
Attachment E

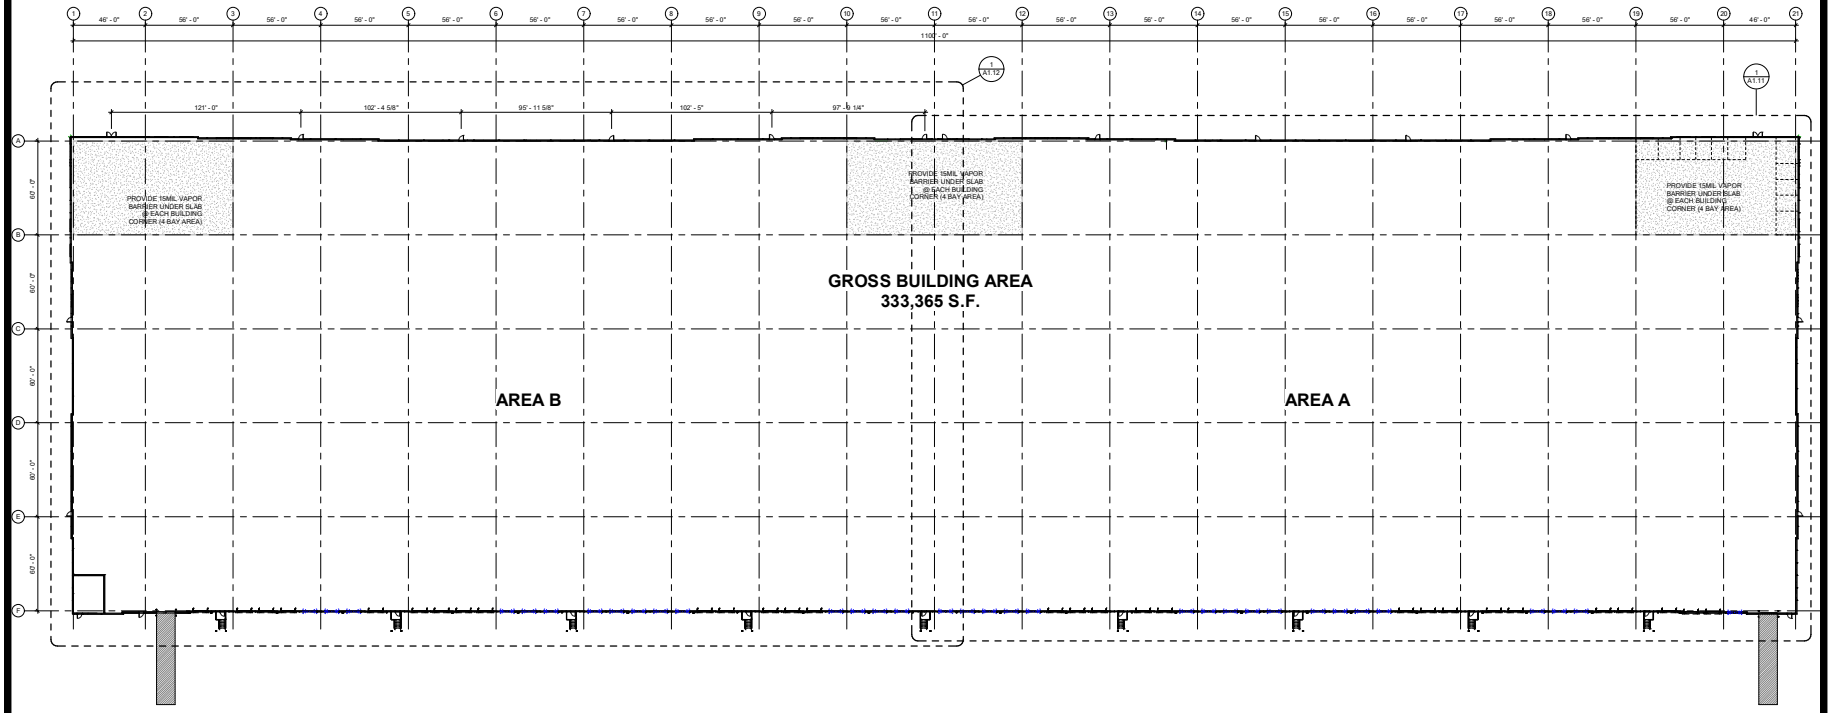

GENERAL NOTES:

1. ALL DIMENSIONS ARE TO PARTITION FACE OR FINISH FACE OF GYP. BOARD UNLESS NOTED OTHERWISE.
2. FIELD VERIFY ALL DIMENSIONS AND EXISTING CONDITIONS PRIOR TO THE START OF DEMOLITION AND CONSTRUCTION.
3. ALL CONSTRUCTION SHALL COMPLY WITH THE REQUIREMENTS OF THE AMERICAN WITH DISABILITIES ACT (ADA) AND APPLICABLE SECTIONS OF THE ADOPTED BUILDING CODE UNLESS NOTED OTHERWISE.

OVERALL ARCHITECTURAL FLOOR PLAN

1 A1.10 SCALE: 1/32" = 1'-0"

REV	DATE	DESCRIPTION

PROJECT NUMBER
022-04834


DATE
05/16/2023

DESIGNED:	SEC
DRAWN:	SEC
REVIEWED:	CDR

SHEET TITLE
OVERALL ARCHITECTURAL FLOOR PLAN


SHEET NUMBER
A1.10

Plotted: 5/4/2023 10:45:58 AM - BIM 360://8125-15572-NewCenturyPkng_Architect

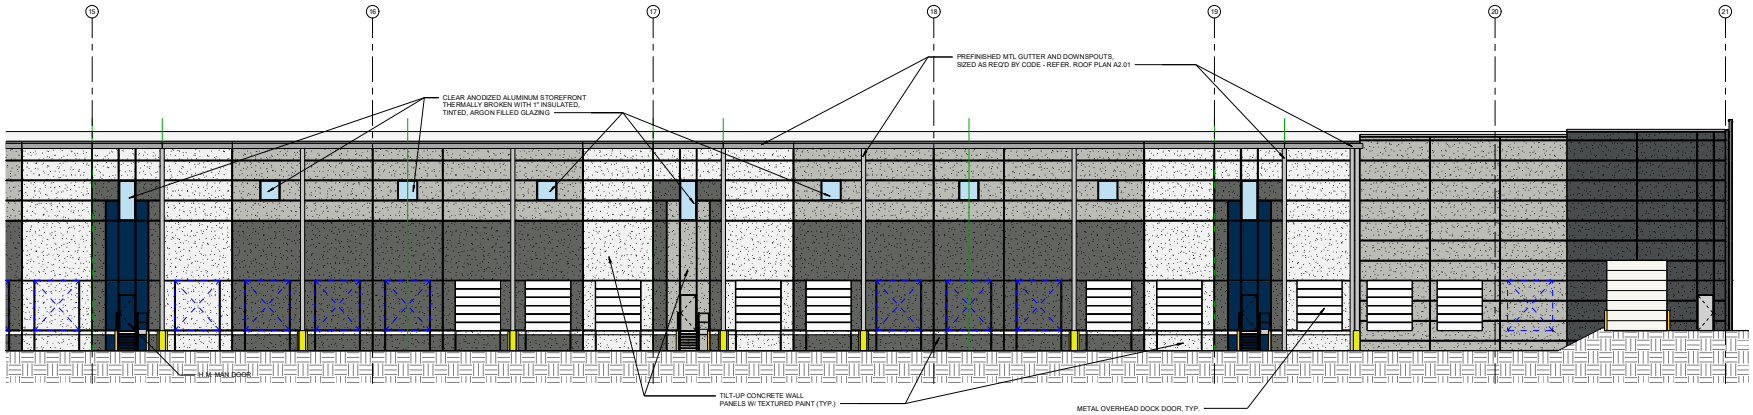


ENLARGED SOUTH ELEVATION

4 A3.01 | A3.01 SCALE : 1" = 10'-0"

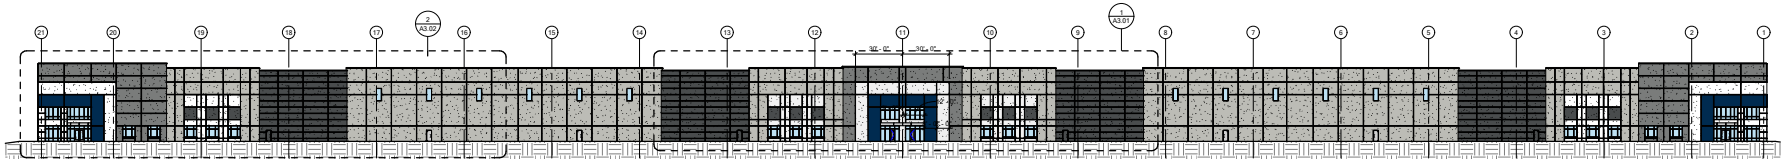

NORTH ELEVATION

3 A1.01 | A3.01 SCALE : 1/32" = 1'-0"

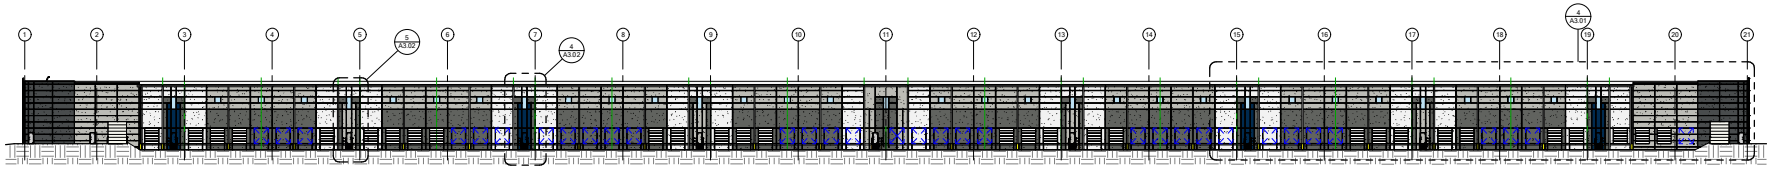


SOUTH ELEVATION

2 A1.01 | A3.01 SCALE : 1/32" = 1'-0"

WALL COLOR LEGEND

- FIELD COLOR "A" RGB 237-236-230 SW 7005 "PURE WHITE"
- FIELD COLOR "B" RGB 189-189-183 SW 7065 "AGROS"
- FIELD COLOR "C" RGB 127-129-126 SW 7067 "CITYSCAPE"
- FIELD COLOR "D" RGB 73-76-77 SW 6994 "GREENBLACK"
- ACCENT COLOR "A1" RGB 0-43-81 SW 6804 "DIGNITY BLUE"

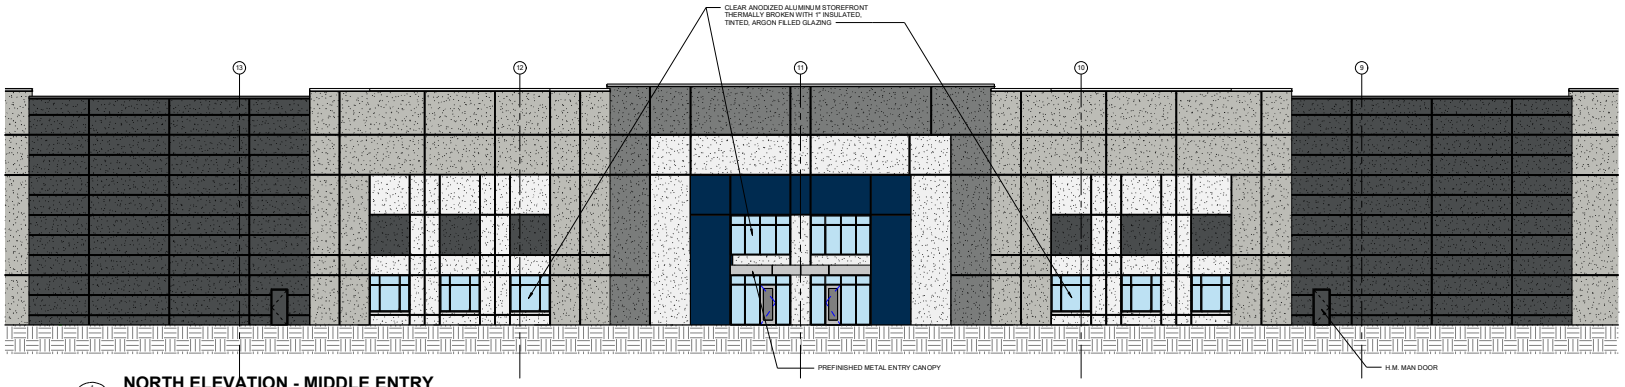

NORTH ELEVATION - MIDDLE ENTRY

1 A3.01 | A3.01 SCALE : 1" = 10'-0"

REV	DATE	DESCRIPTION

PROJECT NUMBER
022-04834


DATE
05/16/2023

DESIGNED: SEC
DRAWN: SEC
REVIEWED: CDR

SHEET TITLE
EXTERIOR ELEVATIONS


SHEET NUMBER
A3.01

Plotted: 5/4/2023 10:45:41 AM - BIM 360://05.23\15572-NewCenter.rvt - By: A.Archvnt

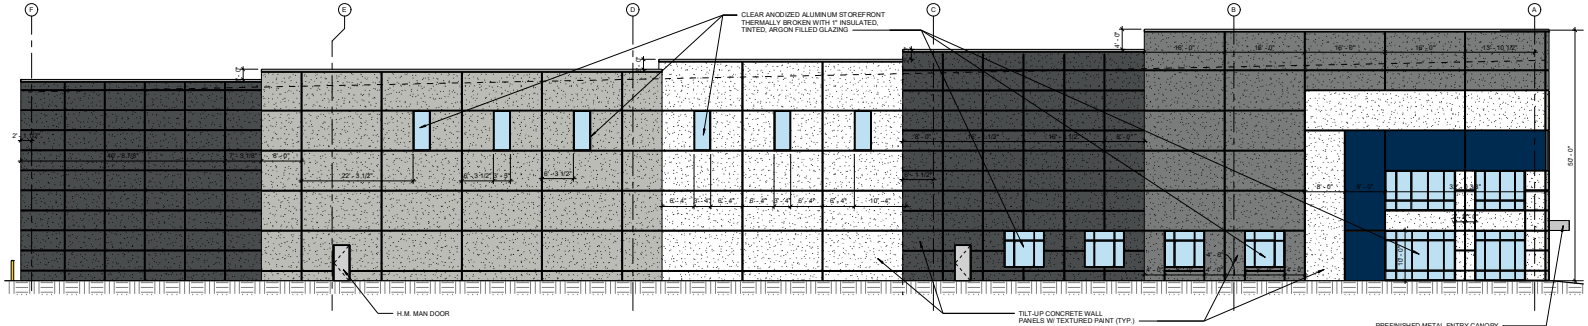


END WALL ENLARGED ELEVATION

1 A3.02 SCALE : 1" = 10'-0"

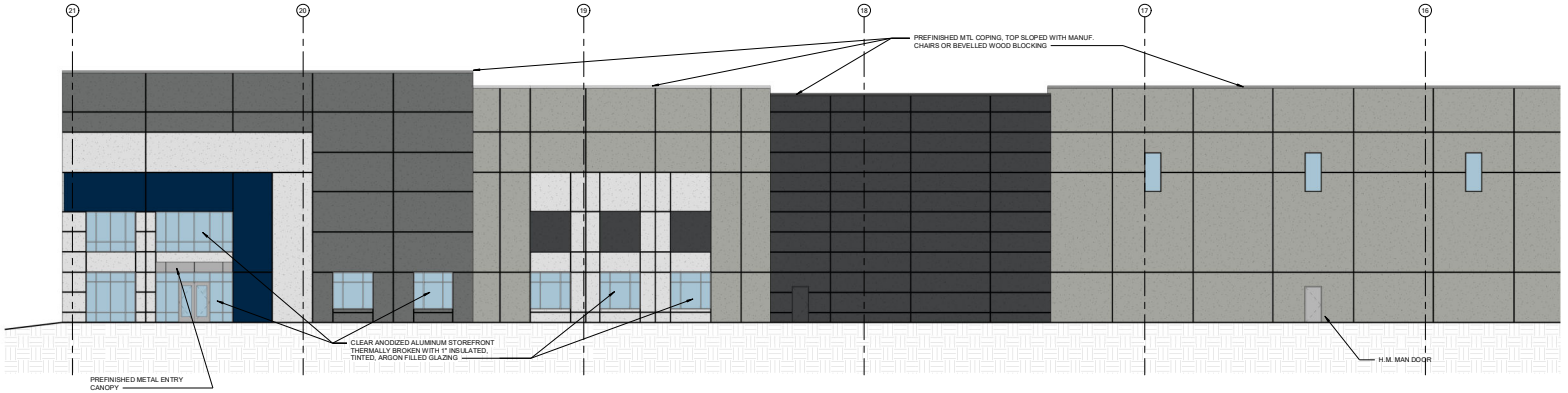

CORNER ENTRY ENLARGED ELEVATION

2 A3.01 A3.02 SCALE : 1" = 10'-0"

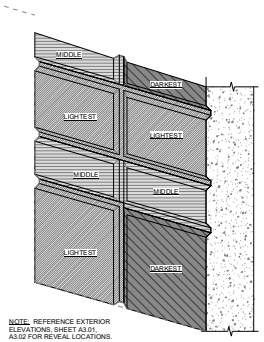

NOTE: REFERENCE EXTERIOR ELEVATIONS, SHEET A3.01, A3.02 FOR REVEAL LOCATIONS.

WALL COLOR LEGEND


- FIELD COLOR "A" RGB 237-236-230 SW 7005 "PURE WHITE"
- FIELD COLOR "B" RGB 189-180-163 SW 7065 "AGROS"
- FIELD COLOR "C" RGB 127-129-126 SW 7067 "CITYSCAPE"
- FIELD COLOR "D" RGB 73-76-77 SW 6994 "GREENBLACK"
- ACCENT COLOR "A1" RGB 8-43-81 SW 6804 "DIGNITY BLUE"

LEGEND - BUILDING ELEVATIONS

- PJ - PANEL JOINT
- LJ - LAP JOINT, SEE PLAN DETAIL
- KO - KNOCKOUT PANEL


TYP. TILT-UP PAINT / CAULK ORDER

3 A3.02 SCALE : 1 1/2" = 1'-0"

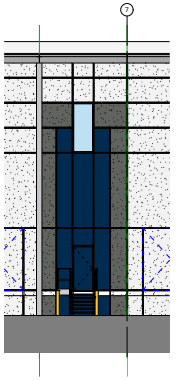

FIRE ACCESS DOOR - BLUE

4 A3.01 A3.02 SCALE : 1/8" = 1'-0"

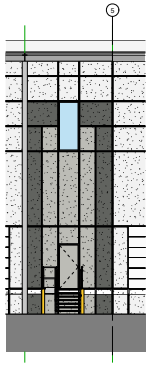

FIRE ACCESS DOOR - MEDIUM GRAY

5 A3.01 A3.02 SCALE : 1/8" = 1'-0"

REV	DATE	DESCRIPTION

PROJECT NUMBER
022-04834


DATE
05/16/2023

DESIGNED: CDR
DRAWN: SEC
REVIEWED: MKO

SHEET TITLE
EXTERIOR ELEVATIONS

SHEET NUMBER
A3.02

Plotted: 2/4/2023 10:45:44 AM - BIM 360://05121-15572-NewCenter-Bldg_Architect

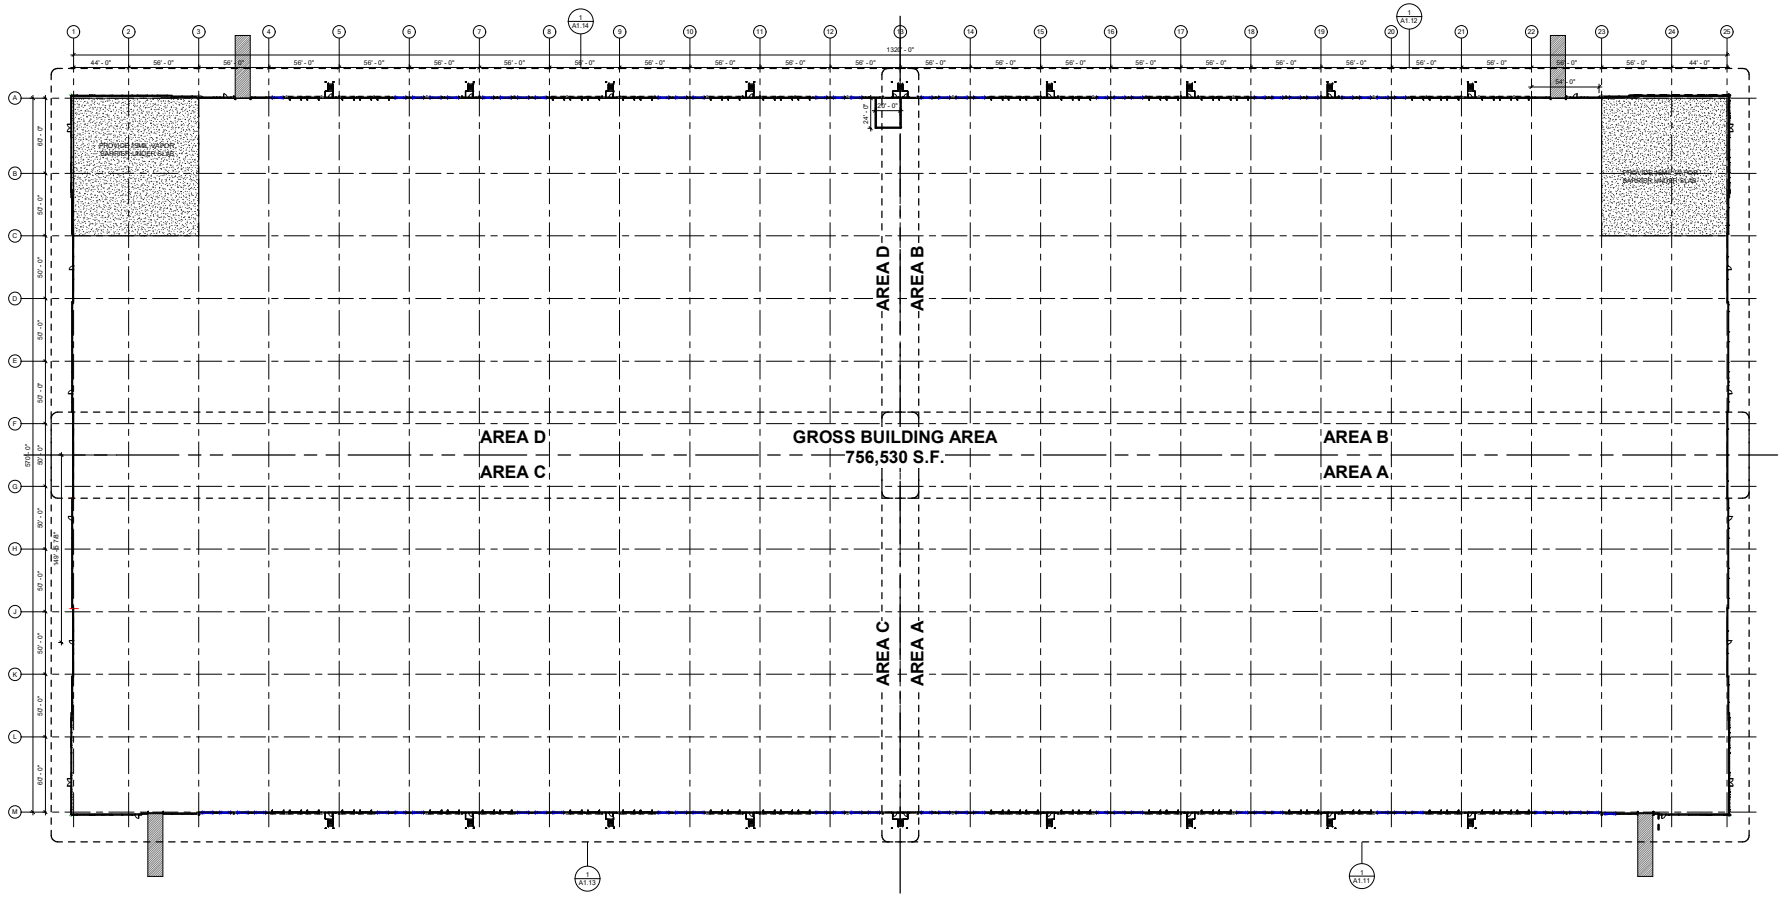

OVERALL ARCHITECTURAL FLOOR PLAN

SCALE : 1" = 40'-0"

REV	DATE	DESCRIPTION

PROJECT NUMBER
022-04834


DATE
05/16/2023

DESIGNED: SEC
DRAWN: SEC
REVIEWED: CDR

SHEET TITLE
OVERALL ARCHITECTURAL FLOOR PLAN


SHEET NUMBER
A1.10

Plotted: 5/4/2023 11:03:18 AM - BIM 360://15-320-15723-InnoCenter-Phase1-Arch.rvt

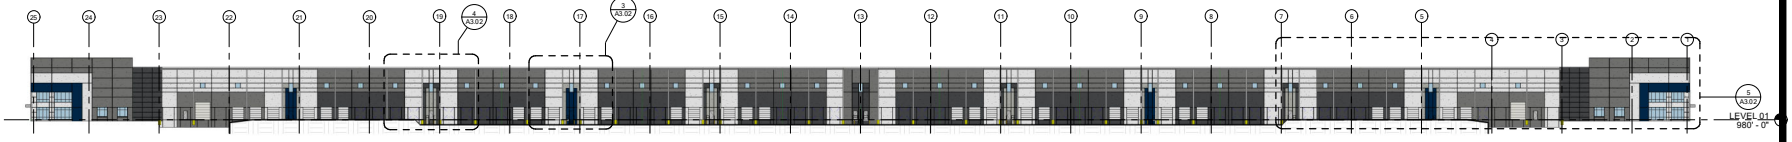


WEST ELEVATION

1 A3.01 SCALE : 1" = 40'-0"

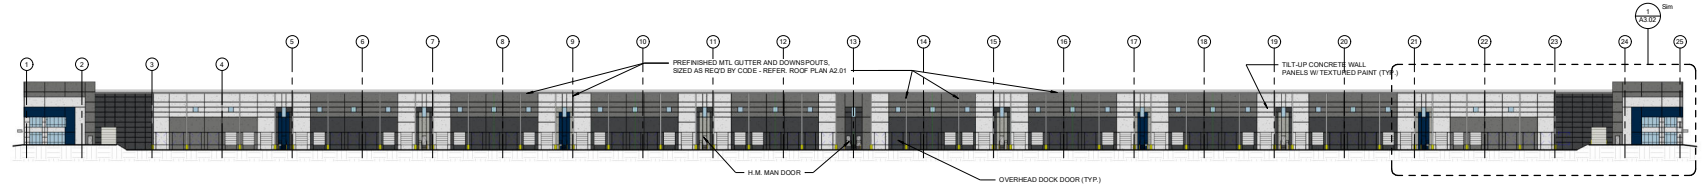

EAST ELEVATION

2 A3.01 SCALE : 1" = 40'-0"

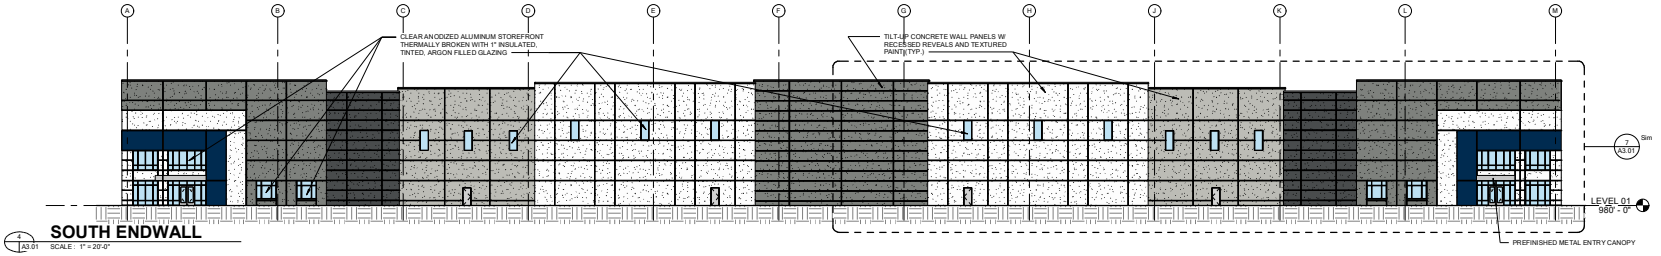

SOUTH ENDWALL


4 A3.01 SCALE : 1" = 20'-0"

LEGEND - BUILDING ELEVATIONS

- PJ - PANEL JOINT
- LJ - LAP JOINT, SEE PLAN DETAIL
- KO - KNOCKOUT PANEL

WALL COLOR LEGEND

- FIELD COLOR "A" RGB 237-236-230 SW 7005 "PURE WHITE"
- FIELD COLOR "B" RGB 189-189-183 SW 7065 "AGROS"
- FIELD COLOR "C" RGB 127-129-126 SW 7067 "CITYSCAPE"
- FIELD COLOR "D" RGB 73-76-77 SW 6994 "GREENBLACK"
- ACCENT COLOR "A1" RGB 0-43-81 SW 6804 "DIGNITY BLUE"

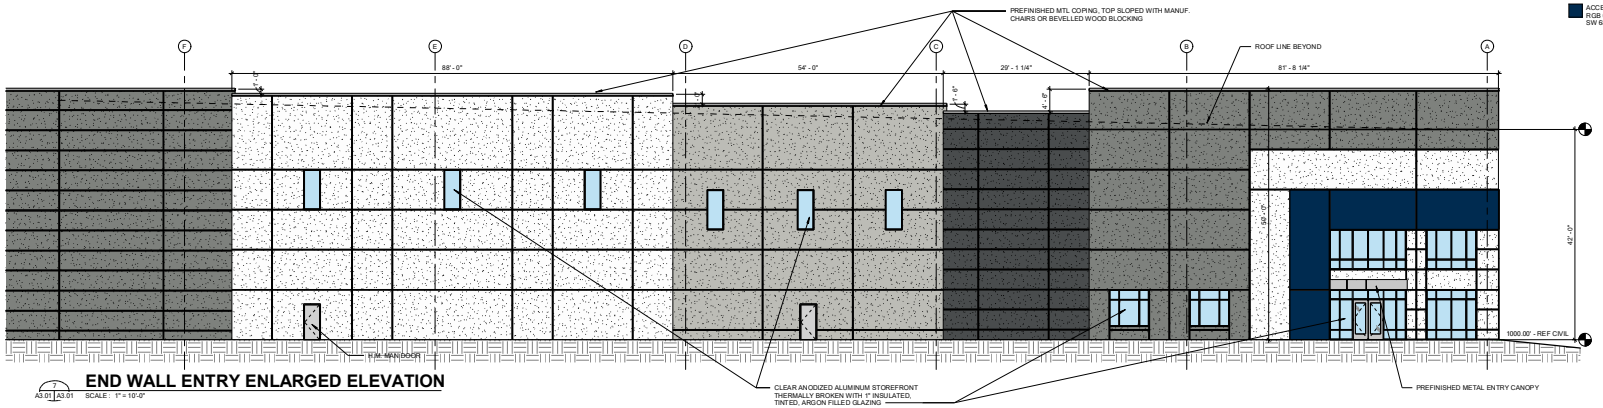

END WALL ENTRY ENLARGED ELEVATION

1 A3.01 A3.01 SCALE : 1" = 10'-0"

REV	DATE	DESCRIPTION

PROJECT NUMBER
022-04834


DATE
05/16/2023

DESIGNED: SEC
DRAWN: SEC
REVIEWED: CDR


SHEET TITLE
EXTERIOR ELEVATIONS

SHEET NUMBER
A3.01


Plotted: 2/4/2023 1:03:26 AM — RM: 360-016-320-15723-Innovation-Blvd@1-Arch.rvt

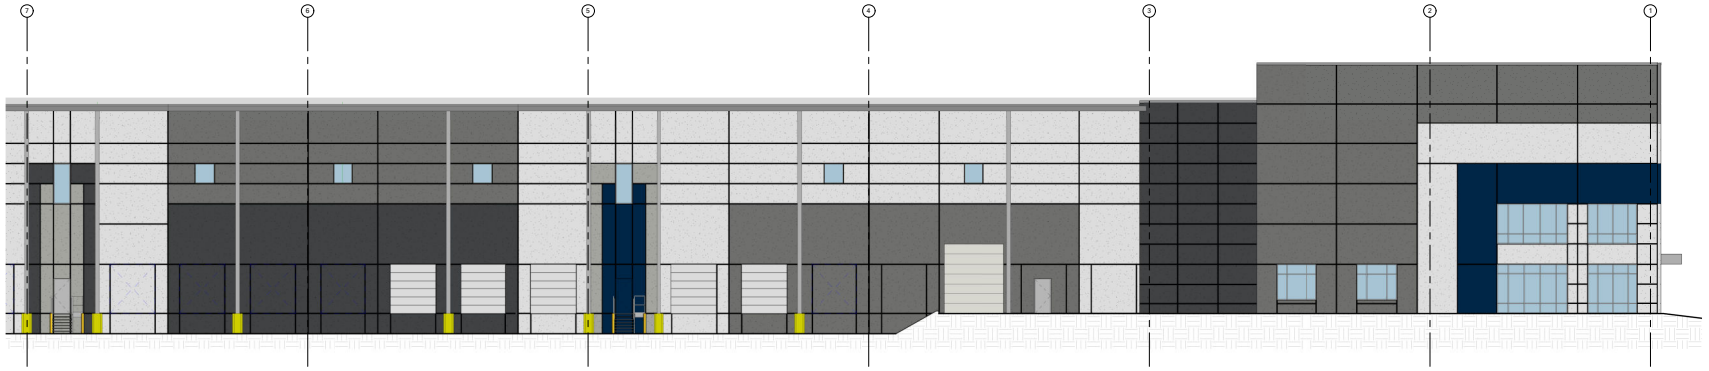


5 A3.01 A3.02 **WEST DOCKSIDE CORNER**
SCALE : 1" = 10'-0"

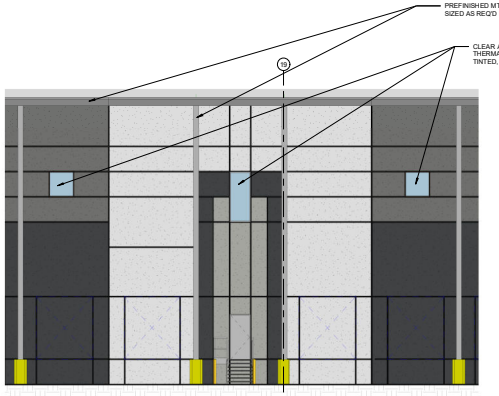

4 A3.01 A3.02 **FIRE ACCESS DOOR - GRAY**
SCALE : 1/8" = 1'-0"

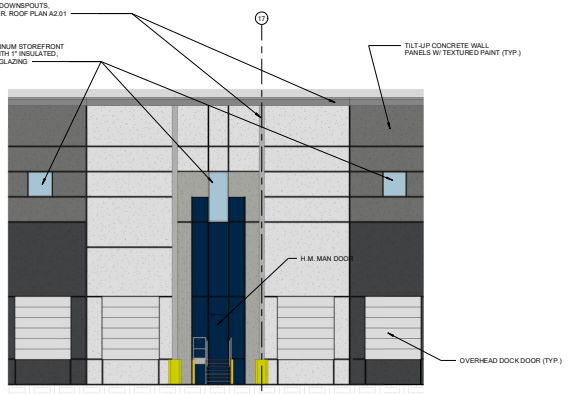

3 A3.01 A3.02 **FIRE ACCESS DOOR - BLUE**
SCALE : 1/8" = 1'-0"

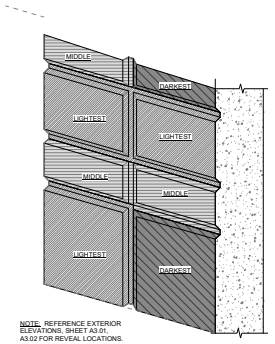

NOTE: REFERENCE EXTERIOR ELEVATIONS, SHEET A3.01, A3.02 FOR REVEAL LOCATIONS.


2 A3.02 **TYP. TILT-UP PAINT / CAULK ORDER**
SCALE : 1 1/2" = 1'-0"

LEGEND - BUILDING ELEVATIONS

- P.J. - PANEL JOINT
- L.J. - LAP JOINT, SEE PLAN DETAIL
- K.O. - KNOCKOUT PANEL

WALL COLOR LEGEND

- FIELD COLOR "A" RGB 237-236-230 SW 7005 "PURE WHITE"
- FIELD COLOR "B" RGB 189-189-183 SW 7065 "ACROS"
- FIELD COLOR "C" RGB 127-129-126 SW 7067 "CITYSCAPE"
- FIELD COLOR "D" RGB 73-76-77 SW 6994 "GREENBLACK"
- ACCENT COLOR "A1" RGB 0-43-81 SW 6804 "DIGNITY BLUE"

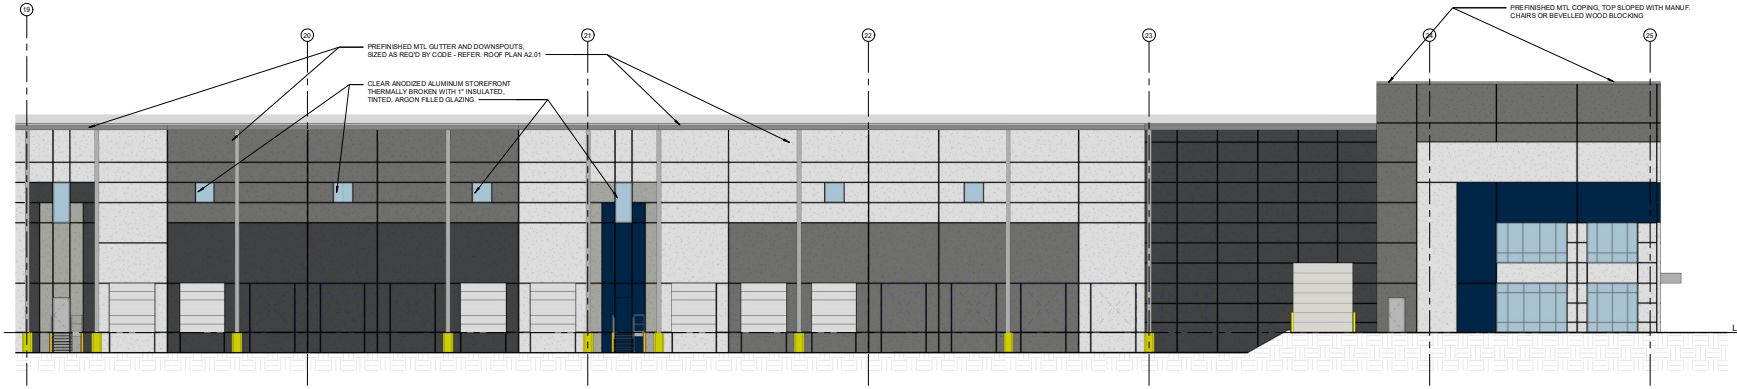

1 A3.01 A3.02 **EAST DOCKSIDE CORNER**
SCALE : 1" = 10'-0"

REV	DATE	DESCRIPTION

PROJECT NUMBER
022-04834

DATE
05/16/2023

DESIGNED: CDR
DRAWN: SEC
REVIEWED: MKO

SHEET TITLE
EXTERIOR ELEVATIONS

SHEET NUMBER
A3.02

Plotted: 2/4/2023 11:03:33 AM - RM: 360.016.120.15\T2\Arch\Center (R4)\R1 Arch.rvt