
Attachment 'D'

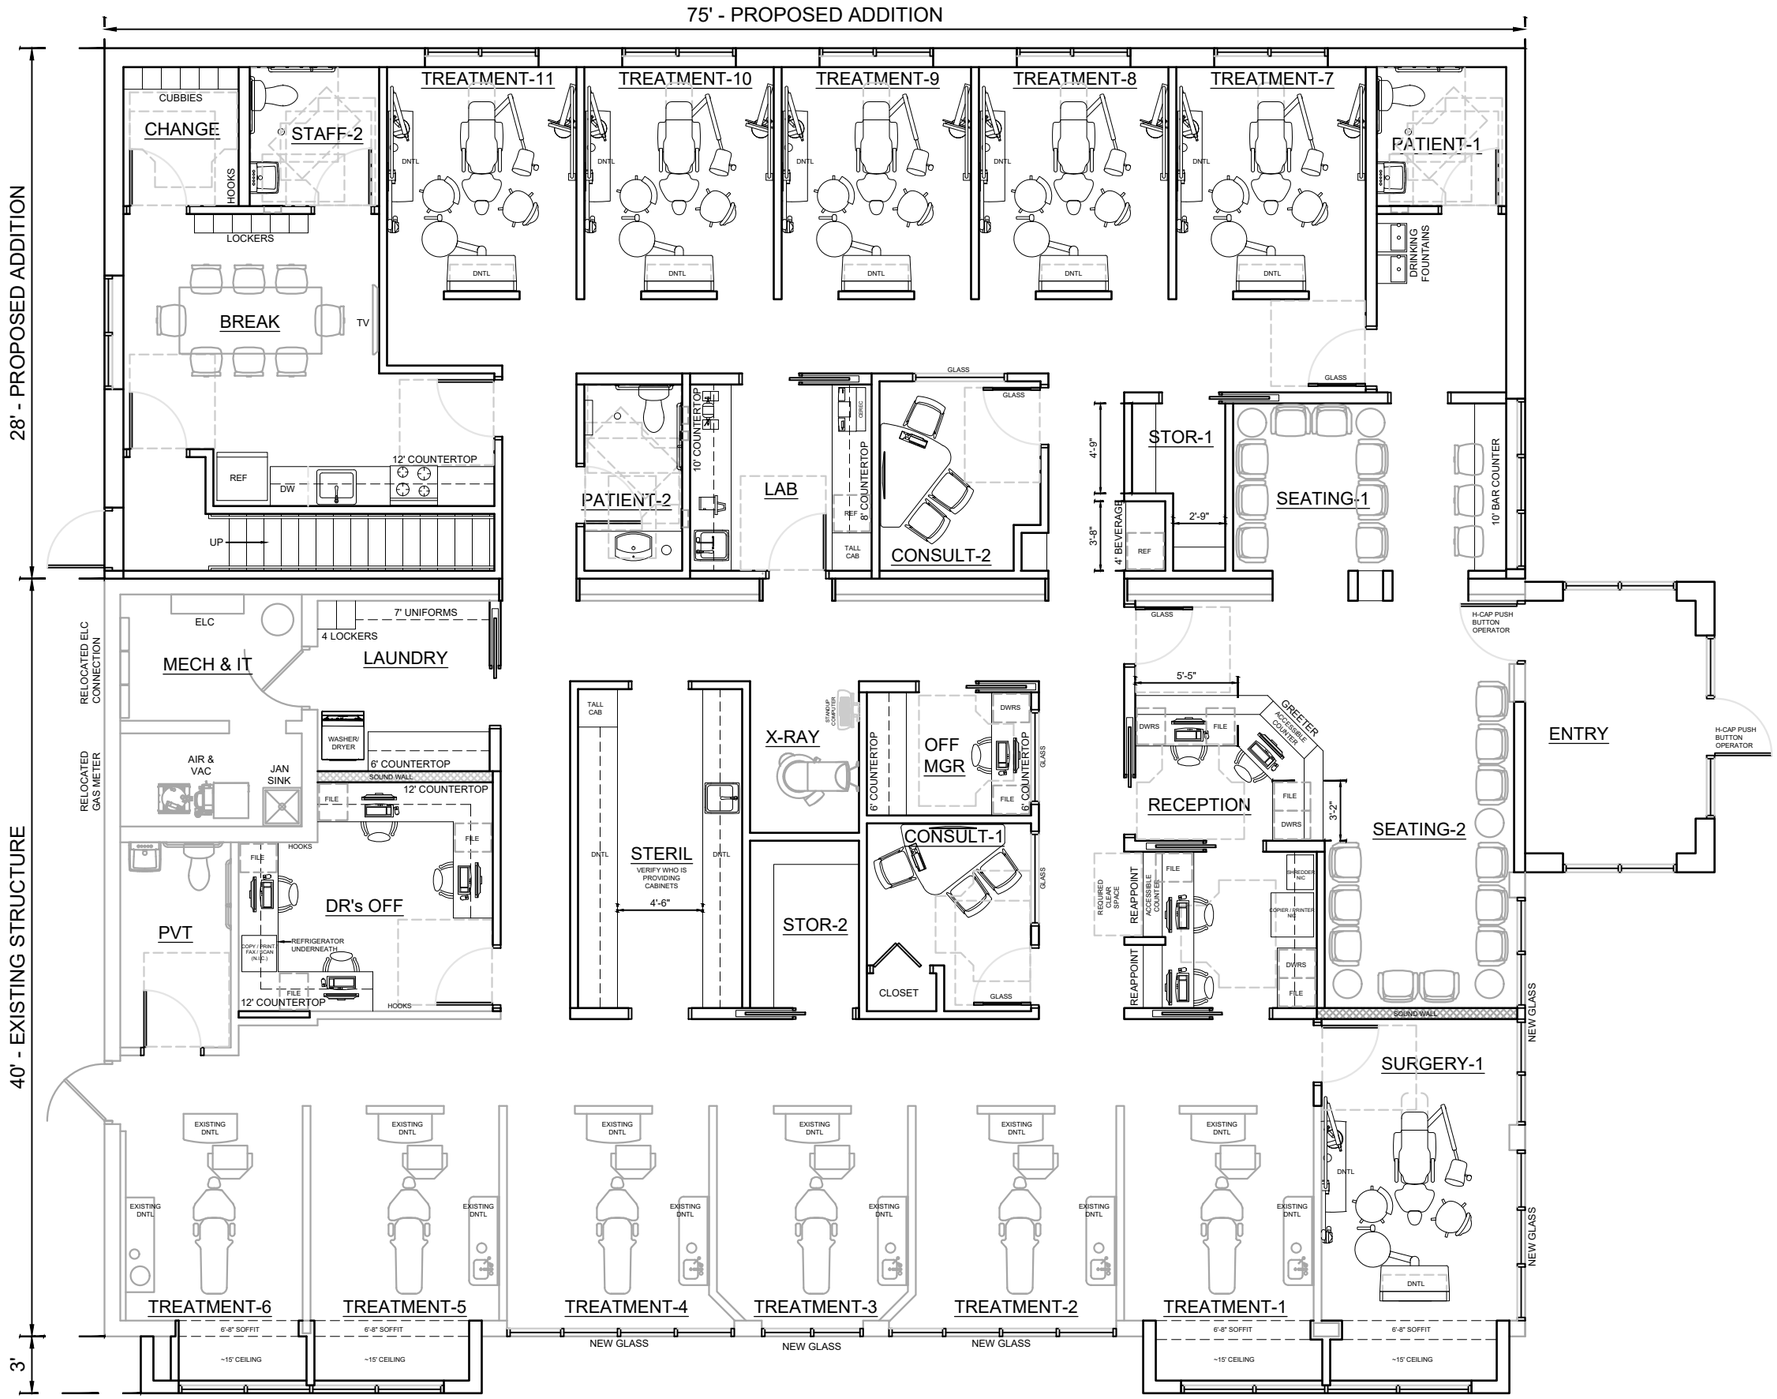


N

PRELIMINARY FLOOR PLAN - SCHEME 2-A

SCALE: 1/8" = 1'-0" 3.7.23

EXISTING BUILDING	- 3,000 SF
PROPOSED ADDITION	- 2,000 SF
PROPOSED ENTRY	- 120 SF

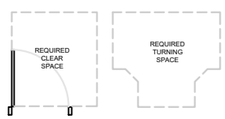

PRIMUS COMPANIES