
Attachment F

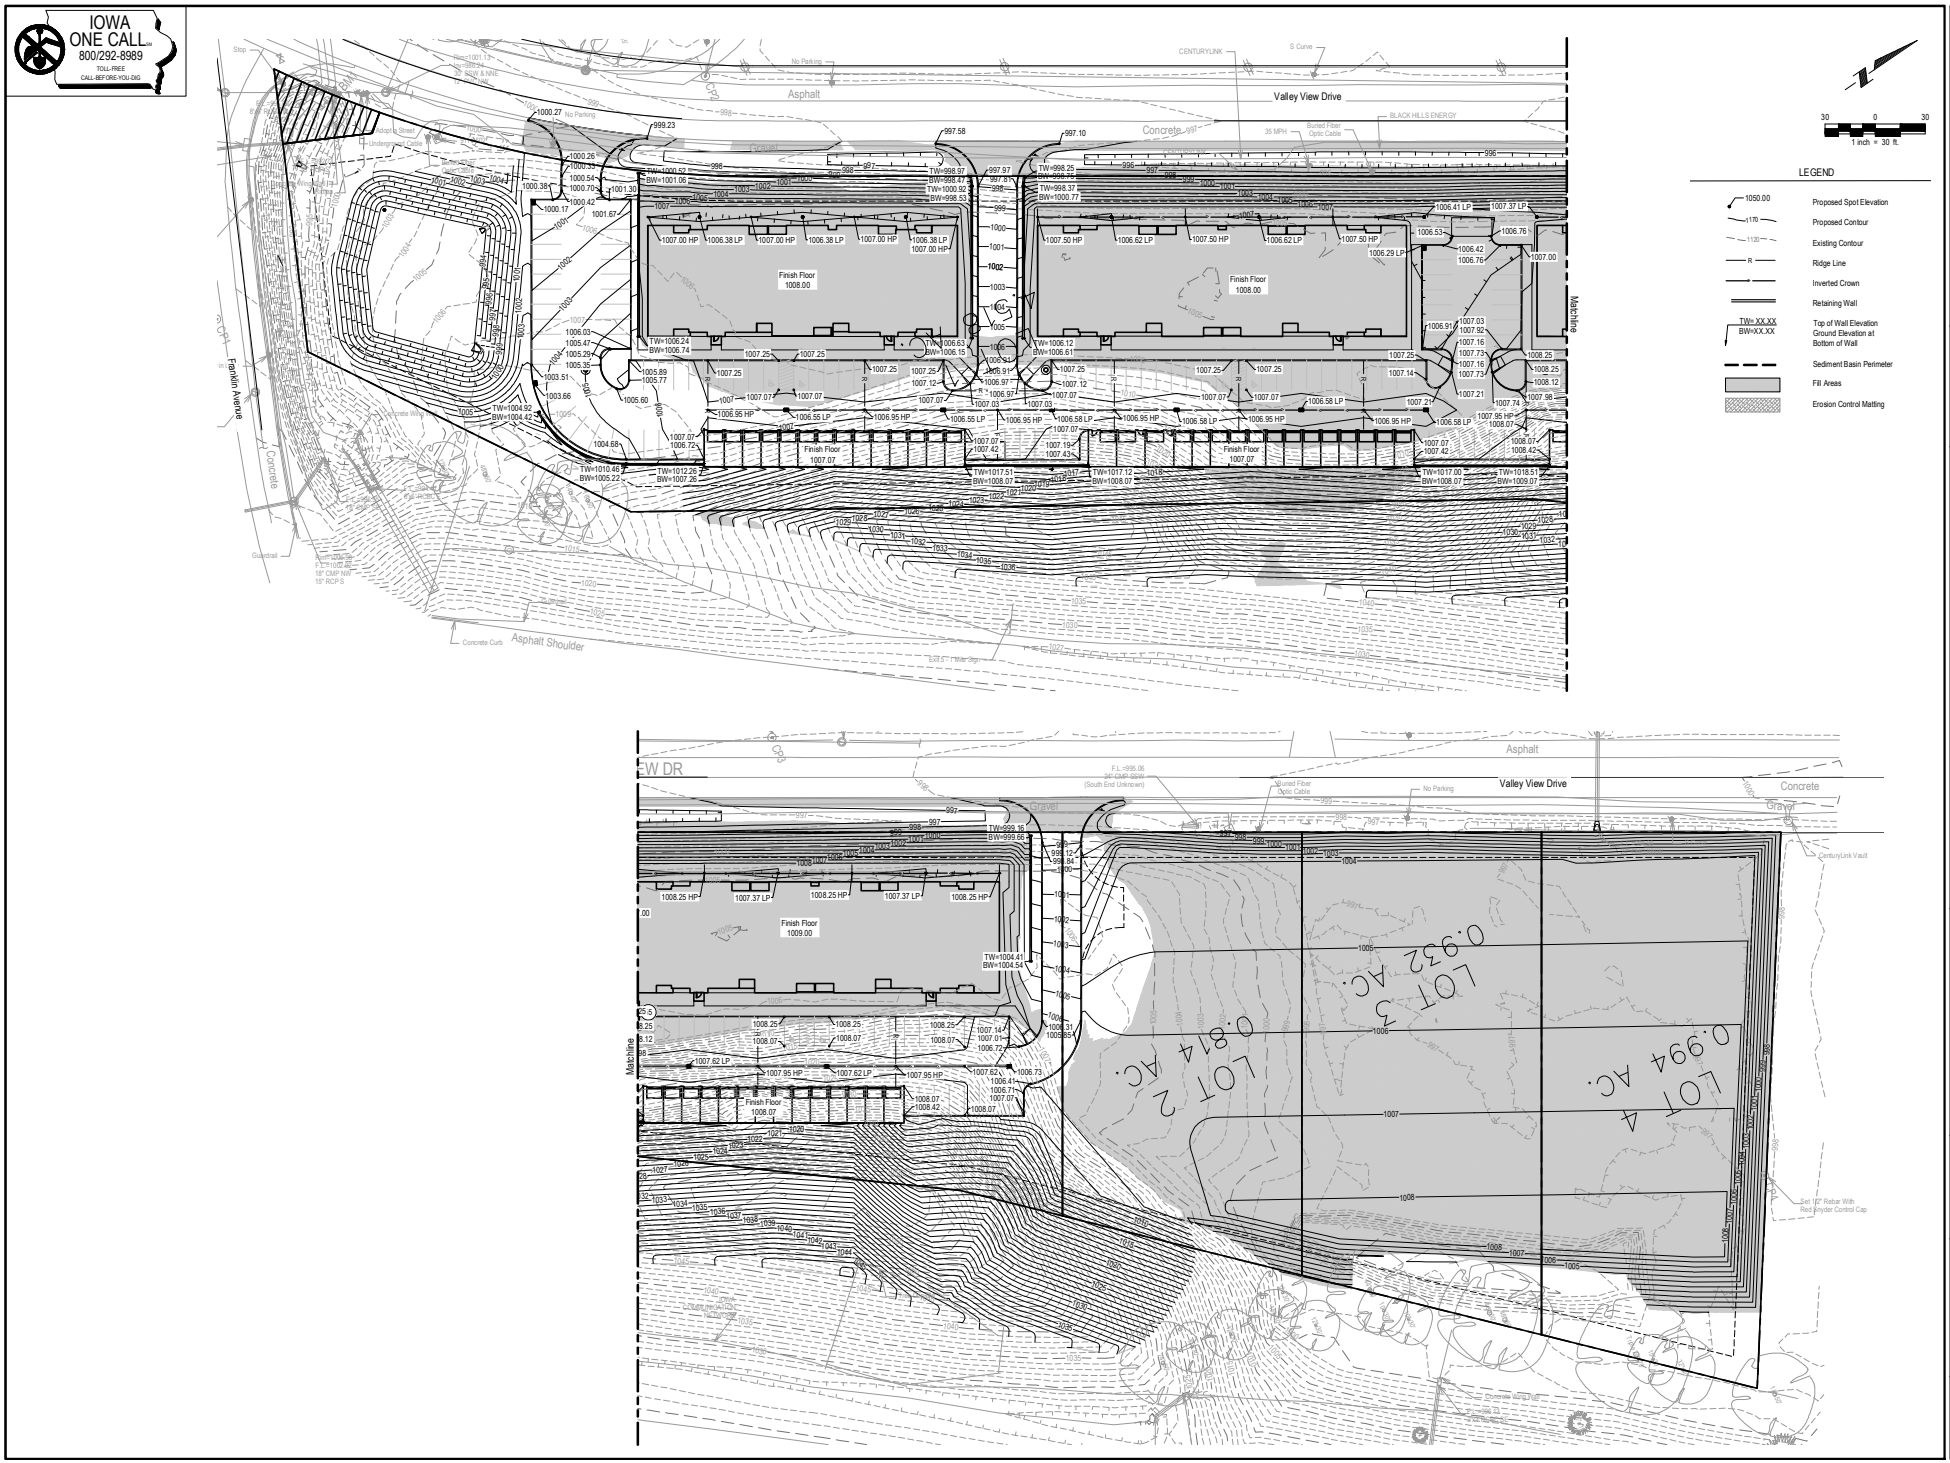

E & A CONSULTING GROUP, INC.
Engineering • Planning • Environmental & Field Services
10109 Mill Valley Road, Suite 100 • Omaha, NE 68154
Phone: 402.493.4300 • Fax: 402.493.4908
www.eacg.com
Status of NE Certificate of Authorization #CA0030

E & A CONSULTING GROUP, INC.
Engineering Answers

WESTERN RIDGE APARTMENTS
COUNCIL BLUFFS
POTTAWATTAMIE COUNTY, IOWA

GRADING PLAN

Revisions		
	Date	Description

Proj No. P2022.091.BG
Date 7/11/22
Designed By DBK
Drawn By EJK
Check JB / BKROTH
Sheet 3 of 4

K:\Projects\2022\091\Engineering\2021 Final Civil Site\GTC - Valley View - 091.dwg
7/11/2023 3:47 PM
Jeremy J. Wright