
ATTACHMENT F

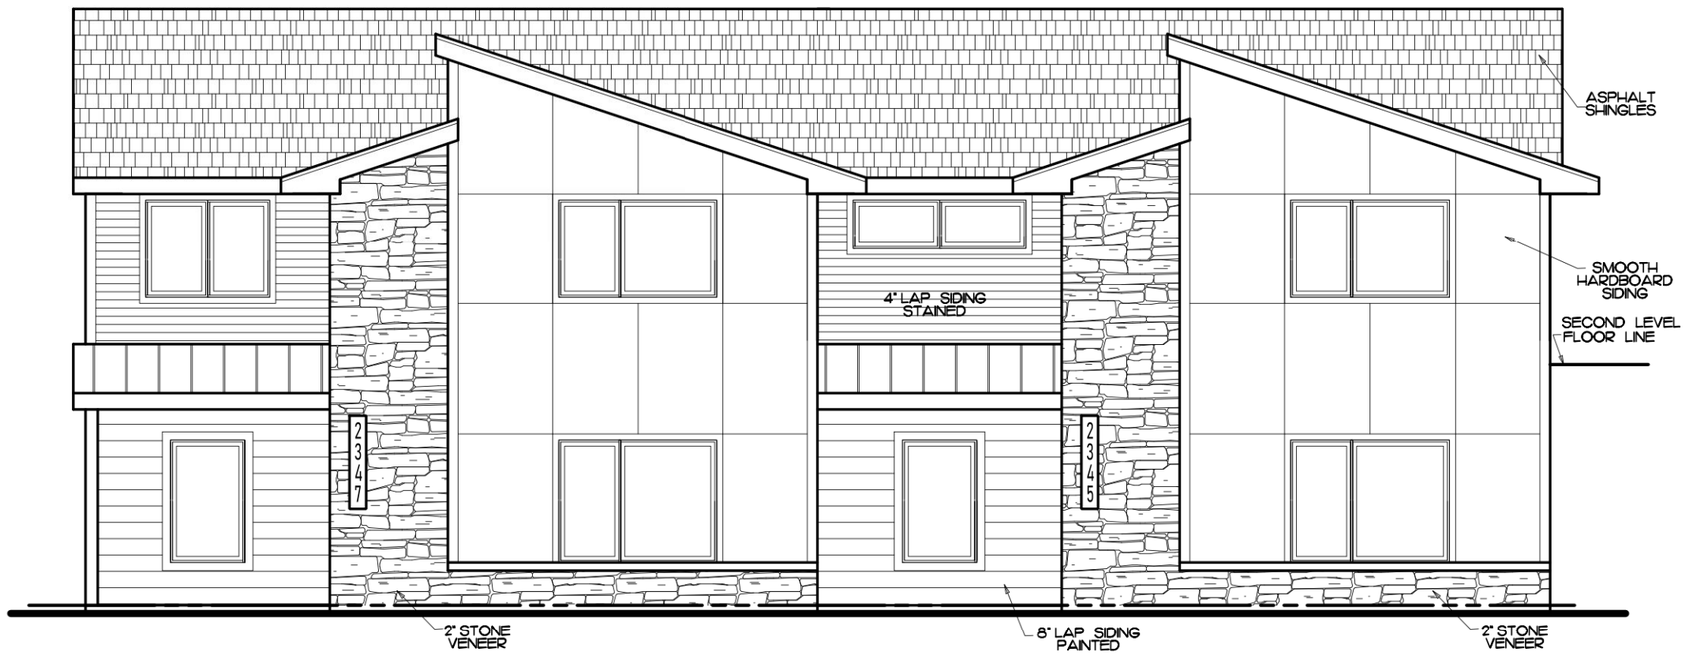

FRONT ELEVATION
SCALE: 1/4" = 1'-0"



ALLEY ELEVATION
SCALE: 1/4" = 1'-0"

CUSTOM CHANGES
402-592-6968
REVERSED PLANS


DESIGNER IS NOT AN ARCHITECT OR ENGINEER. SITE CONDITIONS MAY VARY. DESIGNER CANNOT WARRANT THE SUITABILITY OF THESE PLANS FOR YOUR SPECIFIC SITE. CONSULT YOUR CONSTRUCTION PROFESSIONAL TO DETERMINE THE SUITABILITY OF THESE PLANS FOR YOUR SPECIFIC SITE.

COUNCIL BLUFFS HABITAT FOR HUMANITY
BALDWIN COURT TOWNHOMES


ALL RIGHTS © 2015 RESERVED

TRK & Associates
Residential Design Services
402-592-6968

OF

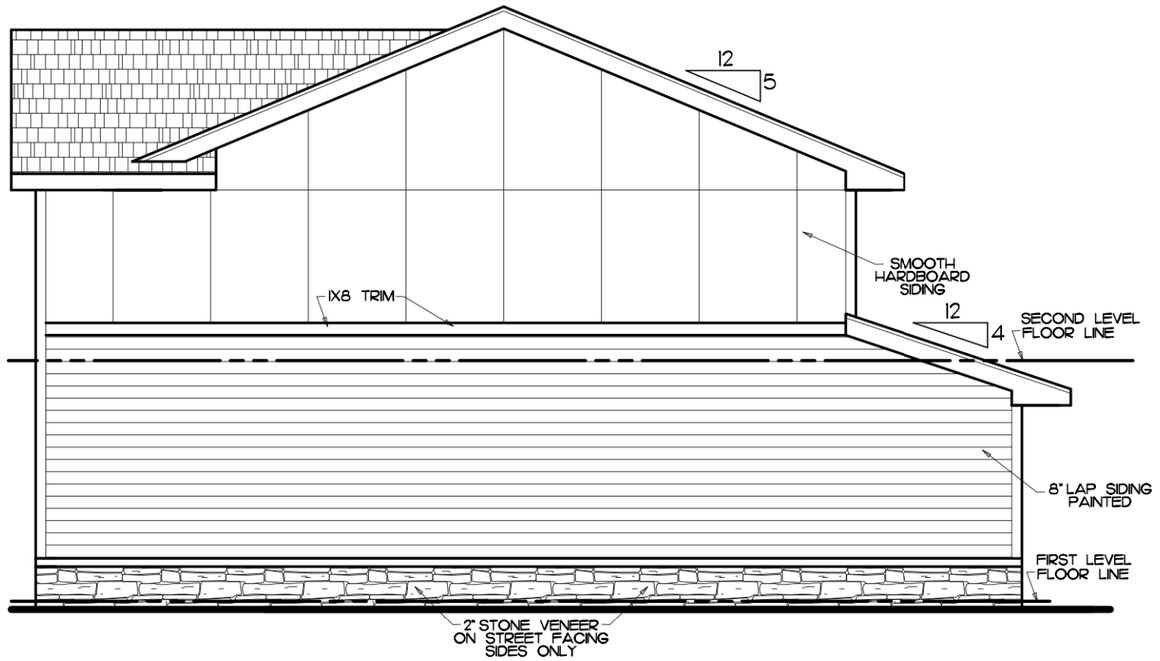

SIDE ELEVATION STREET FACING
SCALE: 1/4" = 1'-0"

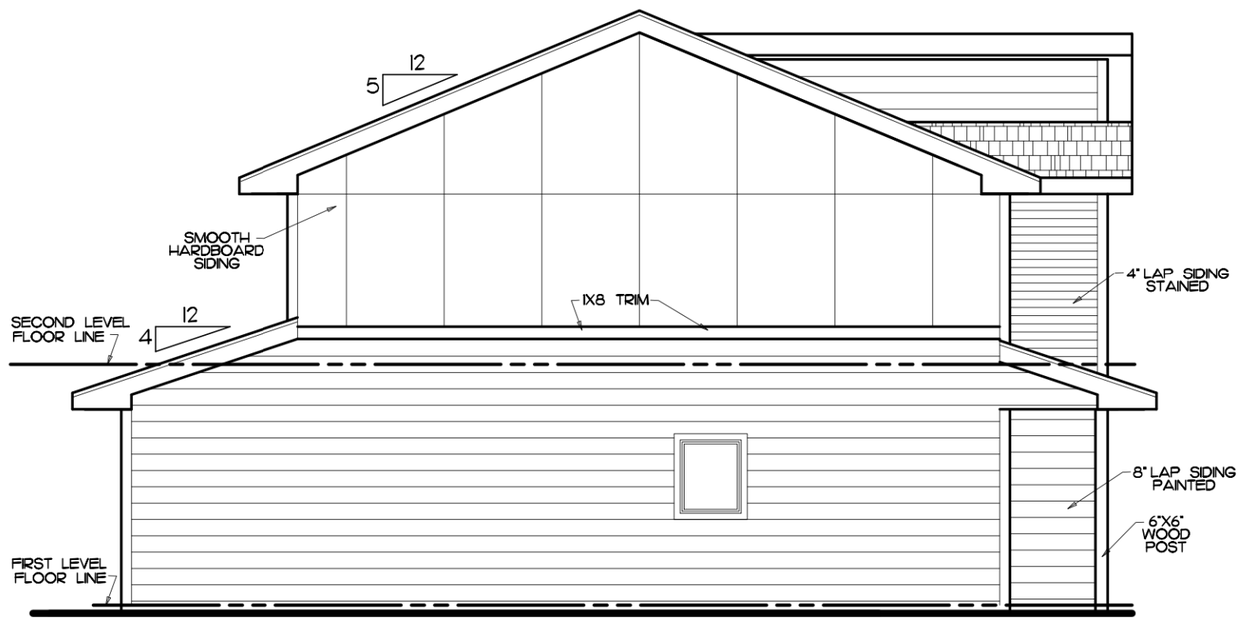

SIDE ELEVATION INTERIOR FACING
SCALE: 1/4" = 1'-0"

CUSTOM CHANGES
402-592-6968
REVERSED PLANS

DESIGNER IS NOT AN ARCHITECT OR ENGINEER. SITE CONDITIONS MAY VARY. DESIGNER CANNOT WARRANT THE SUITABILITY OF THESE PLANS FOR YOUR SPECIFIC SITE. CONSULT YOUR CONSTRUCTION PROFESSIONAL TO DETERMINE THE SUITABILITY OF THESE PLANS FOR YOUR SPECIFIC SITE.

COUNCIL BLUFFS
HABITAT FOR HUMANITY
BALDWIN COURT TOWNHOMES

ALL RIGHTS © 2015 RESERVED

TRK & Associates
Residential Design Services
402-592-6968

OF