


ATTACHMENT D

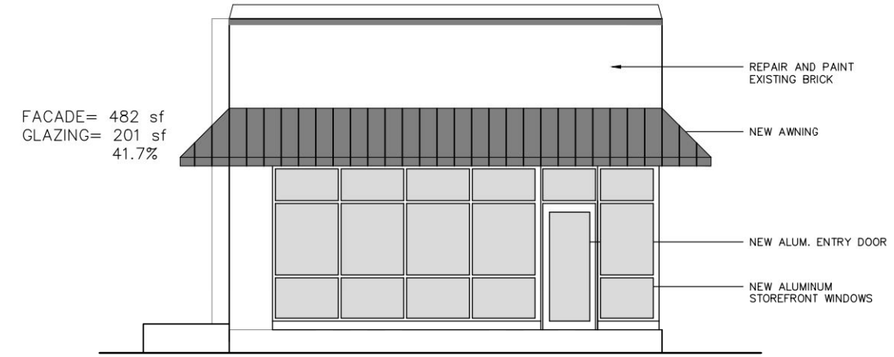


3/A2 SOUTH ELEVATION
SCALE: 1/4"=1'-0"

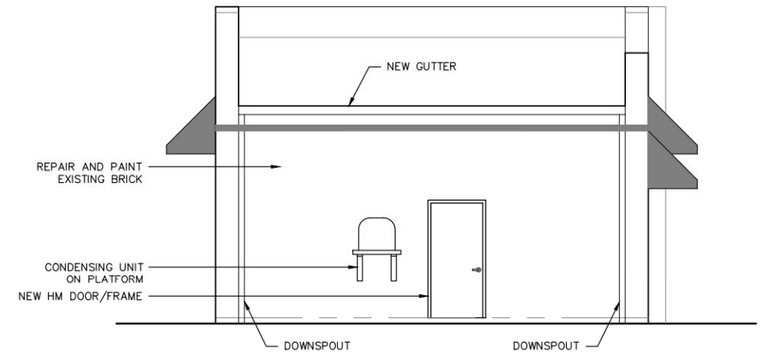

4/A2 NORTH ELEVATION
SCALE: 1/4"=1'-0"

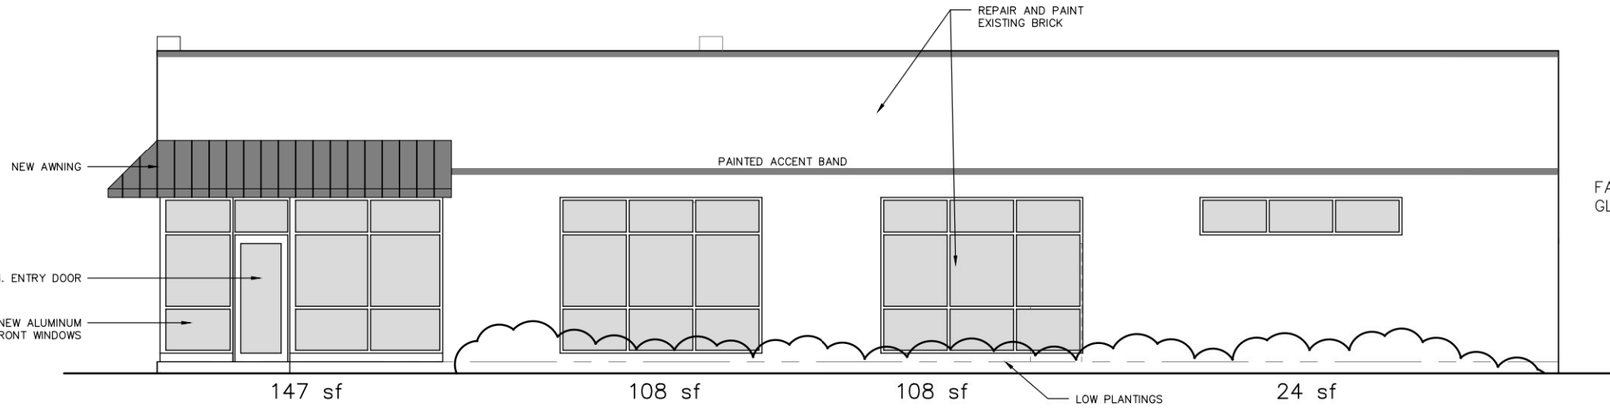

2/A2 EAST ELEVATION
SCALE: 1/4"=1'-0"

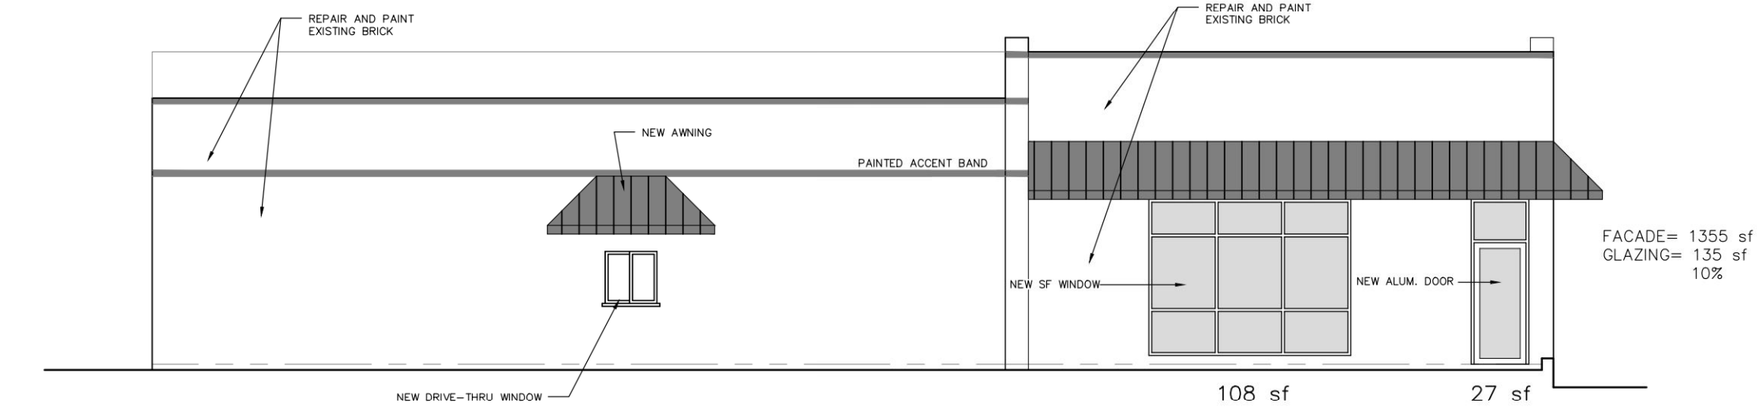

1/A2 WEST ELEVATION
SCALE: 1/4"=1'-0"

CONSTRUCTION DOCUMENT PACKAGE

RICK L. EMSWILER
STATE OF IOWA
REGISTRATION NO.
03826
PROFESSIONAL ARCHITECT
PROFESSIONAL SEAL

2729 Kraft Lane Heritage Hills
Missouri Valley, Iowa 51555
Phone 402-934-1907
ADDRESS

EMSWILER ARCHITECTURE
COMPANY LOGO

A-B Tobacco
CLIENT

SMOKE SHOP
PROJECT

2400 W. Broadway
Council Bluffs, Iowa
LOCATION

November 20, 2023
DATE

EXTERIOR
ELEVATIONS
CONTENTS

A2
SHEET