
Attachment B

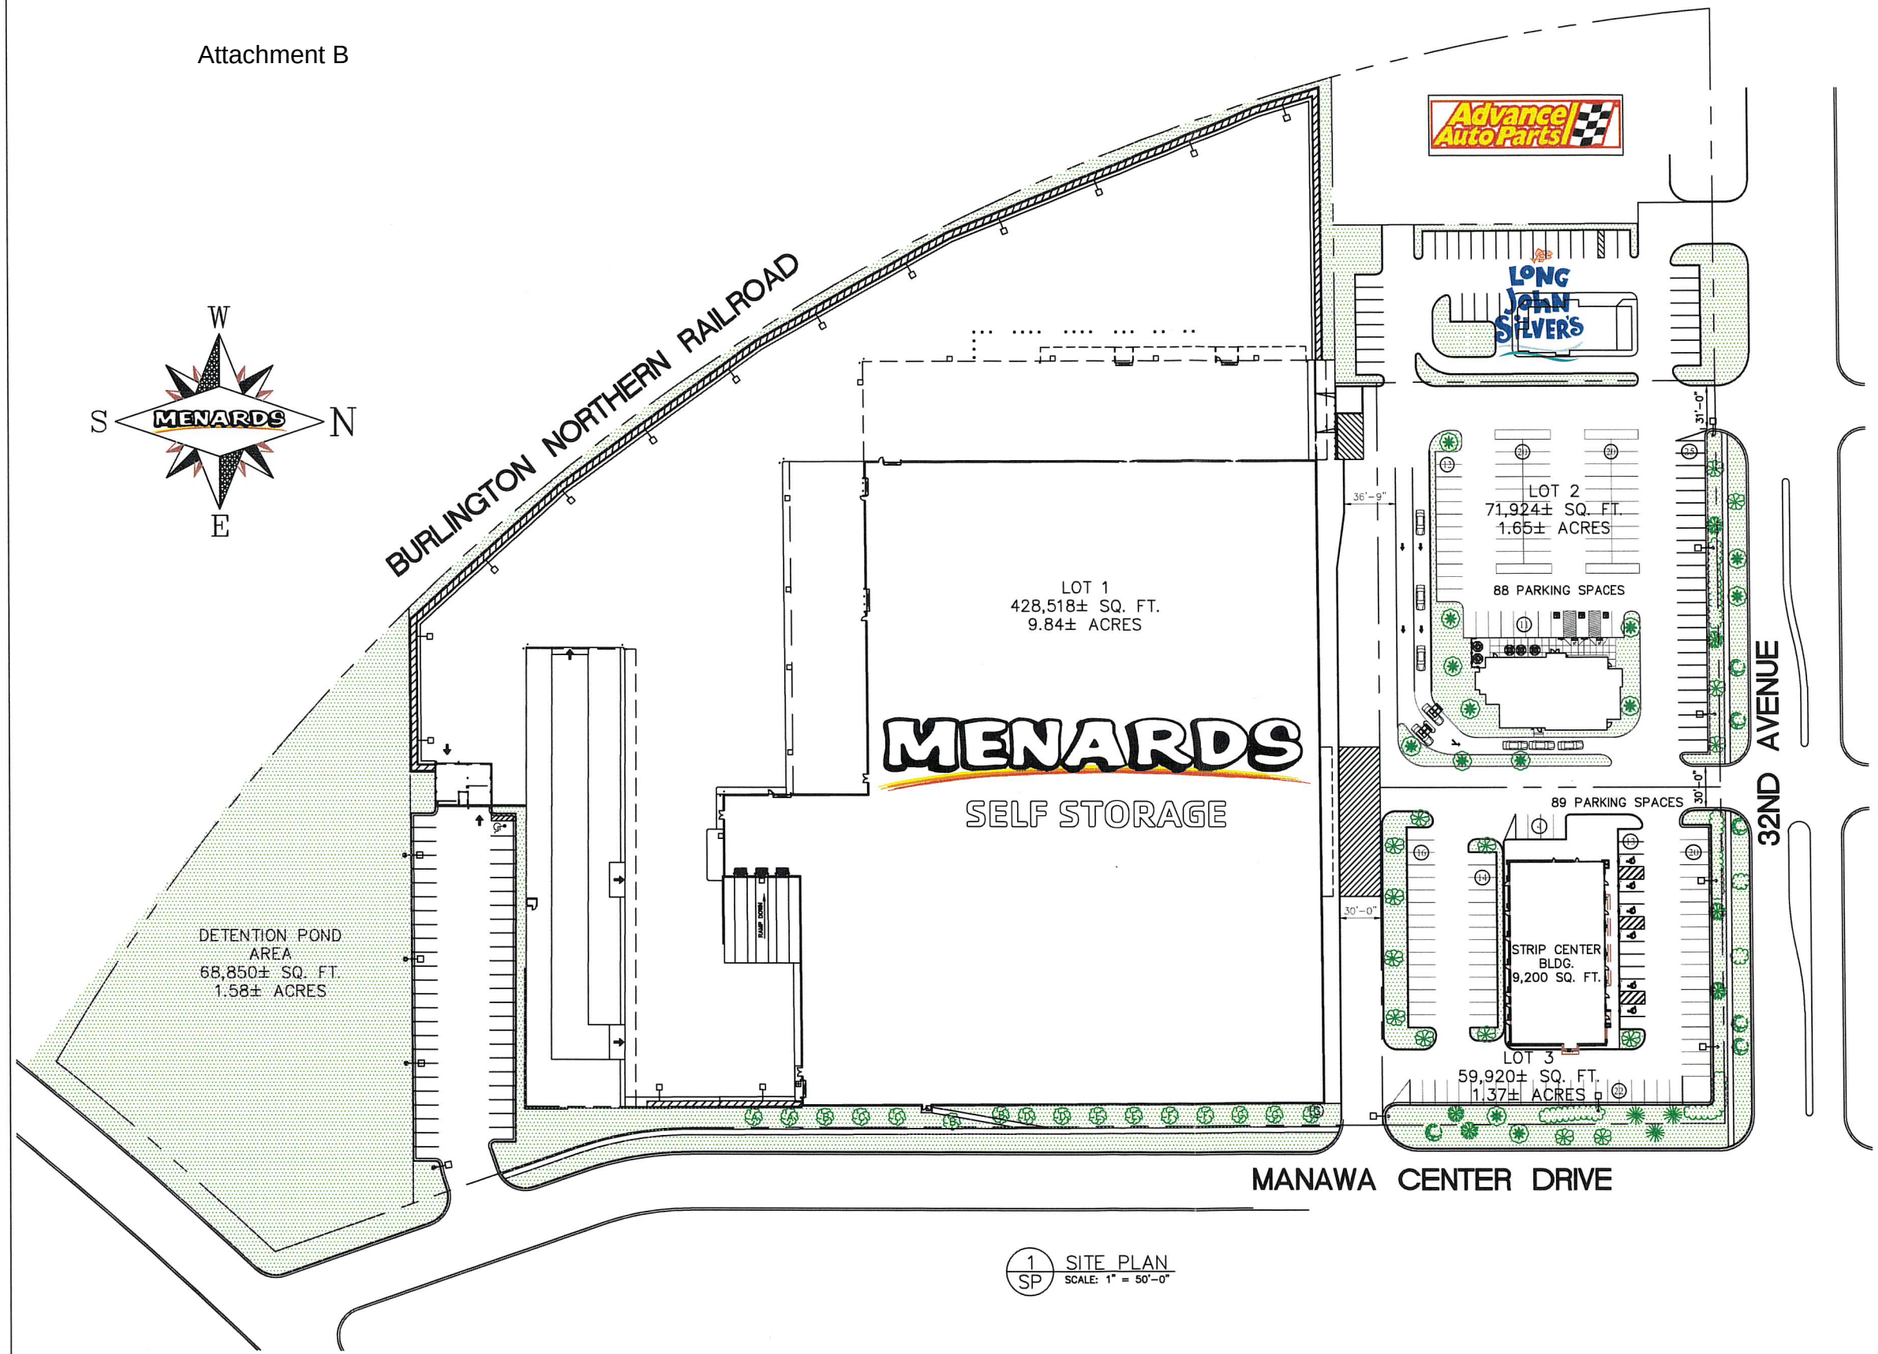

1/SP SITE PLAN
SCALE: 1" = 50'-0"

MENARDS. EAU CLAIRE, WISCONSIN		PROJECT TITLE R24 COUNCIL BLUFFS, IA	
SCALE AS NOTED	DRAWN BY KWK	DATE 09-15-23	SHEET TITLE SITE PLAN
REVISIONS			CAD DWG NAME Council Bluffs
NO. DATE	DESCRIPTION	BY	SHEET NO. SP