# VALLEY VIEW DOG PARK

## City of Council Bluffs

1599 Franklin Boulevard
Council Bluffs, Iowa
City Project Number: R-23-13



CONFLUENCE

## SHEET INDEX


| SHEET NO. | SHEET TITLE |
|---|---|
| G100 | COVER SHEET |
| C1.0 | EXISTING SURVEY |
| L000 | DEMOLITION PLAN |
| L100 | KEYNOTE PLAN |
| L200 | LAYOUT PLAN ENLARGEMENT |
| L201 | LAYOUT PLAN ENLARGEMENT |
| L202 | LAYOUT PLAN ENLARGEMENT |
| L300 | GRADING PLAN |
| L400 | SITE DETAILS |
| L500 | LANDSCAPE PLAN |
| L501 | LANDSCAPE DETAILS |
| | **MECHANICAL SHEETS** |
| M1.0 | SITE UTILITY PLAN |
| M2.0 | SPECIFICATIONS |


## VICINITY MAP




MECHANICAL ENGINEER
ALVINE
1201 CASS STREET
OMAHA, NE 68102
PH: (402) 346-7007
*www.alvine.com*
CONTACT: Matthew Sargent

LANDSCAPE ARCHITECT
CONFLUENCE
1111 N 13TH STREET, STUDIO 204
OMAHA, NE 68102
PH: (402) 973-9908
*www.thinkconfluence.com*
CONTACT: Dolores Silkworth


I HEREBY CERTIFY THAT THIS ENGINEERING DOCUMENT WAS PREPARED BY ME OR UNDER MY DIRECT PERSONAL SUPERVISION AND THAT I AM A DULY LICENSED PROFESSIONAL LANDSCAPE ARCHITECT UNDER THE LAWS OF THE STATE OF IOWA.

NAME REGISTRATION #337 DATE:

SHEETS COVERED BY THIS SEAL: G100, L000, L100, L200, L201, L202, L300, L400, L401, L500, L501

ISSUED FOR

CITY COUNCIL APPROVAL

811 Know what's below. Call before you dig.


COVER SHEET

CONFLUENCE PROJECT # 21033

G100


COPYRIGHT © 2021 BY CONFLUENCE.
ALL RIGHTS RESERVED. THIS DRAWING IS PROVIDED AS AN INSTRUMENT OF SERVICE BY CONFLUENCE , AND IS INTENDED FOR USE ON THIS PROJECT ONLY. ANY REPRODUCTION, USE OR DISCLOSURE OF INFORMATION CONTAINED HEREIN WITHOUT PRIOR WRITTEN CONSENT OF CONFLUENCE IS STRICTLY PROHIBITED.


File Location: N:\1 PROJECTS\2021\21033_Valley View Dog Park\21033_WORKINGVAUTOCAD\SHEETS\For City Council Approval 2024-05-09\L000 21033 COVER SHEET / Drawn by: RA / Checked by: CB

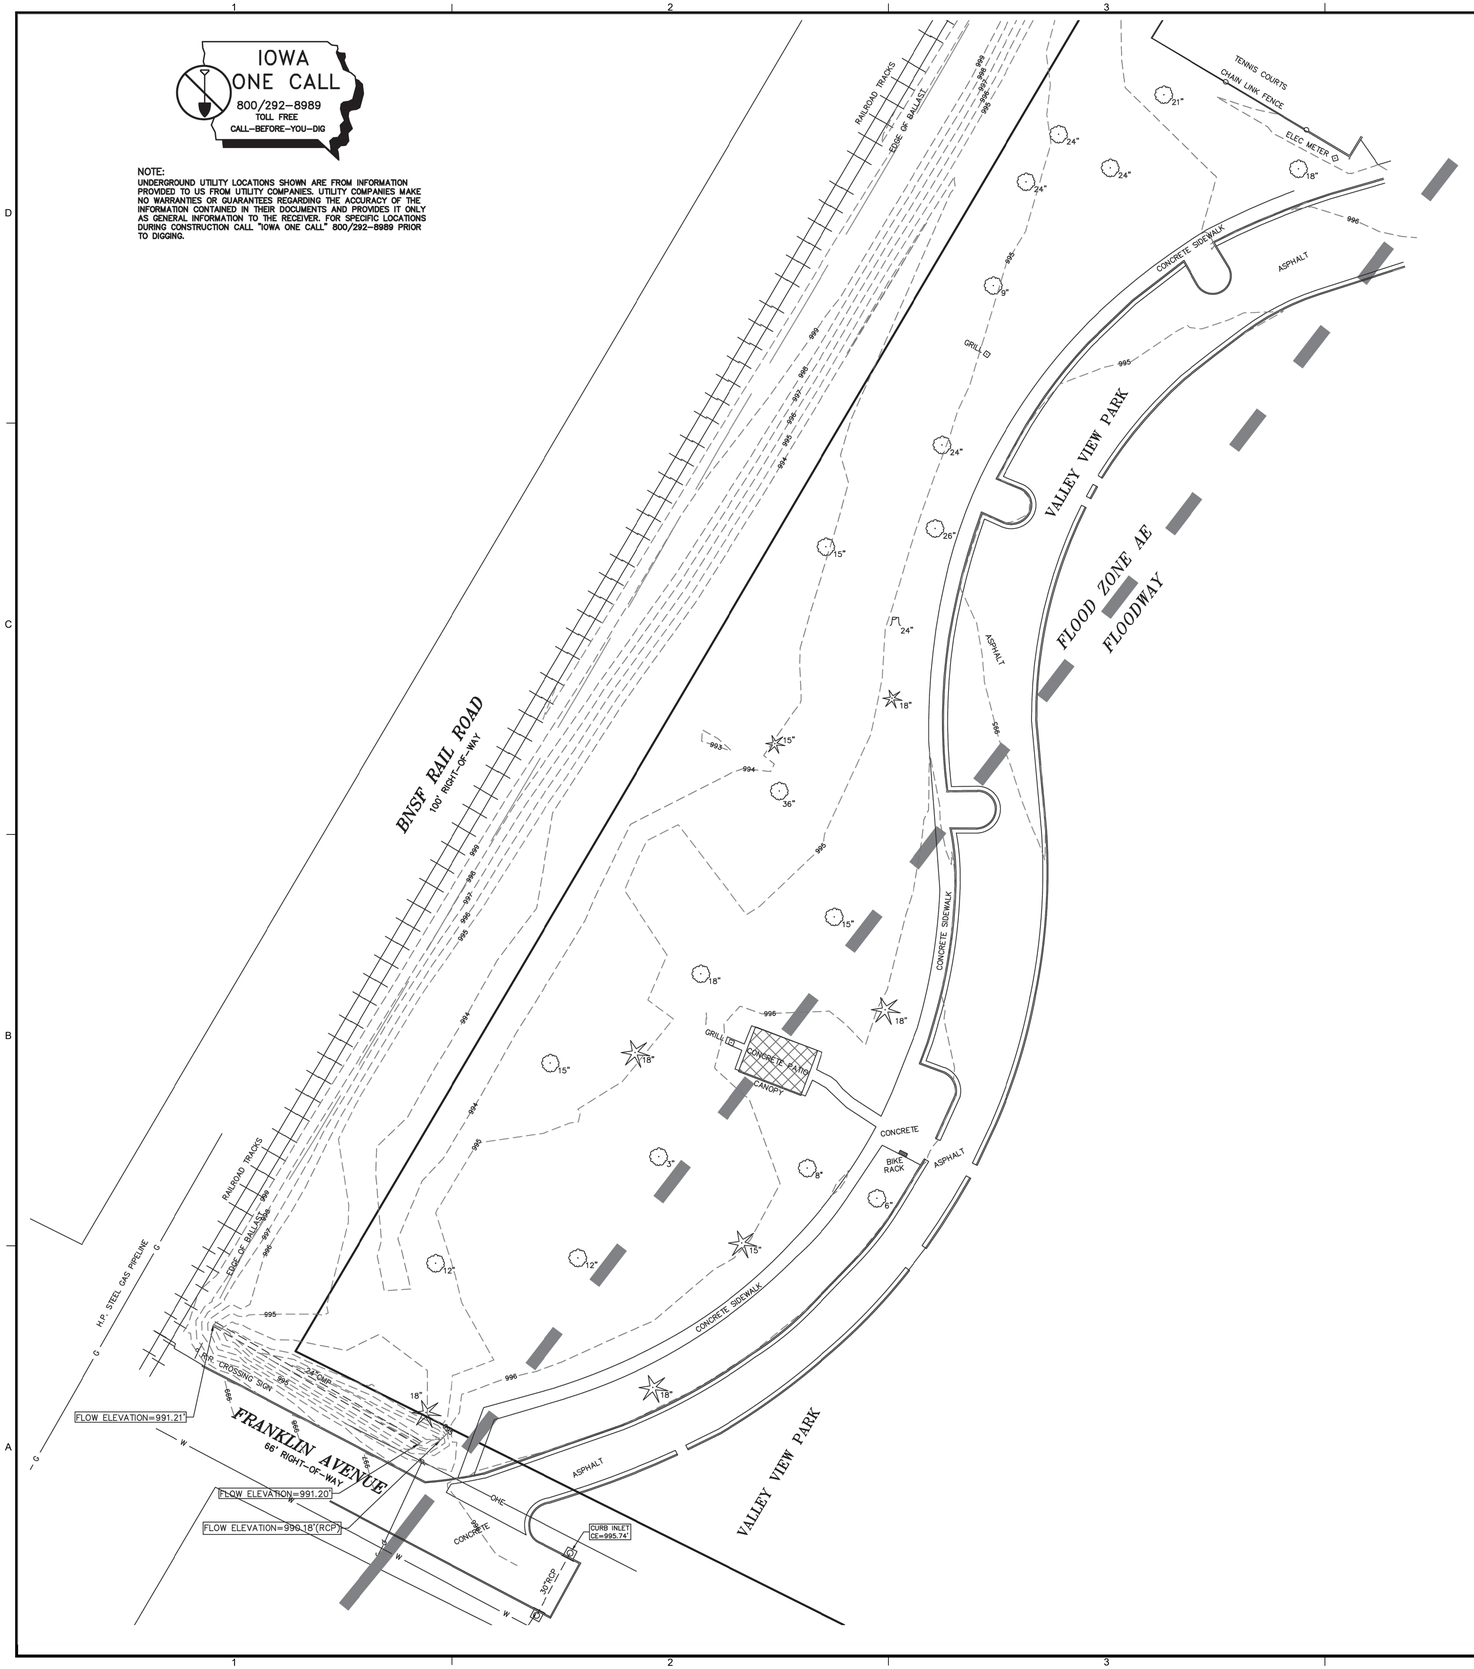


IOWA ONE CALL
800/292-8989
TOLL FREE
CALL-BEFORE-YOU-DIG

NOTE:
UNDERGROUND UTILITY LOCATIONS SHOWN ARE FROM INFORMATION PROVIDED TO US FROM UTILITY COMPANIES. UTILITY COMPANIES MAKE NO WARRANTIES OR GUARANTEES REGARDING THE ACCURACY OF THE INFORMATION CONTAINED IN THEIR DOCUMENTS AND PROVIDES IT ONLY AS GENERAL INFORMATION TO THE RECEIVER. FOR SPECIFIC LOCATIONS DURING CONSTRUCTION CALL "IOWA ONE CALL" 800/292-8989 PRIOR TO DIGGING.

## MISCELLANEOUS NOTES:

1) THE CURRENT ZONING FOR THE SUBJECT PROPERTY (PER PUBLIC RECORD) IS: A-2/PARKS, ESTATES AND AGRICULTURAL DISTRICT

(15.05.050 – SITE DEVELOPMENT REGULATIONS)

MINIMUM LOT SIZE:

| REGULATOR | REQUIREMENTS |
|---|---|
| LOT AREA | 3 ACRES |
| LOT WIDTH | 150 FEET MINIMUM |
| LOT DEPTH | 200 FEET MINIMUM |

| MIN. SETBACKS | PRINCIPLE STRUCTURE | ACCESSORY STRUCTURE |
|---|---|---|
| FRONT YARD | 50 FEET | GREATER OF 50 FEET OR EXISTING FRONT SETBACK LINE OF PRINCIPAL STRUCTURE |
| STREET SIDE YARD | 20 FEET | 20 FEET |
| SIDE YARD | 10% OF LOT WIDTH OR 10 FEET WHICHEVER IS GREATER | 10% OF LOT WIDTH OR 10 FEET WHICHEVER IS GREATER |
| REAR YARD | 20 FEET | 20 FEET |
| MAX. HEIGHT | 35 FEET | 25. FEET |
| LOT COVERAGE | 10% MAXIMUM | |

AS THERE ARE MULTIPLE POSSIBLE USAGE CONFIGURATIONS, PLEASE REFER TO 15.05 ADDITIONAL REGULATIONS AND VERIFY CURRENT OR FUTURE REQUIREMENTS WITH CITY PLANNING.

SPECIFIC SETBACK DISTANCES SHOULD BE VERIFIED WITH THE CITY OF COUNCIL BLUFFS COMMUNITY DEVELOPMENT DEPARTMENT 712-328-4629, PARTICULARLY FOR NEW DESIGN/CONSTRUCTION TO ELIMINATE ANY PROBLEMS CAUSED BY "INTERPRETATIONS" OF ZONING LANGUAGE.

2) NO CERTIFICATE OF TITLE INSURANCE/INFORMATION WAS SUPPLIED TO THE SURVEYOR. THERE MAY BE ADDITIONAL SUPPLEMENTAL SITE RESTRICTIONS, COVENANTS, AGREEMENTS OR ENCUMBRANCES, RECORDED OR NOT RECORDED, THAT APPLY. IF THE OWNER IS AWARE OF ANY ADDITIONAL DOCUMENTATION, IT SHOULD BE FORWARDED TO THE ARCHITECT, ENGINEER AND LAND SURVEYOR FOR REVIEW. THESE RESTRICTIONS MAY SUPERSEDE THE ZONING SET BACK LIMITS AS SHOWN.

3) EHRHART GRIFFIN & ASSOCIATES CANNOT BE RESPONSIBLE FOR ISSUES AND / OR DAMAGES CREATED BY THE OMISSION OF SUFFICIENT TITLE AND RECORD DOCUMENTATION WHICH WOULD HAVE BEEN OTHERWISE DISCLOSED.

4) FLOOD ZONE OF SUBJECT PROPERTY – PER POTTAWATTAMIE COUNTY, IOWA FLOOD INSURANCE RATE MAP COMMUNITY OF THE CITY OF COUNCIL BLUFFS (COMMUNITY NUMBER – 190235), MAP NUMBER 19155C0414E, DATED FEBRUARY 4, 2005, IS

ZONE: AE – SPECIAL FLOOD HAZARD AREA SUBJECT TO INUNDATION BY THE 1% ANNUAL CHANCE FLOOD. – BASE FLOOD ELEVATIONS DETERMINED

FLOODWAY AREAS: THE FLOODWAY IS THE CHANNEL OF A STREAM PLUS ANY ADJACENT FLOODPLAIN AREAS THAT MUST BE KEPT FREE OF ENCROACHMENTS SO THAT THE 1% ANNUAL CHANCE FLOOD CAN BE CARRIED WITHOUT SUBSTANTIAL INCREASES IN FLOOD HEIGHTS.

5) THE UTILITY LOCATIONS ON THIS PLAT ARE THE RESULT OF A COMBINATION OF FIELD LOCATED POSITIONS AND/OR AS-BUILT DRAWINGS PROVIDED BY THE UTILITY COMPANIES AT OUR REQUEST AND ARE THEREFORE SUBJECT TO INTERPRETATION. THE LOCATIONS ARE APPROXIMATE AND NO GUARANTEE IS MADE OR IMPLIED AS TO THEIR ACCURACY. FURTHER VERIFICATION MAY BE REQUIRED TO IDENTIFY UTILITIES NOT SHOWN HEREIN. CONTACT IOWA ONE-CALL AT 1-800-292-8989 OR 811, OR VISIT THEIR WEB SITE "www.iowaonecall.com".

6) A ONE-CALL REQUEST WAS MADE FOR THIS SURVEY, TICKET NUMBER 552004675.

7) ALL SANITARY AND STORM PIPE SIZES (DIAMETERS) WERE ESTIMATED AT THE SURFACE OF THE STRUCTURE. "CONFINED SPACE ENTRY" WAS NOT EMPLOYED TO MEASURE PIPE DIAMETERS DIRECTLY. ALL PIPE DIAMETERS ARE SUBJECT TO VERIFICATION BY THE CONTRACTOR.

8) ELEVATIONS SHOWN HEREON ARE NAVD88 DATUM DETERMINED BY RTK GPS OBSERVATION USING NGS GEOID 12A.
T.B.M.: NORTH RIM OF A STORM SEWER CURB INLET MAN HOLE LOCATED ON THE SOUTH SIDE OF THE EAST END OF THE PAVED PORTION OF FRANKLIN AVENUE LYING WEST OF MOSQUITO CREEK.
ELEVATION=996.24

9) HORIZONTAL CONTROL IS ON IOWA SOUTH STATE PLANE COORDINATE SYSTEM.

10) LIMITED BOUNDARY RECOVERY WAS USED TO REGISTER THIS TOPOGRAPHIC SURVEY. ANY ISSUES REGARDING SPECIFIC PROPERTY LINES SHOULD BE ADDRESSED BY A THOROUGH BOUNDARY SURVEY.

NORTH
SCALE 1" = 30'

30 0 30 60 90 FEET

## LEGEND

- △ – SET 5/8" REBAR W/CAP (U.N.O.)
- ● – FOUND SURVEY POINT
- △ – TEMPORARY CONTROL POINT (T.C.P.) (12" LANDSCAPE SPIKE) (U.N.O.)
- C.T.P. – CRIMPED TOP PIPE
- O.T.P. – OPEN TOP PIPE
- S.D.H. – STAR DRILL HOLE
- "X" – CHISELED "X" IN CONCRETE
- P – PLAT DISTANCE
- A – ACTUAL DISTANCE
- R – RECORDED DISTANCE
- C – COMPUTED DISTANCE
- U.N.O. – UNLESS NOTED OTHERWISE
- T.B.M. – TEMPORARY PROJECT BENCH MARK
- x 1050.3 – SPOT ELEVATION
- F.F.E. – FINISHED FLOOR ELEVATION
- T.E. – THRESHOLD ELEVATION
- – UTILITY LINES OVERHEAD (SOLID)
- – UTILITY LINES BURIED (DASHED)
- ⊡ – UTILITY FEATURE AS NOTED
- – PIPES (TYPE NOTED)
- – SMALL SIGN
- – FENCES (TYPES NOTED)
- L.S. – LANDSCAPING AREA
- – TREE LINE
- – DECIDUOUS TREE
- – CONIFEROUS TREE
- – SHRUB/BUSH
- OHE – OVERHEAD ELECTRIC
- E – UNDERGROUND ELECTRIC
- EMH – ELECTRIC MANHOLE
- – POWER POLE
- – GUY WIRE
- – LIGHT POLE
- – LAMP POLE
- – SPOT LIGHT
- – TRANSFORMER
- – TRAFFIC SIGNAL
- – PEDESTRIAN WALK SIGNAL
- OHT – OVERHEAD TELEPHONE
- T – UNDERGROUND TELEPHONE
- TMH – TELEPHONE MANHOLE
- FO – FIBER OPTIC CABLE
- CTV – CABLE TELEVISION
- MH – MANHOLE
- SMH – SANITARY MANHOLE
- S – SANITARY SEWER
- DMH – STORM DRAIN MANHOLE
- D – STORM SEWER
- C.E. – COVER ELEVATION (NORTH RIM U.N.O.)
- I.E. – INVERT ELEVATION
- F.L. – FLOW LINE (NOT INVERT)
- WMH – WATER MANHOLE
- W – WATER
- – WATER VALVE
- – FIRE HYDRANT
- – WATER SHUTOFF
- – POST INDICATOR VALVE
- G – GAS
- GV – GAS VALVE
- GMH – GAS MANHOLE

## LAND SURVEYOR'S CERTIFICATE

I HEREBY CERTIFY THAT THIS LAND SURVEYING DOCUMENT WAS PREPARED BY ME OR UNDER MY DIRECT PERSONAL SUPERVISION AND THAT I AM A DULY LICENSED LAND SURVEYOR UNDER THE LAWS OF THE STATE OF IOWA.

MARK E. EHRHART

DATE 3/24/2021 LICENSE NO. 11416

MY LICENSE RENEWAL DATE IS DECEMBER 31, 2021.

CONFLUENCE

LANDSCAPE ARCHITECT
CONFLUENCE
1111 N 13TH STREET, STUDIO 204
OMAHA, NE 68102
PH: (402) 973-9908
*www.thinkconfluence.com*

MECHANICAL ENGINEER
ALVINE ENGINEERING
1201 CASS STREET
OMAHA, NE 68102
PH: (402) 346-7007
*www.alvine.com*

# VALLEY VIEW DOG PARK
CITY OF COUNCIL BLUFFS, IOWA
CITY PROJECT NO. R-23-13

ISSUE SCHEDULE

| ISSUE | DATE | DESCRIPTION |
|---|---|---|

ISSUED FOR

CITY COUNCIL APPROVAL


COPYRIGHT © 2021 BY CONFLUENCE
ALL RIGHTS RESERVED. THIS DRAWING IS PROVIDED AS AN INSTRUMENT OF SERVICE BY CONFLUENCE , AND IS INTENDED FOR USE ON THIS PROJECT ONLY. ANY REPRODUCTION, USE OR DISCLOSURE OF INFORMATION CONTAINED HEREIN WITHOUT PRIOR WRITTEN CONSENT OF CONFLUENCE IS STRICTLY PROHIBITED.

EXISTING SURVEY


CONFLUENCE PROJECT # 21033

C1.0


File Location: N:\1 PROJECTS\2021\21033_Valley View Dog Park\21033_WORKING\AUTOCAD\SHEETS\For City Council Approval 2024-05-09\C1.0 21033 EXISTING SURVEY / SAVE DATE: 5/9/2024 3:07 PM BY: jahanon / PLOT DATE: 5/9/2024 4:06 PM BY: John Sharon

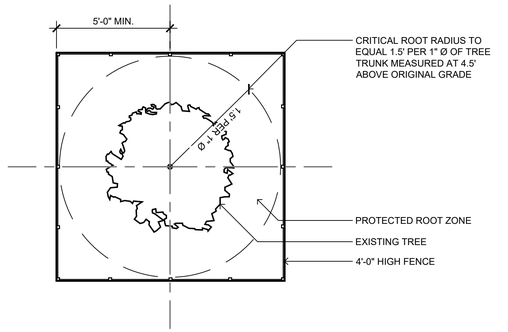


02 L000 PLAN: TREE PLANTING, TYP. SCALE: NTS

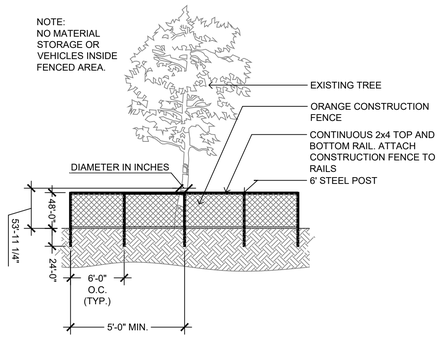


03 L000 SECTION: TREE PLANTING, TYP. SCALE: NTS

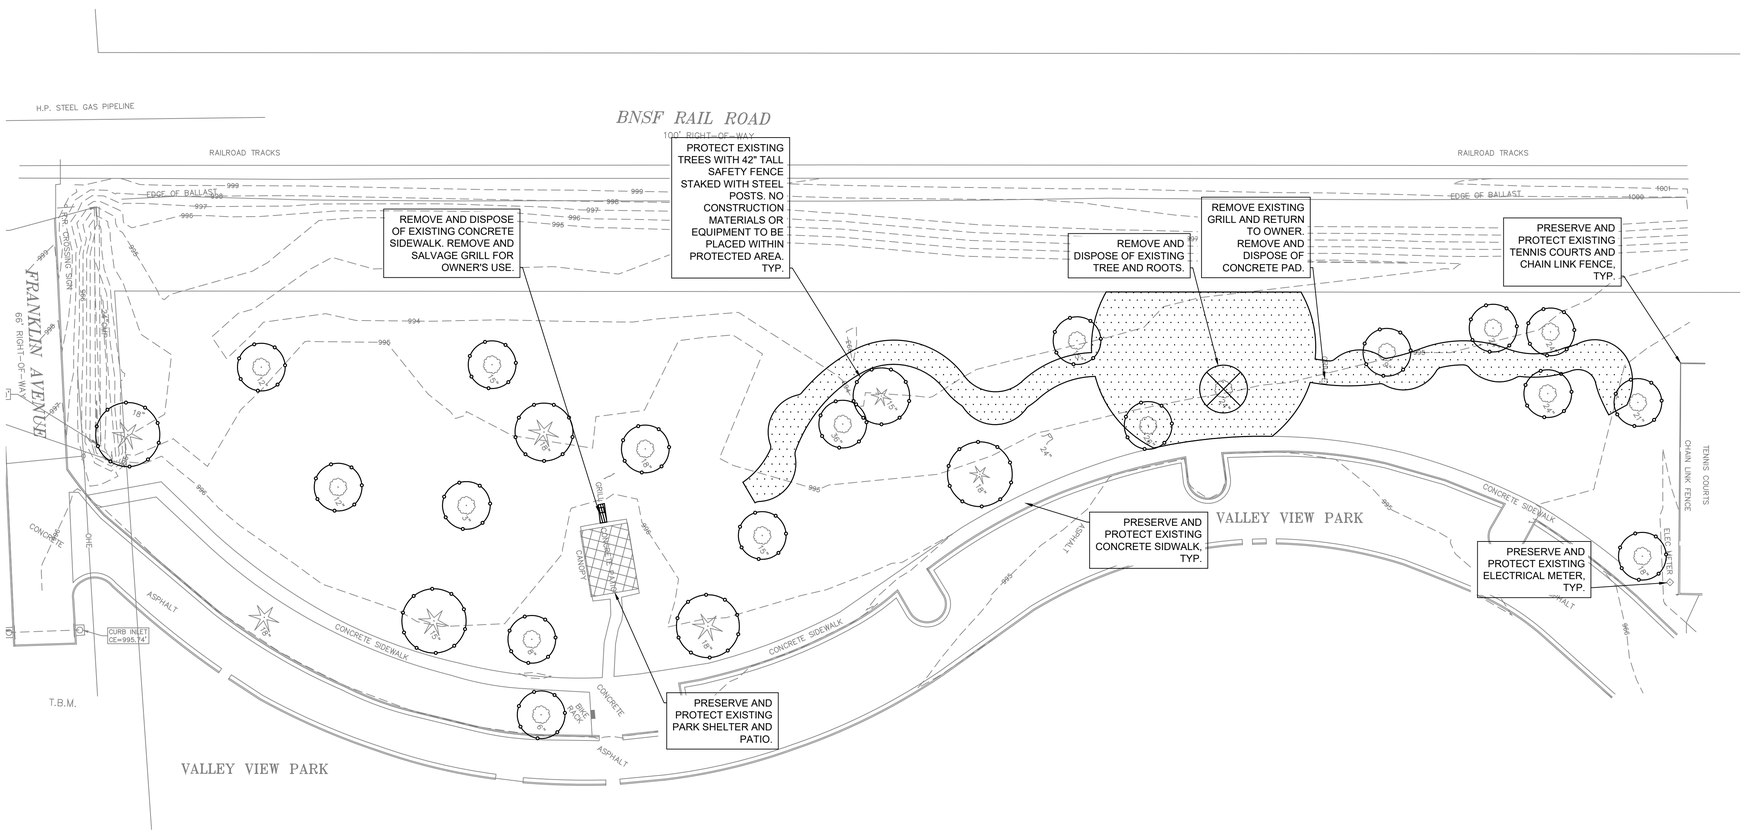


01 L000 SITE DEMOLITION PLAN

SCALE:1"=30'
0' 15' 30' 60'

**DEMOLITION GENERAL NOTES**

A. PRIOR TO ANY EXCAVATION AT THE SITE, CONTRACTOR SHALL CONSULT WITH OWNER'S PERSONNEL AND UTILITY COMPANY REPRESENTATIVES TO DETERMINE POSSIBLE UTILITY LOCATIONS AND DEPTHS. NO COMPENSATION WILL BE ALLOWED FOR DAMAGE RESULTING FROM FAILURE TO COMPLY WITH THIS REQUIREMENT. REPORT ANY DAMAGE TO EXISTING UTILITIES PRIOR TO REPAIR. DAMAGE TO UTILITIES AND STRUCTURES SHALL BE REPAIRED BY THE CONTRACTOR TO THE SATISFACTION OF THE OWNER OF THE UTILITY.

B. FIELD VERIFY EXISTING GRADES AND LOCATIONS OF EXISTING UTILITIES, CONDUIT, LINES, POLES, TREES, PAVING, BUILDING AND OTHER SITE STRUCTURES PRIOR TO DEMOLITION OR CONSTRUCTION AND IMMEDIATELY INFORM THE LANDSCAPE ARCHITECT OF ANY DISCREPANCIES. THE CONTRACTOR SHALL REPORT TO THE OWNER ANY DAMAGE TO OWNER'S PROPERTY PRIOR TO REPAIR.

C. PROTECT ALL ITEMS WITHIN CONTRACT LIMITS NOT INDICATED TO BE REMOVED. NOTIFY THE ENGINEER OF ANY DISCREPANCIES.

D. CONTACT THE ENGINEER PRIOR TO REMOVING ANY PLANT MATERIAL NOT INDICATED TO BE PROTECTED OR REMOVED.

E. CONTRACTOR TO PROVIDE ADEQUATE BARRICADES AND TRAFFIC CONTROL. COMPLY WITH REQUIREMENTS OF LOCAL JURISDICTION.

F. CONTRACTOR SHALL SAW CUT ALL ASPHALT OR CONCRETE TO BE REMOVED TO THE NEAREST CONTROL JOINT WHERE PRACTICAL.

G. PROTECT ALL ITEMS WITHIN CONTRACT LIMITS NOT INDICATED TO BE REMOVED. NOTIFY THE ENGINEER OF ANY DISCREPANCIES.

**HATCH KEY:**

EXISTING HARDSCAPE REMOVAL

GRADING EXTENTS & PLANT REMOVAL AREA

**SYMBOL KEY:**

REMOVE AND DISPOSE OF EXISTING TREE

TREE PROTECTION FENCE; RE: 02, 03/L000

CONFLUENCE

LANDSCAPE ARCHITECT
CONFLUENCE
1111 N 13TH STREET, STUDIO 204
OMAHA, NE 68102
PH: (402) 973-9908
*www.thinkconfluence.com*

MECHANICAL ENGINEER
ALVINE ENGINEERING
1201 CASS STREET
OMAHA, NE 68102
PH: (402) 346-7007
*www.alvine.com*

# VALLEY VIEW DOG PARK
CITY OF COUNCIL BLUFFS
COUNCIL BLUFFS, IOWA
CITY PROJECT NO. R-23-13

ISSUE SCHEDULE

| ISSUE | DATE | DESCRIPTION |
|---|---|---|

ISSUED FOR

CITY COUNCIL APPROVAL


COPYRIGHT © 2021 BY CONFLUENCE
ALL RIGHTS RESERVED. THIS DRAWING IS PROVIDED AS AN INSTRUMENT OF SERVICE BY CONFLUENCE , AND IS INTENDED FOR USE ON THIS PROJECT ONLY. ANY REPRODUCTION, USE OR DISCLOSURE OF INFORMATION CONTAINED HEREIN WITHOUT PRIOR WRITTEN CONSENT OF CONFLUENCE IS STRICTLY PROHIBITED.

DEMOLITION PLAN

CONFLUENCE PROJECT # 21033

L000

File Location: N:\1 PROJECTS\2021\21033_Valley View Dog Park\21033_WORKING\AUTOCAD\SHEETS\For City Council Approval 2024-05-09\L000 21033 DEMOLITION PLAN / SAVE DATE: 5/9/2024 3:10 PM BY: jshaton / PLOT DATE: 5/9/2024 4:04 PM BY: John Sharon

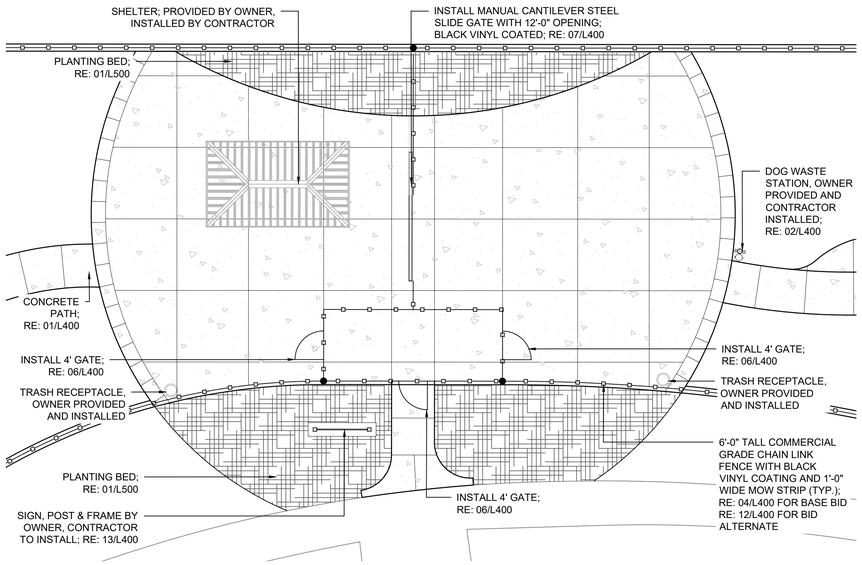


02 L100 ENTRANCE PLAZA ENLARGEMENT

SCALE: 1"=10'

0' 5' 10' 20'




01 L100 KEYNOTE PLAN

SCALE: 1"=30'

0' 15' 30' 60'

**SITE LAYOUT NOTES**

A. WHEN CONTROL POINTS ARE PROVIDED THE CONTRACTOR SHALL VERIFY CONTROL POINTS PRIOR TO CONSTRUCTION.

B. ALL RAMPS AND CURB RAMPS SHALL COMPLY WITH FEDERAL AND LOCAL ACCESSIBILITY STANDARDS.

C. CONTRACTOR TO SUPPLY AND INSTALL ALL NECESSARY SLEEVES UNDER PAVING AND WALKS. COORDINATE LOCATIONS WITH GENERAL CONTRACTOR.

D. SITE PLAN SHOWS LAYOUT OF CONTROL JOINTS. UNLESS NOTED OTHERWISE EXPANSION JOINTS SHALL BE PLACED AT A MAXIMUM OF 35' O.C. AND ADJACENT TO FIXED VERTICAL STRUCTURES SUCH AS WALLS, CURBS, STEPS AND BUILDINGS.

J. FENCE SHALL BE BLACK VINYL COATED CHAIN LINK FENCE WITH TOP RAIL. FENCE POSTS WILL BE SET MAXIMUM 10' ON CENTER. WALK GATES WILL BE HUNG USING BULLDOG HINGES WITH A FORKLATCH. TERMINAL POSTS, GATE POSTS, LINE POSTS AND TOP RAIL WILL BE SCHEDULE 40.

**HATCH LEGEND:**

5" CONCRETE; RE: 01/L400

PLANTING BED; RE: 01/L500

CONFLUENCE

LANDSCAPE ARCHITECT
CONFLUENCE
1111 N 13TH STREET, STUDIO 204
OMAHA, NE 68102
PH: (402) 973-9908
*www.thinkconfluence.com*

MECHANICAL ENGINEER
ALVINE ENGINEERING
1201 CASS STREET
OMAHA, NE 68102
PH: (402) 346-7007
*www.alvine.com*

# VALLEY VIEW DOG PARK
CITY OF COUNCIL BLUFFS
COUNCIL BLUFFS, IOWA
CITY PROJECT NO. R-23-13

ISSUE SCHEDULE

| ISSUE | DATE | DESCRIPTION |
|---|---|---|

ISSUED FOR

CITY COUNCIL APPROVAL

COPYRIGHT © 2021 BY CONFLUENCE
ALL RIGHTS RESERVED. THIS DRAWING IS PROVIDED AS AN INSTRUMENT OF SERVICE BY CONFLUENCE , AND IS INTENDED FOR USE ON THIS PROJECT ONLY. ANY REPRODUCTION, USE OR DISCLOSURE OF INFORMATION CONTAINED HEREIN WITHOUT PRIOR WRITTEN CONSENT OF CONFLUENCE IS STRICTLY PROHIBITED.

KEYNOTE PLAN

CONFLUENCE PROJECT # 21033

L100


File Location: N:\1 PROJECTS\2021\21033_Valley View Dog Park\21033_WORKINGAUTOCAD\SHEETS\For City Council Approval 2024-05-09\L100 21033 SITE KEYNOTE PLAN / SAVE DATE: 5/9/2024 3:39 PM BY: jbharon / PLOT DATE: 5/9/2024 4:06 PM BY: John Sharon

CONFLUENCE


LANDSCAPE ARCHITECT
CONFLUENCE
1111 N 13TH STREET, STUDIO 204
OMAHA, NE 68102
PH: (402) 973-9908
*www.thinkconfluence.com*

MECHANICAL ENGINEER
ALVINE ENGINEERING
1201 CASS STREET
OMAHA, NE 68102
PH: (402) 346-7007
*www.alvine.com*

# VALLEY VIEW DOG PARK
CITY OF COUNCIL BLUFFS
COUNCIL BLUFFS, IOWA
CITY PROJECT NO. R-23-13

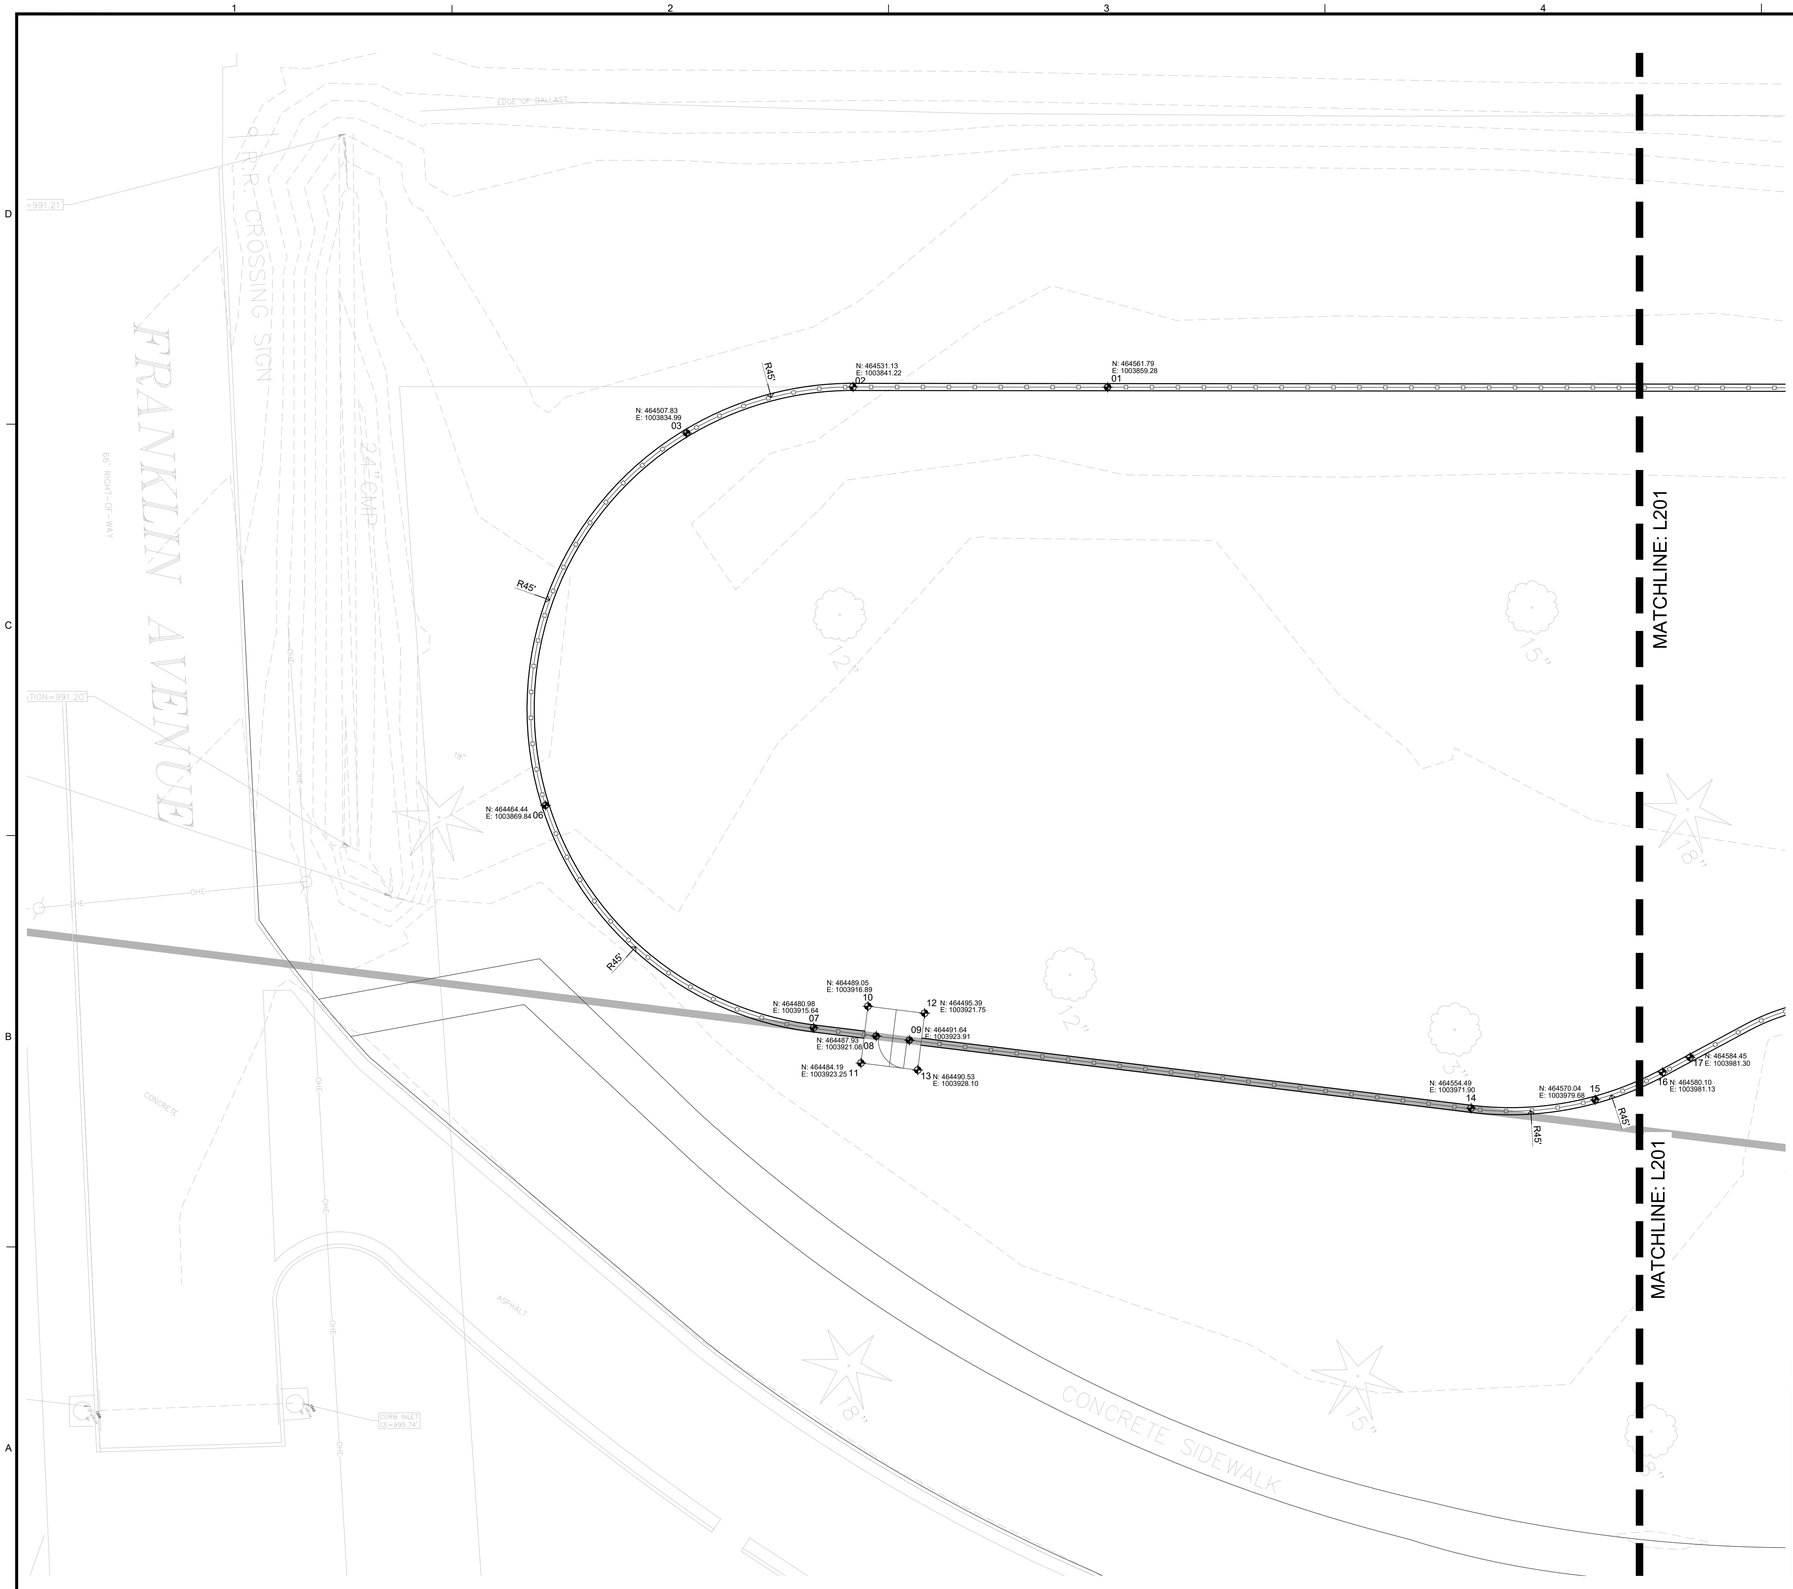


## KEY MAP

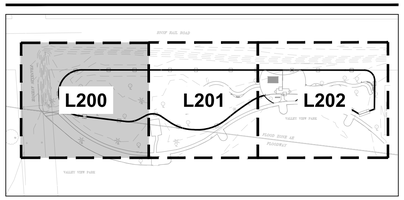


| ISSUE SCHEDULE | | |
|---|---|---|
| ISSUE | DATE | DESCRIPTION |
| | | |

ISSUED FOR

CITY COUNCIL APPROVAL

COPYRIGHT © 2021 BY CONFLUENCE
ALL RIGHTS RESERVED. THIS DRAWING IS PROVIDED AS AN INSTRUMENT OF SERVICE BY CONFLUENCE, AND IS INTENDED FOR USE ON THIS PROJECT ONLY. ANY REPRODUCTION, USE OR DISCLOSURE OF INFORMATION CONTAINED HEREIN WITHOUT PRIOR WRITTEN CONSENT OF CONFLUENCE IS STRICTLY PROHIBITED.

LAYOUT PLAN ENLARGEMENT

CONFLUENCE PROJECT # 21033

L200

01 L200 SITE LAYOUT PLAN ENLARGEMENT

SCALE: 1"=10'
0' 5' 10' 20'

File Location: N:\1 PROJECTS\2021\21033_Valley View Dog Park\21033_WORKING\AUTOCAD\SHEETS\For City Council Approval 2024-05-09\L200 21033 SITE LAYOUT PLAN / SAVE DATE: 5/9/2024 3:45 PM BY: jsharon / PLOT DATE: 5/9/2024 4:09 PM BY: John Sharon

File Location: N:\1 PROJECTS\2021\21033_Valley View Dog Park\21033_WORKING\AUTOCAD\SHEETS\For City Council Approval 2024-05-09\L200 21033 SITE LAYOUT PLAN / SAVE DATE: 5/9/2024 3:45 PM BY: jsharon / PLOT DATE: 5/9/2024 4:10 PM BY: John Sharon

MATCHLINE: L200

MATCHLINE: L202

N: 464665.17
E: 1003920.20
56

N: 464768.56
E: 1003981.12
55

N: 464730.04
E: 1003992.44
69

N: 464816.16
E: 1004044.52
77

R31'-6"

R67'-7"

R40'-5"

R5'

R13'-11"

R21'-5"

R400'-9"

R84'

R86'-5"

N: 464700.77
E: 1003993.75
67

N: 464704.03
E: 1003992.68
68

N: 464690.32
E: 1003996.66
66

N: 464682.68
E: 1004004.87
65

N: 464685.21
E: 1004007.48
63

N: 464687.17
E: 1004010.15
62

N: 464685.59
E: 1004012.47
61

N: 464680.74
E: 1004007.49
64

N: 464662.86
E: 1004019.69
59

N: 464665.58
E: 1004020.32
60

N: 464760.56
E: 1004020.72
70

N: 464759.99
E: 1004029.38
71

N: 464758.96
E: 1004030.85
72

N: 464760.51
E: 1004031.40
73

N: 464766.40
E: 1004039.44
76

N: 464782.34
E: 1004042.93
75

N: 464780.31
E: 1004043.40
74

N: 464787.04
E: 1004061.93
53

N: 464736.40
E: 1004066.44
52

N: 464724.43
E: 1004068.45
51

N: 464584.45
E: 1003981.30
17

N: 464580.10
E: 1003981.13
16

N: 464619.34
E: 1003998.73
47


N: 464628.65
E: 1004018.15
48

N: 464643.36
E: 1004039.17
49

N: 464660.04
E: 1004052.51
50

CONCRETE SIDEWALK

## KEY MAP

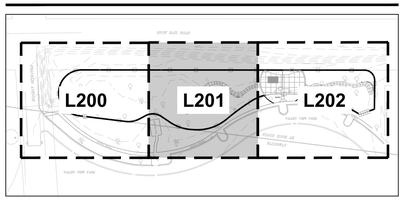


01
L201

SITE LAYOUT PLAN ENLARGEMENT

SCALE:1"=10'

0' 5' 10' 20'

CONFLUENCE

LANDSCAPE ARCHITECT
CONFLUENCE
1111 N 13TH STREET, STUDIO 204
OMAHA, NE 68102
PH: (402) 973-9908
*www.thinkconfluence.com*

MECHANICAL ENGINEER
ALVINE ENGINEERING
1201 CASS STREET
OMAHA, NE 68102
PH: (402) 346-7007
*www.alvine.com*

# VALLEY VIEW DOG PARK
CITY OF COUNCIL BLUFFS
COUNCIL BLUFFS, IOWA
CITY PROJECT NO. R-23-13

ISSUE SCHEDULE

| ISSUE | DATE | DESCRIPTION |
|---|---|---|
| | | |
| | | |
| | | |
| | | |
| | | |
| | | |

ISSUED FOR

CITY COUNCIL APPROVAL

COPYRIGHT © 2021 BY CONFLUENCE
ALL RIGHTS RESERVED. THIS DRAWING IS PROVIDED AS AN INSTRUMENT OF SERVICE BY CONFLUENCE, AND IS INTENDED FOR USE ON THIS PROJECT ONLY. ANY REPRODUCTION, USE OR DISCLOSURE OF INFORMATION CONTAINED HEREIN WITHOUT PRIOR WRITTEN CONSENT OF CONFLUENCE IS STRICTLY PROHIBITED.


LAYOUT PLAN ENLARGEMENT

CONFLUENCE PROJECT # 21033

L201

File Location: N:\1 PROJECTS\2021\21033_Valley View Dog Park\21033_WORKING\AUTOCAD\SHEETS\For City Council Approval 2024-05-09\L200 21033 SITE LAYOUT PLAN / SAVE DATE: 5/9/2024 3:45 PM BY: jsharon / PLOT DATE: 5/9/2024 4:11 PM BY: John Sharon

MATCHLINE: L201

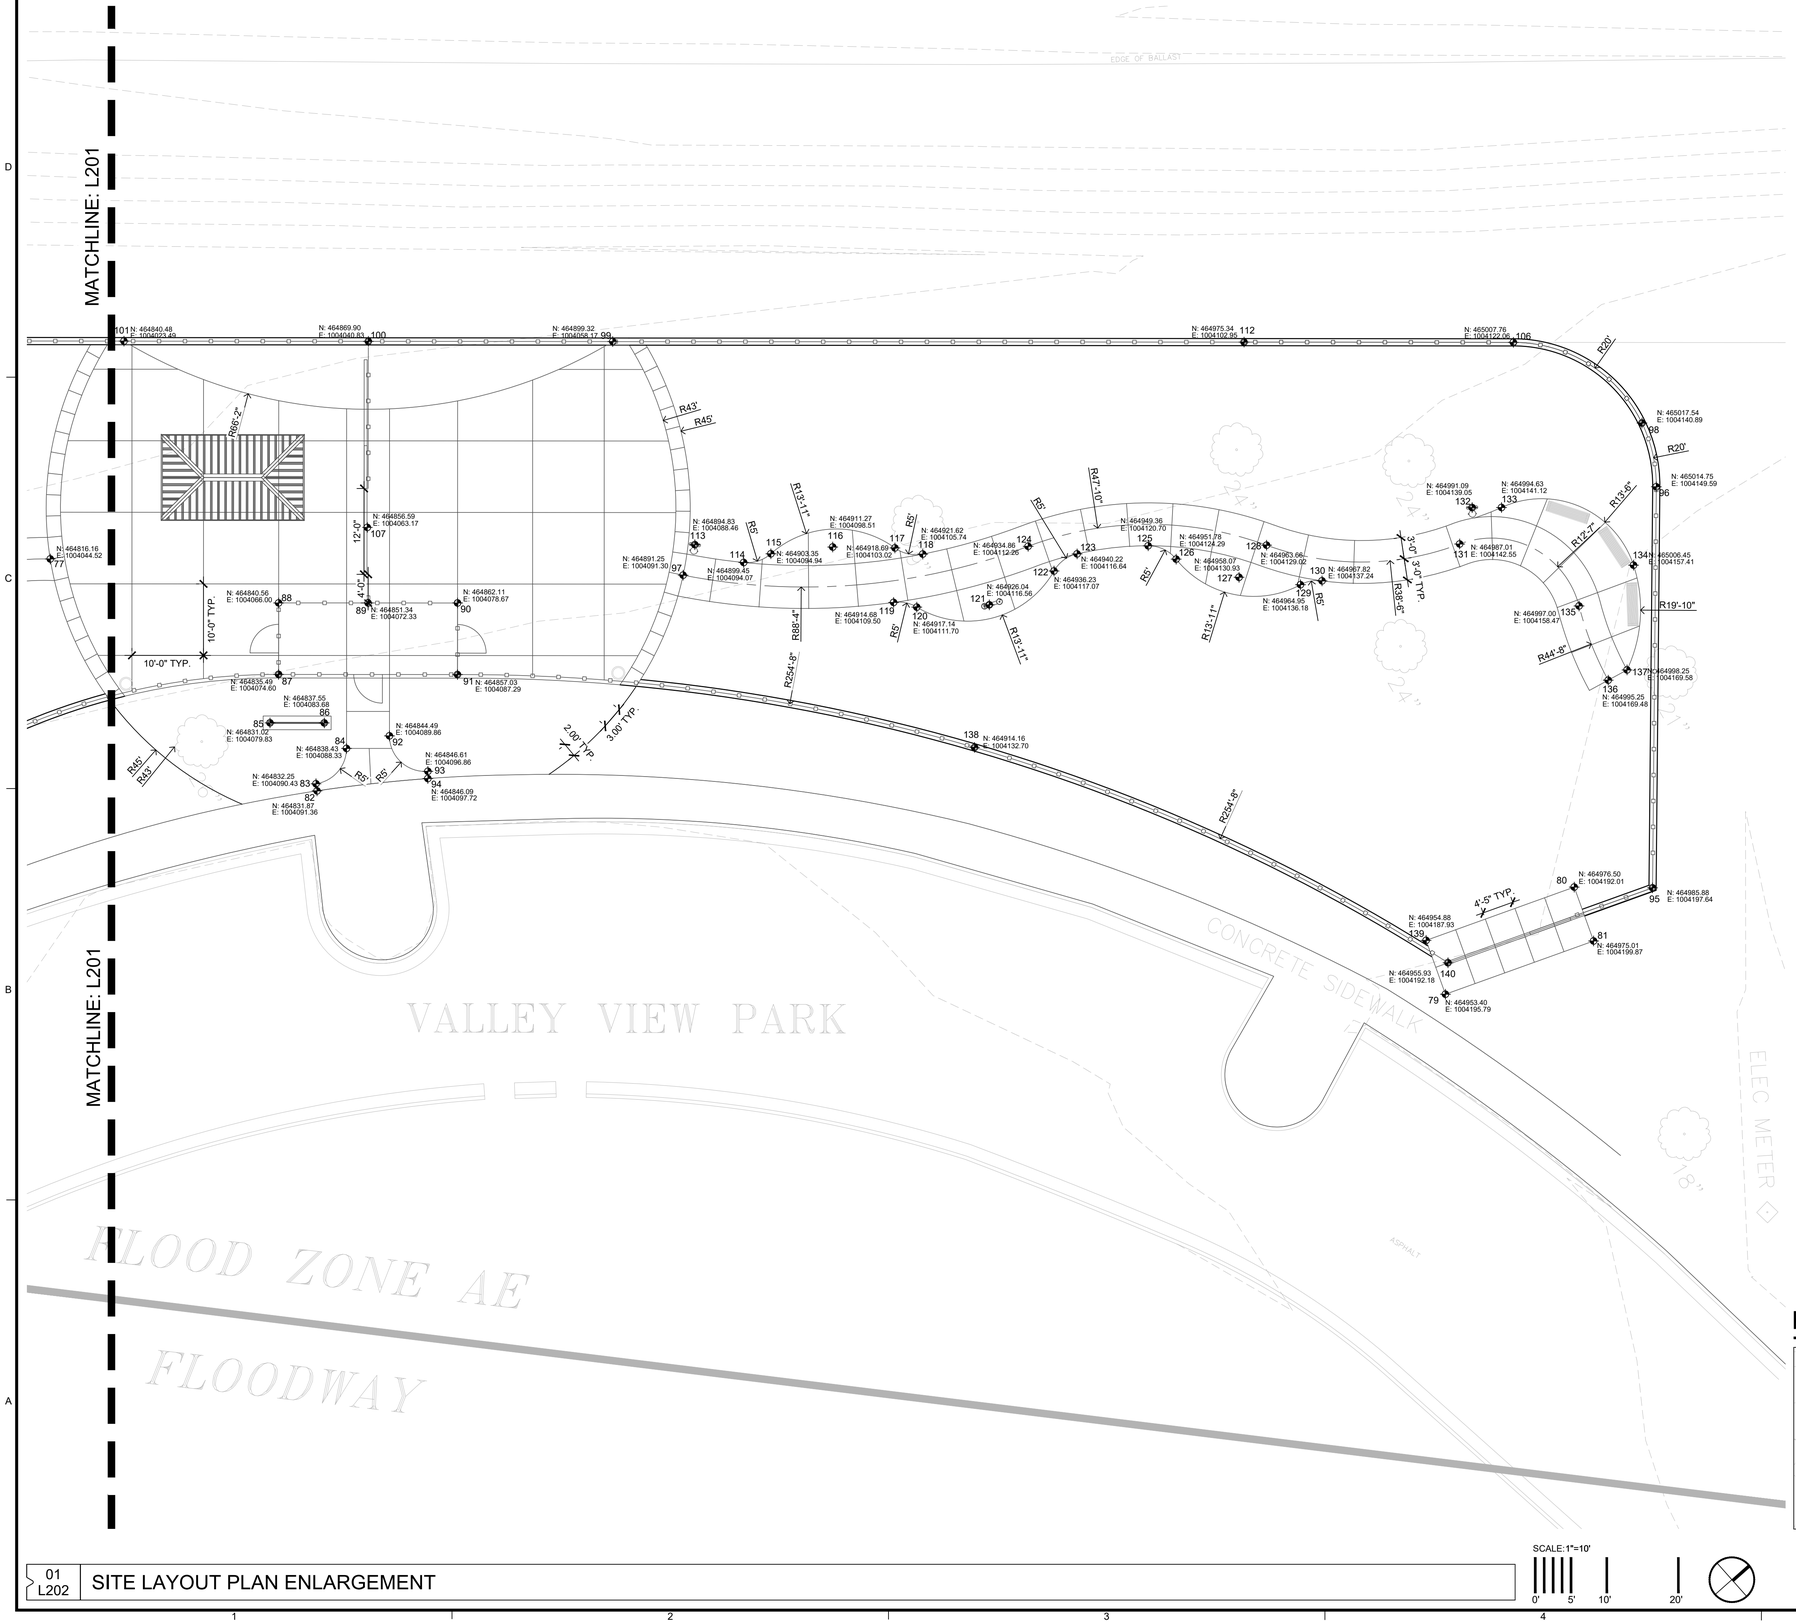



MATCHLINE: L201

01 L202 SITE LAYOUT PLAN ENLARGEMENT

SCALE: 1"=10'
0' 5' 10' 20'

## KEY MAP

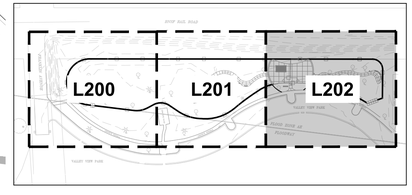


CONFLUENCE

LANDSCAPE ARCHITECT
CONFLUENCE
1111 N 13TH STREET, STUDIO 204
OMAHA, NE 68102
PH: (402) 973-9908
*www.thinkconfluence.com*

MECHANICAL ENGINEER
ALVINE ENGINEERING
1201 CASS STREET
OMAHA, NE 68102
PH: (402) 346-7007
*www.alvine.com*

# VALLEY VIEW DOG PARK
CITY OF COUNCIL BLUFFS
COUNCIL BLUFFS, IOWA
CITY PROJECT NO. R-23-13

ISSUE SCHEDULE

| ISSUE | DATE | DESCRIPTION |
|---|---|---|
| | | |
| | | |
| | | |
| | | |
| | | |
| | | |

ISSUED FOR


CITY COUNCIL APPROVAL

COPYRIGHT © 2021 BY CONFLUENCE
ALL RIGHTS RESERVED. THIS DRAWING IS PROVIDED AS AN INSTRUMENT OF SERVICE BY CONFLUENCE, AND IS INTENDED FOR USE ON THIS PROJECT ONLY. ANY REPRODUCTION, USE OR DISCLOSURE OF INFORMATION CONTAINED HEREIN WITHOUT PRIOR WRITTEN CONSENT OF CONFLUENCE IS STRICTLY PROHIBITED.

LAYOUT PLAN ENLARGEMENT

CONFLUENCE PROJECT # 21033


L202

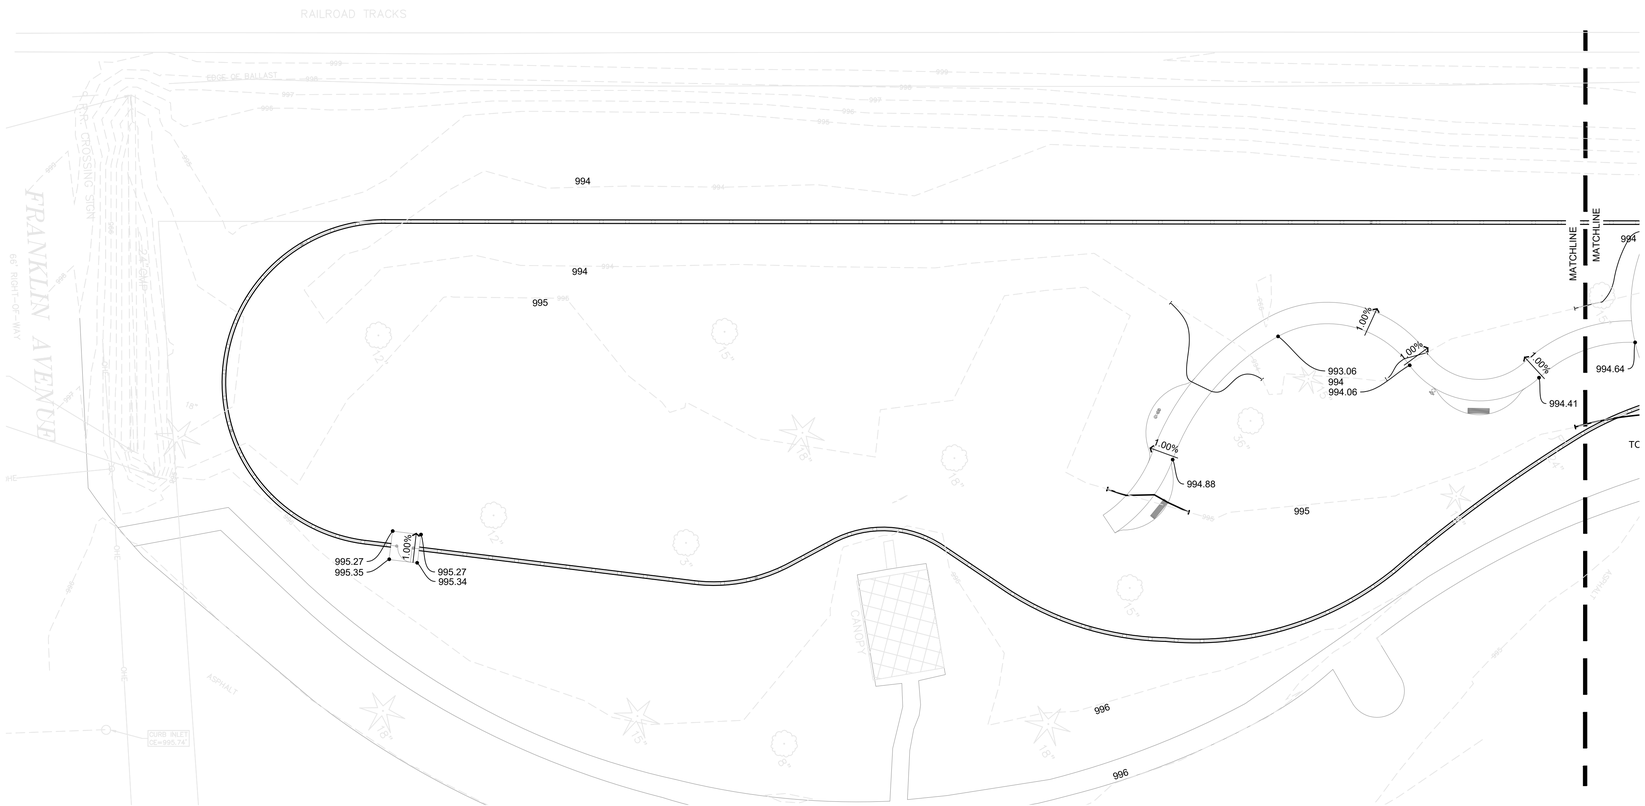


02 L300 SITE GRADING PLAN

SCALE:1"=20'

0' 10' 20' 40'

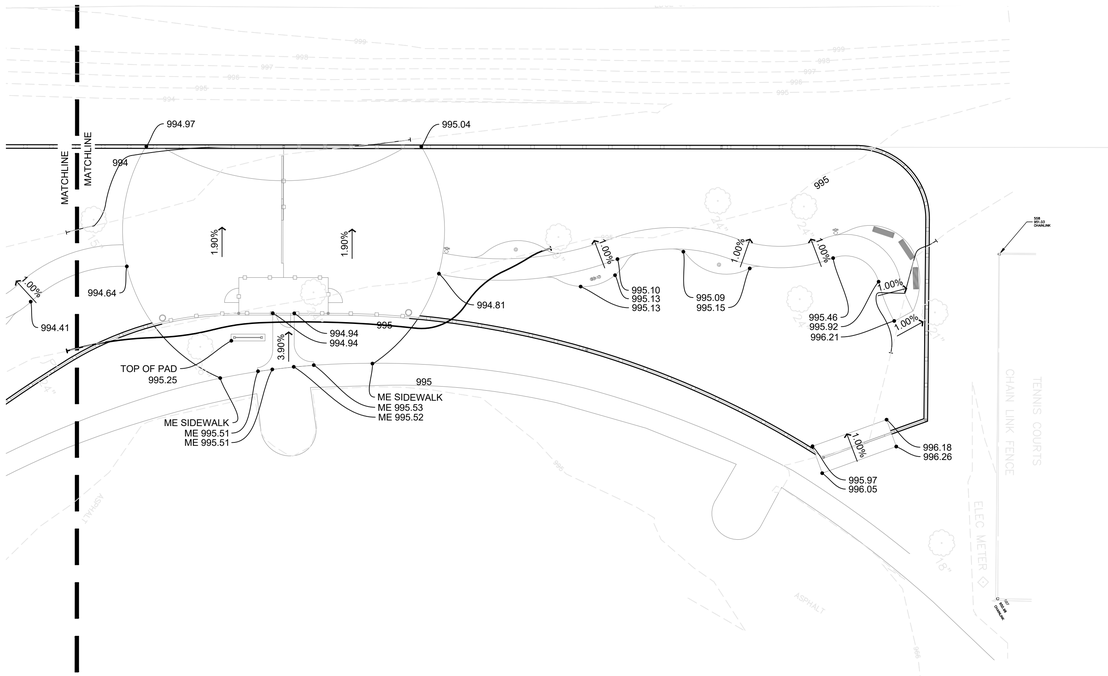


01 L300 SITE GRADING PLAN

SCALE:1"=20'

0' 10' 20' 40'

**SITE GRADING NOTES**

A. THE INTENT OF THIS GRADING IS TO DO A MINIMAL AMOUNT OF DISTURBANCE NECESSARY TO GET A WALKWAY THAT IS COMFORTABLE AND GENERALLY LEVEL.

B. ALL SPOT ELEVATIONS ARE AT THE TOP OF FINISHED SURFACES. SPOT ELEVATIONS SHOWN IN PARKING ARE AT THE BOTTOM OF CURB. ADD 6" TO COMPUTE TOP OF CURB ELEVATION.

C. CONTRACTOR TO VERIFY ALL SPOT ELEVATIONS FOR POSITIVE DRAINAGE BEFORE INSTALLATIONS. THE CONTRACTOR SHALL BE RESPONSIBLE FOR POSITIVE SURFACE DRAINAGE IN ALL AREAS, UNLESS OTHERWISE NOTED. ALL NEWLY GRADED GROUND SURFACES SHALL BE FINISHED TO UNIFORM GRADES AND SLOPED IN SUCH A MANNER TO BE FREE OF DEPRESSIONS THAT CAUSE AREAS OF STANDING WATER. THE CONTRACTOR SHALL REPORT ANY CONFLICTS WITH THIS REQUIREMENT TO THE LANDSCAPE ARCHITECT FOR RESOLUTION PRIOR TO FINAL GRADING OPERATIONS.

D. WALK CROSS SLOPE MAY NOT EXCEED 2%. RUNNING SLOPE MAY NOT EXCEED 5%. RUNNING SLOPE FOR RAMPS MAY NOT EXCEED 1:12 WITH LANDINGS THAT DO NOT EXCEED 2% IN ANY DIRECTION.

E. WHERE PROPOSED GRADES MEET EXISTING, BLEND GRADES TO PROVIDE A SMOOTH TRANSITION BETWEEN THE NEW WORK AND EXISTING WORK. PONDING AT JOINTS WILL NOT BE ACCEPTED.

F. SEE SPECIFICATIONS FOR MINIMUM DEPTH OF TOPSOIL FOR ALL LAWN AREAS AND PLANTING BEDS.

G. CONTRACTOR TO FIELD ADJUST ALL EXISTING SITE UTILITIES TO NEW FINISHED GRADES. EXISTING UTILITIES INCLUDE, BUT ARE NOT LIMITED TO, FIRE HYDRANTS, MANHOLE RIMS, INLETS, WATER VALVES, AND LIGHT BASES.

H. SILT FENCE AND INLET PROTECTION SHALL BE MAINTAINED UNTIL ESTABLISHMENT OF PERMANENT GROUND COVER.

I. SOD ALL DISTURBED AREAS WITH TYPE 1 SEED (PERMANENT LAWN MIXTURE), RE: SUDAS.

CONFLUENCE

LANDSCAPE ARCHITECT
CONFLUENCE
1111 N 13TH STREET, STUDIO 204
OMAHA, NE 68102
PH: (402) 973-9908
*www.thinkconfluence.com*

MECHANICAL ENGINEER
ALVINE ENGINEERING
1201 CASS STREET
OMAHA, NE 68102
PH: (402) 346-7007
*www.alvine.com*

# VALLEY VIEW DOG PARK
CITY OF COUNCIL BLUFFS
COUNCIL BLUFFS, IOWA
CITY PROJECT NO. R-23-13

ISSUE SCHEDULE

| ISSUE | DATE | DESCRIPTION |
|---|---|---|

ISSUED FOR

CITY COUNCIL APPROVAL


COPYRIGHT © 2021 BY CONFLUENCE
ALL RIGHTS RESERVED. THIS DRAWING IS PROVIDED AS AN INSTRUMENT OF SERVICE BY CONFLUENCE, AND IS INTENDED FOR USE ON THIS PROJECT ONLY. ANY REPRODUCTION, USE OR DISCLOSURE OF INFORMATION CONTAINED HEREIN WITHOUT PRIOR WRITTEN CONSENT OF CONFLUENCE IS STRICTLY PROHIBITED.

GRADING PLAN

CONFLUENCE PROJECT # 21033


L300

File Location: N:\1 PROJECTS\2021\21033_Valley View Dog Park\21033_WORKING\AUTOCAD\SHEETS\For City Council Approval 2024-05-09\L300 21033 SITE GRADING PLAN / SAVE DATE: 5/9/2024 3:47 PM BY: jsharon / PLOT DATE: 5/9/2024 4:12 PM BY: John Sharon

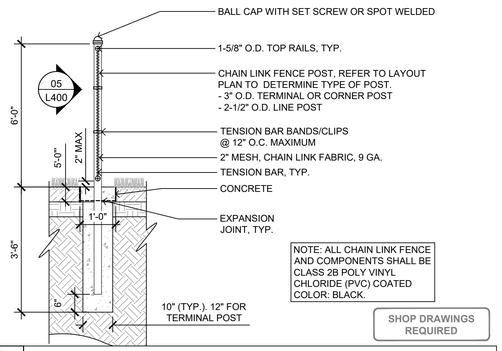




SHOP DRAWINGS REQUIRED

12 L400 **FENCE WITH CONC. MOW STRIP** 1/2" = 1'-0"

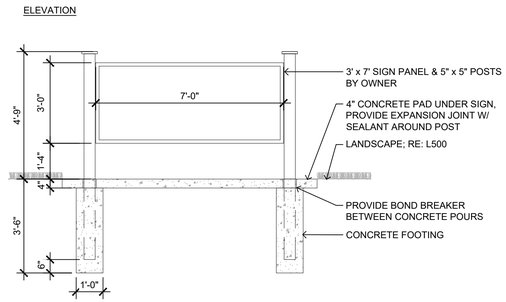



13 L400 **DETAIL: PROJECT SIGN BY OWNER** 1/2" = 1'-0"

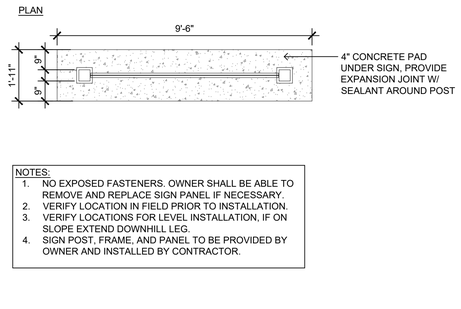

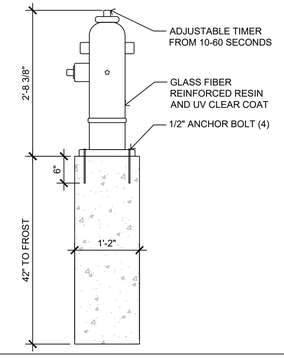


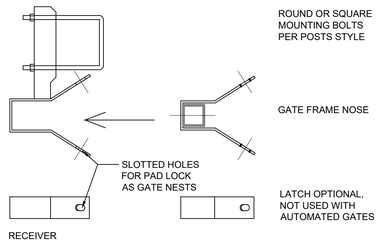

14 L400 **DETAIL: SPRAY HYDRANT** 3/4" = 1'-0"





SHOP DRAWINGS REQUIRED

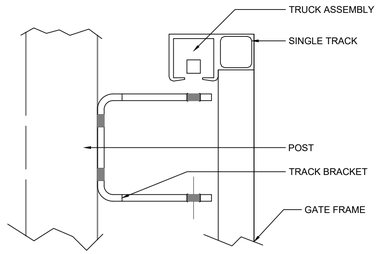08 L400 **GATE RECIEVER ENLARGEMENT** 3" = 1'-0"





SHOP DRAWINGS REQUIRED

09 L400 **SINGLE TRACK ENLARGEMENT** 3" = 1'-0"

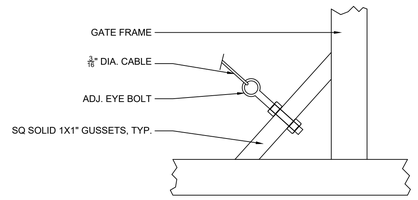


SHOP DRAWINGS REQUIRED


10 L400 **GUSSET ENLARGEMENT** 3" = 1'-0"

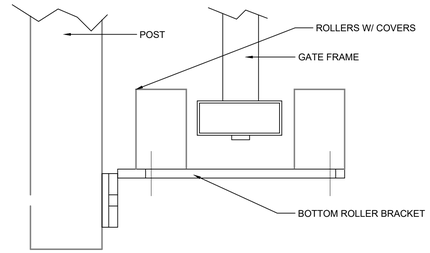


SHOP DRAWINGS REQUIRED


11 L400 **BOTTOM ROLLER ENLARGEMENT** 3" = 1'-0"

NOTE: ALL CHAIN LINK FENCE AND COMPONENTS SHALL BE 2B POLY VINYL CHLORIDE (PVC) COATED. COLOR: BLACK.

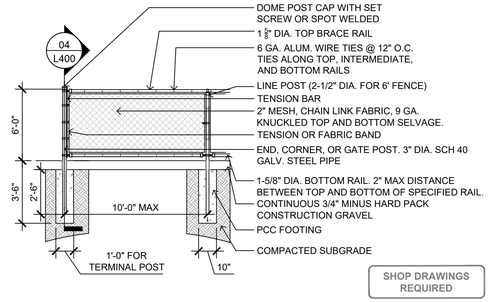



SHOP DRAWINGS REQUIRED

05 L400 **ELEVATION: CHAIN LINK FENCE** 1/4" = 1'-0"

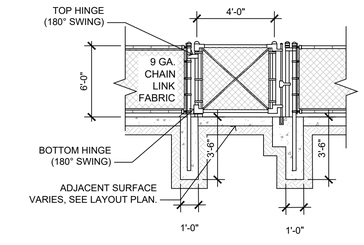



SHOP DRAWINGS REQUIRED

06 L400 **ELEVATION: 4' SWINGING FENCE GATE** 1/4" = 1'-0"

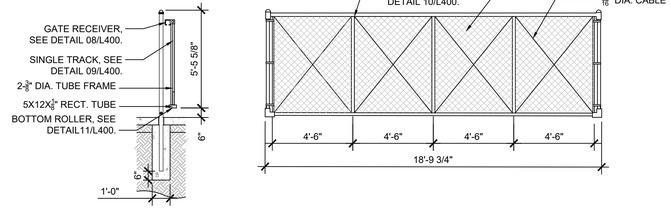



SHOP DRAWINGS REQUIRED


07 L400 **ELEVATION: CANTILEVERED SLIDING GATE (MANUALLY OPERATED)** 1/4" = 1'-0"

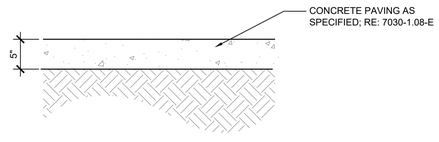


01 L400 **SECTION: CONCRETE PAVEMENT, TYP.** N.T.S.

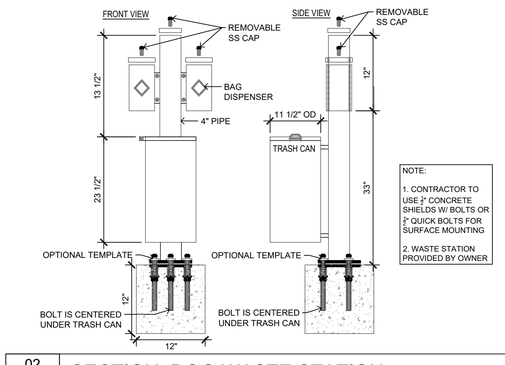


02 L400 **SECTION: DOG WASTE STATION** N.T.S.

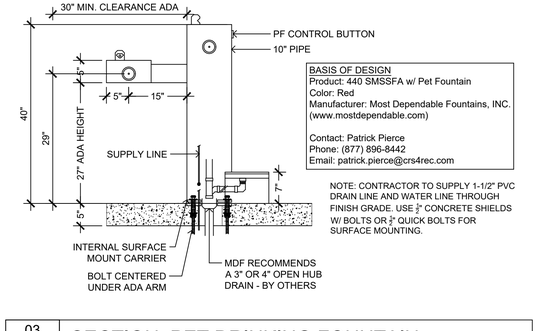


03 L400 **SECTION: PET DRINKING FOUNTAIN** 3/4" = 1'-0"

04 L400 **NOT USED** 1/2" = 1'-0"


CONFLUENCE

LANDSCAPE ARCHITECT
CONFLUENCE
1111 N 13TH STREET, STUDIO 204
OMAHA, NE 68102
PH: (402) 973-9908
*www.thinkconfluence.com*

MECHANICAL ENGINEER
ALVINE ENGINEERING
1201 CASS STREET
OMAHA, NE 68102
PH: (402) 346-7007
*www.alvine.com*


# VALLEY VIEW DOG PARK
CITY OF COUNCIL BLUFFS
COUNCIL BLUFFS, IOWA
CITY PROJECT NO. R-23-13

ISSUE SCHEDULE

| ISSUE | DATE | DESCRIPTION |
|---|---|---|
| | | |
| | | |
| | | |
| | | |
| | | |

ISSUED FOR

CITY COUNCIL APPROVAL



COPYRIGHT © 2021 BY CONFLUENCE
ALL RIGHTS RESERVED. THIS DRAWING IS PROVIDED AS AN INSTRUMENT OF SERVICE BY CONFLUENCE , AND IS INTENDED FOR USE ON THIS PROJECT ONLY. ANY REPRODUCTION, USE OR DISCLOSURE OF INFORMATION CONTAINED HEREIN WITHOUT PRIOR WRITTEN CONSENT OF CONFLUENCE IS STRICTLY PROHIBITED.


SITE DETAILS

CONFLUENCE PROJECT # 21033

L400


File Location: N:\1 PROJECTS\2021\21033_Valley View Dog Park\21033_WORKING\AUTOCAD\SHEETS\For City Council Approval 2024-05-09\L400 21033 SITE DETAILS / SAVE DATE: 5/9/2024 3:59 PM BY: jshanon / PLOT DATE: 5/9/2024 4:12 PM BY: John Sharon

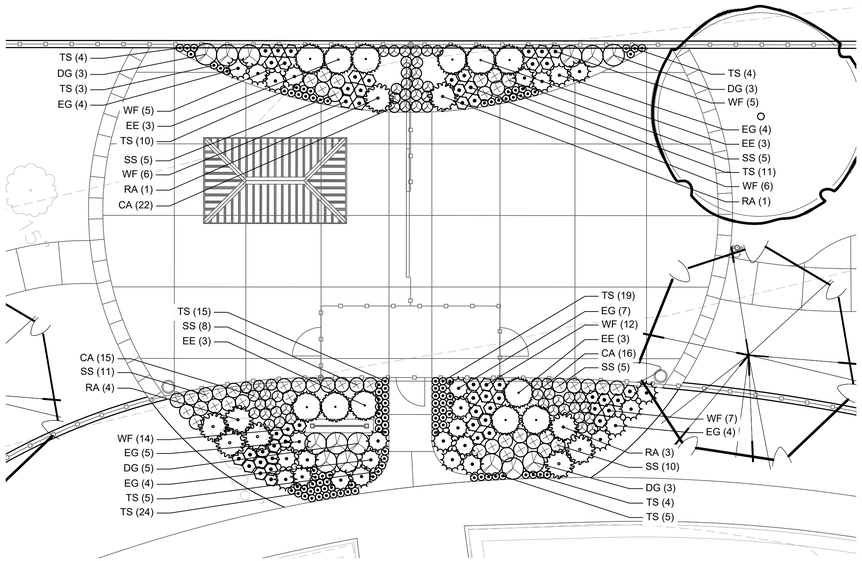


02 L500 LANDSCAPE PLAN ENLARGEMENT

SCALE: 1"=10'

0' 5' 10' 20'

## PLANT SCHEDULE

| KEY | QTY | BOTANICAL NAME | COMMON NAME | SIZE | ROOT | SPACING/REMARKS |
|---|---|---|---|---|---|---|
| **CANOPY TREES** | | | | | | |
| CS | 2 | Catalpa speciosa | CATALPA | 2" CAL | B&B | |
| TT | 2 | Tilia tomentosa | SILVER LINDEN | 2" CAL | B&B | |
| BL | 3 | Betula lenta | SWEET BIRCH | 2" CAL | B&B | |
| **DECIDUOUS SHRUBS** | | | | | | |
| EE | 12 | Euonymus fortunei 'Emerald Gaiety' | EMERALD GAIETY WINTERCREEPER | #3 | CONT. | 4'-0" O.C. |
| EG | 28 | Euonymus fortunei 'Gold Splash' | GOLD SPLASH WINTERCREEPER | #3 | CONT. | 3'-0" O.C. |
| SS | 44 | Syringa x 'SMNJRPI' PP29802 | LILAC BLOOMERANG DWARF PINK | #3 | CONT. | 2'-0" O.C. |
| WF | 55 | Weigela florida 'Bokraspiwi' PP23781 | SPILLED WINE WEIGELA | #3 | CONT. | 2'-0" O.C. |
| RA | 9 | Rhus aromatica 'Gro-Low' | GRO-LOW FRAGRANT SUMAC | #3 | CONT. | 4'-0" O.C. |
| DG | 14 | Deutzia gracilis 'Nikko' | SLENDER DEUTZIA NIKKO | #3 | CONT. | 3'-0" O.C. |
| **ORNAMENTAL GRASSES** | | | | | | |
| CA | 53 | Calamagrostis x acutiflora 'Karl Foerster' | KARL FOERSTER REED GRASS | #1 | CONT. | 1'-6" O.C. |
| **GROUNDCOVER** | | | | | | |
| TS | 104 | Thymus serpyllum 'Elfin' | ELFIN CREEPING THYME | 4" | POT. | 1'-0" O.C. |

## PLANTING GENERAL NOTES

A. PLANT QUANTITIES IN PLANT SCHEDULE ARE FOR CONVENIENCE ONLY AND ARE NOT GUARANTEED. QUANTITIES ON PLAN WILL PREVAIL IF DISCREPANCIES OCCUR.

B. THE CONTRACTOR SHALL SHOW PROOF OF PROCUREMENT, SOURCES, QUANTITIES AND VARIETIES FOR ALL SHRUBS, PERENNIALS, ORNAMENTAL GRASSES, AND ANNUALS WITHIN 21 DAYS FOLLOWING THE AWARD OF CONTRACT. TIMELY PROCUREMENT OF ALL PLANT MATERIAL IS ESSENTIAL TO THE SUCCESSFUL COMPLETION AND ACCEPTANCE OF THE PROJECT.

C. SUBSTITUTIONS SHALL ONLY BE ALLOWED WHEN THE CONTRACTOR HAS EXHAUSTED ALL SOURCES FOR THE SPECIFIED MATERIAL, AND HAS PROVEN THAT THE SPECIFIED MATERIAL IS NOT AVAILABLE. THE CONTRACTOR MUST PROVIDE NAME AND VARIETY OF SUBSTITUTION TO THE LANDSCAPE ARCHITECT FOR APPROVAL PRIOR TO TAGGING OR PLANTING. SUBSTITUTIONS SHALL BE NEAREST EQUIVALENT SIZE OF VARIETY OF PLANT HAVING SAME ESSENTIAL CHARACTERISTICS.

D. ALL PLANT MATERIAL SHALL BE NURSERY GROWN, SOUND, HEALTHY, VIGOROUS AND FREE FROM INSECTS, DISEASE AND INJURIES, WITH HABIT OF GROWTH THAT IS NORMAL FOR THE SPECIES. SIZES SHALL BE EQUAL TO OR EXCEEDING SIZES INDICATED ON THE PLANT LIST. KIND, SIZE AND QUALITY OF PLANT MATERIAL SHALL CONFORM TO THE AMERICAN STANDARD FOR NURSERY STOCK (ANSI Z60.1), MOST RECENT EDITION.

E. STAKE OR PLACE ALL PLANTS IN FIELD AS INDICATED ON THE DRAWINGS OR AS DIRECTED BY THE LANDSCAPE ARCHITECT FOR APPROVAL PRIOR TO PLANTING.


F. PROVIDE A MINIMUM OF 48 HOURS NOTICE FOR APPROVAL OF PLANT LAYOUT AND SAMPLE TREE PLANTINGS.

G. THE CONTRACTOR SHALL REPORT SUBSURFACE SOIL OR DRAINAGE PROBLEMS TO THE LANDSCAPE ARCHITECT PRIOR TO PLANTING.

H. SEED ALL AREAS WITHIN CONTRACT LIMITS, NOT COVERED BY PAVING, BUILDINGS, OR PLANTING BEDS, UNLESS OTHERWISE NOTED.

I. CONTRACTOR SHALL PLACE SHREDDED BARK MULCH AROUND ALL TREES AND IN ALL PLANTING BEDS TO A DEPTH OF 3".

J. SEE SPECIFICATIONS FOR PLANT MAINTENANCE AND WARRANTY REQUIREMENTS.

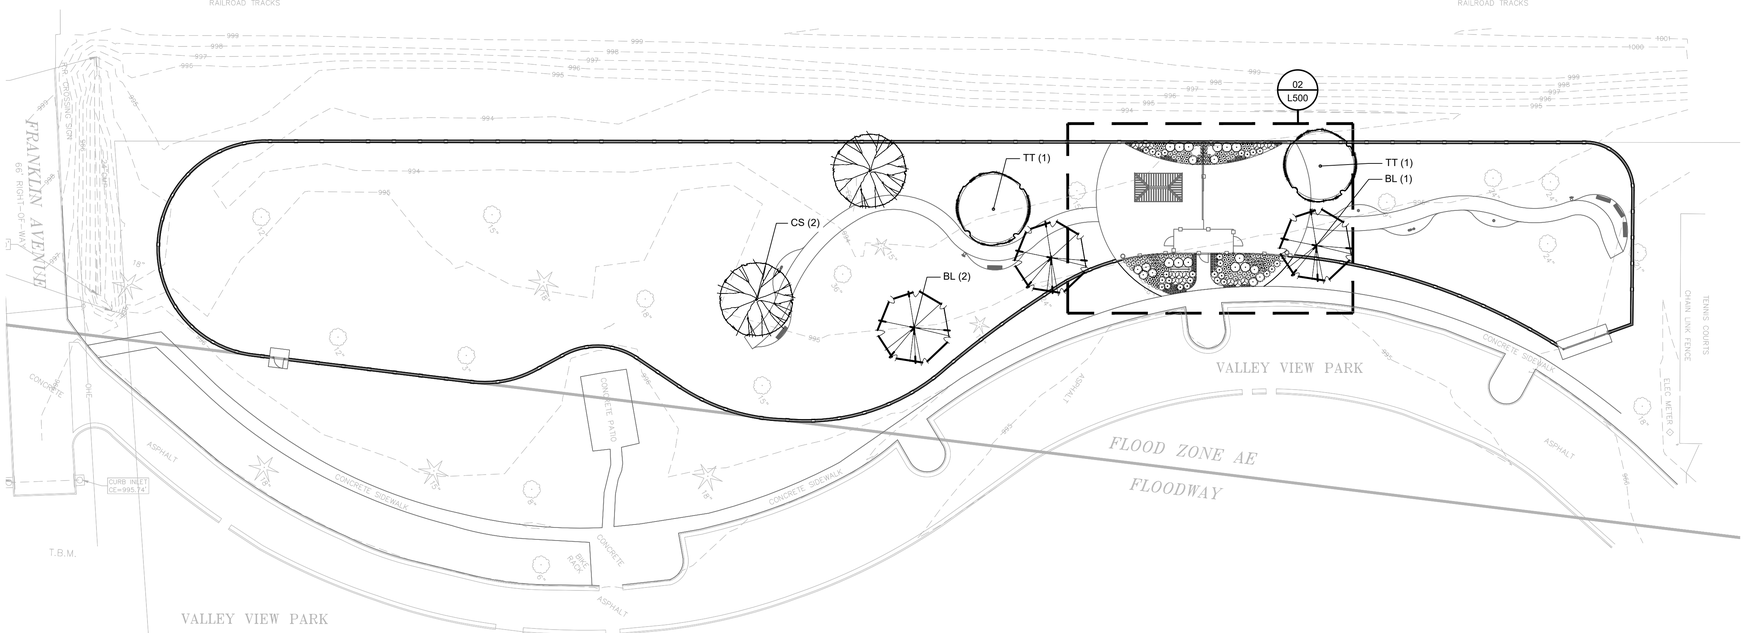


01 L500 LANDSCAPE PLAN

SCALE: 1"=30'

0' 15' 30' 60'

CONFLUENCE

LANDSCAPE ARCHITECT
CONFLUENCE
1111 N 13TH STREET, STUDIO 204
OMAHA, NE 68102
PH: (402) 973-9908
*www.thinkconfluence.com*

MECHANICAL ENGINEER
ALVINE ENGINEERING
1201 CASS STREET
OMAHA, NE 68102
PH: (402) 346-7007
*www.alvine.com*

# VALLEY VIEW DOG PARK
CITY OF COUNCIL BLUFFS
COUNCIL BLUFFS, IOWA
CITY PROJECT NO. R-23-13

ISSUE SCHEDULE

| ISSUE | DATE | DESCRIPTION |
|---|---|---|

ISSUED FOR

CITY COUNCIL APPROVAL

COPYRIGHT © 2021 BY CONFLUENCE
ALL RIGHTS RESERVED. THIS DRAWING IS PROVIDED AS AN INSTRUMENT OF SERVICE BY CONFLUENCE, AND IS INTENDED FOR USE ON THIS PROJECT ONLY. ANY REPRODUCTION, USE OR DISCLOSURE OF INFORMATION CONTAINED HEREIN WITHOUT PRIOR WRITTEN CONSENT OF CONFLUENCE IS STRICTLY PROHIBITED.

LANDSCAPE PLAN

CONFLUENCE PROJECT # 21033

L500

File Location: N:\1 PROJECTS\2021\21033_Valley View Dog Park\21033_WORKING\AUTOCAD\SHEETS\For City Council Approval 2024-05-09\L500 21033 LANDSCAPE PLAN | SAVE DATE: 5/9/2024 3:58 PM BY: jsharon | PLOT DATE: 5/9/2024 4:13 PM BY: John Sharon

CONFLUENCE

LANDSCAPE ARCHITECT
CONFLUENCE
1111 N 13TH STREET, STUDIO 204
OMAHA, NE 68102
PH: (402) 973-9908
*www.thinkconfluence.com*

MECHANICAL ENGINEER
ALVINE ENGINEERING
1201 CASS STREET
OMAHA, NE 68102
PH: (402) 346-7007
*www.alvine.com*

# VALLEY VIEW DOG PARK
CITY OF COUNCIL BLUFFS
COUNCIL BLUFFS, IOWA
CITY PROJECT NO. R-23-13

NOTE:
X = DISTANCE SPECIFIED WITHIN PLANT SCHEDULE
Y = DISTANCE 'X' MULTIPLIED BY .866








05 L501 GROUNDCOVER PLANTING, TYP. NTS





06 L501 TREE LIMBING, TYP. NTS


NOTE: CONTRACTOR TO NOTIFY LANDSCAPE ARCHITECT IF UNEXPECTED ROCK OR OBSTRUCTIONS DETRIMENTAL TO TREES OR SHRUBS ARE ENCOUNTERED IN EXCAVATIONS.

 



07 L501 TREE PLANTING, TYP. NTS

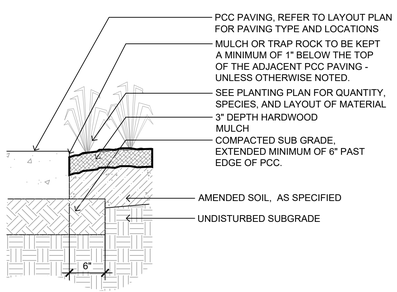



01 L501 LANDSCAPE BED AT PAVING, TYP. NTS

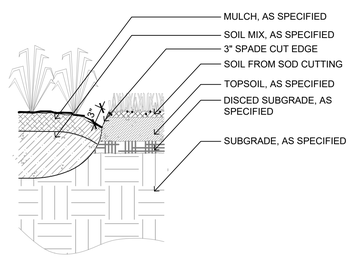


02 L501 SPADED LANDSCAPE EDGE, TYP. NTS

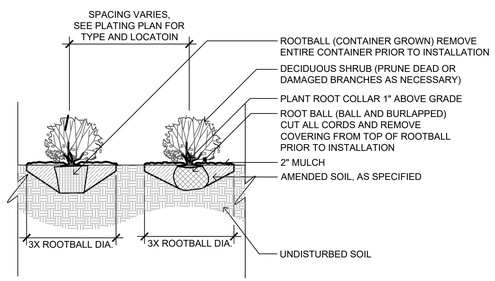


03 L501 SHRUB PLANTING, TYP. NTS

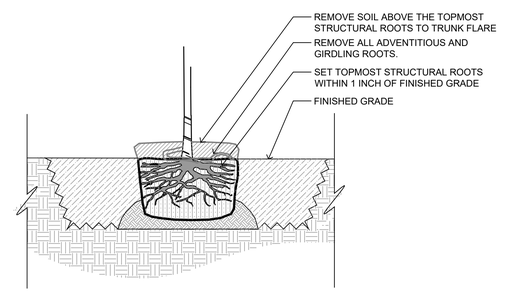


04 L501 ROOTBALL PLANTING, TYP. NTS

ISSUE SCHEDULE

| ISSUE | DATE | DESCRIPTION |
|---|---|---|
| | | |
| | | |
| | | |
| | | |
| | | |
| | | |

ISSUED FOR

CITY COUNCIL APPROVAL


COPYRIGHT © 2021 BY CONFLUENCE
ALL RIGHTS RESERVED. THIS DRAWING IS PROVIDED AS AN INSTRUMENT OF SERVICE BY CONFLUENCE , AND IS INTENDED FOR USE ON THIS PROJECT ONLY. ANY REPRODUCTION, USE OR DISCLOSURE OF INFORMATION CONTAINED HEREIN WITHOUT PRIOR WRITTEN CONSENT OF CONFLUENCE IS STRICTLY PROHIBITED.

## LANDSCAPE DETAILS

CONFLUENCE PROJECT # 21033

# L501

File Location: N:\1 PROJECTS\2021\21033_Valley View Dog Park\21033_WORKINGAUTOCAD\SHEETS\For City Council Approval 2024-05-09\L501 21033 LANDSCAPE DETAILS / SAVE DATE: 5/9/2024 3:51 PM BY: jshanon / PLOT DATE: 5/9/2024 4:14 PM BY: John Shanon

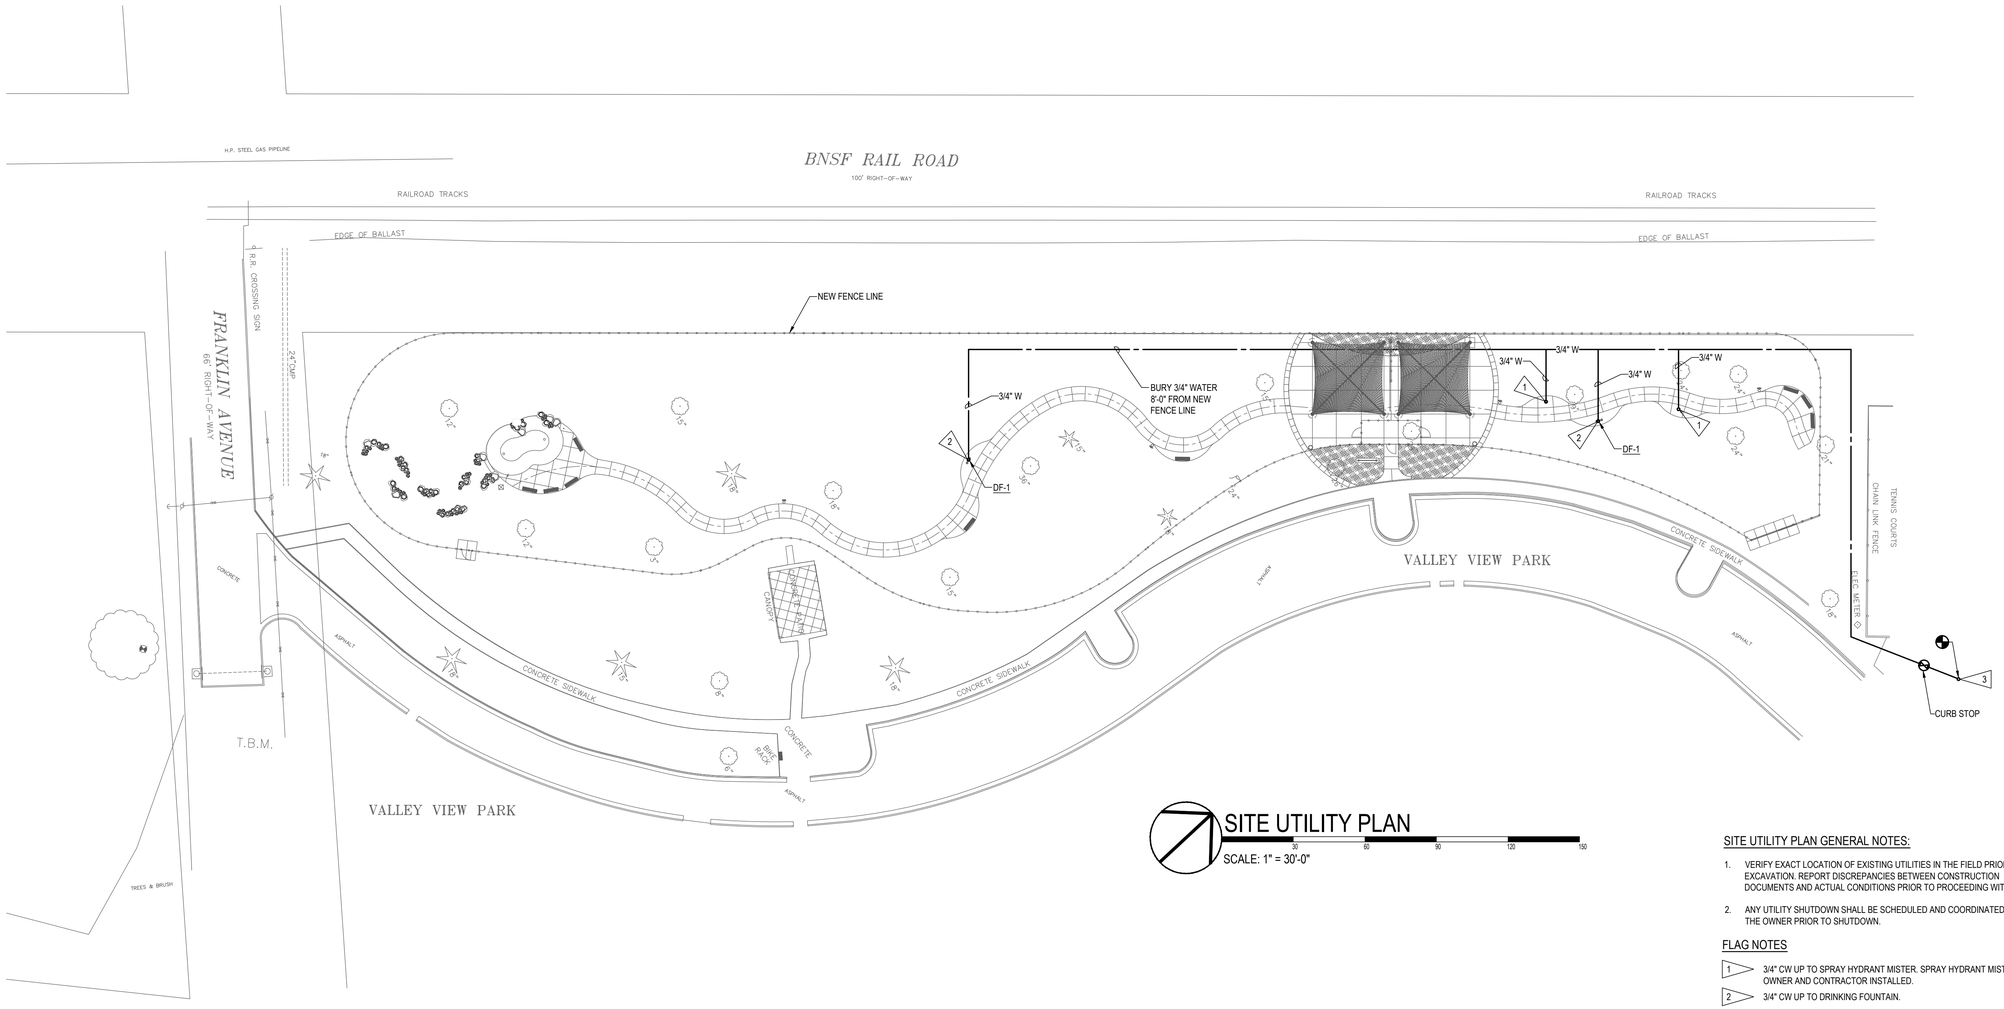


## SITE UTILITY PLAN

SCALE: 1" = 30'-0"

0 30 60 90 120 150

### SITE UTILITY PLAN GENERAL NOTES:

1. VERIFY EXACT LOCATION OF EXISTING UTILITIES IN THE FIELD PRIOR TO EXCAVATION. REPORT DISCREPANCIES BETWEEN CONSTRUCTION DOCUMENTS AND ACTUAL CONDITIONS PRIOR TO PROCEEDING WITH WORK.
2. ANY UTILITY SHUTDOWN SHALL BE SCHEDULED AND COORDINATED WITH THE OWNER PRIOR TO SHUTDOWN.

### FLAG NOTES

1. 3/4" CW UP TO SPRAY HYDRANT MISTER. SPRAY HYDRANT MISTER FURNISHED BY OWNER AND CONTRACTOR INSTALLED.
2. 3/4" CW UP TO DRINKING FOUNTAIN.
3. EXISTING WATER FOUNTAIN SERVED BY 3/4" WATER LINE. CONNECT NEW WATER LINE IN VICINITY OF FOUNTAIN, PROVIDE CURB STOP AND EXTEND NEW LINE TO SOUTH AS INDICATED ON PLAN.

### PLUMBING EQUIPMENT AND CONNECTION SCHEDULE

SEE SPECIFICATIONS FOR APPROVED MANUFACTURERS

| MARK | DESCRIPTION | BASIS OF DESIGN | CONNECTION DETAILS | | | |
|---|---|---|---|---|---|---|
| | | | SIZE | VENT | CW | HW |
| DF-1 DRINKING FOUNTAIN | PEDESTAL ONE PIECE WELDED CONSTRUCTION WITH STANDARD 304 SCHEDULE 10 STAINLESS STEEL, BOWL 10 GAUGE ELECTRO-POLISHED STAINLESS STEEL. STAINLESS STEEL ANTI-SQUIRT BUBBLER MOUNTED WITH LOCK NUT AND WASHER TO PREVENT TAMPERING. 304 STAINLESS STEEL MUSHROOM STYLE PUSH BAR. SELF CLOSING CONTROL VALVE WITH NON-CARTRIDGE O-RING VALVE. 1-1/2" SCHEDULE 40 PVC DRAIN, OVER BACKED POWER COATED FINISH, WITH OPTIONAL PET FOUNTAIN. | MDF 440 SM | - | - | 3/4" | - |

REMARKS: .



© COPYRIGHT 2022 AE# 20218767
Permission to reproduce all or part of this drawing is hereby granted solely for the limited purpose of construction of this project or archiving. Unauthorized copying, disclosure or construction use without written permission of Alvine Engineering is prohibited by copyright law.

NOTE:
DO NOT SCALE DRAWINGS. VERIFY ALL DIMENSIONS and clearances from ARCHITECTURAL, STRUCTURAL, shop and other appropriate drawing or at site. lay out and coordinate all work prior to installation to provide clearances required for operation, maintenance, and codes. Verify non-interference with other work. DO NOT FABRICATE PRIOR TO VERIFICATION OF CLEARANCE FOR ALL TRADES. READ SPECIFICATIONS.

CONFLUENCE

LANDSCAPE ARCHITECT
CONFLUENCE
1111 N 13TH STREET, STUDIO 204
OMAHA, NE 68102
PH: (402) 973-9908
*www.thinkconfluence.com*

MECHANICAL ENGINEER
ALVINE ENGINEERING
1201 CASS STREET
OMAHA, NE 68102
PH: (402) 346-7007
*www.alvine.com*

# VALLEY VIEW DOG PARK, PHASE II

CITY OF COUNCIL BLUFFS
COUNCIL BLUFFS, IOWA
CITY PROJECT NO. R-23-13

ISSUE SCHEDULE

| ISSUE | DATE | DESCRIPTION |
|---|---|---|
| | | |
| | | |
| | | |
| | | |
| | | |

ISSUED FOR

CITY COUNCIL APPROVAL

COPYRIGHT © 2021 BY CONFLUENCE
ALL RIGHTS RESERVED. THIS DRAWING IS PROVIDED AS AN INSTRUMENT OF SERVICE BY CONFLUENCE, AND IS INTENDED FOR USE ON THIS PROJECT ONLY. ANY REPRODUCTION, USE OR DISCLOSURE OF INFORMATION CONTAINED HEREIN WITHOUT PRIOR WRITTEN CONSENT OF CONFLUENCE IS STRICTLY PROHIBITED.

SITE UTILITY PLAN

CONFLUENCE PROJECT # 21033

M1.0

## SECTION 22 0400
## COMMON REQUIREMENTS FOR PLUMBING

PART 1 GENERAL

1.01SUMMARY

A. THIS SECTION DESCRIBES THE GENERAL REQUIREMENTS OF THESE SPECIFICATIONS AND SHALL APPLY TO ALL PHASES OF THE WORK INDICATED OR REQUIRED TO PROVIDE FOR COMPLETE INSTALLATION OF ALL SYSTEMS FOR THIS PROJECT.
B. THIS SECTION INCLUDES BASIC MATERIALS AND METHODS TO COMPLEMENT OTHER DIVISION 22 SECTIONS.

1.02WARRANTIES

A. WARRANT ALL MATERIALS, WORKMANSHIP AND EQUIPMENT AGAINST DEFECTS FOR A PERIOD OF ONE YEAR AFTER THE DATE OF SUBSTANTIAL COMPLETION.
B. CERTAIN EQUIPMENT SHALL BE WARRANTED BEGINNING AT THE TIME OF FINAL ACCEPTANCE OR FOR LONGER PERIODS OF TIME AS SPECIFIED IN THOSE DIVISIONS OF THE PROJECT MANUAL.
C. REPAIR OR REPLACE, AT NO ADDITIONAL COST TO THE OWNER, ANY ITEM WHICH MAY BECOME DEFECTIVE WITHIN THE WARRANT PERIOD.
D. ANY MANUFACTURERS' WARRANTIES CONCERNING ANY ITEM INSTALLED WILL RUN TO THE BENEFIT OF THE OWNER.
E. THE CONTRACTOR AGREES NOT TO VOID OR IMPAIR, OR TO ALLOW SUB-CONTRACTORS TO VOID OR IMPAIR, ANY WARRANTIES REGARDING PRODUCTS OR ITEMS INSTALLED AS PART OF THIS PROJECT.
F. THE REPAIR OF FAULTY WORKMANSHIP SHALL BE CONSIDERED TO BE INCLUDED IN THE CONTRACT.

1.03QUESTIONS OF INTERPRETATION DURING BIDDING PHASE

A. IF QUESTIONS ARISE DURING THE BIDDING PROCESS REGARDING THE MEANING OF ANY PORTION OF THE CONTRACT DOCUMENTS, THE PROSPECTIVE BIDDER SHALL SUBMIT THE QUESTIONS TO THE ARCHITECT/ARCHITECT FOR CLARIFICATION.
B. ANY DEFINITIVE INTERPRETATION OR CLARIFICATION OF THE CONTRACT DOCUMENTS WILL BE PUBLISHED BY ADDENDA, PROPERLY ISSUED TO EACH PERSON HOLDING DOCUMENTS, PRIOR TO THE BID DATE.
C. VERBAL INTERPRETATION OR EXPLANATION NOT ISSUED IN THE FORM OF AN ADDENDUM SHALL NOT BE CONSIDERED PART OF THE BIDDING DOCUMENTS.
D. WHEN SUBMITTING QUESTIONS FOR CLARIFICATION, ADEQUATE TIME FOR ISSUANCE AND DELIVERY OF ADDENDA MUST BE ALLOWED.
E. THE ARCHITECT/ARCHITECT SHALL BE THE SOLE JUDGE REGARDING INTERPRETATIONS OF CONFLICTS WITHIN CONTRACT DOCUMENTS.

1.04CONTRACT DOCUMENT DISCREPANCIES

A. IF ANY AMBIGUITIES SHOULD APPEAR IN THE CONTRACT DOCUMENTS, REQUEST CLARIFICATION FROM THE ARCHITECT/ARCHITECT BEFORE PROCEEDING WITH THE WORK.
B. IF THE CONTRACTOR FAILS TO MAKE SUCH REQUEST, NO EXCUSE WILL THEREAFTER BE ENTERTAINED FOR FAILURE TO CARRY OUT THE WORK IN A MANNER SATISFACTORY TO THE ARCHITECT/ARCHITECT.
C. SHOULD A CONFLICT OCCUR WITHIN THE CONTRACT DOCUMENTS, THE CONTRACTOR IS DEEMED TO HAVE ESTIMATED THE MORE EXPENSIVE WAY OF DOING THE WORK UNLESS A WRITTEN CLARIFICATION FROM THE ARCHITECT/ARCHITECT WAS REQUESTED AND OBTAINED BEFORE SUBMISSION OF PROPOSED METHODS OR MATERIALS.
D. THE ARCHITECT/ARCHITECT SHALL BE THE SOLE JUDGE REGARDING INTERPRETATIONS OF CONFLICTS WITHIN CONTRACT DOCUMENTS.

1.05CODES

A. THE WORK SHALL BE PERFORMED BY PERSONS SKILLED IN THE TRADE INVOLVED AND SHALL BE DONE IN A MANNER CONSISTENT WITH NORMAL INDUSTRY STANDARDS.
B. ALL WORK SHALL CONFORM TO ALL APPLICABLE SECTIONS OF CURRENTLY ADOPTED EDITIONS OF THE FOLLOWING CODES, STANDARDS, AND SPECIFICATIONS:
1. INTERNATIONAL BUILDING CODE (IBC)
2. INTERNATIONAL ENERGY CONSERVATION CODE (IECC)
3. INTERNATIONAL FUEL GAS CODE (IFGC)
4. INTERNATIONAL PLUMBING CODE (IPC)
5. INTERNATIONAL MECHANICAL CODE (IMC)
6. SAFETY AND HEALTH REGULATIONS FOR CONSTRUCTION
7. OCCUPATIONAL SAFETY AND HEALTH STANDARDS (OSHA), NATIONAL CONSENSUS STANDARDS AND ESTABLISHED FEDERAL STANDARDS
8. NATIONAL FIRE PROTECTION ASSOCIATION (NFPA)
9. UNDERWRITERS' LABORATORIES, INC. (UL)
10. ALL APPLICABLE NATIONAL, STATE AND LOCAL CODES AND AMENDMENTS.

1.06PERMITS

A. THE CONTRACTORS SHALL FAMILIARIZE THEMSELVES WITH ALL REQUIREMENTS REGARDING ALL PERMITS, FEES, ETC., AND SHALL COMPLY WITH THEM.
B. ALL PERMITS, LICENSES, INSPECTIONS AND ARRANGEMENTS REQUIRED FOR THE WORK SHALL BE OBTAINED BY THE CONTRACTOR AT HIS EXPENSE.
C. ALL UTILITIES SHALL BE INSTALLED IN ACCORDANCE WITH THE LOCAL RULES AND REGULATIONS AND ALL CHARGES SHALL BE PAID BY THE CONTRACTOR.

1.07CODE COMPLIANCE

A. WORK SHALL BE IN ACCORDANCE WITH ALL APPLICABLE CODES. WHERE THE CODES AND DRAWINGS DO NOT AGREE, THE CODE SHALL TAKE PRECEDENCE; HOWEVER, CODE SHALL TAKE PRECEDENCE OVER WHAT IS SHOWN ONLY WHEN IT IS MORE STRINGENT THAN THAT INDICATED. ITEMS THAT ARE ALLOWED BY CODES WHICH ARE LESS STRINGENT THAN THAT INDICATED SHALL NOT BE SUBSTITUTED.
B. DRAWINGS, PLANS, AND SCHEMATICS AND DIAGRAMS INDICATE THE GENERAL LOCATION AND THE ARRANGEMENT OF SYSTEMS. WHEREVER PRACTICAL, INSTALL SYSTEMS AS INDICATED.

1.08MATERIALS AND EQUIPMENT MANUFACTURERS

A. OPTIONS IN SELECTING MATERIALS AND EQUIPMENT ARE LIMITED BY REQUIREMENTS OF THE CONTRACT DOCUMENTS AND GOVERNING REGULATIONS. THEY ARE NOT CONTROLLED BY INDUSTRY TRADITIONS OR PROCEDURES EXPERIENCED ON PREVIOUS CONSTRUCTION PROJECTS.
B. MATERIALS AND EQUIPMENT SHALL BE PROVIDED IN ACCORDANCE WITH THE FOLLOWING:
1. PRIMARY DESIGN PRODUCTS: PRIMARY DESIGN PRODUCTS ARE THOSE PRODUCTS AROUND WHICH THE PROJECT WAS DESIGNED IN TERMS OF CAPACITY, PERFORMANCE, PHYSICAL SIZE AND QUALITY.
2. PRIMARY DESIGN PRODUCTS ARE INDICATED BY USE OF A SINGLE MANUFACTURER'S NAME, MODEL NUMBER OR SIMILAR DATA ON DRAWINGS OR SCHEDULES OR WITHIN THE SPECIFICATIONS.
3. PROVIDE PRIMARY DESIGN PRODUCTS UNLESS SUBSTITUTIONS ARE MADE IN ACCORDANCE WITH THE FOLLOWING PARAGRAPHS.
4. ACCEPTABLE EQUIVALENT SUBSTITUTIONS: ACCEPTABLE EQUIVALENT SUBSTITUTIONS ARE PRODUCTS OF MANUFACTURES OTHER THAN THOSE LISTED FOR THE PRIMARY DESIGN PRODUCTS. EQUIVALENT ACCEPTABLE SUBSTITUTIONS SHALL MEET EACH OF THE FOLLOWING REQUIREMENTS:
a. THE PRODUCT SHALL BE MANUFACTURED BY ONE OF THE ACCEPTABLE MANUFACTURERS LISTED IN THE PROJECT MANUAL, DRAWINGS, OR ADDENDA.
b. THE PRODUCT SHALL MEET OR EXCEED THE REQUIREMENTS OF THE CONTRACT DOCUMENTS IN TERMS OF QUALITY, PERFORMANCE, SUITABILITY, APPEARANCE, AND PHYSICAL CHARACTERISTICS.
c. THE CONTRACTOR PROVIDING THE SUBSTITUTION SHALL BEAR THE TOTAL COST OF ALL CHANGES DUE TO SUBSTITUTIONS. THESE COSTS MAY INCLUDE ADDITIONAL COMPENSATION TO THE ARCHITECT/ARCHITECT FOR REDESIGN AND EVALUATION SERVICES, INCREASED COST OF WORK BY THE OWNER OR OTHER CONTRACTORS, AND SIMILAR CONSIDERATIONS.
5. PERFORMANCE REQUIREMENTS: WHERE THE CONTRACT DOCUMENTS LIST PERFORMANCE REQUIREMENTS OR DESCRIBE A PRODUCT OR ASSEMBLY GENERICALLY, PROVIDE PRODUCTS THAT COMPLY WITH THE SPECIFIC REQUIREMENTS INDICATED AND THAT ARE RECOMMENDED BY THE MANUFACTURER FOR THE RESPECTIVE APPLICATION.
6. COMPLIANCE WITH STANDARDS, CODES AND REGULATIONS: WHERE THE SPECIFICATIONS REQUIRE ONLY COMPLIANCE WITH AN IMPOSED STANDARD, CODE OR REGULATION, THE CONTRACTOR HAS THE OPTION OF SELECTING A PRODUCT THAT COMPLIES WITH SPECIFICATION REQUIREMENTS, INCLUDING THE STANDARDS, CODES AND REGULATIONS.

C. PROPOSED SUBSTITUTIONS WILL BE JUDGED ON THE BASIS OF QUALITY, PERFORMANCE, APPEARANCE AND ON THE GOVERNING SPACE LIMITATIONS. THE REPUTATION OF THE MANUFACTURER, DELIVERY TIME REQUIREMENTS, AND THE AVAILABILITY OF REPAIR OR REPLACEMENT PARTS MAY ALSO BE CONSIDERED.
D. THE ARCHITECT/ARCHITECT SHALL BE THE SOLE AND FINAL JUDGE AS TO THE SUITABILITY OF SUBSTITUTION ITEMS.

1.09SUBMITTALS

A. PRODUCT DATA:
1. OTHER SECTION IN THE PROJECT MANUAL SHALL BE ADHERED TO IF MORE STRINGENT THAN THE FOLLOWING PARAGRAPHS.
2. WHEN REQUIRED BY OTHER SECTIONS OF THIS PROJECT MANUAL, SUBMIT SHOP DRAWINGS, PRODUCT DATA OR SAMPLES TO THE ARCHITECT/ARCHITECT FOR REVIEW.
3. SUBMITTALS DEEMED UNNECESSARY BY THE ARCHITECT/ARCHITECT SHALL BE RETURNED INDICATING "NO ACTION TAKEN".
4. A COMPLETED COPY OF THE TRANSMITTAL FORM INCLUDED WITH THE PROJECT MANUAL SHALL ACCOMPANY EACH SUBMITTAL.
5. SUBMITTALS SHALL BE LABELED INDICATING THE SPECIFICATION NUMBER AND TITLE, SHOP DRAWING OR PRODUCT DATA DESCRIPTION AND THE RESPECTIVE PART 2 PARAGRAPH AND SUB-PARAGRAPH NUMBERS.
6. PRODUCT DATA ARE ILLUSTRATIONS, STANDARD SCHEDULES, PERFORMANCE CHARTS, INSTRUCTION BROCHURES, DIAGRAMS AND OTHER INFORMATION FURNISHED BY THE CONTRACTOR, MANUFACTURER, SUPPLIER, OR DISTRIBUTOR TO ILLUSTRATE A MATERIAL, PRODUCT OR SYSTEM FOR SOME PORTION OF THE WORK.
7. ALL SUBMITTALS SHALL CLEARLY INDICATE PROPOSED ITEMS, CAPACITIES, CHARACTERISTICS AND DETAILS IN CONFORMANCE WITH CONTRACT DOCUMENTS. ALL EQUIPMENT ITEMS SHALL BE MARKED WITH THE SAME ITEM NUMBER AS USED ON DRAWINGS OR SCHEDULES. CAPACITIES, DIMENSIONS AND SPECIAL FEATURES REQUIRED SHALL BE CERTIFIED BY THE MANUFACTURER.
8. THE ARCHITECT/ARCHITECT SHALL REVIEW OR TAKE OTHER APPROPRIATE ACTION UPON THE CONTRACTOR'S SUBMITTALS SUCH AS SHOP DRAWINGS, PRODUCT DATA AND SAMPLES, BUT ONLY TO DETERMINE CONFORMANCE WITH THE DESIGN CONCEPT OF THE WORK AND THE INFORMATION GIVEN IN THE CONTRACT DOCUMENTS.
9. CONTRACTOR SHALL NOT BE RELIEVED OF RESPONSIBILITY FOR ANY DEVIATION FROM THE REQUIREMENTS OF THE CONTRACT DOCUMENTS BY THE ARCHITECT/ARCHITECT'S REVIEW OF SHOP DRAWINGS, PRODUCT DATA OR SAMPLES.
10. CONTRACTOR SHALL NOT BE RELIEVED FROM RESPONSIBILITY FOR ERRORS OR OMISSIONS IN THE SHOP DRAWINGS, PRODUCT DATA OR SAMPLES BY THE ARCHITECT/ARCHITECT'S REVIEW OF THOSE DRAWINGS.
11. NO PORTION OF THE WORK REQUIRING SUBMISSION OF A SHOP DRAWING, PRODUCT DATA OR SAMPLE SHALL BE COMMENCED UNTIL THE SUBMITTAL HAS BEEN REVIEWED BY THE ARCHITECT/ARCHITECT. ALL SUCH PORTIONS OF THE WORK SHALL BE IN ACCORDANCE WITH REVIEWED SUBMITTALS.

1.10DELIVERY, STORAGE, AND HANDLING

A. DELIVER PIPES AND TUBES WITH FACTORY-APPLIED END CAPS. MAINTAIN END CAPS THROUGH SHIPPING, STORAGE, AND HANDLING TO PREVENT PIPE END DAMAGE AND TO PREVENT ENTRANCE OF DIRT, DEBRIS, AND MOISTURE.

1.11COORDINATION

A. DRAWINGS, PLANS, AND SCHEMATICS AND DIAGRAMS INDICATE THE GENERAL LOCATION AND THE ARRANGEMENT OF SYSTEMS. WHEREVER PRACTICAL, INSTALL SYSTEMS AS INDICATED.
B. PROVIDE OFFSETS AND ELEVATION CHANGES IN PIPING, CONDUIT AND DUCTWORK AS REQUIRED TO COMPLETE THE LAYOUT AND COORDINATION PROCESS. OFFSETS AND ELEVATION CHANGE INFORMATION SHALL BE INDICATED IN THE COORDINATION PROCESS DOCUMENTATION AND MUST BE SUBMITTED FOR REVIEW.
C. SEQUENCE, COORDINATE, AND INTEGRATE INSTALLING MATERIALS AND EQUIPMENT FOR EFFICIENT FLOW OF THE WORK. COORDINATE INSTALLING LARGE EQUIPMENT REQUIRING POSITIONING BEFORE CLOSING IN THE BUILDING.
D. COORDINATE SERVICE CONNECTIONS TO COMPONENTS FURNISHED BY UTILITY COMPANIES.
1. COORDINATE INSTALLATION AND CONNECTION OF EXTERIOR UNDERGROUND AND OVERHEAD UTILITIES AND SERVICES.
2. COMPLY WITH REQUIREMENTS OF AUTHORITIES HAVING JURISDICTION AND OF UTILITY COMPANY PROVIDING WATER AND OTHER SERVICES.

PART 2 PRODUCTS

2.01PERFORMANCE, CAPACITIES AND CHARACTERISTICS

A. SEE DRAWINGS FOR SPECIFIC NOTES AND/OR EQUIPMENT SCHEDULES WITH EQUIPMENT PERFORMANCE REQUIREMENTS WHEN CAPACITIES AND CHARACTERISTICS ARE NOT INDICATED IN THE SPECIFICATIONS.

2.02MATERIALS

A. UNLESS OTHERWISE SPECIFIED, ALL MATERIALS AND EQUIPMENT SHALL BE NEW, UNUSED AND UNDAMAGED. MATERIALS AND EQUIPMENT SHALL BE THE CURRENT AND STANDARD DESIGNS OF MANUFACTURERS REGULARLY ENGAGED IN THEIR PRODUCTION.

2.03QUANTITY OF SPECIFIED ITEMS REQUIRED

A. WHEREVER IN THESE SPECIFICATIONS AN ARTICLE, DEVICE OR PIECE OF EQUIPMENT IS REFERRED TO IN THE SINGULAR NUMBER; SUCH REFERENCE SHALL APPLY TO AS MANY SUCH ARTICLES AS ARE SHOWN ON THE DRAWINGS OR REQUIRED TO COMPLETE THE INSTALLATION.

2.04BACKFILL MATERIAL AND MIXES

A. EARTH FILL: APPROVED TYPE OF SOIL CLASSIFIED, IN ACCORDANCE WITH ASTM D2487, AS GW, GP, GM, GC, SW, SP, SM. SC, ML OR CL, AND FREE OF FOREIGN SUBSTANCES, OBTAINED FROM EXCAVATION ON THIS PROJECT OR OTHER APPROVED SOURCE, AND HAVING A PLASTICITY INDEX BETWEEN 7.5 AND 17.
B. GRANULAR FILL: GRANULAR FILL SHALL INCLUDE CLEAN, NATURAL OR PREPARED GRAVELS, GRAVEL-SAND MIXTURES, SANDS OR GRAVELLY SANDS WITH LITTLE OR NO FINES. A MINIMUM OF 95% SHALL BE RETAINED ON A NO. 200 SIEVE.
C. PEA GRAVEL: PEA GRAVEL SHALL CONSIST OF CLEAN, HARD, ROUND PARTICLES OF CRUSHED STONE, CRUSHED OR UNCRUSHED GRAVEL WITH THE FOLLOWING GRADATION:

SIEVE SIZEPERCENT PASSING3/8 INCH85 - 95#455 - 15#80 - 2

D. CRUSHED ROCK: CRUSHED ROCK SHALL CONSIST OF CLEAN, HARD, PARTICLES OF CRUSHED LIMESTONE, DOLOMITE, GRANITE, QUARTZITE, OR OTHER APPROVED ROCK. IT SHALL HAVE A PERCENTAGE OF WEAR OF NOT MORE THAN 45 AND A PERCENT LOSS OF NOT MORE THAN 30 AT THE END OF 16 CYCLES OF THE FREEZING AND THAWING TEST. GRADATION FOR CRUSHED ROCK SHALL BE AS FOLLOWS:

SIEVE SIZEPERCENT RETAINED1-1/2 INCH03/4 INCH5 - 353/8 INCH30 - 64#1070 - 90#200900 - 100

PART 3 EXECUTION

3.01GENERAL

A. FABRICATION, ERECTION, AND INSTALLATION OF THE COMPLETE SYSTEM SHALL BE DONE BY QUALIFIED PERSONNEL EXPERIENCED IN SUCH WORK AND SHALL PROCEED IN AN ORDERLY MANNER SO AS NOT TO HOLD UP THE PROGRESS OF THE PROJECT.
B. THE CONTRACTOR SHALL CHECK ALL AREAS AND SURFACES WHERE MECHANICAL EQUIPMENT OR MATERIALS ARE TO BE INSTALLED AND REPORT ANY UNSATISFACTORY CONDITIONS BEFORE STARTING WORK.
C. COMMENCEMENT OF WORK SIGNIFIES THE CONTRACTOR'S ACCEPTANCE OF THE CONDITIONS AS FIT AND PROPER FOR THE EXECUTION OF THE MECHANICAL WORK.
D. EQUIPMENT AND SYSTEMS SHALL BE INSTALLED IN ACCORDANCE WITH MANUFACTURER'S INSTRUCTIONS, REQUIREMENTS, OR RECOMMENDATIONS.

3.02DELIVERY AND STORAGE OF MATERIALS

A. TAKE PROVISIONS FOR THE DELIVERY AND SAFE STORAGE OF MATERIALS AND SHALL MAKE THE REQUIRED ARRANGEMENTS WITH OTHER CONTRACTORS FOR THE INTRODUCTION INTO THE BUILDING OF EQUIPMENT TOO LARGE TO PASS THROUGH FINISHED OPENINGS.
B. MATERIALS SHALL BE DELIVERED AT SUCH STAGES OF THE WORK AS WILL EXPEDITE THE WORK AS A WHOLE AND SHALL BE MARKED AND STORED IN SUCH A WAY AS TO BE EASILY CHECKED AND INSPECTED.
C. ALL ITEMS SUBJECT TO COLD WEATHER DAMAGE SHALL BE PROTECTED BY COVERING, INSULATING, OR STORING IN A HEATED SPACE.

3.03COOPERATION WITH OTHER CONTRACTORS

A. PERFORM THE WORK IN CONFORMANCE WITH THE CONSTRUCTION CALLED FOR BY OTHER TRADES AND AFFORD OTHER CONTRACTORS REASONABLE OPPORTUNITY FOR THE EXECUTION OF THEIR WORK.
B. PROPERLY CONNECT AND COORDINATE THE WORK WITH THE WORK OF OTHER CONTRACTORS AT SUCH TIME AND IN SUCH A MANNER AS NOT TO DELAY OR INTERFERE WITH THEIR WORK.
C. EXAMINE THE CONTRACT DOCUMENTS FOR THE GENERAL, MECHANICAL, AND ELECTRICAL WORK AND THE WORK OF OTHER TRADES. COORDINATE WORK ACCORDINGLY.
D. PROMPTLY REPORT TO THE ARCHITECT/ARCHITECT ANY DELAY OR DIFFICULTIES ENCOUNTERED IN THE INSTALLATION OF THE MECHANICAL WORK WHICH MIGHT PREVENT PROMPT AND PROPER INSTALLATION OF WORK REQUIRED FROM OTHER TRADES.

3.04LAYING OUT WORK

A. CAREFULLY LAY OUT ALL WORK IN ADVANCE OF INSTALLATION USING DATA AND MEASUREMENTS FROM THE SITE, THE APPROPRIATE ARCHITECTURAL AND STRUCTURAL DRAWINGS, AND SHOP DRAWINGS.
B. PRIOR TO INSTALLATION OF ANY WORK, MAKE CERTAIN THE LOCATION DOES NOT CONFLICT WITH OTHER ITEMS IN OR NEAR THE SAME LOCATION.
C. IF THE LAYOUTS SO PREPARED INDICATE THAT THE REQUIRED CONDITIONS CANNOT BE MET IN THE SPACE PROVIDED, INFORM THE ARCHITECT/ARCHITECT PRIOR TO INSTALLATION AND SHALL REQUEST CLARIFICATION.
D. FAILURE TO PROPERLY COORDINATE AND LAY OUT THE WORK WILL REQUIRE CORRECTION BY THE CONTRACTORS AT THEIR OWN EXPENSE.

3.05DATA AND MEASUREMENTS

A. DRAWINGS ARE DIAGRAMMATIC OR SCHEMATIC. DO NOT SCALE DRAWINGS.
B. THE DATA GIVEN HEREIN AND ON THE DRAWINGS IS AS ACCURATE AS COULD BE SECURED; ABSOLUTE ACCURACY IS NOT GUARANTEED.
C. OBTAIN EXACT LOCATIONS, MEASUREMENTS, LEVELS, ETC., AT THE SITE AND SHALL ADAPT THEIR WORK TO ACTUAL CONDITIONS.
D. LAYOUT AND COORDINATE ALL WORK PRIOR TO INSTALLATION TO PROVIDE CLEARANCES FOR OPERATION, MAINTENANCE AND CODES. VERIFY NON-INTERFERENCE WITH OTHER WORK.

3.06PROTECTION OF APPARATUS

A. TAKE SUCH PRECAUTIONS AS NECESSARY TO PROPERLY PROTECT ALL APPARATUS, FIXTURES, APPLIANCES, MATERIAL, EQUIPMENT, AND INSTALLATIONS FROM DAMAGE OF ANY KIND.
B. FAILURE TO PROVIDE SUCH PROTECTION TO THE SATISFACTION OF THE ARCHITECT/ARCHITECT SHALL BE SUFFICIENT CAUSE FOR THE REJECTION OF ANY PARTICULAR PIECE(S) OF MATERIAL, APPARATUS, EQUIPMENT, ETC., CONCERNED.

3.07EXAMINATION OF PREMISES

A. EXAMINE THE PREMISES AND ALL CONDITIONS THEREON AND/OR THEREIN. THE BID PROPOSAL SHALL TAKE INTO CONSIDERATION ALL SUCH CONDITIONS WHICH MAY AFFECT THE WORK UNDER THIS CONTRACT.

3.08ROADWAYS, CURBS, AND WALKS

A. USE EVERY POSSIBLE PRECAUTION TO PREVENT INJURIES TO ROADWAYS, CURBS, AND WALKS ON OR ADJACENT TO THE SITE OF THE WORK.
B. ANY DAMAGE SHALL BE REPAIRED AT THE CONTRACTOR'S OWN EXPENSE. THIS SHALL ALSO INCLUDE DAMAGE NECESSARY FOR INSTALLATION OF THE MECHANICAL WORK.

3.09EXCAVATION

A. PERFORM EXCAVATION OF EVERY DESCRIPTION AND OF WHATEVER SUBSTANCES ENCOUNTERED, TO THE DEPTHS REQUIRED OR INDICATED ON THE DRAWINGS, IN ACCORDANCE WITH OSHA.
B. DURING EXCAVATION, DEPOSIT MATERIAL SUITABLE FOR BACKFILL IN AN ORDERLY MANNER A SUFFICIENT DISTANCE FROM THE EXCAVATION BANKS TO AVOID OVERLOADING AND TO PREVENT SLIDES OR CAVE-INS.
C. DISPOSE OF MATERIAL UNSUITABLE FOR BACKFILL AS DIRECTED BY THE ARCHITECT/ARCHITECT.
D. GRADE AS NECESSARY TO PREVENT SURFACE WATER FROM FLOWING INTO TRENCHES OR OTHER EXCAVATIONS, AND REMOVE ANY WATER ACCUMULATING THEREIN BY PUMPING OR BY OTHER ACCEPTABLE METHOD.
E. FILL ANY EXCESS EXCAVATION BELOW THE LEVELS INDICATED FOR STRUCTURES OR RACEWAYS WITH SAND, GRAVEL OR CONCRETE.
F. UNSUITABLE MATERIAL:
1. WHERE THE BOTTOM OF THE TRENCH IS FOUND TO BE UNSTABLE OR TO INCLUDE ASHES, CINDERS, ANY TYPES OF REFUSE, VEGETABLE OR OTHER ORGANIC MATERIAL, OR LARGE PIECES OR FRAGMENTS OF INORGANIC MATERIAL, WHICH IN THE JUDGMENT OF THE ARCHITECT/ARCHITECT SHOULD BE REMOVED, EXCAVATE AND REMOVE SUCH UNSUITABLE MATERIAL TO A MINIMUM DEPTH OF 12 INCHES BELOW THE PIPING.
2. BACKFILL THE TRENCH WITH SELECTED BEDDING MATERIAL AND COMPACT TO PROVIDE UNIFORM AND CONTINUOUS BEARING FOR THE PIPING.
3. DISPOSE OF THE UNSUITABLE MATERIAL.

G. SHORING REQUIREMENTS:
1. PERFORM SHORING AND SHEETING THAT IS REQUIRED TO PROTECT THE EXCAVATION AND TO SAFEGUARD EMPLOYEES IN ACCORDANCE WITH OSHA.
2. WIDEN EXCAVATION TO PROVIDE FOR SPACE OCCUPIED BY SHORING AND SHEETING.
3. SHORING SHALL MEET THE REQUIREMENTS OF APPLICABLE CODES AND REGULATIONS.

H. DEWATERING:
1. PREVENT SURFACE WATER AND SUBSURFACE OR GROUND WATER FROM FLOWING INTO EXCAVATIONS AND FROM FLOODING PROJECT SITE AND SURROUNDING AREA.
2. DO NOT ALLOW WATER TO ACCUMULATE IN EXCAVATIONS.
3. REMOVE WATER TO PREVENT SOFTENING OF FOUNDATION BOTTOMS, UNDERCUTTING FOOTINGS, AND SOIL CHANGES DETRIMENTAL TO STABILITY OF SUBGRADES AND FOUNDATIONS.
4. PROVIDE AND MAINTAIN PUMPS, WELL POINTS, SUMPS, SUCTION AND DISCHARGE LINES, AND OTHER DEWATERING SYSTEM COMPONENTS NECESSARY TO CONVEY WATER AWAY FROM EXCAVATIONS.
5. ESTABLISH AND MAINTAIN TEMPORARY DRAINAGE DITCHES AND OTHER DIVERSIONS OUTSIDE EXCAVATION LIMITS TO CONVEY RAIN WATER AND WATER REMOVED FROM EXCAVATIONS TO COLLECTING OR RUNOFF AREAS.
6. DO NOT USE TRENCH EXCAVATIONS AS TEMPORARY DRAINAGE DITCHES.

3.10BACKFILL

A. DO NOT BACKFILL UNTIL REQUIRED INSPECTIONS ARE MADE AND TESTS ARE PERFORMED FOR THE SPECIFIC UTILITY.
B. BACKFILL WITH THE EXCAVATED MATERIALS SPECIFIED FOR BACKFILLING, CONSISTING OF EARTH, LOAM, SANDY CLAY, SAND AND GRAVEL OR OTHER MATERIALS, FREE FROM LARGE CLODS OF EARTH OR STONES.
C. DO NOT USE BROKEN CONCRETE AS BACKFILL MATERIALS.
D. DO NOT BACKFILL IN FREEZING WEATHER OR WITH FROZEN MATERIAL.
E. ADJUST THE MOISTURE CONTENT OF THE BACKFILL MATERIAL IF REQUIRED FOR PROPER COMPACTION.
F. REOPEN ANY TRENCHES IMPROPERLY BACKFILLED, OR WHERE SETTLEMENT OCCURS, TO THE DEPTH REQUIRED FOR PROPER COMPACTION, REFILL AND COMPACT TO SPECIFIED DENSITY.
G. COMPACT BACKFILL FOR STRUCTURES TO THE SPECIFIED DENSITY.
H. DURING THE BACKFILLING OF EACH EXTERIOR UNDERGROUND PIPING SYSTEM, INSTALL CONTINUOUS UNDERGROUND TYPE PLASTIC LINE MARKERS.
I. DEPOSIT SUITABLE BACKFILL MATERIAL AROUND THE PIPING IN 6-INCH LAYERS AND THOROUGHLY COMPACT BY HAND, MACHINE TAMPER, OR OTHER SUITABLE EQUIPMENT.
J. BACKFILL TO AT LEAST 90 PERCENT OF MAXIMUM DENSITY AT OPTIMUM MOISTURE CONTENT DETERMINED BY ASTM D698 UNTIL THE PIPING HAS A MINIMUM COVER OF 2 FEET.
K. THE MOISTURE CONTENT OF THE SOIL AT TIME OF COMPACTION SHALL BE NOT MORE THAN 3 PERCENT ABOVE OR 3 PERCENT BELOW THE OPTIMUM.
L. BE CAREFUL NOT TO DISTURB THE PIPING.
M. CARRY BACKFILLING ON SIMULTANEOUSLY ON BOTH SIDES OF THE PIPING TO ELIMINATE THE POSSIBILITY OF LATERAL DISPLACEMENT.
N. RETURN SURFACE TO ORIGINAL CONDITION.

3.11TESTING AND TEST REPORTS

A. UPON COMPLETION OF THE WORK, THE ENTIRE SYSTEM SHALL BE TESTED AND PROVEN FOR CAPACITY OF EQUIPMENT, BALANCE OF SYSTEM, PROPER OPERATION OF CONTROLS, AND COMFORT OF CONDITIONED SPACES.
1. TEST PIPING SYSTEMS PER APPLICABLE CODES AND STANDARDS.
2. SUBMIT COPIES OF ALL TESTS TO THE ARCHITECT/ARCHITECT FOR REVIEW PRIOR TO DATE OF SUBSTANTIAL COMPLETION.
3. EQUIPMENT AND SYSTEMS DISCREPANCIES SHALL BE CORRECTED PRIOR TO FINAL ACCEPTANCE.

END OF SECTION

## SECTION 22 0553
## IDENTIFICATION FOR PLUMBING PIPING AND EQUIPMENT

PART 1 GENERAL

1.01SECTION INCLUDES

A. UNDERGROUND WARNING TAPE.

1.02SUBMITTALS

A. PRODUCT DATA: PROVIDE MANUFACTURERS CATALOG LITERATURE FOR EACH PRODUCT REQUIRED.

PART 2 PRODUCTS

2.01UNDERGROUND WARNING TAPE

A. MANUFACTURERS:
1. BRADY CORPORATION: WWW.BRADYID.COM/#SLE.
2. BRIMAR INDUSTRIES, INC: WWW.BRIMAR.COM/#SLE.
3. KOLBI PIPE MARKER CO: WWW.KOLBIPIPEMARKERS.COM/#SLE.
4. SETON IDENTIFICATION PRODUCTS: WWW.SETON.COM/#SLE.

B. MATERIALS: USE NON-DETECTABLE TYPE POLYETHYLENE TAPE SUITABLE FOR DIRECT BURIAL, UNLESS OTHERWISE INDICATED.
C. NON-DETECTABLE TYPE TAPE: 6 INCHES WIDE, WITH MINIMUM THICKNESS OF 4 MIL, 0.004 INCH.
D. LEGEND: TYPE OF SERVICE, CONTINUOUSLY REPEATED OVER FULL LENGTH OF TAPE.

PART 3 EXECUTION

3.01PIPE MARKERS

A. ALL UNDERGROUND PIPING SYSTEMS SHALL HAVE A NON-METALLIC WARNING TAPE, WITH APPROPRIATE WARNING, BURIED 24 INCHES ABOVE TOP OF PIPE.

END OF SECTION

## SECTION 22 1005
## PLUMBING PIPING

PART 1 GENERAL

1.01SECTION INCLUDES

A. DOMESTIC WATER PIPING, BURIED.
B. DOMESTIC WATER PIPING, ABOVE GRADE.

1.02CODE AND PERMIT COMPLIANCE

A. WORK SHALL BE IN ACCORDANCE WITH ALL APPLICABLE CODES. WHERE THE CODES AND DRAWINGS DO NOT AGREE, THE CODE SHALL TAKE PRECEDENCE; HOWEVER, CODE SHALL TAKE PRECEDENCE OVER WHAT IS SHOWN ONLY WHEN IT IS MORE STRINGENT THAN THAT INDICATED. ITEMS THAT ARE ALLOWED BY CODES WHICH ARE LESS STRINGENT THAN THAT SHOWN ON THE DRAWINGS SHALL NOT BE SUBSTITUTED.
B. CONTRACTORS SHALL FAMILIARIZE THEMSELVES WITH ALL REQUIREMENTS AS TO PERMITS, FEES, ETC., AND SHALL COMPLY. ALL PERMITS, LICENSES, INSPECTIONS, AND ARRANGEMENTS REQUIRED FOR THE WORK SHALL BE PROVIDED BY THE CONTRACTORS AT THEIR EXPENSE.
C. ALL UTILITIES SHALL BE INSTALLED IN ACCORDANCE WITH UTILITY COMPANY RULES AND REGULATIONS.
D. DRAWINGS, PLANS, AND SCHEMATICS AND DIAGRAMS INDICATE THE GENERAL LOCATION AND THE ARRANGEMENT OF PIPING SYSTEMS. WHEREVER PRACTICAL, INSTALL PIPING AS INDICATED.

1.03REFERENCE STANDARDS

A. ASME B16.18 - CAST COPPER ALLOY SOLDER JOINT PRESSURE FITTINGS.
B. ASTM B32 - STANDARD SPECIFICATION FOR SOLDER METAL.
C. ASTM B42 - STANDARD SPECIFICATION FOR SEAMLESS COPPER PIPE, STANDARD SIZES.
D. ASTM B68/B68M - STANDARD SPECIFICATION FOR SEAMLESS COPPER TUBE, BRIGHT ANNEALED.
E. ASTM B75/B75M - STANDARD SPECIFICATION FOR SEAMLESS COPPER TUBE.
F. ASTM B302 - STANDARD SPECIFICATION FOR THREADLESS COPPER PIPE, STANDARD SIZES.
G. ASTM B813 - STANDARD SPECIFICATION FOR LIQUID AND PASTE FLUXES FOR SOLDERING OF COPPER AND COPPER ALLOY TUBE.
H. ASTM B828 - STANDARD PRACTICE FOR MAKING CAPILLARY JOINTS BY SOLDERING OF COPPER AND COPPER ALLOY TUBE AND FITTINGS.
I. AWWA C900 - POLYVINYL CHLORIDE (PVC) PRESSURE PIPE, 4 IN. THROUGH 12 IN. (100 MM THROUGH 300 MM), FOR WATER TRANSMISSION AND DISTRIBUTION.
J. ICC-ES AC308 - ACCEPTANCE CRITERIA FOR POST-INSTALLED ADHESIVE ANCHORS IN CONCRETE ELEMENTS.
K. NSF 61 - DRINKING WATER SYSTEM COMPONENTS - HEALTH EFFECTS.
L. NSF 372 - DRINKING WATER SYSTEM COMPONENTS - LEAD CONTENT.
M. NSF/ANSI 372 - DRINKING WATER SYSTEM COMPONENTS - LEAD CONTENT

1.04SUBMITTALS

A. PRODUCT DATA: PROVIDE DATA ON PIPE MATERIALS, PIPE FITTINGS, VALVES, AND ACCESSORIES. PROVIDE MANUFACTURERS CATALOG INFORMATION. INDICATE VALVE DATA AND RATINGS.
B. PROJECT RECORD DOCUMENTS: RECORD ACTUAL LOCATIONS OF VALVES AND PIPING.

1.05QUALITY ASSURANCE

A. PERFORM WORK IN ACCORDANCE WITH APPLICABLE CODES AND STANDARDS.
B. VALVES: MANUFACTURER'S NAME AND PRESSURE RATING MARKED ON VALVE BODY.
C. LEAD FREE: REFERS TO THE WETTED SURFACE OF PIPE, FITTINGS AND FIXTURES IN POTABLE WATER SYSTEMS THAT HAVE A WEIGHTED AVERAGE LEAD CONTENT =0.25% PER SAFE DRINKING WATER ACT AS AMENDED JANUARY 4TH 2011 SECTION 1417.

1.06REGULATORY REQUIREMENTS

A. CONFORM TO APPLICABLE CODE FOR INSTALLATION OF BACKFLOW PREVENTION DEVICES.

1.07DELIVERY, STORAGE, AND HANDLING

A. ACCEPT VALVES ON SITE IN SHIPPING CONTAINERS WITH LABELING IN PLACE. INSPECT FOR DAMAGE.
B. PROVIDE TEMPORARY PROTECTIVE COATING ON CAST IRON AND STEEL VALVES.
C. PROVIDE TEMPORARY END CAPS AND CLOSURES ON PIPING AND FITTINGS. MAINTAIN IN PLACE UNTIL INSTALLATION.
D. PROTECT PIPING SYSTEMS FROM ENTRY OF FOREIGN MATERIALS BY TEMPORARY COVERS, COMPLETING SECTIONS OF THE WORK, AND ISOLATING PARTS OF COMPLETED SYSTEM.

1.08FIELD CONDITIONS

A. DO NOT INSTALL UNDERGROUND PIPING WHEN BEDDING IS WET OR FROZEN.

PART 2 PRODUCTS

2.01GENERAL REQUIREMENTS

A. POTABLE WATER SUPPLY SYSTEMS: PROVIDE PIPING, PIPE FITTINGS, AND SOLDER AND FLUX (IF USED), THAT COMPLY WITH NSF 61 AND NSF 372 FOR MAXIMUM LEAD CONTENT; LABEL PIPE AND FITTINGS.

2.02DOMESTIC WATER PIPING, BURIED

A. COPPER PIPE: ASTM B42, HARD DRAWN.
1. FITTINGS: ASME B16.18, CAST COPPER ALLOY OR ASME B16.22 WROUGHT COPPER AND BRONZE.
2. JOINTS: ASTM B32, ALLOY SN95 SOLDER.

B. PVC SCHEDULE 80 POTABLE PIPE: AWWA C900, ASTM D2564.

2.03JOINING MATERIALS

A. SOLDER FILLER METALS: ASTM B32, LEAD-FREE ALLOYS. INCLUDE WATER-FLUSHABLE FLUX ACCORDING TO ASTM B813.
B. SOLVENT CEMENTS: MANUFACTURER'S STANDARD SOLVENT CEMENTS FOR THE FOLLOWING:
1. PVC PIPING: ASTM D 2564. INCLUDE PRIMER ACCORDING TO ASTM F 656.

2.04CURB STOP GATE VALVES

A. GATE VALVES UP TO 3 INCHES:
1. BRASS OR BRONZE BODY, NON-RISING STEM, INSIDE SCREW, SINGLE WEDGE OR DISC, IPS ENDS, WITH CONTROL ROD, VALVE KEY, AND EXTENSION BOX.

PART 3 EXECUTION

3.01EXAMINATION

A. VERIFY THAT EXCAVATIONS ARE TO REQUIRED GRADE, DRY, AND NOT OVER-EXCAVATED.

3.02PREPARATION

A. REAM PIPE AND TUBE ENDS. REMOVE BURRS. BEVEL PLAIN END FERROUS PIPE.
B. REMOVE SCALE AND DIRT, ON INSIDE AND OUTSIDE, BEFORE ASSEMBLY.
C. PREPARE PIPING CONNECTIONS TO EQUIPMENT WITH FLANGES OR UNIONS.

3.03INSTALLATION

A. INSTALL IN ACCORDANCE WITH MANUFACTURER'S INSTRUCTIONS.
B. ESTABLISH ELEVATIONS OF BURIEDWATER PIPING TO ENSURE NOT LESS THAN CODE REQUIRED COVER.
C. INSTALL WATER PIPING TO ASME B31.9.
D. COPPER PIPE AND TUBE: MAKE SOLDERED JOINTS IN ACCORDANCE WITH ASTM B828, USING SPECIFIED SOLDER, AND FLUX MEETING ASTM B813; IN POTABLE WATER SYSTEMS USE FLUX ALSO COMPLYING WITH NSF 61 AND NSF 372.

3.04FIELD QUALITY CONTROL

A. DOMESTIC WATER PIPING:
1. INSPECT DOMESTIC WATER PIPING AS FOLLOWS:
a. DO NOT ENCLOSE, COVER, OR PUT PIPING INTO OPERATION UNTIL IT HAS BEEN INSPECTED AND APPROVED BY AUTHORITIES HAVING JURISDICTION.
b. DURING INSTALLATION, NOTIFY AUTHORITIES HAVING JURISDICTION AT LEAST 24 HOURS BEFORE INSPECTION MUST BE MADE. PERFORM TESTS SPECIFIED BELOW IN PRESENCE OF AUTHORITIES HAVING JURISDICTION:
c. ROUGHING-IN INSPECTION: ARRANGE FOR INSPECTION OF PIPING BEFORE CONCEALING OR CLOSING-IN AFTER ROUGHING-IN AND BEFORE SETTING FIXTURES.
d. FINAL INSPECTION: ARRANGE FINAL INSPECTION FOR AUTHORITIES HAVING JURISDICTION TO OBSERVE TESTS SPECIFIED BELOW AND TO ENSURE COMPLIANCE WITH REQUIREMENTS.
e. REINSPECTION: IF AUTHORITIES HAVING JURISDICTION FIND THAT PIPING WILL NOT PASS TEST OR INSPECTION, MAKE REQUIRED CORRECTIONS AND ARRANGE FOR REINSPECTION.
f. REPORTS: PREPARE INSPECTION REPORTS AND HAVE THEM SIGNED BY AUTHORITIES HAVING JURISDICTION.
2. TEST DOMESTIC WATER PIPING AS FOLLOWS:
a. FILL DOMESTIC WATER PIPING. CHECK COMPONENTS TO DETERMINE THAT THEY ARE NOT AIR BOUND AND THAT PIPING IS FULL OF WATER.
b. TEST FOR LEAKS AND DEFECTS IN NEW PIPING AND PARTS OF EXISTING PIPING THAT HAVE BEEN ALTERED, EXTENDED, OR REPAIRED. IF TESTING IS PERFORMED IN SEGMENTS, SUBMIT SEPARATE REPORT FOR EACH TEST, COMPLETE WITH DIAGRAM OF PORTION OF PIPING TESTED.
c. LEAVE NEW, ALTERED, EXTENDED, OR REPLACED DOMESTIC WATER PIPING UNCOVERED AND UNTIL IT HAS BEEN TESTED AND APPROVED. EXPOSE WORK THAT WAS COVERED OR CONCEALED BEFORE IT WAS TESTED.
d. CAP AND SUBJECT PIPING TO STATIC WATER PRESSURE OF 50 PSIG ABOVE OPERATING PRESSURE, WITHOUT EXCEEDING PRESSURE RATING OF PIPING SYSTEM MATERIALS. ISOLATE TEST SOURCE AND ALLOW TO STAND FOR 4 HOURS. LEAKS AND LOSS IN TEST PRESSURE CONSTITUTE DEFECTS THAT MUST BE REPAIRED.
e. REPAIR LEAKS AND DEFECTS WITH NEW MATERIALS AND RETEST PIPING OR PORTION THEREOF UNTIL SATISFACTORY RESULTS ARE OBTAINED.
f. PREPARE REPORTS FOR TESTS AND REQUIRED CORRECTIVE ACTION.

END OF SECTION

© COPYRIGHT 2022 AE# 20218767
Permission to reproduce all or part of this drawing is hereby granted solely for the limited purpose of construction of this project or archiving. Unauthorized copying, disclosure or construction use without written permission of Alvine Engineering is prohibited by copyright law.

NOTE:
DO NOT SCALE DRAWINGS. VERIFY ALL DIMENSIONS and clearances from ARCHITECTURAL, STRUCTURAL, shop and other appropriate drawing or at site. lay out and coordinate all work prior to installation to provide clearances required for operation, maintenance, and codes. Verify non-interference with other work. DO NOT FABRICATE PRIOR TO VERIFICATION OF CLEARANCE FOR ALL TRADES. READ SPECIFICATIONS.

CONFLUENCE

LANDSCAPE ARCHITECT
CONFLUENCE
1111 N 13TH STREET, STUDIO 204
OMAHA, NE 68102
PH: (402) 973-9908
www.thinkconfluence.com

MECHANICAL ENGINEER
ALVINE ENGINEERING
1201 CASS STREET
OMAHA, NE 68102
PH: (402) 346-7007
www.alvine.com

# VALLEY VIEW DOG PARK, PHASE II

CITY OF COUNCIL BLUFFS
COUNCIL BLUFFS, IOWA
CITY PROJECT NO. R-23-13

ISSUE SCHEDULE

| ISSUE | DATE | DESCRIPTION |
|---|---|---|

ISSUED FOR

CITY COUNCIL APPROVAL

COPYRIGHT © 2021 BY CONFLUENCE
ALL RIGHTS RESERVED. THIS DRAWING IS PROVIDED AS AN INSTRUMENT OF SERVICE BY CONFLUENCE , AND IS INTENDED FOR USE ON THIS PROJECT ONLY. ANY REPRODUCTION, USE OR DISCLOSURE OF INFORMATION CONTAINED HEREIN WITHOUT PRIOR WRITTEN CONSENT OF CONFLUENCE IS STRICTLY PROHIBITED.

SPECIFICATIONS

CONFLUENCE PROJECT # 21033

M2.0