


Attachment 'J'

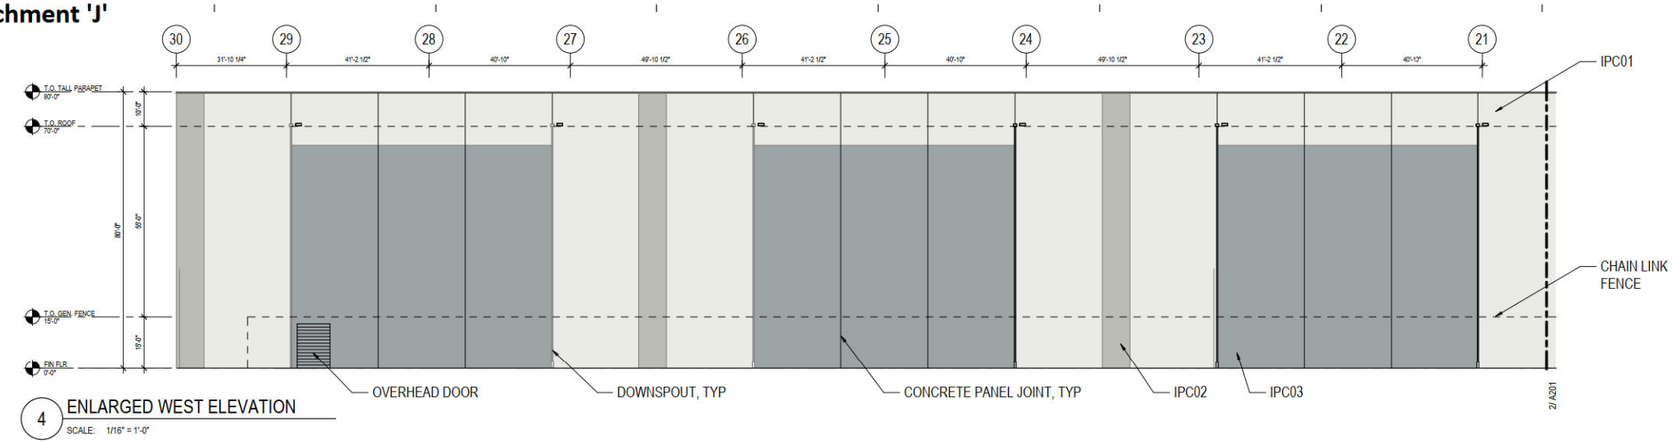


4 ENLARGED WEST ELEVATION
SCALE: 1/16" = 1'-0"

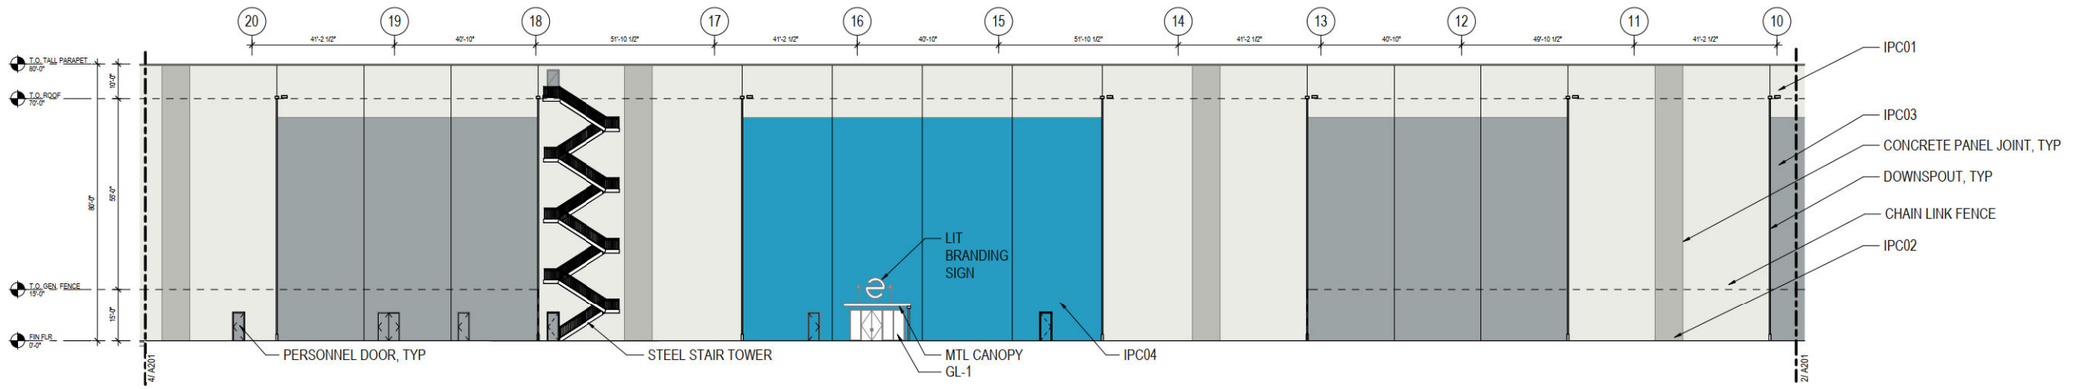

3 ENLARGED WEST ELEVATION
SCALE: 1/16" = 1'-0"

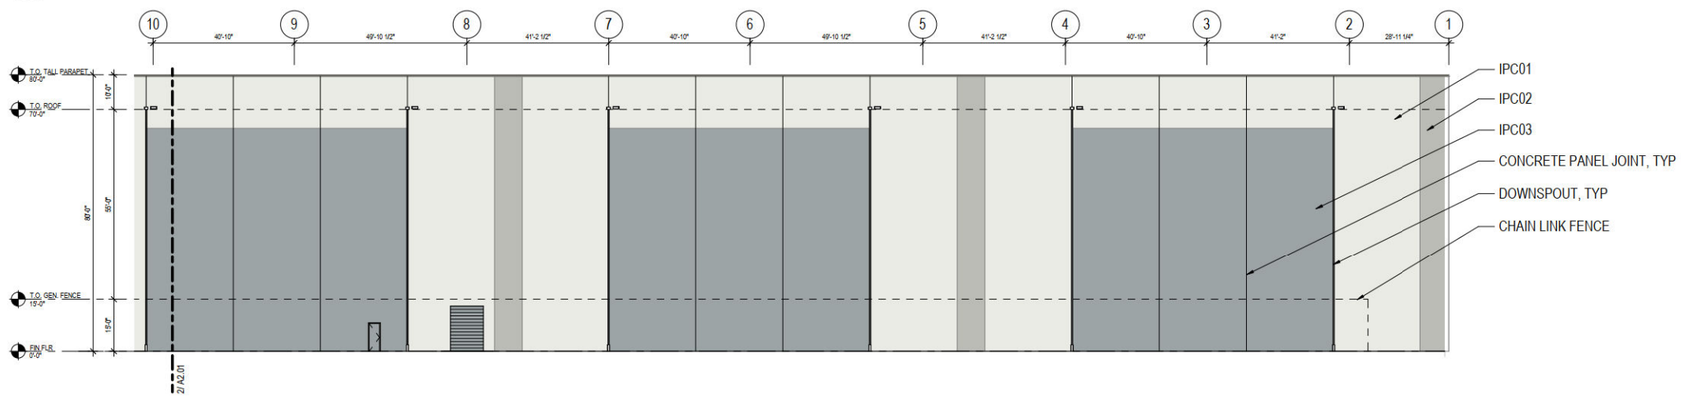

2 ENLARGED WEST ELEVATION
SCALE: 1/16" = 1'-0"

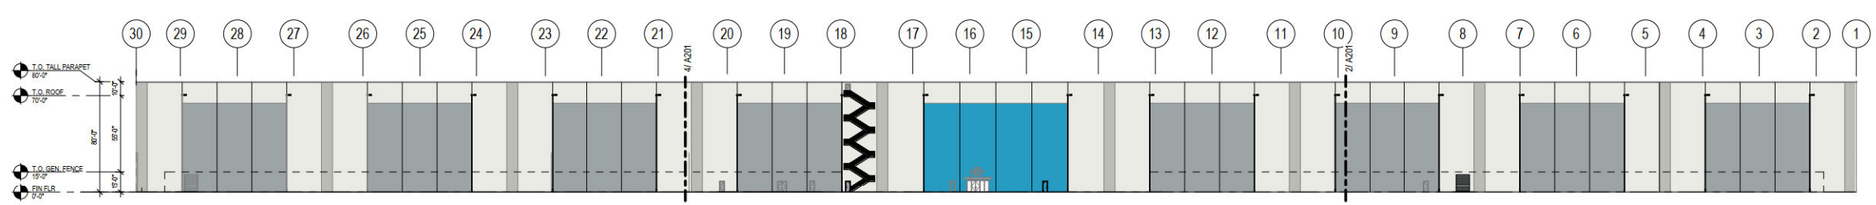

1 WEST ELEVATION
SCALE: 1" = 40'-0"

EXTERIOR MATERIAL LEGEND

IPC01
A. MATERIAL TYPE: INSULATED PRECAST CONCRETE PANEL
B. FINISH TYPE: POST-APPLIED COLORED STAIN
C. COLOR COATING: COLOR MATCH TO SHERWIN WILLIAMS SW9543 GYPSUM
D. FINISH: SATIN

IPC02
A. MATERIAL TYPE: INSULATED PRECAST CONCRETE PANEL
B. FINISH TYPE: POST-APPLIED COLORED STAIN
C. COLOR COATING: COLOR MATCH TO SHERWIN WILLIAMS SW7073 NETWORK GRAY
D. FINISH: SATIN

IPC03
A. MATERIAL TYPE: INSULATED PRECAST CONCRETE PANEL
B. FINISH TYPE: POST-APPLIED COLORED STAIN
C. COLOR COATING: COLOR MATCH TO SHERWIN WILLIAMS SW6237 DARK NIGHT
D. FINISH: SATIN


IPC04
A. MATERIAL TYPE: INSULATED PRECAST CONCRETE PANEL
B. FINISH TYPE: POST-APPLIED COLORED STAIN
C. COLOR COATING: COLOR MATCH TO SHERWIN WILLIAMS SW6795 MAJOR BLUE
D. FINISH: SATIN

GL-1 - VISION GLASS
A. MFGR: VITRO
B. TYPE: SOLARBAN 65 (2) CLEAR + CLEAR, LOW-E, INSULATING
C. MARKUP: 1/4" CLEAR GLASS
1/2" AIR SPACE WITH ARGON
1/4" CLEAR GLASS

Autodesk Docs://169987_EDGED PROJECT LOLA/169987_Arch_Edged Lola.rvt
4/15/2024 4:46:18 PM


EXTERIOR ELEVATIONS

A201

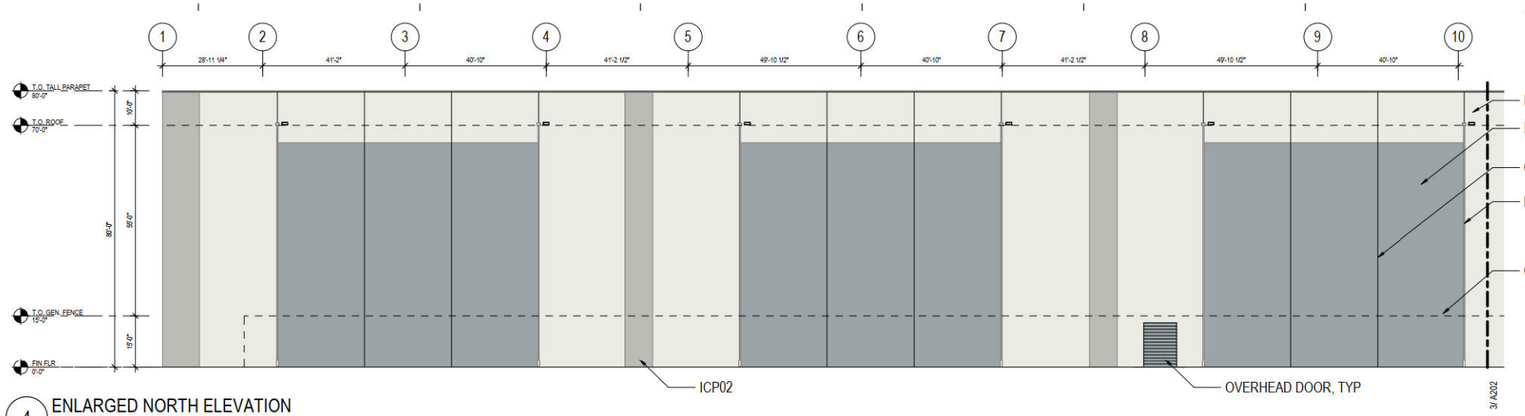


4 ENLARGED NORTH ELEVATION

SCALE: 1/16" = 1'-0"

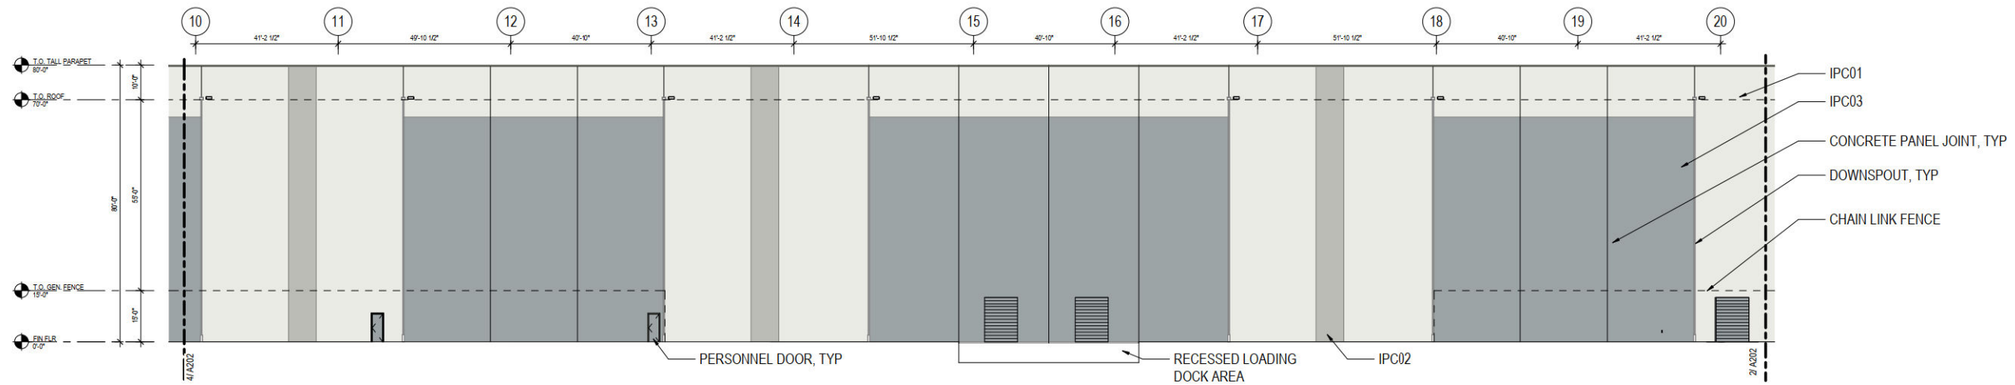


3 ENLARGED EAST ELEVATION

SCALE: 1/16" = 1'-0"

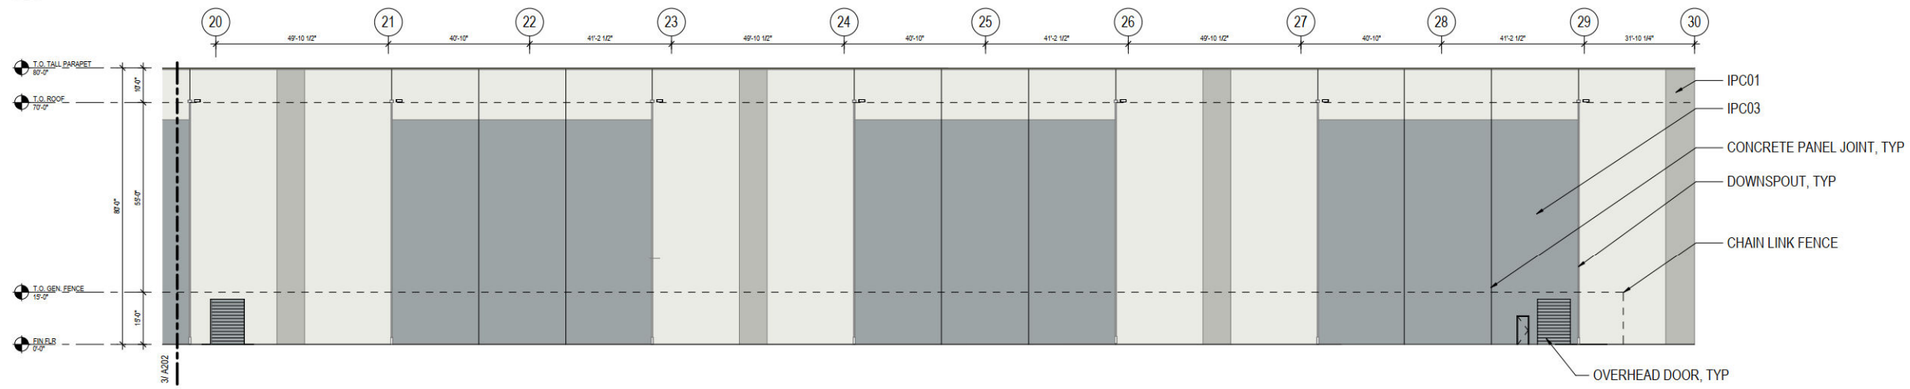

2 ENLARGED EAST ELEVATION

SCALE: 1/16" = 1'-0"

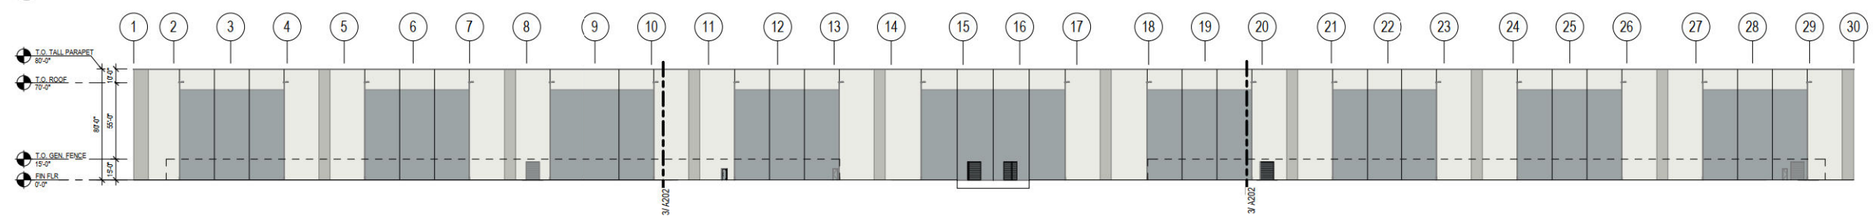

1 EAST ELEVATION

SCALE: 1" = 40'-0"

EXTERIOR MATERIAL LEGEND

IPC01
A. MATERIAL TYPE: INSULATED PRECAST CONCRETE PANEL
B. FINISH TYPE: POST-APPLIED COLORED STAIN
C. COLOR COATING: COLOR MATCH TO SHERWIN WILLIAMS SW9543 GYPSUM
D. FINISH: SATIN

IPC02
A. MATERIAL TYPE: INSULATED PRECAST CONCRETE PANEL
B. FINISH TYPE: POST-APPLIED COLORED STAIN
C. COLOR COATING: COLOR MATCH TO SHERWIN WILLIAMS SW7073 NETWORK GRAY
D. FINISH: SATIN

IPC03
A. MATERIAL TYPE: INSULATED PRECAST CONCRETE PANEL
B. FINISH TYPE: POST-APPLIED COLORED STAIN
C. COLOR COATING: COLOR MATCH TO SHERWIN WILLIAMS SW6237 DARK NIGHT
D. FINISH: SATIN


IPC04
A. MATERIAL TYPE: INSULATED PRECAST CONCRETE PANEL
B. FINISH TYPE: POST-APPLIED COLORED STAIN
C. COLOR COATING: COLOR MATCH TO SHERWIN WILLIAMS SW6795 MAJOR BLUE
D. FINISH: SATIN

GL-1 - VISION GLASS
A. MFGR: VITRO
B. TYPE: SOLARBAN 65 (2) CLEAR + CLEAR, LOW-E, INSULATING
C. MARKUP: 1/4" CLEAR GLASS
1/2" AIR SPACE WITH ARGON
1/4" CLEAR GLASS

Autodesk Docs://169987_EDGED PROJECT LOLA/169987_Arch_Edged Lola.rvt
4/15/2024 4:46:18 PM


EXTERIOR ELEVATIONS

A202

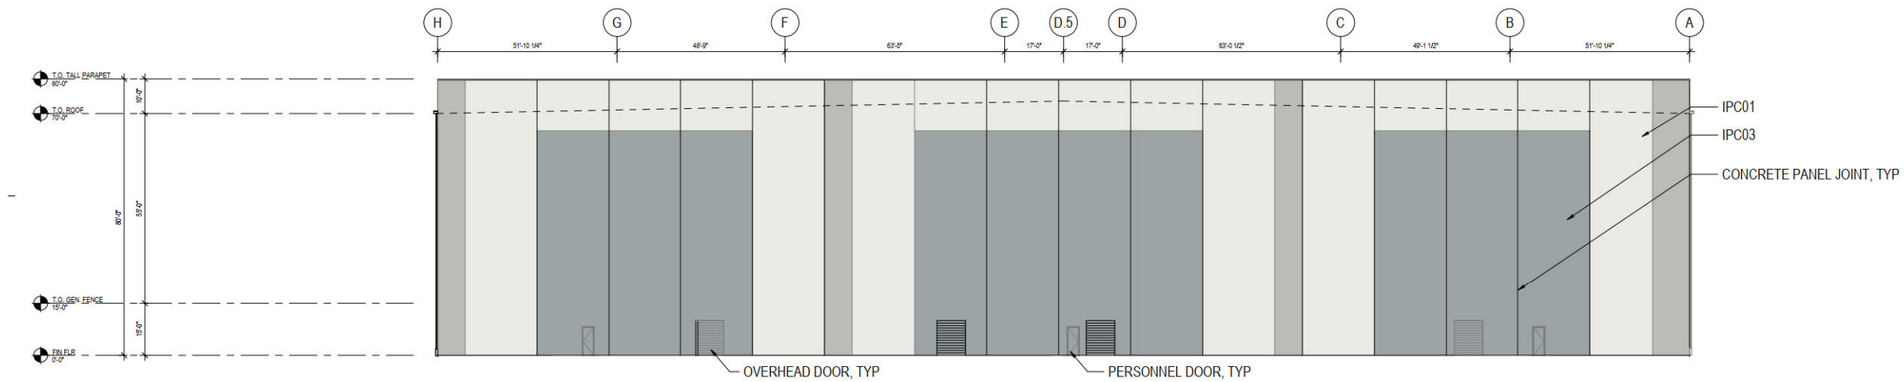

2 NORTH ELEVATION

SCALE: 1/16" = 1'-0"

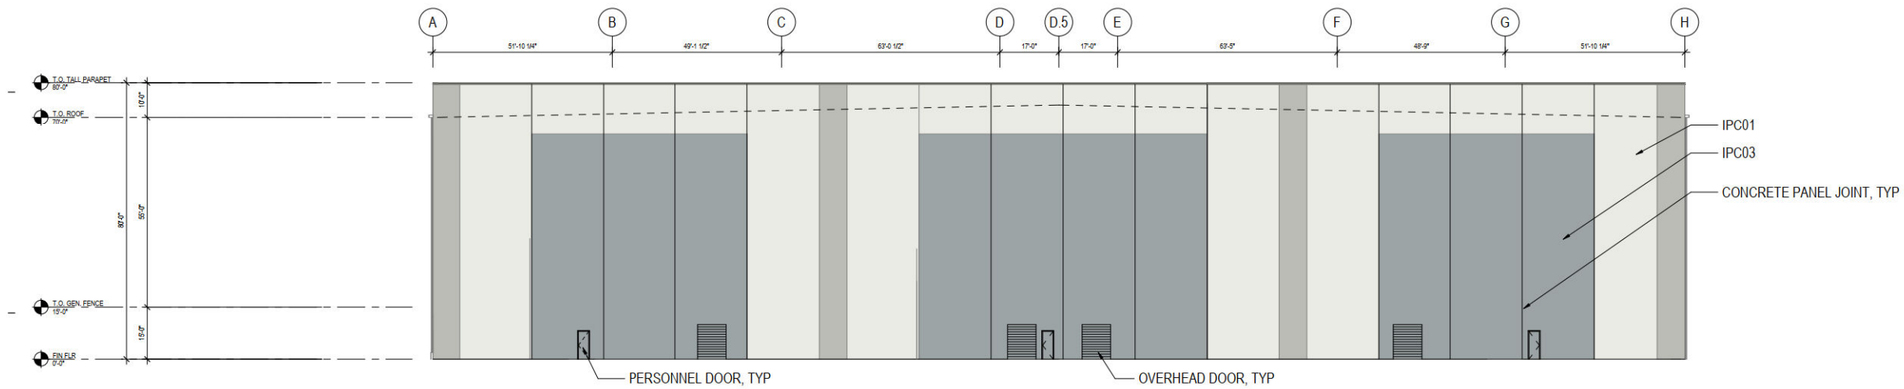

1 SOUTH ELEVATION

SCALE: 1/16" = 1'-0"

EXTERIOR MATERIAL LEGEND

IPC01
A. MATERIAL TYPE: INSULATED PRECAST CONCRETE PANEL
B. FINISH TYPE: POST-APPLIED COLORED STAIN
C. COLOR COATING: COLOR MATCH TO
SHERWIN WILLIAMS SW9543 GYPSUM
D. FINISH: SATIN

IPC02
A. MATERIAL TYPE: INSULATED PRECAST CONCRETE PANEL
B. FINISH TYPE: POST-APPLIED COLORED STAIN
C. COLOR COATING: COLOR MATCH TO
SHERWIN WILLIAMS SW7073 NETWORK GRAY
D. FINISH: SATIN

IPC03
A. MATERIAL TYPE: INSULATED PRECAST CONCRETE PANEL
B. FINISH TYPE: POST-APPLIED COLORED STAIN
C. COLOR COATING: COLOR MATCH TO
SHERWIN WILLIAMS SW6237 DARK NIGHT
D. FINISH: SATIN

IPC04
A. MATERIAL TYPE: INSULATED PRECAST CONCRETE PANEL
B. FINISH TYPE: POST-APPLIED COLORED STAIN
C. COLOR COATING: COLOR MATCH TO
SHERWIN WILLIAMS SW6795 MAJOR BLUE
D. FINISH: SATIN

GL-1 - VISION GLASS
A. MFGR: VITRO
B. TYPE: SOLARBAN 65 (2) CLEAR + CLEAR, LOW-E, INSULATING
C. MARKUP: 1/4" CLEAR GLASS
1/2" AIR SPACE WITH ARGON
1/4" CLEAR GLASS

Autodesk Docs://169987_EDGED PROJECT LOLA/169987_Arch_Edged Lola.rvt
4/15/2024 4:46:19 PM

EXTERIOR ELEVATIONS

A203