noodles
& COMPANY

CUMMINGS

THIS DESIGN REMAINS OUR EXCLUSIVE PROPERTY AND CANNOT BE DUPLICATED WITHOUT WRITTEN CONSENT

THIS IS AN ORIGINAL UNPUBLISHED DRAWING CREATED FOR YOUR PERSONAL USE IN CONNECTION WITH A PROJECT PLANNED FOR YOU BY CUMMINGS. IT IS NOT TO BE SHOWN OUTSIDE YOUR ORGANIZATION NOR USED, REPRODUCED, COPIED OR EXHIBITED IN ANY FASHION UNLESS AUTHORIZED IN WRITING BY AN OFFICER OF CUMMINGS.

CUSTOMER APPROVAL: _____

DATE: _____

	DATE	BY
Rev. #1	7-9-24	aaaj
Rev. #2		
Rev. #3		

	DATE	BY
Rev. #4		
Rev. #5		
Rev. #6		


3825 Denmark Dr. STE. 200,
Council Bluffs, IA 51501

DRAWING NO: 1400416816.01

ARTIST: aaaj DATE: 7-3-24

SHEET: 1 OF 6

SITE PLAN

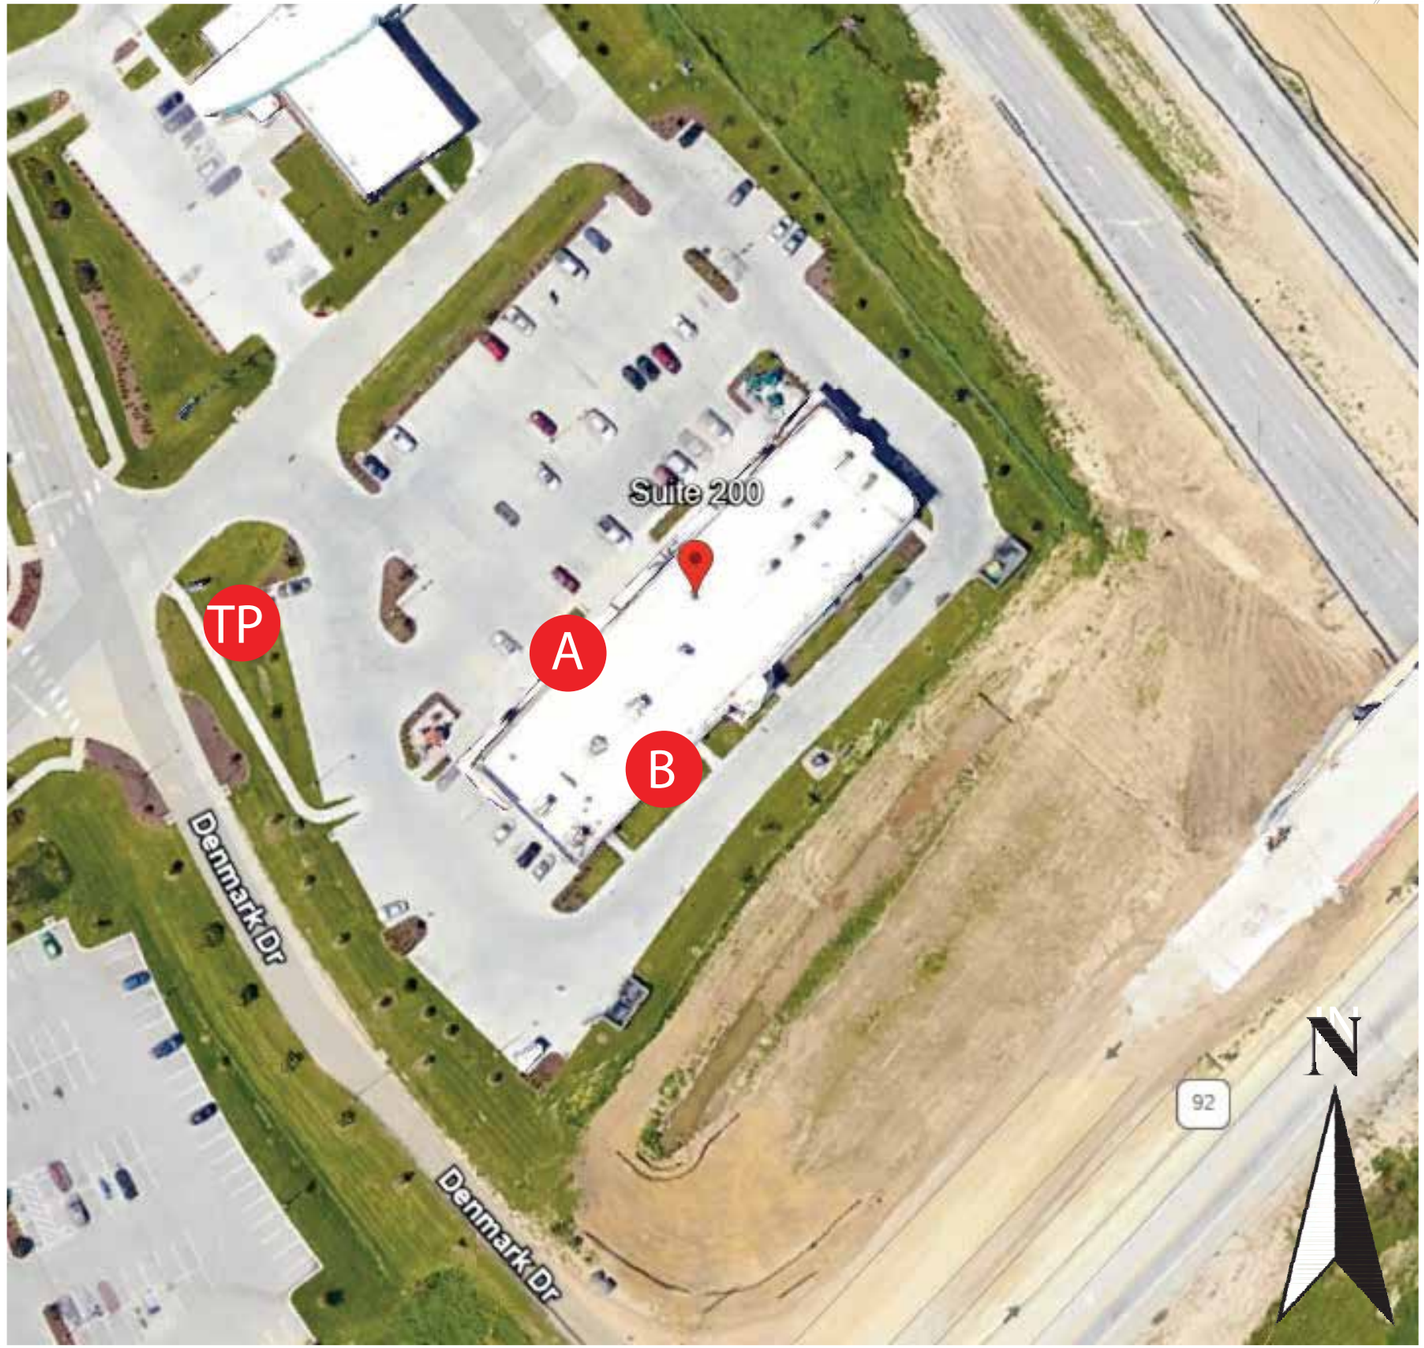

A Channel Letters w/backer panel
62.25 SQUARE FEET

B Channel Letters w/backer panel
62.25 SQUARE FEET

IN Interior Letters
actual interior placement tbd

TP Tenant Panel x2

CUMMINGS

THIS DESIGN REMAINS OUR EXCLUSIVE PROPERTY AND CANNOT BE DUPLICATED WITHOUT WRITTEN CONSENT

THIS IS AN ORIGINAL UNPUBLISHED DRAWING CREATED FOR YOUR PERSONAL USE IN CONNECTION WITH A PROJECT PLANNED FOR YOU BY CUMMINGS. IT IS NOT TO BE SHOWN OUTSIDE YOUR ORGANIZATION NOR USED, REPRODUCED, COPIED OR EXHIBITED IN ANY FASHION UNLESS AUTHORIZED IN WRITING BY AN OFFICER OF CUMMINGS.

CUSTOMER APPROVAL: _____

DATE: _____

	DATE	BY		DATE	BY
Rev. #1	7-9-24	aaaj	Rev. #4		
Rev. #2			Rev. #5		
Rev. #3			Rev. #6		

3825 Denmark Dr. STE. 200,
Council Bluffs, IA 51501


DRAWING NO:
1400416816.01


ARTIST: aaaj DATE: 7-3-24


SHEET: 2 OF 6

SCALE: 1/8" = 1'-0"


ELEVATIONS

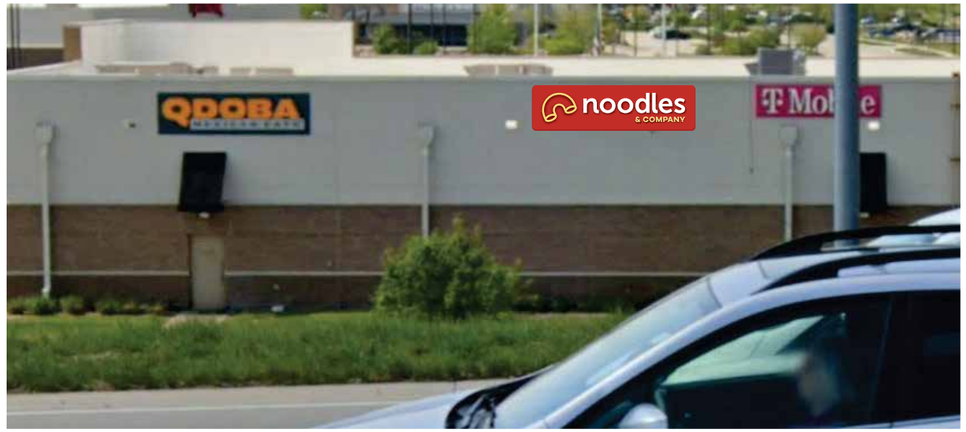

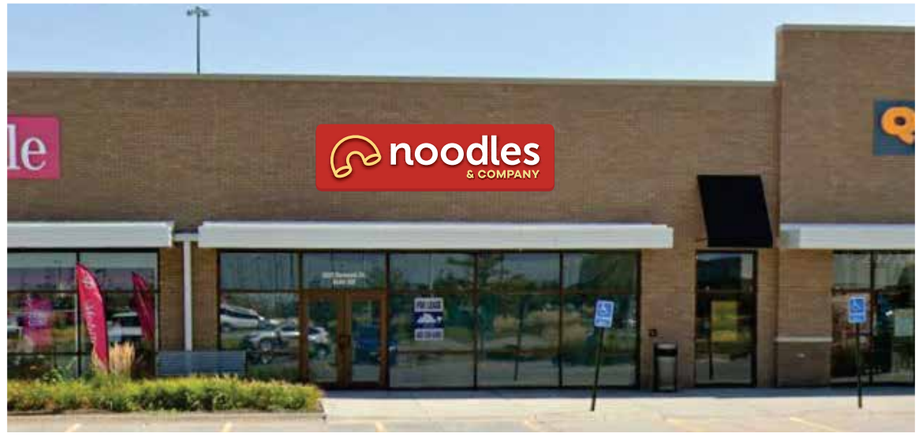

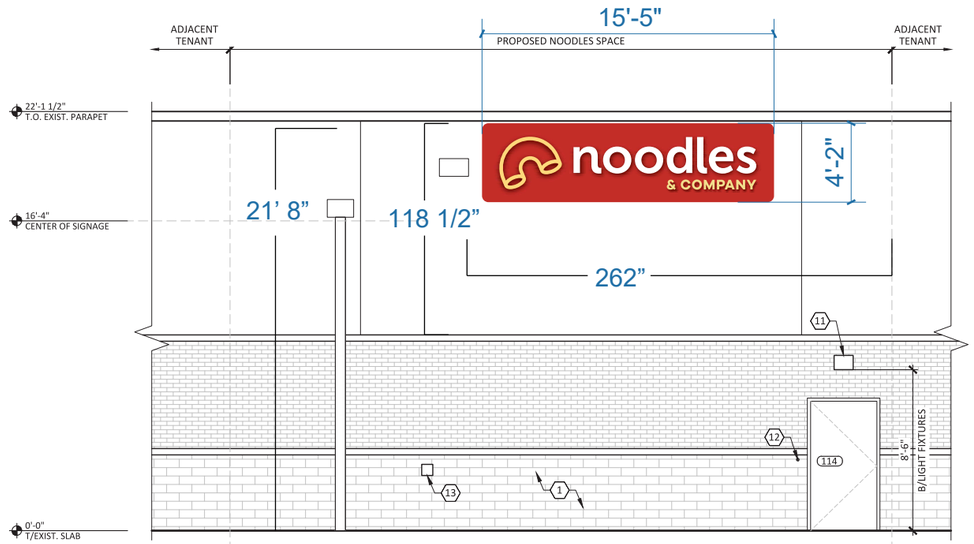

2 A2.00 EXTERIOR ELEVATION - NORTH

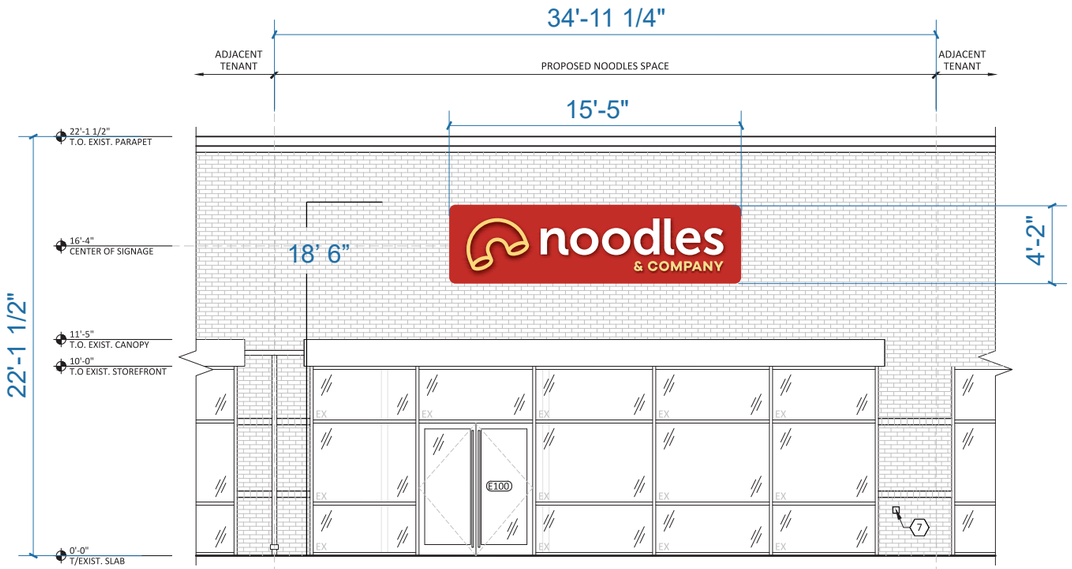

1 A2.00 EXTERIOR ELEVATION - NORTH

CUMMINGS
THIS DESIGN REMAINS OUR EXCLUSIVE PROPERTY AND CANNOT BE DUPLICATED WITHOUT WRITTEN CONSENT

THIS IS AN ORIGINAL UNPUBLISHED DRAWING CREATED FOR YOUR PERSONAL USE IN CONNECTION WITH A PROJECT PLANNED FOR YOU BY CUMMINGS. IT IS NOT TO BE SHOWN OUTSIDE YOUR ORGANIZATION NOR USED, REPRODUCED, COPIED OR EXHIBITED IN ANY FASHION UNLESS AUTHORIZED IN WRITING BY AN OFFICER OF CUMMINGS.

CUSTOMER APPROVAL:

DATE:

	DATE	BY
Rev. #1	7-9-24	aaaj
Rev. #2		
Rev. #3		
Rev. #4		
Rev. #5		
Rev. #6		


3825 Denmark Dr. STE. 200,
Council Bluffs, IA 51501

DRAWING NO: 1400416816.01


ARTIST: aaaj DATE: 7-3-24

SHEET: 3 OF 6


Noodle outline is the only part that is extruded.
The inside of the noodle should be empty.

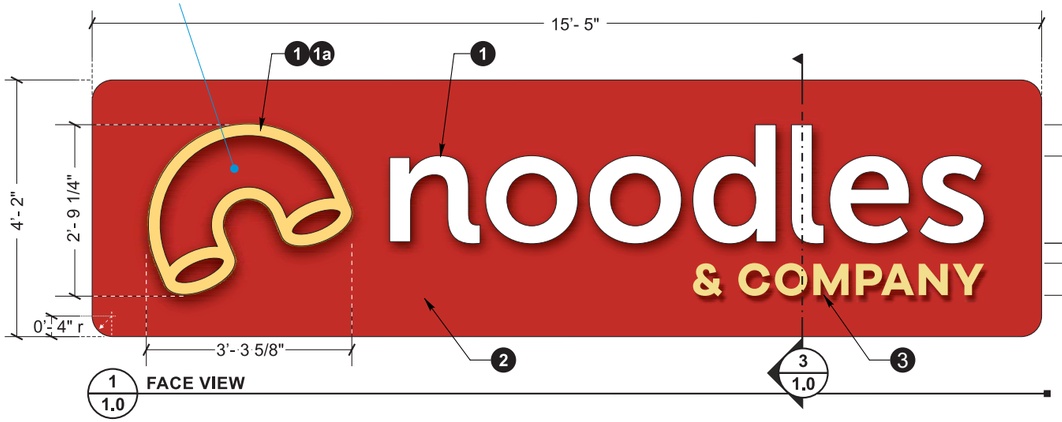


1 / 1.0 FACE VIEW

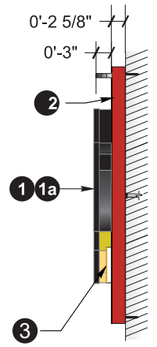

2 / 1.0 END VIEW

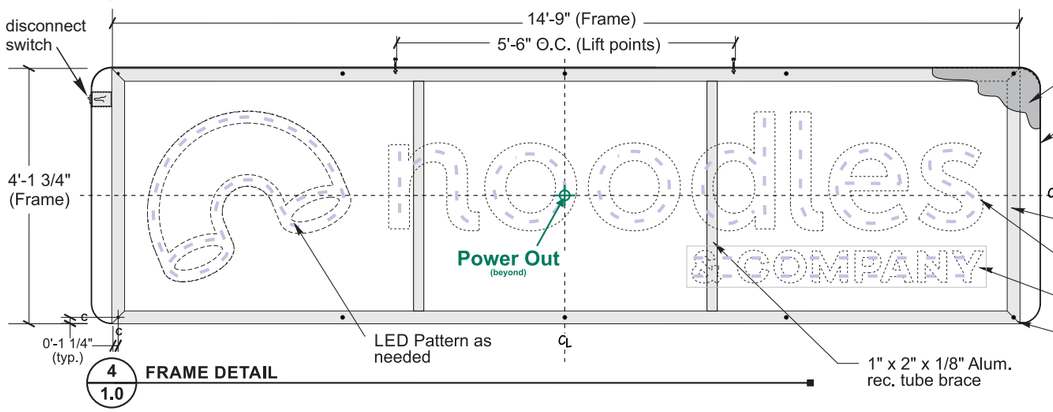

4 / 1.0 FRAME DETAIL

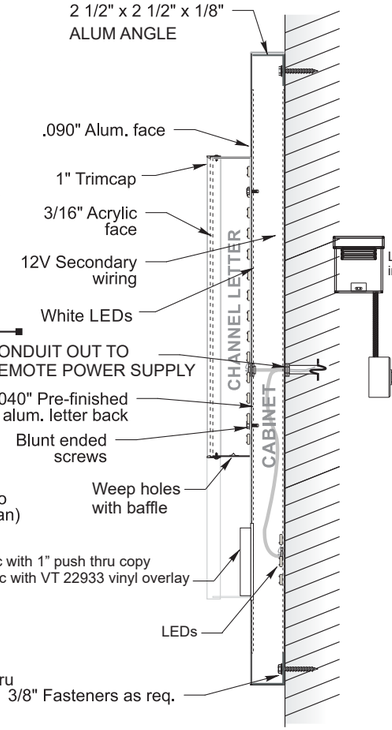

3 / 1.0 END SECTION
SCALE: NTS

SPECIFICATIONS FOR (1) ILLUMINATED CHANNEL LETTER SIGNS

A Channel Letters w/backer panel
62.25 SQUARE FEET

B Channel Letters w/backer panel
62.25 SQUARE FEET

Wall Sign with channel letters and push thru copy

62.25 SQUARE FEET

1 CHANNEL LETTERS

LETTER TYPE= FACE LIT CHANNEL LETTERS **DEPTH=** 3"
LETTER GRAPHIC FACES= 3/16" #2447 Acrylic with VT 22933 Yellow vinyl overlay
LETTER "Noodles" FACES= 3/16" #2447 Acrylic

1a LOGO & LETTERS DETAILS

TRIMCAP= "Noodles": 1" Black Jewelite
"Noodle Graphic": 1" Black Jewelite
BACKS= .040" Pre-finished white aluminum
RETURNS= "Noodles": .040" Pre-finished Black aluminum w/weep holes/baffle
"Noodle Graphic": .040" Pre-finished Yellow aluminum w/weep holes/baffle
ILLUMINATION= Priciple LED -QwikMod 2-7100K
MOUNTING= Mount flush to face of cabinets with #10 "blunt" ended screws as req.


2 RED CABINET

FACE= .090" Aluminum- Attachment to frame via Versilok adhesive
Note: Faces overhang ends of frame typ.
RETURNS= @ Top & bottom: See "FRAME"
@ Ends/corners: (one-piece) .063" Alum. hot glue and Versilok to face
FRAME= 2 1/2" x 2 1/2" x 1/8" Aluminum Angle
Note: REMOTE POWER SUPPLY
LIFT POINTS= Drill hole and Versilok 3/8" steel nut to bottom of tube
MOUNTING= "Shoebox" to installed frome using 3/8" fasteners on sides, no fasteners on face.

3 & COMPANY

1.25" acrylic with 1" push thru copy White acrylic with VT 22933 Yellow vinyl overlay

COLOR AND FINISHES

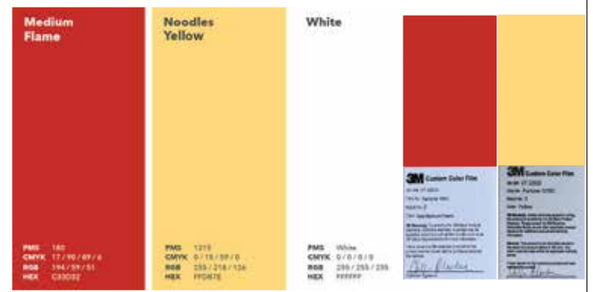

NOTE: Paint all exposed fasteners to match adjacent finish

ELECTRICAL

PRIMARY= 120V power supply mounted inside top tube of sign frame (leave 6'-0" pigtail on back of cabinet)
SECONDARY= 12V LED wire leads jumped on back side of cabinets
POWER DISCONNECT= Toggle switch on cabinet return
ELECTRICAL HOOK-UP= Final electrical connection of sign is by others

NOTE:
PAINT ALL EXPOSED FASTENERS TO MATCH ADJACENT FINISH T.B.D.

577-CL39BCK50X185ASL

NIGHT VIEW

CUMMINGS

THIS DESIGN REMAINS OUR EXCLUSIVE PROPERTY AND CANNOT BE DUPLICATED WITHOUT WRITTEN CONSENT

THIS IS AN ORIGINAL UNPUBLISHED DRAWING CREATED FOR YOUR PERSONAL USE IN CONNECTION WITH A PROJECT PLANNED FOR YOU BY CUMMINGS. IT IS NOT TO BE SHOWN OUTSIDE YOUR ORGANIZATION NOR USED, REPRODUCED, COPIED OR EXHIBITED IN any FASHION UNLESS AUTHORIZED IN WRITING BY AN OFFICER OF CUMMINGS.

CUSTOMER APPROVAL: _____


DATE: _____

	DATE	BY		DATE	BY
Rev. #1	7-9-24	aaaj	Rev. #4		
Rev. #2			Rev. #5		
Rev. #3			Rev. #6		


3825 Denmark Dr. STE. 200,
Council Bluffs, IA 51501


DRAWING NO: 1400416816.01
ARTIST: aaaj DATE: 7-3-24
SHEET: 4 OF 6

9’-6” INTERIOR LETTERS

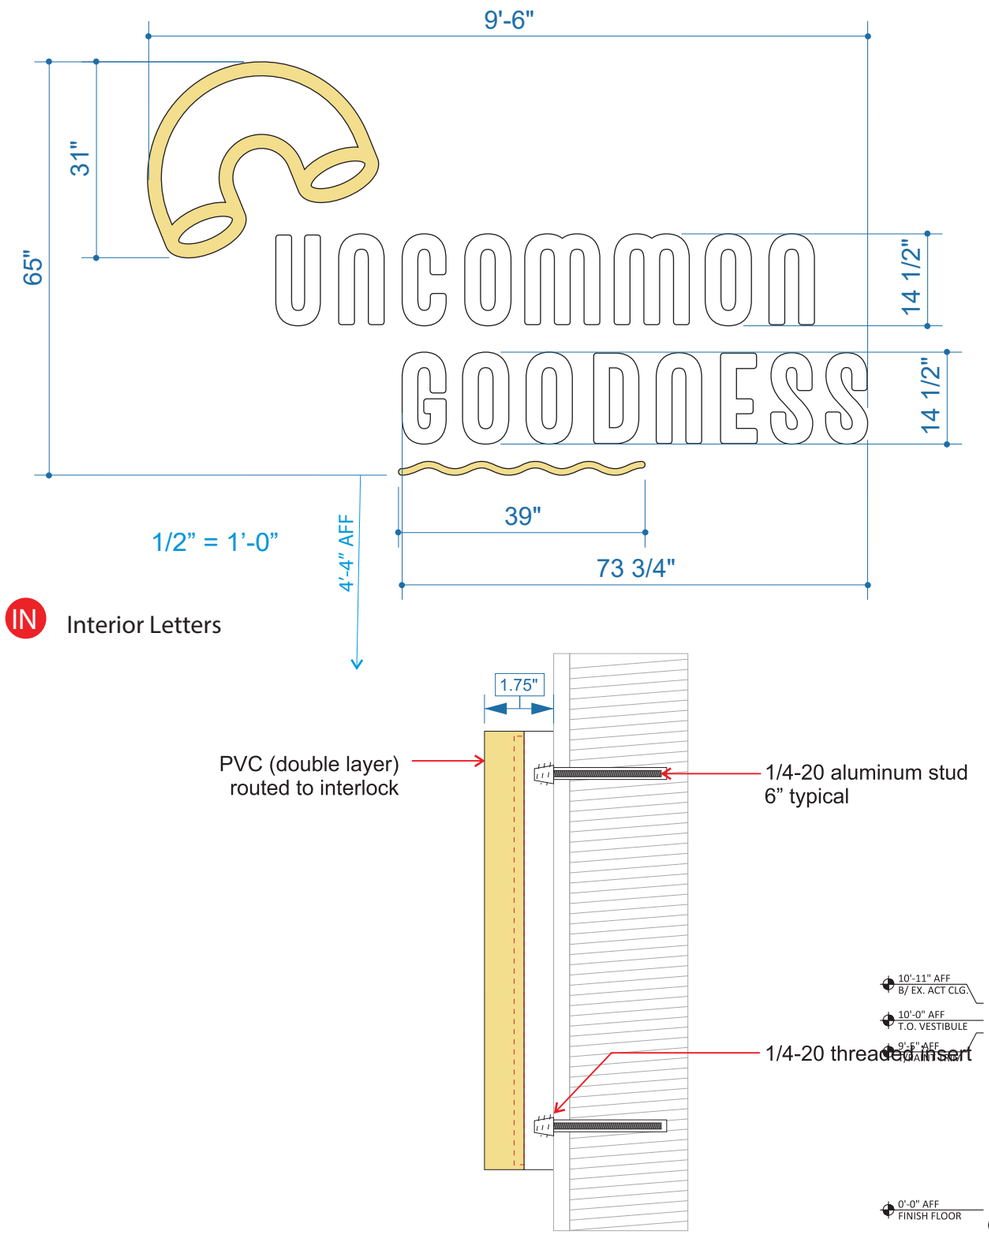


IN Interior Letters

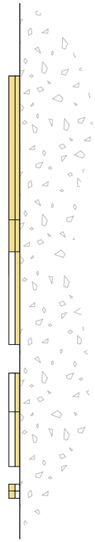

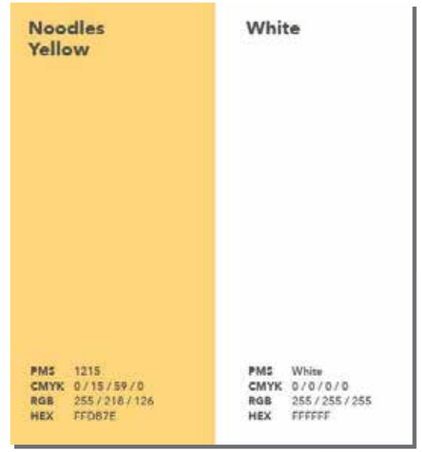

interior non-illuminated letters (typical)
• letters routed from 1” PVC and assembled to make 1.75” thick letters
• painted as shown
• integrated threaded inserts on back of letter for stud inclusion
• sets include 6” aluminum stud hardware and paper installation pattern

Flush mount letter installation (typical)

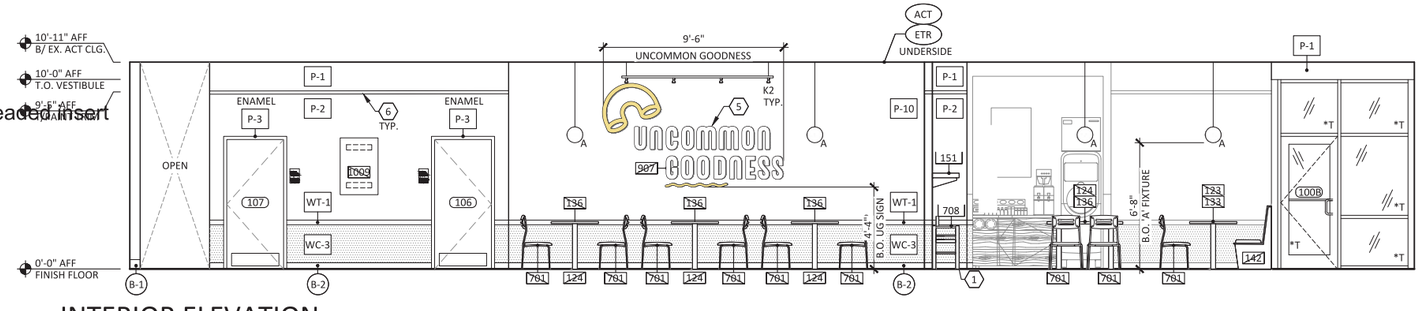

INTERIOR ELEVATION

577-FCO-NI15-UCG

CUMMINGS
THIS DESIGN REMAINS OUR EXCLUSIVE PROPERTY AND CANNOT BE DUPLICATED WITHOUT WRITTEN CONSENT

THIS IS AN ORIGINAL UNPUBLISHED DRAWING CREATED FOR YOUR PERSONAL USE IN CONNECTION WITH A PROJECT PLANNED FOR YOU BY CUMMINGS. IT IS NOT TO BE SHOWN OUTSIDE YOUR ORGANIZATION NOR USED, REPRODUCED, COPIED OR EXHIBITED IN ANY FASHION UNLESS AUTHORIZED IN WRITING BY AN OFFICER OF CUMMINGS.

CUSTOMER APPROVAL: _____

DATE: _____

	DATE	BY
Rev. #1	7-9-24	aaaj
Rev. #2		
Rev. #3		
Rev. #4		
Rev. #5		
Rev. #6		

3825 Denmark Dr. STE. 200,
Council Bluffs, IA 51501


DRAWING NO: 1400416816.01

ARTIST: aaaj DATE: 7-3-24

SHEET: 5 OF 6

TENANT PANEL



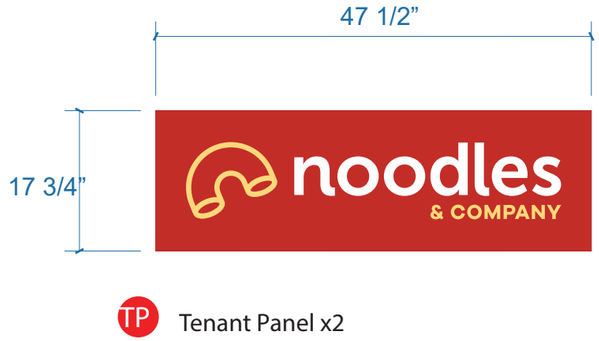

TP Tenant Panel x2

Various - Flat pcb face
1st surface graphics.

3M Vt22932 Red Medium Flame
3M Vt22933 Yellow



CUMMINGS

THIS DESIGN REMAINS OUR EXCLUSIVE PROPERTY AND CANNOT BE DUPLICATED WITHOUT WRITTEN CONSENT

THIS IS AN ORIGINAL UNPUBLISHED DRAWING CREATED FOR YOUR PERSONAL USE IN CONNECTION WITH A PROJECT PLANNED FOR YOU BY CUMMINGS. IT IS NOT TO BE SHOWN OUTSIDE YOUR ORGANIZATION NOR USED, REPRODUCED, COPIED OR EXHIBITED IN ANY FASHION UNLESS AUTHORIZED IN WRITING BY AN OFFICER OF CUMMINGS.

CUSTOMER APPROVAL: _____

DATE: _____

	DATE	BY		DATE	BY
Rev. #1	7-9-24	aaaj	Rev. #4		
Rev. #2			Rev. #5		
Rev. #3			Rev. #6		

3825 Denmark Dr. STE. 200,
Council Bluffs, IA 51501

DRAWING NO: 1400416816.01

ARTIST: aaaj DATE: 7-3-24

SHEET: 6 OF 6