


ATTACHMENT D

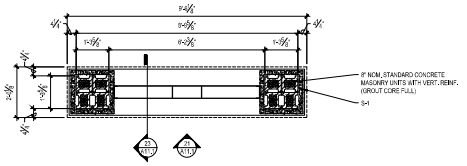


11 / A1.1 MONUMENT SIGN PLAN
SCALE: 1/2" = 1'-0"

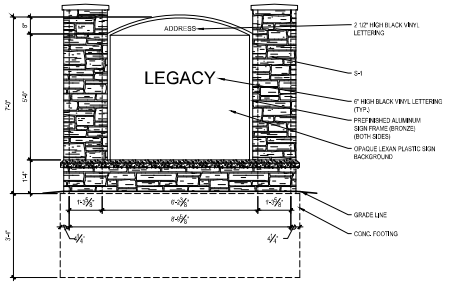


21 / A1.1 MONUMENT SIGN ELEVATION
SCALE: 1/2" = 1'-0"

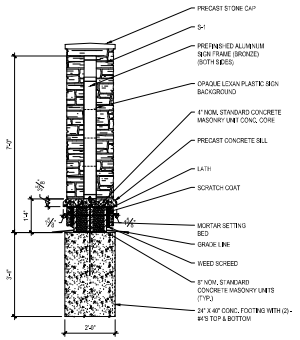

21 / A1.1 MONUMENT SIGN SECTION
SCALE: 1/2" = 1'-0"

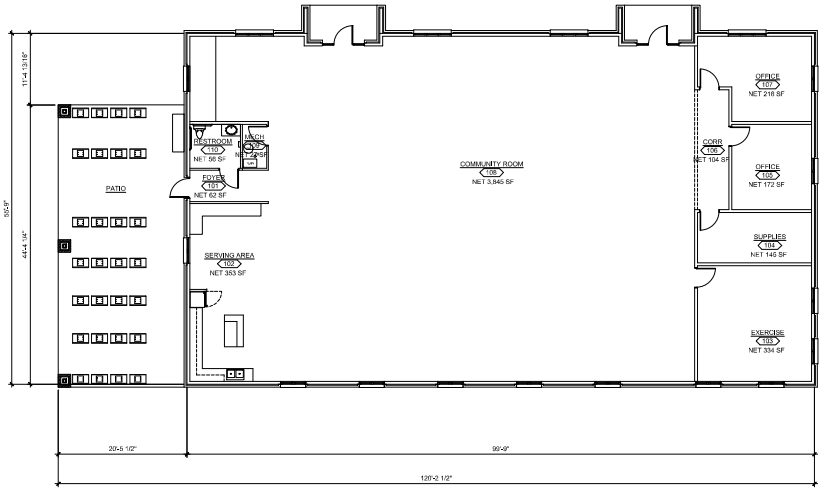


FLOOR PLAN - CLUBHOUSE
SCALE: 1/8" = 1'-0"
GROSS FLOOR AREA: 5,526 SF
NET FLOOR AREA: 5,314 SF

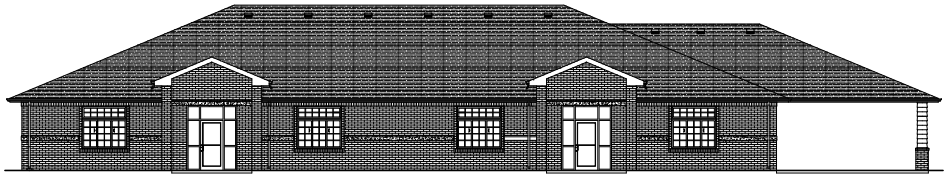


41 / A1.11 WEST ELEVATION - CLUBHOUSE
SCALE: 1/8" = 1'-0"



34 / A1.11 SOUTH ELEVATION - CLUBHOUSE
SCALE: 1/8" = 1'-0"

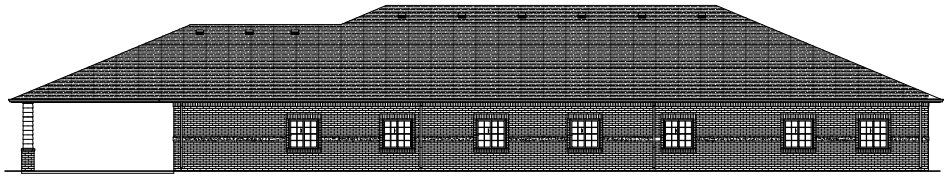

41 / A1.11 EAST ELEVATION - CLUBHOUSE
SCALE: 1/8" = 1'-0"

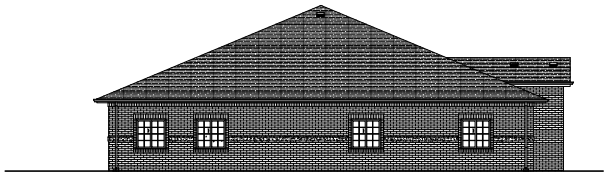

44 / A1.11 NORTH ELEVATION - CLUBHOUSE
SCALE: 1/8" = 1'-0"

PROGRESS PRINT (NOT FOR CONSTRUCTION)

CORNERSTONE APARTMENTS
POWER DRIVE & 35th AVENUE
COUNCIL BLUFFS, IA

CONSULTING ENGINEER

ROBERT W. ENGEL AND ASSOCIATES, ARCHITECTS
2443 South 156th Circle
Omaha, NE 68130-2512
(402) 330-8287 Fax: (402) 330-8331
email:RWEArchitects@RWEArchitects.com

Issue Date: October 8, 2024
Revisions to the drawing set


No.	Date	Description

Project Number: 2401
Drawn by: CW/GS
Checked by: RWE
Sheet Name: CLUBHOUSE FLOOR PLAN & ELEVATIONS

A1.11

© COPYRIGHT 2024 | THIS DRAWING AND ITS DESIGN ARE THE PROPERTY OF ROBERT W. ENGEL AND ASSOCIATES, ARCHITECTS AND IS NOT TO BE USED OR REPRODUCED WITHOUT THE PERMISSION OF ROBERT W. ENGEL AND ASSOCIATES, ARCHITECTS

A1.1.dwg | 10/7/2024 | 11:37 AM

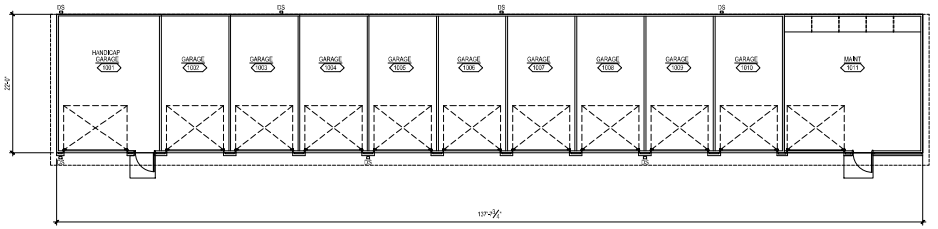


REAR / LEFT / RIGHT / FRONT

FLOOR PLAN - GARAGE 11

SCALE: 1/8" = 1'-0"

GROSS FLOOR AREA: 3,029 SF

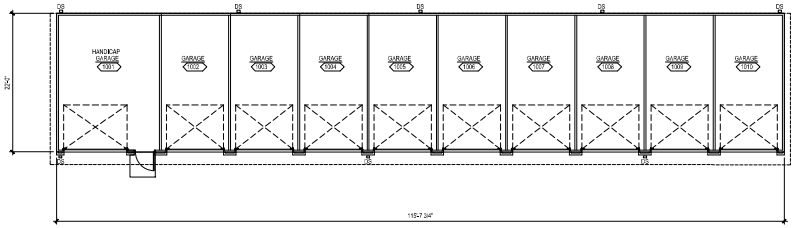


REAR / LEFT / RIGHT / FRONT

FLOOR PLAN - GARAGE 10


SCALE: 1/8" = 1'-0"

GROSS FLOOR AREA: 2,346 SF

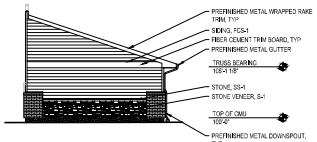


A1.11 SCALE: 1/8" = 1'-0"

LEFT ELEVATION

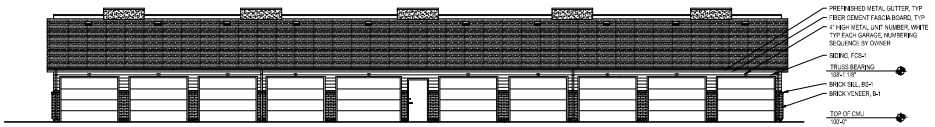


A1.11 SCALE: 1/8" = 1'-0"

FRONT ELEVATION

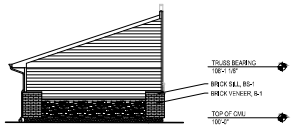

A1.11 SCALE: 1/8" = 1'-0"

RIGHT ELEVATION

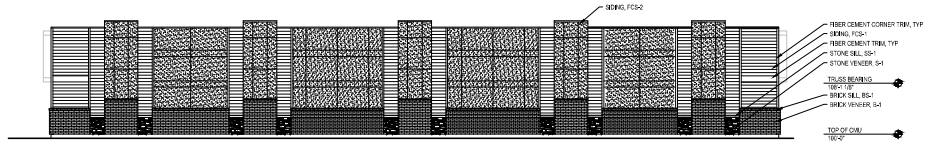

A1.11 SCALE: 1/8" = 1'-0"

REAR ELEVATION

© COPYRIGHT 2024 | THIS DRAWING AND ITS DESIGN ARE THE PROPERTY OF ROBERT W. ENGEL AND ASSOCIATES, ARCHITECTS AND IS NOT TO BE USED OR REPRODUCED WITHOUT THE PERMISSION OF ROBERT W. ENGEL AND ASSOCIATES, ARCHITECTS

PROGRESS PRINT (NOT FOR CONSTRUCTION)

CORNERSTONE APARTMENTS
POWER DRIVE & 35th AVENUE
COUNCIL BLUFFS, IA

CONSULTING ENGINEER

ROBERT W. ENGEL AND ASSOCIATES, ARCHITECTS
2443 South 156th Circle
Omaha, NE 68130-2512
(402) 330-8287 Fax: (402) 330-8331
email:RWEArchitects@RWEArchitects.com

Issue Date: October 8, 2024


Revisions to the drawing set

No.	Date	Description

Project Number: 2401
Drawn by: CW/GS
Checked by: RWE
Sheet Name: GARAGE - FLOOR PLANS AND ELEVATIONS

A1.12

A1.12.dwg | 10/7/2024 | 11:37 AM

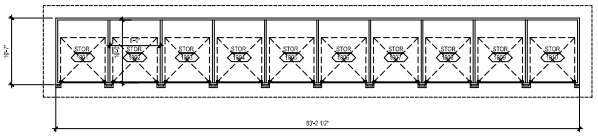


REAR / LEFT / RIGHT / FRONT

FLOOR PLAN - STORAGE 10


SCALE: 1/8" = 1'-0"

GROSS FLOOR AREA: 661 SF

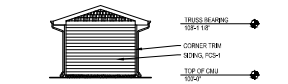


A1.13 SCALE: 1/8" = 1'-0"

LEFT ELEVATION

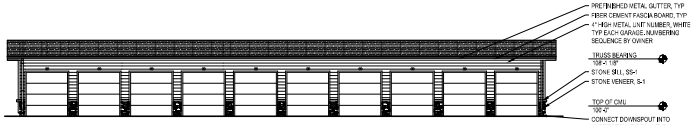


A1.13 SCALE: 1/8" = 1'-0"

FRONT ELEVATION

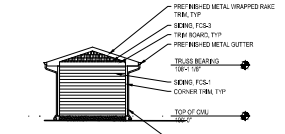


A1.13 SCALE: 1/8" = 1'-0"

RIGHT ELEVATION

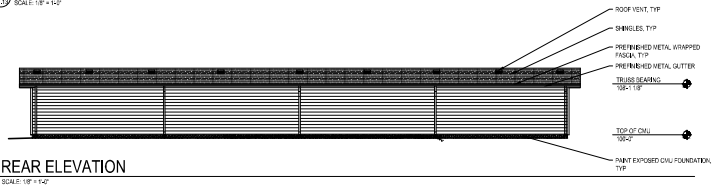

A1.13 SCALE: 1/8" = 1'-0"

REAR ELEVATION

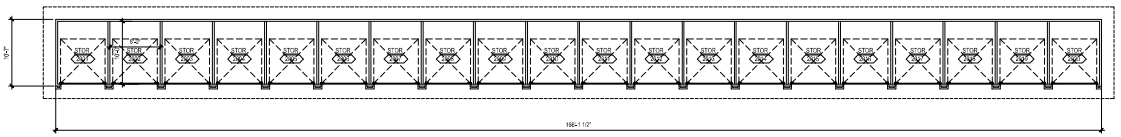


REAR / LEFT / RIGHT / FRONT

FLOOR PLAN - STORAGE 20


SCALE: 1/8" = 1'-0"

GROSS FLOOR AREA: 1,754 SF

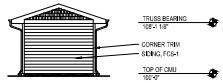


A1.13 SCALE: 1/8" = 1'-0"

LEFT ELEVATION

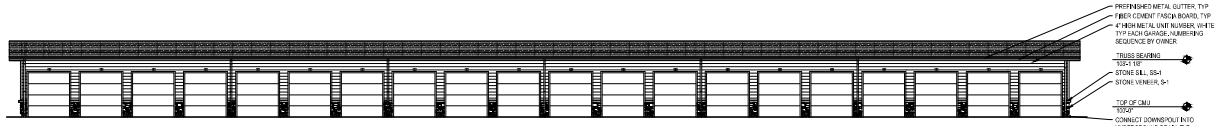


A1.13 SCALE: 1/8" = 1'-0"

FRONT ELEVATION

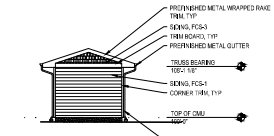

A1.13 SCALE: 1/8" = 1'-0"

RIGHT ELEVATION

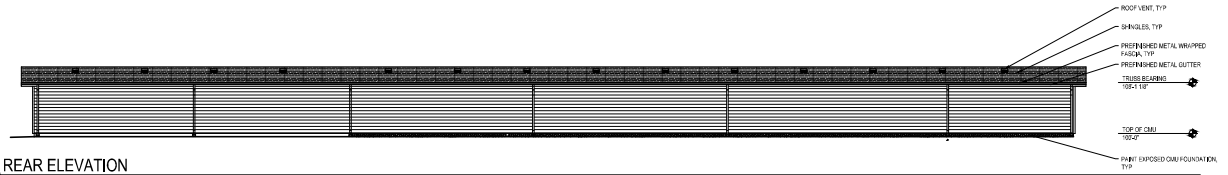

A1.13 SCALE: 1/8" = 1'-0"

REAR ELEVATION

PROGRESS PRINT (NOT FOR CONSTRUCTION)

CORNERSTONE APARTMENTS
POWER DRIVE & 35th AVENUE
COUNCIL BLUFFS, IA

CONSULTING ENGINEER

ROBERT W. ENGEL AND ASSOCIATES, ARCHITECTS
2443 South 156th Circle
Omaha, NE 68130-2512
(402) 330-8287 Fax: (402) 330-8331
email:RWEArchitects@RWEArchitects.com

Issue Date: October 8, 2024		
Revisions to the drawing set		
No.	Date	Description

Project Number:	2401
Drawn by:	CW;GS
Checked by:	RWE

Sheet Name: STORAGE - FLOOR PLANS AND ELEVATIONS


A1.13

© COPYRIGHT 2024 | THIS DRAWING AND ITS DESIGN ARE THE PROPERTY OF ROBERT W. ENGEL AND ASSOCIATES, ARCHITECTS AND IS NOT TO BE USED OR REPRODUCED WITHOUT THE PERMISSION OF ROBERT W. ENGEL AND ASSOCIATES, ARCHITECTS


A1.13.dwg | 10/7/2024 | 11:37 AM




21/A5.1 NORTH ELEVATION - BUILDING TYPE 48
SCALE: 3/32" = 1'-0"

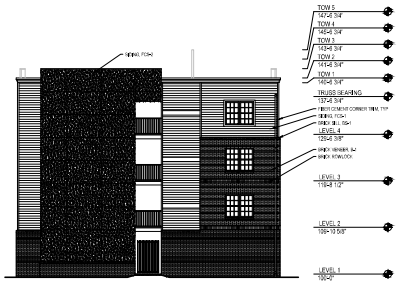

21/A5.1 EAST ELEVATION - BUILDING TYPE 48
SCALE: 3/32" = 1'-0"

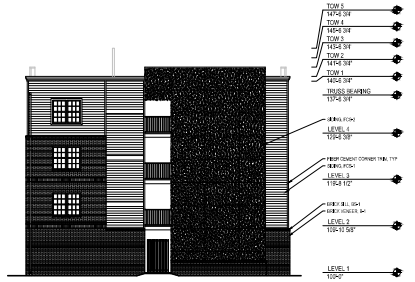

21/A5.1 WEST ELEVATION - BUILDING TYPE 48
SCALE: 3/32" = 1'-0"

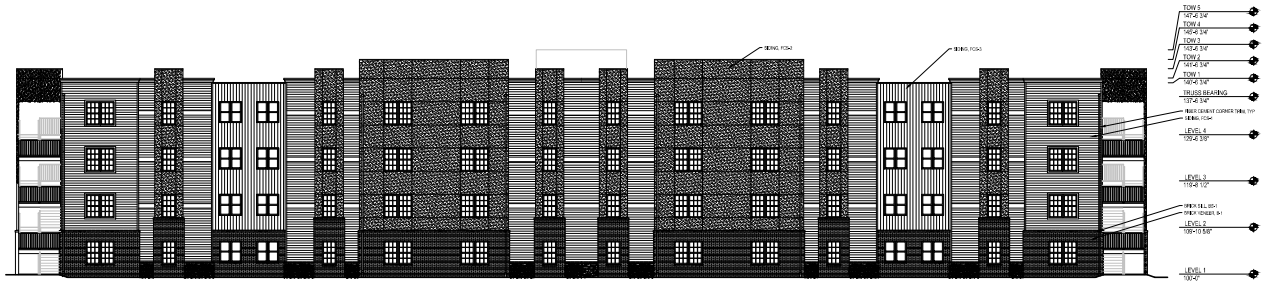

21/A5.1 SOUTH ELEVATION - BUILDING TYPE 48
SCALE: 3/32" = 1'-0"

PROGRESS PRINT
(NOT FOR CONSTRUCTION)

CORNERSTONE APARTMENTS
POWER DRIVE & 35th AVENUE
COUNCIL BLUFFS, IA

CONSULTING ENGINEER

ROBERT W. ENGEL AND ASSOCIATES, ARCHITECTS
2443 South 156th Circle
Omaha, NE 68130-2512
(402) 330-8287 Fax (402) 330-8331
email:RWEArchitects@RWEArchitects.com

Issue Date: October 8, 2024

Revisions to the drawing set

No.	Date	Description

Project Number:	2401
Drawn by:	CW/GS
Checked by:	RWE

Sheet Name:
EXTERIOR ELEVATIONS - BUILDING TYPE 38

A5.1

© COPYRIGHT 2024 | THIS DRAWING AND ITS DESIGN ARE THE PROPERTY OF ROBERT W. ENGEL AND ASSOCIATES, ARCHITECTS AND IS NOT TO BE USED OR REPRODUCED WITHOUT THE PERMISSION OF ROBERT W. ENGEL AND ASSOCIATES, ARCHITECTS


A5.1.dwg | 10/7/2024 | 11:58 AM



NORTH ELEVATION - BUILDING TYPE 64A
SCALE: 3/32" = 1'-0"



WEST ELEVATION - BUILDING TYPE 64A
SCALE: 3/32" = 1'-0"

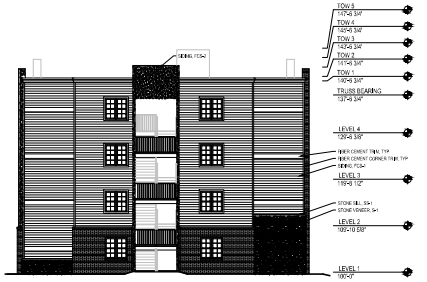

EAST ELEVATION - BUILDING TYPE 64A
SCALE: 3/32" = 1'-0"



SOUTH ELEVATION - BUILDING TYPE 64A
SCALE: 3/32" = 1'-0"

PROGRESS PRINT
(NOT FOR CONSTRUCTION)

CORNERSTONE APARTMENTS
POWER DRIVE & 35th AVENUE
COUNCIL BLUFFS, IA

CONSULTING ENGINEER

ROBERT W. ENGEL AND ASSOCIATES, ARCHITECTS
2443 South 156th Circle
Omaha, NE 68130-2512
(402) 330-8287 Fax (402) 330-8331
email:RWEArchitects@RWEArchitects.com

Issue Date: October 8, 2024
Revisions to the drawing set

No.	Date	Description

Project Number: 2401
Drawn by: CW/GS
Checked by: RWE
Sheet Name: EXTERIOR ELEVATIONS - BUILDING TYPE 64A


A5.2

© COPYRIGHT 2024 | THIS DRAWING AND ITS DESIGN ARE THE PROPERTY OF ROBERT W. ENGEL AND ASSOCIATES, ARCHITECTS AND IS NOT TO BE USED OR REPRODUCED WITHOUT THE PERMISSION OF ROBERT W. ENGEL AND ASSOCIATES, ARCHITECTS


A5.2.dwg | 10/7/2024 | 11:59 AM



NORTH ELEVATION - BUILDING TYPE 64B
SCALE: 3/32" = 1'-0"

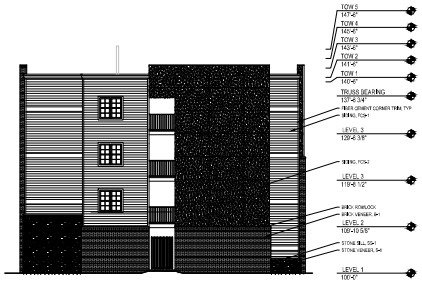

WEST ELEVATION - BUILDING TYPE 64B
SCALE: 3/32" = 1'-0"

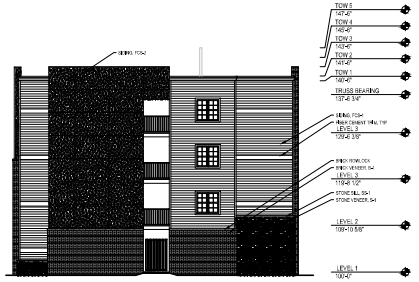

EAST ELEVATION - BUILDING TYPE 64B
SCALE: 3/32" = 1'-0"



SOUTH ELEVATION - BUILDING TYPE 64B
SCALE: 3/32" = 1'-0"

PROGRESS PRINT
(NOT FOR CONSTRUCTION)

CORNERSTONE APARTMENTS
POWER DRIVE & 35th AVENUE
COUNCIL BLUFFS, IA

CONSULTING ENGINEER

ROBERT W. ENGEL AND ASSOCIATES, ARCHITECTS
2443 South 156th Circle
Omaha, NE 68130-2512
(402) 330-8287 Fax: (402) 330-8331
email:RWEArchitects@RWEArchitects.com

Issue Date: October 8, 2024

Revisions to the drawing set

No.	Date	Description

Project Number: 2401
Drawn by: CW/GS
Checked by: RWE

Sheet Name:
EXTERIOR ELEVATIONS - BUILDING TYPE 64B

A5.3

© COPYRIGHT 2024 | THIS DRAWING AND ITS DESIGN ARE THE PROPERTY OF ROBERT W. ENGEL AND ASSOCIATES, ARCHITECTS AND IS NOT TO BE USED OR REPRODUCED WITHOUT THE PERMISSION OF ROBERT W. ENGEL AND ASSOCIATES, ARCHITECTS

A5.3.dwg | 10/7/2024 | 11:59 AM



NORTH ELEVATION - BUILDING TYPE 104
SCALE: 3/32" = 1'-0"



WEST ELEVATION - BUILDING TYPE 104
SCALE: 3/32" = 1'-0"



EAST ELEVATION - BUILDING TYPE 104
SCALE: 3/32" = 1'-0"



SOUTH ELEVATION - BUILDING TYPE 104
SCALE: 3/32" = 1'-0"

© COPYRIGHT 2024 | THIS DRAWING AND ITS DESIGN ARE THE PROPERTY OF ROBERT W. ENGEL AND ASSOCIATES, ARCHITECTS AND IS NOT TO BE USED OR REPRODUCED WITHOUT THE PERMISSION OF ROBERT W. ENGEL AND ASSOCIATES, ARCHITECTS

PROGRESS PRINT (NOT FOR CONSTRUCTION)

CORNERSTONE APARTMENTS
POWER DRIVE & 35th AVENUE
COUNCIL BLUFFS, IA

CONSULTING ENGINEER

ROBERT W. ENGEL AND ASSOCIATES, ARCHITECTS
2443 South 156th Circle
Omaha, NE 68130-2512
(402) 330-8287 Fax: (402) 330-8331
email:RWEArchitects@RWEArchitects.com

Issue Date: October 8, 2024

Revisions to the drawing set

No.	Date	Description

Project Number: 2401
Drawn by: CW/GS
Checked by: RWE
Sheet Name: EXTERIOR ELEVATIONS - BUILDING TYPE 104

A5.4

A5.4.dwg | 10/7/2024 | 11:53 AM