
ATTACHMENT E

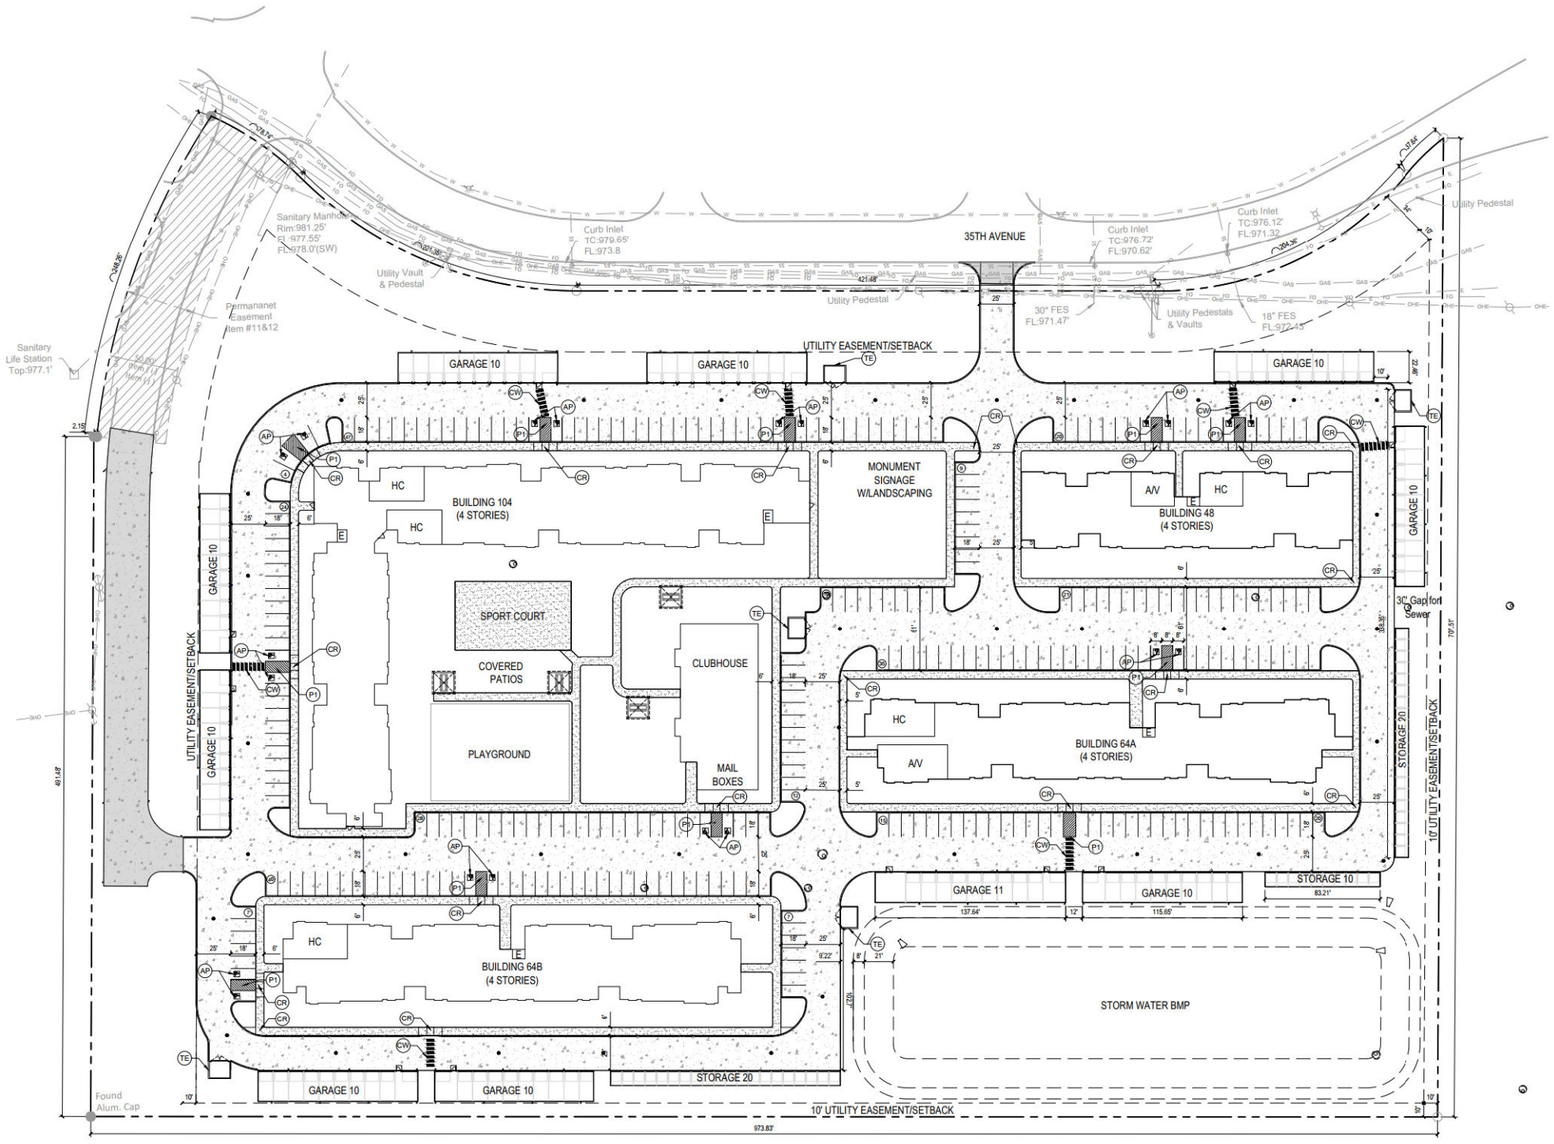

SITE LAYOUT PLAN
0 20 40 80

SITE LAYOUT LEGEND

- 5" CONCRETE SIDEWALK
- 7" CONCRETE PAVEMENT
- 8" CONCRETE PAVEMENT
- 6" CONCRETE INTEGRAL CURB

SITE IMPROVEMENTS LEGEND

- (CR) ACCESSIBLE CURB RAMP
- (AP) ADA ACCESSIBLE PAINT STRIPING
- (P1) DIAGONAL (45°) 4" WIDE YELLOW PAINT STRIPING AT 2' O.C.
- (CW) CROSS WALK STRIPING
- (TE) TRASH ENCLOSURE (SEE ARCHITECTURAL & STRUCTURAL PLANS FOR DETAILS)

SITE REGULATORY INFORMATION

ZONING
CURRENT = P-CP/PLANNED COMMERCIAL
PROPOSED = P-CP/PLANNED COMMERCIAL

COVERAGE (SF)
SITE AREA = 525,105 SF +/-
BUILDING FLOOR AREA = 113,183 SF
(32,876 SF OF THIS TOTAL IS GARAGE & STORAGE BUILDINGS)

PARKING STALLS - 280 UNITS
REQUIRED = 384 (20 HC)
PROVIDED = 299 STANDARD, 100 GARAGE (20 HC)

PARKING LOT LANDSCAPING (%)
REQUIRED = 5%
PROVIDED = 5%

GENERAL NOTES:

1. ALL WORK SHALL BE DONE IN ACCORDANCE WITH THE PLANS AND SUDAS SPECIFICATIONS..
   1.1. ANY CITY OF COUNCIL BLUFFS SUPPLEMENTAL STANDARDS APPLICABLE TO THE PROJECT SHALL SUPERCEDE THE SUDAS STANDARDS FOR CONSTRUCTION.
2. THE CONTRACTOR SHALL CHECK WITH THE OWNER TO VERIFY CITY APPROVAL OF THE PROJECT BEFORE STARTING WORK.
3. ALL DEBRIS RESULTING FROM CONSTRUCTION OPERATIONS SHALL BE HAULED OFF-SITE AND DISPOSED OF PROPERLY AT THE CONTRACTORS EXPENSE.
4. THE CONTRACTOR SHALL PROVIDE ALL NECESSARY BARRICADES, WARNING SIGNS, LIGHTS, AND FLAGMEN AS PER THE CITY OF COUNCIL BLUFFS REQUIREMENTS. COST SHALL BE CONSIDERED INCIDENTAL TO THE PROJECT.
5. THE CONTRACTOR SHALL PAY ALL PERMIT AND OTHER ASSOCIATED FEES AND COSTS REQUIRED BY LOCAL, STATE, AND FEDERAL AGENCIES.
6. CONTRACTOR SHALL FIELD VERIFY ALL EXISTING ELEVATIONS AND INVERTS PRIOR TO ANY CONSTRUCTION, AND IF ANY VARY SIGNIFICANTLY FROM THOSE SHOWN, CONTACT THE ENGINEER IMMEDIATELY.
7. CONTRACTOR SHALL COORDINATE WITH THE UTILITY COMPANIES FOR ANY RELOCATION OF EXISTING UTILITIES.
8. UTILITIES ARE SHOWN AS A CONVENIENCE FOR THE CONTRACTOR. THE LOCATIONS OF ALL AERIAL AND UNDERGROUND UTILITY FACILITIES MAY NOT BE INDICATED IN THESE PLANS. UNDERGROUND UTILITIES, WHETHER INDICATED OR NOT, WILL BE LOCATED AND FLAGGED BY THE UTILITY COMPANIES AT THE CONTRACTOR'S REQUEST. NO EXCAVATION SHALL BE PERMITTED IN THE AREA OF THE UNDERGROUND UTILITIES UNTIL ALL FACILITIES HAVE BEEN LOCATED AND IDENTIFIED TO THE SATISFACTION OF ALL PARTIES AND THEN ONLY WITH EXTREME CARE TO AVOID ANY POSSIBILITY OF DAMAGES TO THE EXISTING FACILITIES.
9. THE CONTRACTOR SHALL TAKE ALL PRECAUTIONARY MEASURES NECESSARY TO PROTECT FROM DAMAGE ANY EXISTING UTILITY LINES, STRUCTURES AND STREET IMPROVEMENTS WHICH ARE TO REMAIN IN PLACE. ALL SUCH IMPROVEMENTS OR STRUCTURES DAMAGED BY THE CONTRACTOR'S OPERATIONS SHALL BE REPAIRED OR REPLACED TO THE SATISFACTION OF THE INSPECTOR AND THE UTILITY COMPANY/OWNER AT THE EXPENSE OF THE CONTRACTOR.
10. CONTRACTOR SHALL ADJUST ALL NEW AND EXISTING INLETS, VALVE BOXES, MANHOLE RIMS, AND SEWER CLEAN OUTS, ETC. TO FINISH GRADE AS APPLICABLE WHETHER OR NOT THEY ARE SHOWN ON THE PLANS. COST SHALL BE CONSIDERED INCIDENTAL TO THE PROJECT.
11. THE CONTRACTOR SHALL PROVIDE THE ENGINEER WITH A "CONSTRUCTION RECORD" SET OF DRAWINGS SHOWING TIES AND DEPTHS OF OF STUBOUTS, BENDS, AND FITTINGS.
12. MECHANICAL, ELECTRICAL, AND ARCHITECTURAL ELEMENTS SHOWN ON THE CIVIL PLANS ARE FOR REFERNCE ONLY. REFER TO THE APPROPRIATE DISCIPLINE DRAWINGS FOR ADDITIONAL INFORMATION.

PROGRESS PRINT (NOT FOR CONSTRUCTION)

CORNERSTONE APARTMENTS
POWER DRIVE & 35th AVENUE
COUNCIL BLUFFS, IA

JEO CONSULTING GROUP
1937 N CHESTNUT ST
WAHOO, NE 68066
800.723.8567 | jeo.com
JEO Consulting, Inc.
Organization Certificate of Authorization Number: CA-0069
CONSULTING ENGINEER

ROBERT W. ENGEL AND ASSOCIATES, ARCHITECTS
2443 South 156th Circle
Omaha, NE 68130-2512
(402) 330-8287 Fax: (402) 330-8331
email:RWEArchitects@RWEArchitects.com

Issue Date:	September, 2024
Revisions to the drawing set	


No.	Date	Description

Project Number:	241271
Drawn by:	CM/DH
Checked by:	KC
Sheet Name:	SITE LAYOUT PLAN

C2.1

C200.dwg | 10/2/2024 | 2:51 PM

© COPYRIGHT 2023 | THIS DRAWING AND ITS DESIGN ARE THE PROPERTY OF ROBERT W. ENGEL AND ASSOCIATES, ARCHITECTS AND IS NOT TO BE USED OR REPRODUCED WITHOUT THE PERMISSION OF ROBERT W. ENGEL AND ASSOCIATES, ARCHITECTS

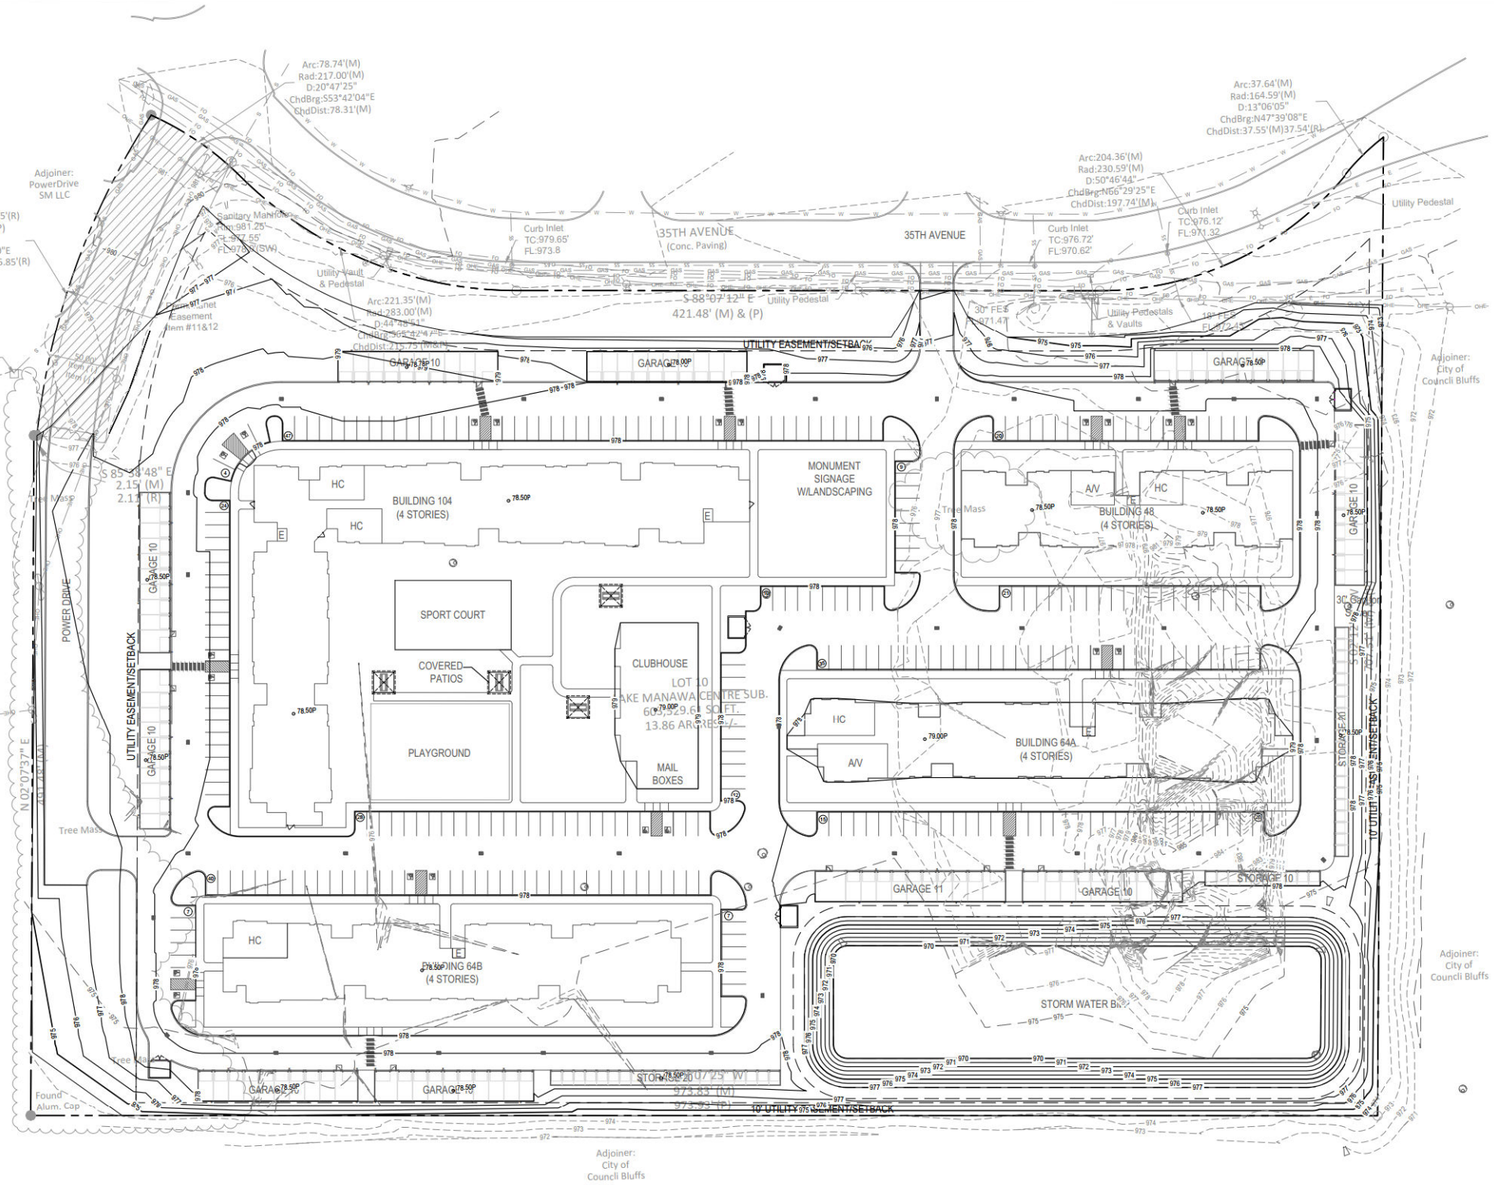

SITE GRADING PLAN

0 20 40 80

SITE GRADING LEGEND

1490	PROPOSED MAJOR CONTOUR
1489	PROPOSED MINOR CONTOUR
1600	EXISTING MAJOR CONTOUR
1599	EXISTING MINOR CONTOUR
89.50'	FIELD VERIFY & MATCH EXISTING
89.50C	PROPOSED TOP OF CURB SURFACE ELEVATION
89.50P	PROPOSED TOP OF PAVEMENT SURFACE ELEVATION
89.50S	PROPOSED TOP OF SIDEWALK SURFACE ELEVATION
89.50G	PROPOSED TOP OF GROUND SURFACE ELEVATION
89.50TS 89.00BS	PROPOSED TOP / BOTTOM OF STAIR SURFACE ELEVATION
89.50TW 89.00BW	PROPOSED TOP / BOTTOM OF WALL SURFACE ELEVATION
> >	ENSURE POSITIVE DRAINAGE OCCURS IN THE DIRECTION OF ARROWS

APPROXIMATE EARTHWORK QUANTITIES

CUT	FILL	NET
10,175 CY	48,237 CY	38,061 CY (FILL)

* NOTE, EARTHWORK QUANTITIES ARE FOR INFORMATION ONLY. PAVEMENT AND BUILDING PADS WERE NOT DEDUCTED FROM THE FILL QUANTITY. (PAVEMENT QUANTITIES AND BUILDING PADS APPROXIMATELY EQUAL TO 6,700 CY)
**NO FILL FACTOR HAS BEEN ADDED.

GRADING NOTES:

1. ADD 900 TO SPOT ELEVATIONS SHOWN TO CORRESPOND WITH EXISTING CONTOURS AND BENCHMARKS SHOWN ON THE TOPOGRAPHIC SURVEY. SPOT ELEVATIONS ARE TRUNCATED FOR CLARITY ON THE PLANS.
2. ALL MATERIALS, WORKMANSHIP AND CONSTRUCTION SHALL CONFORM TO THE PLANS AND SPECIFICATIONS.
3. THE PROPOSED CONTOURS REPRESENT TOP OF PAVEMENT. IN ALL OTHER AREAS THEY REPRESENT THE FINISHED GROUND SURFACE. THE CONTRACTOR SHALL BE RESPONSIBLE FOR VERIFYING THE PAVEMENT CROSS-SECTION DEPTH AND SHALL ADJUST THE SUBGRADE ELEVATION ACCORDINGLY PRIOR TO BEGINNING GRADING OPERATIONS.
4. ALL HERBACEOUS VEGETATION SHALL BE REMOVED WITHIN THE LIMITS OF THE GRADING. THE STRIPPING FROM THIS SITE SHOULD BE STORED AND REDISTRIBUTED AS TOPSOIL IN ALL LANDSCAPE AREAS. ALL EXCESS MATERIAL SHALL BE HAULED OFF SITE.
5. RUBBLE AND WASTE MATERIALS FROM SITE CLEARING AND DEMOLITION SHALL BE REMOVED FROM THE SITE AND LAWFULLY DISPOSED, OR RECYCLED. WASTE MATERIALS SHALL NOT BE BURIED ONSITE.
6. CONTRACTOR SHALL ASSURE POSITIVE DRAINAGE AWAY FROM THE STRUCTURES FOR ALL NATURAL AND PAVED AREAS.
7. CONTRACTOR SHALL ASSURE SLOPES ARE UNIFORM AND AVOID PONDING.
8. THE CONTRACTOR SHALL NOTIFY THE ENGINEER IMMEDIATELY IF ANY GRADING WILL TAKE PLACE BEYOND THE PROPERTY LINE.
9. ALL GRADING OPERATIONS SHALL FOLLOW RECOMMENDATIONS PER THE GEOTECHNICAL REPORT.
10. ALL FILL MATERIALS USED ONSITE SHALL CONSIST OF APPROVED MATERIALS FREE OF ORGANIC MATTER AND DEBRIS.
11. OFF-SITE BORROW MATERIAL SHALL BE TESTED AND APPROVED BY THE GEOTECHNICAL ENGINEER PRIOR TO USE AS FILL ONSITE. CONTRACTOR SHALL BE RESPONSIBLE FOR OBTAINING THIS APPROVAL AND PROVIDING IT TO THE OWNER.
12. THE CONTRACTOR SHALL DETERMINE THE APPROXIMATE EARTHWORK QUANTITIES FOR THEIR OWN PURPOSES.
13. OBSERVATION AND TESTING BY A QUALIFIED TESTING LAB OR PROFESSIONAL GEOTECHNICAL ENGINEER SHALL OCCUR IN ALL FILL AREAS. DENSITY TEST REPORTS SHALL BE SUBMITTED TO THE GEOTECHNICAL ENGINEER, ENGINEER OF RECORD, AND OWNER.
14. THE OWNER SHALL BE RESPONSIBLE FOR COORDINATION WITH A CERTIFIED TESTING AGENCY FOR OBSERVATION AND TESTING THROUGHOUT CONSTRUCTION.
15. CONTRACTOR WILL BE HELD RESPONSIBLE FOR SETTLEMENT DUE TO IMPROPER COMPACTION.

Know what's below. Call before you dig.

PROGRESS PRINT (NOT FOR CONSTRUCTION)

CORNERSTONE APARTMENTS
POWER DRIVE & 35th AVENUE
COUNCIL BLUFFS, IA

CONSULTING ENGINEER
JEO CONSULTING GROUP
1937 N CHESTNUT ST
WAHOO, NE 68066
800.723.8567 | jeo.com
JEO Consulting, Inc.
Organization Certificate of
Authorization Number: CA-0069

ROBERT W. ENGEL AND ASSOCIATES, ARCHITECTS
2443 South 156th Circle
Omaha, NE 68130-2512
(402) 330-8287 Fax: (402) 330-8331
email:RWEArchitects@RWEArchitects.com

Issue Date: September, 2024

Revisions to the drawing set

No.	Date	Description


Project Number:	241271
Drawn by:	CM/DH
Checked by:	KC

Sheet Name:
SITE GRADING PLAN

C3.1

C300.dwg | 10/2/2024 | 5:03 PM

© COPYRIGHT 2023 | THIS DRAWING AND ITS DESIGN ARE THE PROPERTY OF ROBERT W. ENGEL AND ASSOCIATES, ARCHITECTS AND IS NOT TO BE USED OR REPRODUCED WITHOUT THE PERMISSION OF ROBERT W. ENGEL AND ASSOCIATES, ARCHITECTS

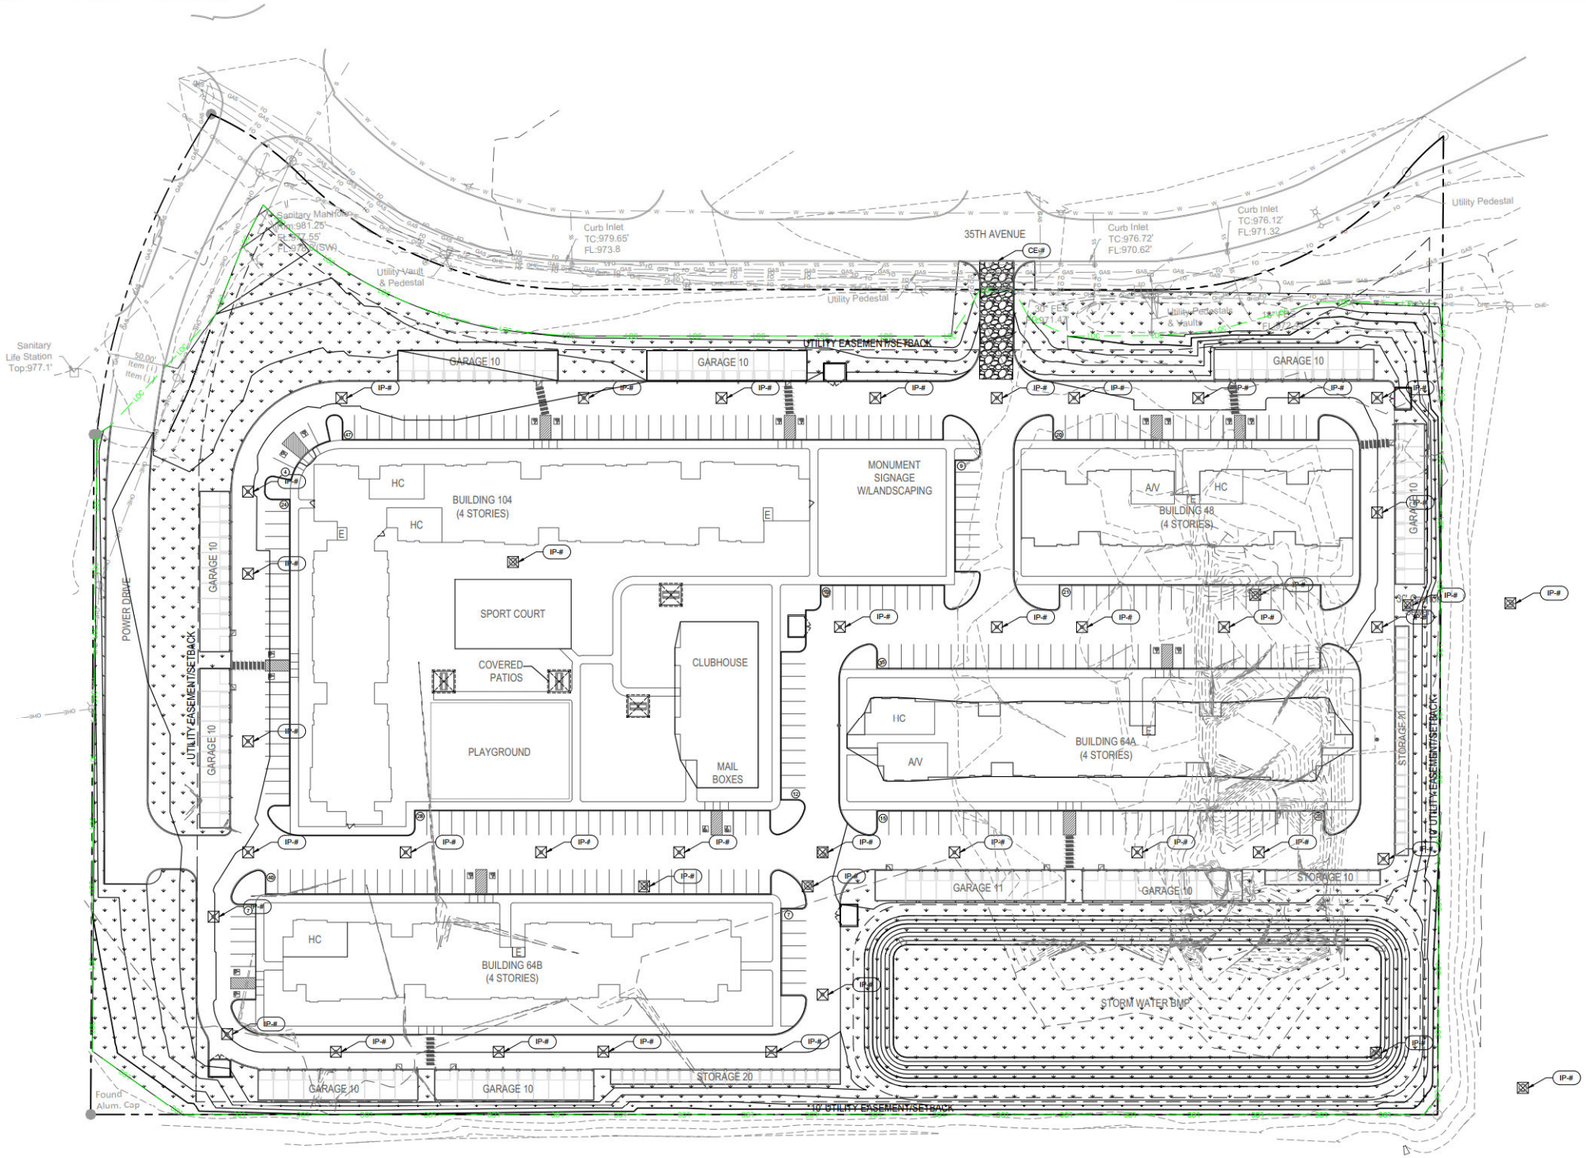

SWPPP LEGEND

- LOC — LIMITS OF CONSTRUCTION
- SF — SILT FENCE — SF-#
- INLET PROTECTION — IP-#
- STRAW WATTLE — SWC-#
- STABILIZED CONSTRUCTION ENTRANCE — CE-#
- SEEDING (HYDROSEED ALL SLOPES STEEPER THAN 5H:1V). SEE LANDSCAPE PLAN FOR SEEDING TYPES.
- EROSION CONTROL MATTING AND DRILL SEEDING
- FLOW ARROWS

*ALL OFFSITE DISTURBANCE ASSOCIATED WITH CONSTRUCTION OF THE SANITARY SEWER TRUNK LINE TO THE SOUTH SHALL BE DRILL SEEDED AND MATTED.

EROSION CONTROL PLAN
0 20 40 80

PROGRESS PRINT (NOT FOR CONSTRUCTION)

CORNERSTONE APARTMENTS
POWER DRIVE & 35th AVENUE
COUNCIL BLUFFS, IA

JEO CONSULTING GROUP
1937 N CHESTNUT ST
WAHOO, NE 68066
800.723.8567 | jeo.com
JEO Consulting, Inc.
Organization Certificate of Authorization Number: CA-0069
CONSULTING ENGINEER

ROBERT W. ENGEL AND ASSOCIATES, ARCHITECTS
2443 South 156th Circle
Omaha, NE 68130-2512
(402) 330-8287 Fax: (402) 330-8331
email:RWEArchitects@RWEArchitects.com

Issue Date: September, 2024

Revisions to the drawing set

No.	Date	Description

Project Number:	241271
Drawn by:	CM/DH
Checked by:	KC


Sheet Name: SITE EROSION CONTROL PLAN

C4.1

Know what's below. Call before you dig.

C400.dwg | 10/3/2024 | 4:36 PM

© COPYRIGHT 2023 | THIS DRAWING AND ITS DESIGN ARE THE PROPERTY OF ROBERT W. ENGEL AND ASSOCIATES, ARCHITECTS AND IS NOT TO BE USED OR REPRODUCED WITHOUT THE PERMISSION OF ROBERT W. ENGEL AND ASSOCIATES, ARCHITECTS

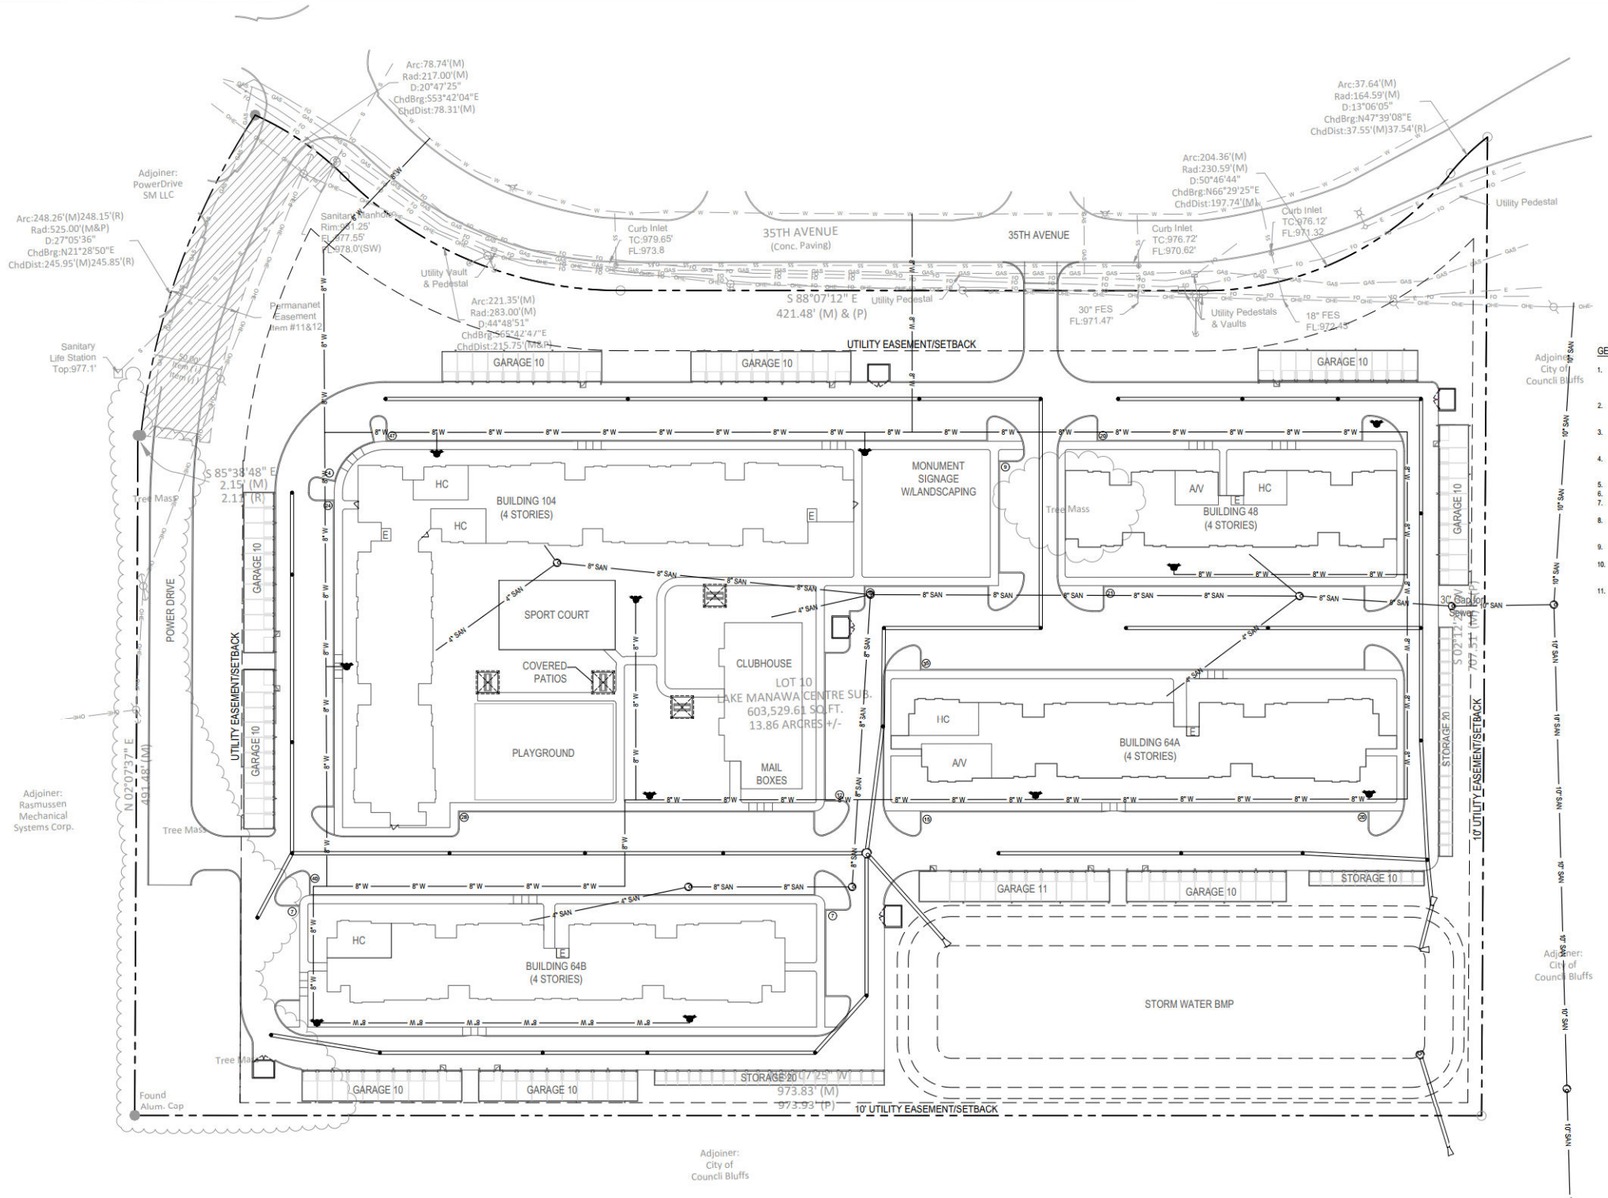

SITE UTILITIES PLAN

0 20 40 80

SITE UTILITY LEGEND

- X" SAN — PROPOSED SANITARY
- X" W — PROPOSED WATER SERVICE
- FW — FW — PROPOSED FIRE WATER SERVICE
- G — G — PROPOSED GAS SERVICE
- P — P — P — PROPOSED ELECTRICAL SERVICE
- PROPOSED STORM
- PW — POST INDICATOR VALVE
- GV — GATE VALVE
- FH — FIRE HYDRANT

GENERAL UTILITY NOTES:

1. CONTRACTOR SHALL NOTIFY THE UTILITY COMPANIES TO COORDINATE CONNECTIONS. ALL CONDUITS, CONCRETE PADS, PEDESTAL RELOCATIONS, ETC. SHALL BE THE RESPONSIBILITY OF THE CONTRACTOR TO VERIFY PRIOR TO UTILITY CONSTRUCTION AND UPON COMPLETION OF SITE GRADING.
2. ALL EXISTING UTILITIES AND SERVICE LINES SHALL BE KEPT IN SERVICE AT ALL TIMES DURING CONSTRUCTION UNLESS OTHERWISE AUTHORIZED BY THE OWNER.
3. MAINTAIN A MINIMUM OF 1.5 FEET OF CLEARANCE BETWEEN WATER AND ALL OTHER UTILITIES AT CROSSINGS UNLESS OTHERWISE DIRECTED BY THE ENGINEER.
4. CONTRACTOR SHALL ADJUST TO FINISHED GRADE ALL WATER AND GAS VALVES BOXES, CLEAN OUTS, TELE / COMM / POWER BOXES, AND MANHOLE COVERS WITHIN THE LIMITS OF CONSTRUCTION.
5. THE CONTRACTOR SHALL MAINTAIN STRICT LATERAL CLEARANCE AS SHOWN ON THE PLANS FOR ALL UTILITY LINES.
6.
7. ALL TRENCHES SHALL BE BACKFILLED AND COMPACTED AS SPECIFIED IN THE GEOTECHNICAL REPORT.
8. THE CONTRACTOR SHALL VERIFY ALL VERTICAL AND HORIZONTAL CROSSINGS OF ALL PROPOSED AND EXISTING UTILITIES PRIOR TO INSTALLATION OF CONDUIT. CONTACT THE ENGINEER IMMEDIATELY WITH ANY CONFLICTS.
9. TRACER WIRE SHALL BE INSTALLED ALONG ALL UNDERGROUND PIPING.
10. ALL GAS SERVICES TO BE DESIGNED AND INSTALLED BY GAS COMPANY. THE CONTRACTOR SHALL BE RESPONSIBLE FOR PAVEMENT REMOVAL/REPLACEMENT REQUIRED FOR GAS LINE INSTALLATION.
11. ALL ELECTRIC SERVICES TO BE DESIGNED AND INSTALLED BY ELECTRIC COMPANY AND/OR ELECTRICAL ENGINEER.

PROGRESS PRINT (NOT FOR CONSTRUCTION)

CORNERSTONE APARTMENTS
POWER DRIVE & 35th AVENUE
COUNCIL BLUFFS, IA

CONSULTING ENGINEER
JEO CONSULTING GROUP
1937 N CHESTNUT ST
WAHOO, NE 68066
800.723.8567 | jeo.com
JEO Consulting, Inc.
Organization Certificate of
Authorization Number: CA-0069

ROBERT W. ENGEL AND ASSOCIATES, ARCHITECTS
2443 South 156th Circle
Omaha, NE 68130-2512
(402) 330-8287 Fax: (402) 330-8331
email:RWEArchitects@RWEArchitects.com

Issue Date: September, 2024

Revisions to the drawing set

No.	Date	Description


Project Number:	241271
Drawn by:	CM/DH
Checked by:	KC

Sheet Name:
SITE UTILITIES PLAN

C5.1

C500.dwg | 10/2/2024 | 4:39 PM

© COPYRIGHT 2023 | THIS DRAWING AND ITS DESIGN ARE THE PROPERTY OF ROBERT W. ENGEL AND ASSOCIATES, ARCHITECTS AND IS NOT TO BE USED OR REPRODUCED WITHOUT THE PERMISSION OF ROBERT W. ENGEL AND ASSOCIATES, ARCHITECTS

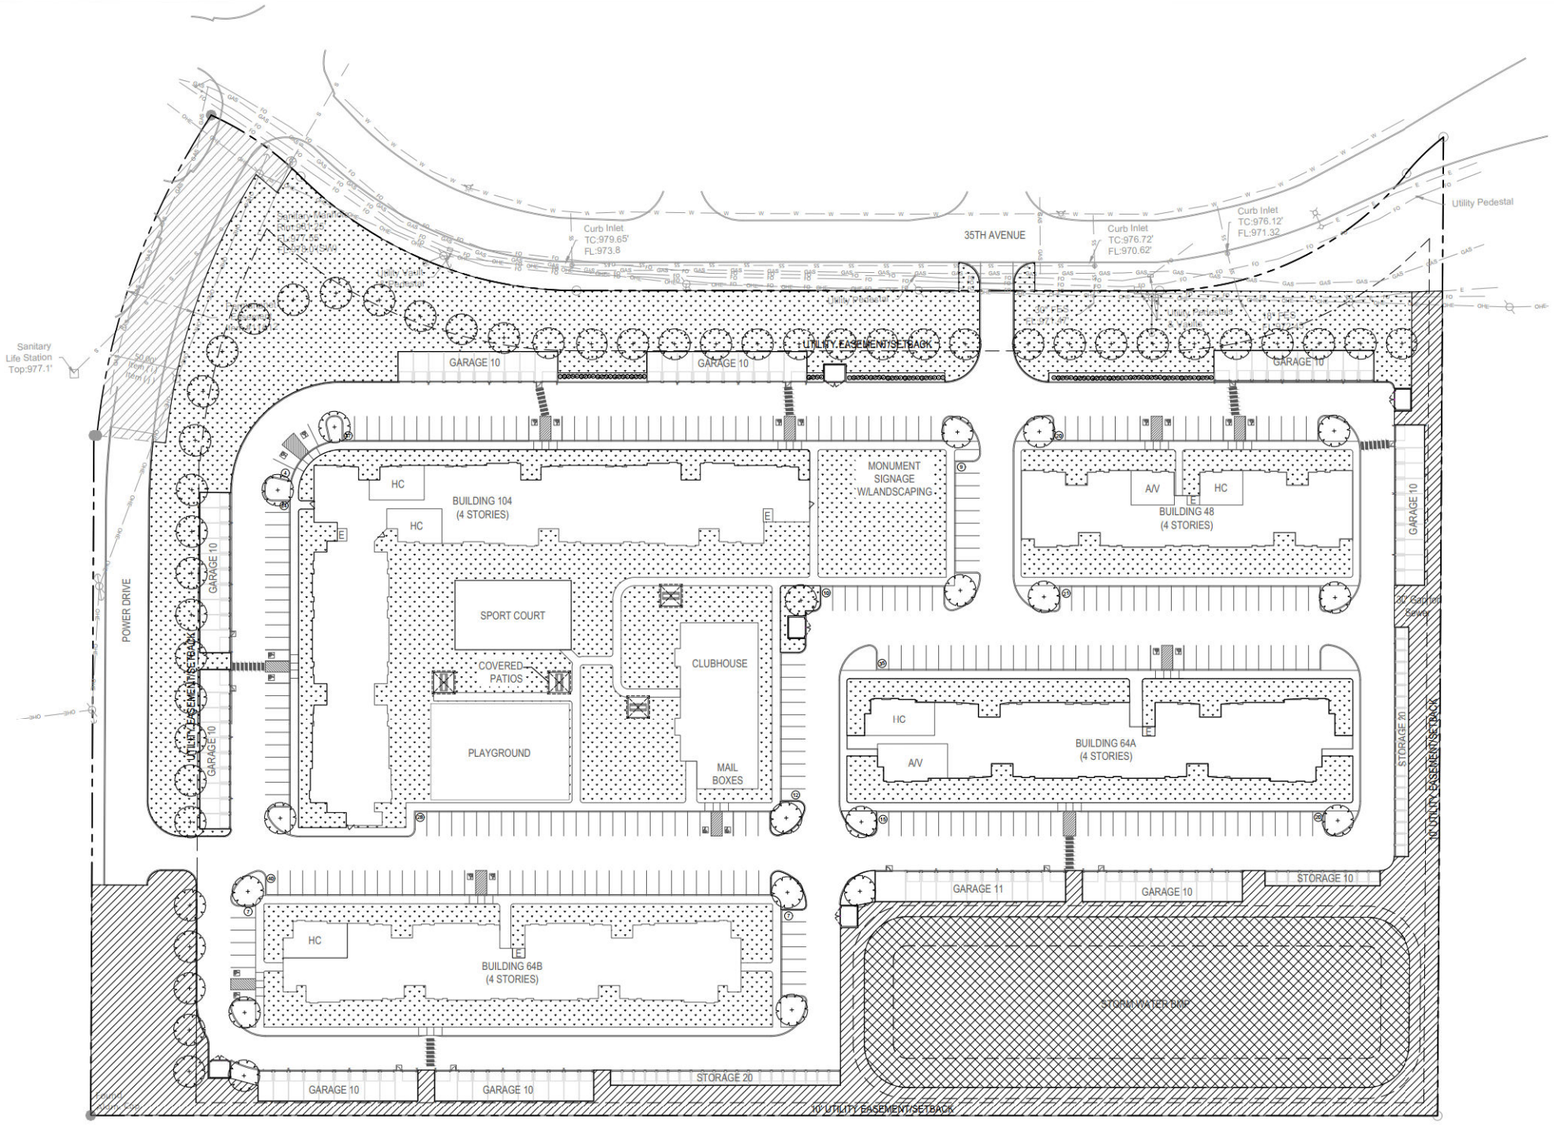

SITE LANDSCAPE PLAN
0 20 40 80

TURF LEGEND

TURF SEED*
TODD VALLEY FARMS* :
RTF (U.S. PATENT NO. 6,677,507) WATER SAVER SOD
OR APPROVED EQUAL

NATIVE SEED MIX*
UNITED SEEDS INC :
LOW GROW MIX OR APPROVED EQUAL


DETENTION BASIN SEED MIX*
UNITED SEEDS INC :
FLOODPLAIN MIX OR APPROVED EQUAL

LANDSCAPING NOTES:


1. THE GENERAL CONTRACTOR SHALL VERIFY ALL EXISTING SITE CONDITIONS SHOWN ON PLAN, ANY DISCREPANCIES NOTICED IN FIELD SHALL BE RELAYED TO LANDSCAPE ARCHITECT/ OWNER PRIOR TO COMMENCEMENT OF WORK.
2. UNDERGROUND IMPROVEMENTS ARE UNKNOWN, UTILITY LOCATIONS ARE SHOWN IN APPROXIMATE LOCATIONS ONLY. THE CONTRACTOR SHALL BE RESPONSIBLE FOR DAMAGE TO EXISTING UTILITIES AND SHALL REPAIR ANY SUCH DAMAGE AT HIS OWN EXPENSE. THE CONTRACTOR SHALL HAVE ALL UTILITIES LOCATED THROUGH THE "ONE CALL" SYSTEM BEFORE DIGGING. CALL THE UNDERGROUND HOTLINE FOR UTILITY LOCATIONS AT 1-800-331-5666.
3. CONTRACTOR SHALL WOOD MULCH ALL PLANTING BEDS. REFERENCE DETAIL 1 THIS SHEET.
4. PROVIDE A LANDSCAPE EDGE FOR ALL PLANTING BED EDGING AND WHERE BEDS ABUT PAVEMENT OR BACK OF CURB. REFERENCE DETAIL 1 THIS SHEET.
5. * INDICATES PLANT MATERIAL REQUIRED BY CODE

GENERAL NOTES

1. THE GENERAL CONTRACTOR SHALL VERIFY ALL EXISTING SITE CONDITIONS SHOWN ON PLAN, ANY DISCREPANCIES NOTICED IN FIELD SHALL BE RELAYED TO LANDSCAPE ARCHITECT/OWNER PRIOR TO COMMENCEMENT OF WORK
2. UNDERGROUND IMPROVEMENTS ARE UNKNOWN, UTILITY LOCATIONS ARE SHOWN IN APPROXIMATE LOCATIONS ONLY. THE CONTRACTOR SHALL BE RESPONSIBLE FOR DAMAGE TO EXISTING UTILITIES AND SHALL REPAIR ANY SUCH DAMAGE AT HIS OWN EXPENSE. THE CONTRACTOR SHALL HAVE ALL UTILITIES LOCATED THROUGH THE "ONE CALL" SYSTEM BEFORE DIGGING. CALL THE UNDERGROUND HOTLINE FOR UTILITY LOCATIONS AT 1-800-331-5666.
3. CONTRACTOR SHALL INSTALL 3" DEPTH MULCH ON ALL PLANTING BEDS AND AREAS NOTED. REFERENCE DETAILS ON THIS SHEET.
4. PROVIDE A CULTIVATED MUCH EDGE FOR ALL PLANTING BED EDGING. REFERENCE DETAILS ON THIS SHEET.

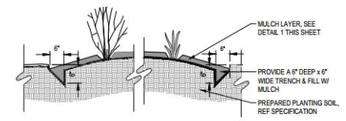

2 CULTIVATED MULCH EDGE
NTS

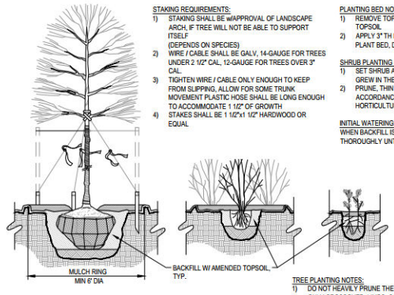

1 TREE INSTALLATION
NTS

STAKING REQUIREMENTS:
1) STAKING SHALL BE w/APPROVAL OF LANDSCAPE ARCH, IF TREE WILL NOT BE ABLE TO SUPPORT ITSELF (DEPENDS ON SPECIES)
2) WIRE / CABLE SHALL BE GALV, 14-GAUGE FOR TREES UNDER 2 1/2" CAL, 12-GAUGE FOR TREES OVER 3" CAL.
3) TIGHTEN WIRE / CABLE ONLY ENOUGH TO KEEP FROM SLIPPING, ALLOW FOR SOME TRUNK MOVEMENT PLASTIC HOSE SHALL BE LONG ENOUGH TO ACCOMMODATE 1 1/2" OF GROWTH
4) STAKES SHALL BE 1 1/2"x1 1/2" HARDWOOD OR EQUAL

PLANTING BED NOTES:
1) REMOVE TOP 24" OF SOIL & REPLACE W/ 24" TOPSOIL
2) APPLY 3" TH BED OF MULCH ON PERENNIAL PLANT BED, DO NOT COVER PLANTS

SHRUB PLANTING NOTES:
1) SET SHRUB AT SAME DEPTH AT WHICH IT GREW IN THE FIELD OR CONTAINER
2) PRUNE, THIN & SHAPE SHRUBS IN ACCORDANCE w/ STANDARD HORTICULTURAL PRACTICE

INITIAL WATERING:
WHEN BACKFILL IS 2/3 COMPLETE, WATER THOROUGHLY UNTIL NO MORE IS ABSORBED

TREE PLANTING NOTES:
1) DO NOT HEAVILY PRUNE THE TREE AT PLANTING, PRUNE ONLY CROSSOVER LIMBS, CO-DOMINANT LEADERS, & BROKEN OR DEAD BRANCHES.SOME INTERIOR TWIGS & LATERAL BRANCHES MAY BE PRUNED. DO NOT REMOVE THE TERMINAL BUDS OF BRANCHES THAT EXTEND TO THE EDGE OF THE CROWN
2) MARK THE NORTH SIDE OF THE TREE IN THE NURSERY, AND ROTATE TREE TO FACE NORTH AT THE SITE WHENEVER POSSIBLE
3) SET TOP OF ROOT BALL 1-2 INCHES HIGHER THAN SURROUNDING GRADE
4) APPLY 3"TH WOOD MULCH, DO NOT PLACE MULCH IN DIRECT CONTACT w/ TREE TRUNK
5) APPLY TREE WRAP TO TRUNK FROM THE BTM UPWARD, SECURE w/ TAPE
6) EACH TREE MUST BE PLANTED SUCH THE TRUNK FLARE IS VISIBLE AT THE TOP OF THE ROOT BALL. TREES WHERE THE FLARE IS NOT VISIBLE SHALL BE REJECTED. DO NOT COVER THE TOP OF THE ROOT BALL w/ SOIL
7) REMOVE ALL TWINE, ROPE, WIRE AND BURLAP FROM THE ROOT BALL AND REMOVE WIRE BASKETS.
8) PLACE ALL ROOT BALLS ON UNEXCAVATED OR TAMPED SOIL, TYP

PLANT LIST

SYMBOL	BOTANICAL NAME	COMMON NAME	SIZE & METHOD OF HANDLING	DESIGN HEIGHT & SPREAD
TREES				
AAB	AMELANCHIER X GRANDIFLORA 'AUTUMN BRILLIANCE'	AUTUMN BRILLIANCE SERVICEBERRY	1 1/2" CAL/B&B/8'-10' HT MIN	20' HEIGHT, 15' SPREAD
CC	CERCIS CANADENSIS	EASTERN REDBUD	1 1/2" CAL/B&B/8'-10' HT MIN	25' HEIGHT, 25' SPREAD
GTS	GLEDITSIA TRIACANTHOS INERMIS 'SHADEMASTER'	SHADEMASTER HONEYLOCUST	1 1/2" CAL/B&B/8'-10' HT MIN	45' HEIGHT, 35' SPREAD
PD	PICEA GLAUCA DENSATA	BLACK HILLS SPRUCE	B&B/6' HT MIN	30' HEIGHT, 15' SPREAD
QM	QUERCUS MUEHLENBERGII	CHINKAPIN OAK	1 1/2" CAL/B&B/8'-10' HT MIN	45' HEIGHT, 45' SPREAD
SR	SYRINGA RETICULATA 'IVORY SILK'	IVORY SILK TREE LILAC	1 1/2" CAL/B&B/8'-10' HT MIN	20' HEIGHT, 15' SPREAD
SHRUBS				
AM	ARONIA MELANOCARPA 'MORTON'	IROQUOIS BEAUTY CHOKEBERRY	#3 CONT./ 24" HT MIN W/ 4 CANES	5' HEIGHT, 5' SPREAD
CSB	CORNUS SERICEA 'BAILADELINE'	FIREDANCE DOGWOOD	#3 CONT./ 24" HT MIN W/ 3 CANES	5' HEIGHT, 5' SPREAD
PBP	PRUNUS BESSEYI 'PAWNEE BUTTES'	PAWNEE BUTTES SAND CHERRY	#3 CONT./ 12" HT MIN W/ 4 CANES	18" HEIGHT, 4' SPREAD
VBM	VIBURNUM X BURKWOODII 'MOHAWK'	MOHAWK VIBURNUM	#3 CONT./ 24" HT MIN W/ 3 CANES	8' HEIGHT, 8' SPREAD
PERENNIALS				
LSK	LIATRIS SPICATA 'KOBOLD'	KOBOLD BLAZING STAR	#1 CONT, 18" SPACING	24" HEIGHT, 18" SPREAD
NFW	NEPETA X FAASSENII 'WALKERS LOW'	WALKERS LOW CATMINT	#1 CONT, 24" SPACING	24" HEIGHT, 30" SPREAD
RFG	RUDBECKIA FULGIDA 'GOLSTURM'	GOLDSTURM BLACKEYED SUSAN	#1 CONT, 24" SPACING	36" HEIGHT, 24" SPREAD
GRASSES				
SSC	SCHIZACHYRIUM SCOPARIUM 'CAROUSEL'	CAROUSEL LITTLE BLUESTEM	#1 CONT, 30" SPACING	30" HEIGHT, 30" SPREAD
SSS	SCHIZACHYRIUM SCOPARIUM 'STANDING OVATION'	STANDING OVATION LITTLE BLUESTEM	#1 CONT, 24" SPACING	36" HEIGHT, 24" SPREAD
SH	SPOROBOLUS HETERLEPIS	PRAIRIE DROPSEED	#1 CONT, 18" SPACING	18" HEIGHT, 18" SPREAD

PROGRESS PRINT (NOT FOR CONSTRUCTION)

CORNERSTONE APARTMENTS
POWER DRIVE & 35th AVENUE
COUNCIL BLUFFS, IA

JEO CONSULTING GROUP
1937 N CHESTNUT ST
WAHOO, NE 68066
800.723.8567 | jeo.com
JEO Consulting, Inc.
Organization Certificate of
Authorization Number: CA-0069
CONSULTING ENGINEER

ROBERT W. ENGEL AND ASSOCIATES, ARCHITECTS
2443 South 156th Circle
Omaha, NE 68130-2512
(402) 330-8287 Fax: (402) 330-8331
email:RWEArchitects@RWEArchitects.com

Issue Date: September, 2024		
Revisions to the drawing set		
No.	Date	Description

Project Number:	241271
Drawn by:	CM/DH
Checked by:	KC

Sheet Name:
SITE LANDSCAPE PLAN

L1.1

L:\00.dwg | 10/2/2024 | 1:24 PM

© COPYRIGHT 2023 | THIS DRAWING AND ITS DESIGN ARE THE PROPERTY OF ROBERT W. ENGEL AND ASSOCIATES, ARCHITECTS AND IS NOT TO BE USED OR REPRODUCED WITHOUT THE PERMISSION OF ROBERT W. ENGEL AND ASSOCIATES, ARCHITECTS