

ATTACHMENT F

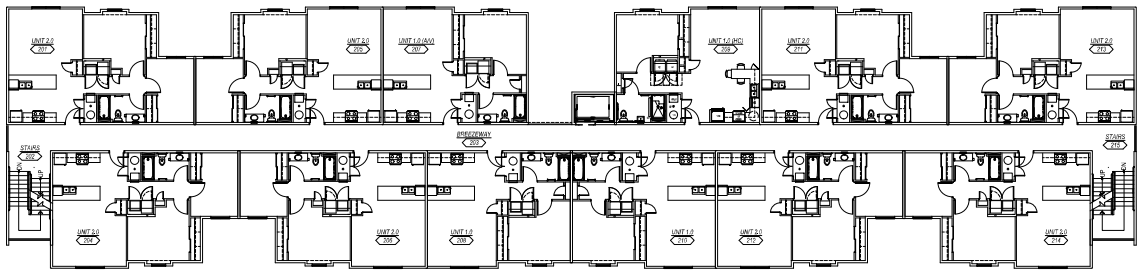

FLOOR PLAN LEVEL 2 - BUILDING TYPE 48

SCALE: 3/32" = 1'-0"

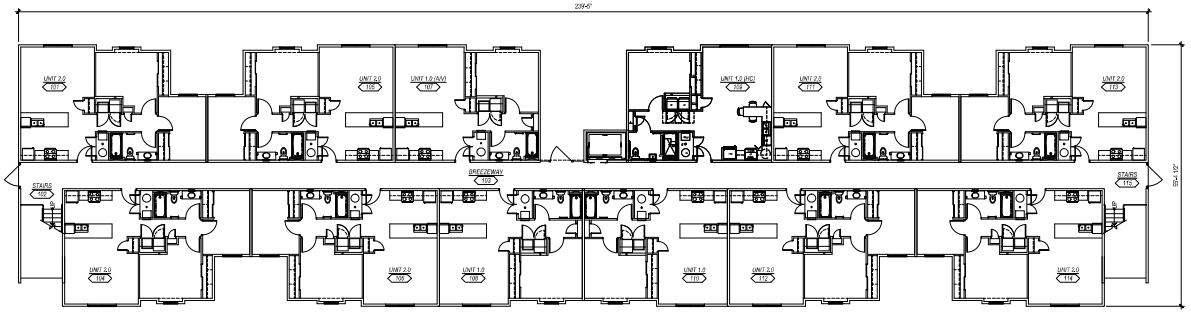

FLOOR PLAN LEVEL 1 - BUILDING TYPE 48

SCALE: 3/32" = 1'-0"

GROSS AREA BY BUILDING TYPE

BUILDING TYPE	FLOOR LEVEL 1	2	3	4	TOTAL	
Building 48	11,815	11,815	11,815	11,815	47,260	
Building 64A	17,434	17,434	17,434	17,434	69,736	
Building 64B	16,714	16,714	16,714	16,714	66,856	
Building 104	28,819	28,819	28,819	28,819	115,276	
Clubhouse	5,525				5,525	
Garage 10	22,905	9 bldgs @ 2,545 sf ea			22,905	
Garage 11	3,029	w/ maint garage			3,029	
Storage 10	881	-			881	
Storage 20	3,516	2 bldgs @ 1,758 sf ea			3,516	
	110,638	74,782	74,782	74,782		334,984
					334,984	TOTAL

UNIT TYPE MATRIX

BLDG TYPE	1 BR			2 BR			3 BR			4 BR			UNIT TOTAL	
	B	A	A/V	B	A	A/V	B	A	A/V	B	A	A/V		
48	10	4	2	32	-	-	-	-	-	-	-	-	48	
64a	16	-	-	32	-	-	-	-	-	14	1	1	64	
64b	16	-	-	32	-	-	14	1	1	-	-	-	64	
104	24	-	-	42	8	2	28	-	-	-	-	-	104	
Type B	66	-	-	138	-	-	42	-	-	14	-	-	260	
A & A/V	-	4	2	-	8	2	-	1	1	-	1	1	20	
TOTAL	72			148			44			16				280
													280	TOTAL

Type B = non-handicapped unit
Type A = mobility handicapped unit
A/V = audio visual impaired unit

PROGRESS PRINT (NOT FOR CONSTRUCTION)

CORNERSTONE APARTMENTS
POWER DRIVE & 35th AVENUE
COUNCIL BLUFFS, IA

CONSULTING ENGINEER

ROBERT W. ENGEL AND ASSOCIATES, ARCHITECTS
2443 South 156th Circle
Omaha, NE 68130-2512
(402) 330-8287 Fax: (402) 330-8331
email:RWEArchitects@RWEArchitects.com

Issue Date: October 8, 2024

Revisions to the drawing set

No.	Date	Description


Project Number: 2401
Drawn by: CW/GS
Checked by: RWE

Sheet Name:
FLOOR PLANS LEVEL 1 AND LEVEL 2
48 UNIT BUILDING

A1.1


© COPYRIGHT 2024 | THIS DRAWING AND ITS DESIGN ARE THE PROPERTY OF ROBERT W. ENGEL AND ASSOCIATES, ARCHITECTS AND IS NOT TO BE USED OR REPRODUCED WITHOUT THE PERMISSION OF ROBERT W. ENGEL AND ASSOCIATES, ARCHITECTS

A1.1.dwg | 10/7/2024 | 11:39 AM

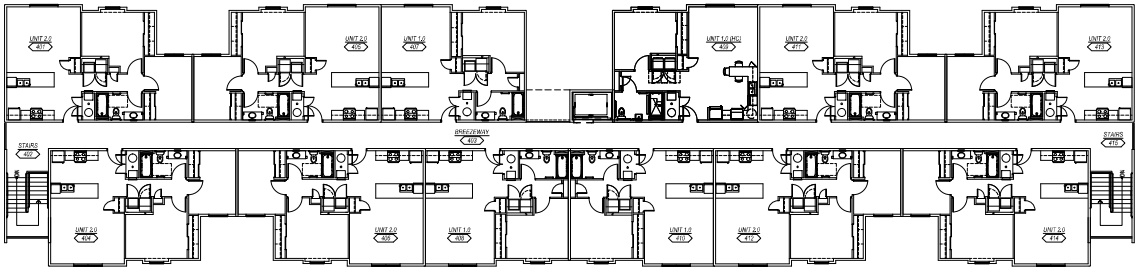

FLOOR PLAN LEVEL 4 - BUILDING TYPE 48

SCALE: 3/32" = 1'-0"

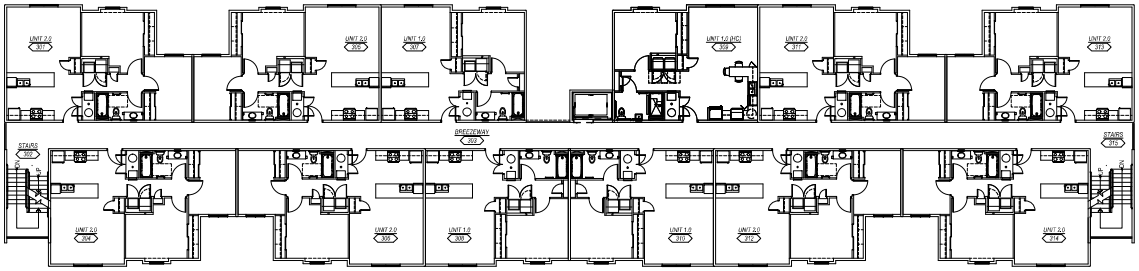

FLOOR PLAN LEVEL 3 - BUILDING TYPE 48

SCALE: 3/32" = 1'-0"

PROGRESS PRINT
NOT FOR CONSTRUCTION

CORNERSTONE APARTMENTS
POWER DRIVE & 35th AVENUE
COUNCIL BLUFFS, IA

CONSULTING ENGINEER

ROBERT W. ENGEL AND ASSOCIATES, ARCHITECTS
2443 South 156th Circle
Omaha, NE 68130-2512
(402) 330-8287 Fax: (402) 330-8331
email:RWEArchitects@RWEArchitects.com

Issue Date: October 8, 2024

Revisions to the drawing set

No.	Date	Description


Project Number:	2401
Drawn by:	CW/GS
Checked by:	RWE

Sheet Name:
FLOOR PLAN LEVEL 3 AND LEVEL 4
- 48 UNIT BUILDING

A1.2


© COPYRIGHT 2024 | THIS DRAWING AND ITS DESIGN ARE THE PROPERTY OF ROBERT W. ENGEL AND ASSOCIATES, ARCHITECTS AND IS NOT TO BE USED OR REPRODUCED WITHOUT THE PERMISSION OF ROBERT W. ENGEL AND ASSOCIATES, ARCHITECTS

A1.2.dwg | 10/7/2024 | 11:39 AM

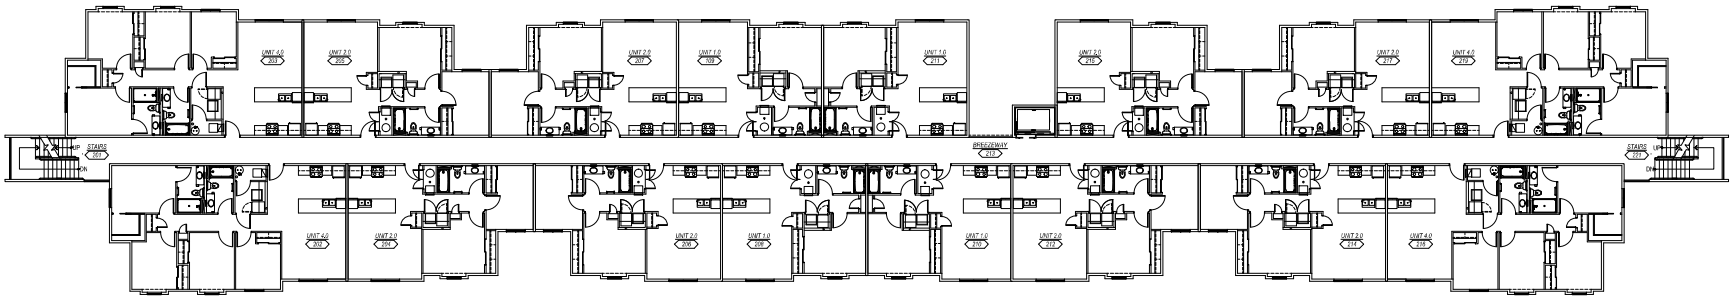

FLOOR PLAN LEVEL 2 - BUILDING TYPE 64A

SCALE: 3/32" = 1'-0"

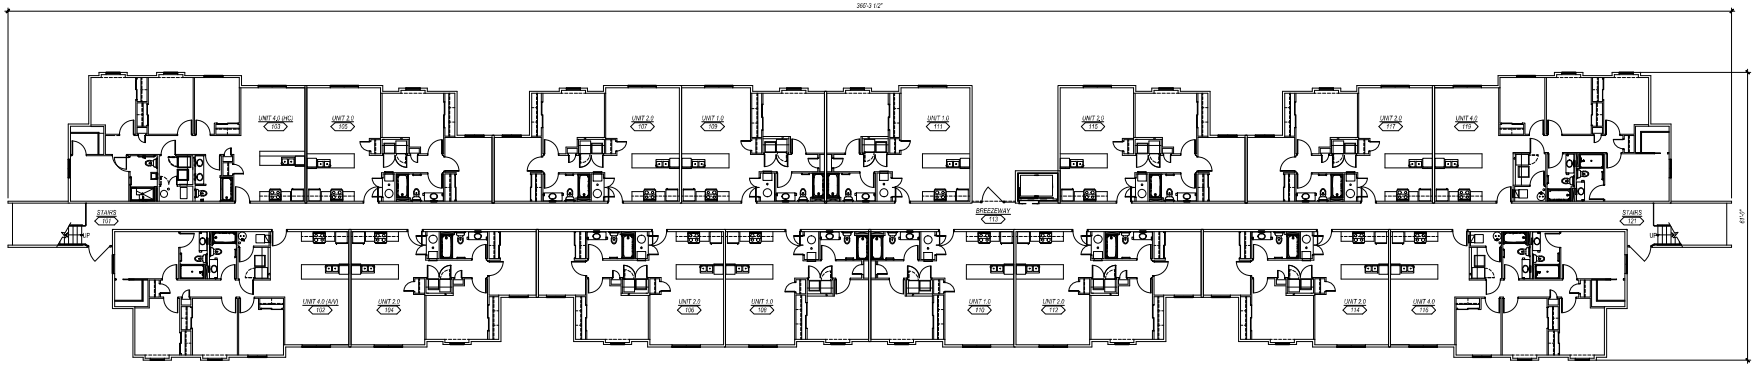

FLOOR PLAN LEVEL 1 - BUILDING TYPE 64A

SCALE: 3/32" = 1'-0"

PROGRESS PRINT (NOT FOR CONSTRUCTION)

CORNERSTONE APARTMENTS
POWER DRIVE & 35th AVENUE
COUNCIL BLUFFS, IA

CONSULTING ENGINEER

ROBERT W. ENGEL AND ASSOCIATES, ARCHITECTS
2443 South 156th Circle
Omaha, NE 68130-2512
(402) 330-8287 Fax: (402) 330-8331
email:RWEArchitects@RWEArchitects.com

Issue Date: October 8, 2024

Revisions to the drawing set

No.	Date	Description


Project Number:	2401
Drawn by:	CW/GS
Checked by:	RWE

Sheet Name:
FLOOR PLAN LEVEL 1 AND LEVEL 2
64 UNIT BUILDING

A1.3


© COPYRIGHT 2024 | THIS DRAWING AND ITS DESIGN ARE THE PROPERTY OF ROBERT W. ENGEL AND ASSOCIATES, ARCHITECTS AND IS NOT TO BE USED OR REPRODUCED WITHOUT THE PERMISSION OF ROBERT W. ENGEL AND ASSOCIATES, ARCHITECTS

A1.3.dwg | 10/7/2024 | 11:39 AM

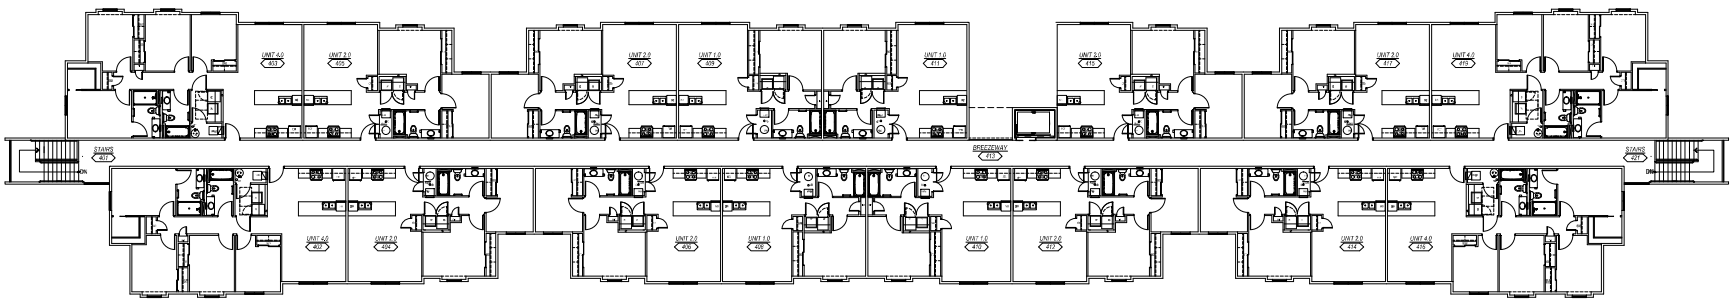

FLOOR PLAN LEVEL 4 - BUILDING TYPE 64A

SCALE: 3/32" = 1'-0"

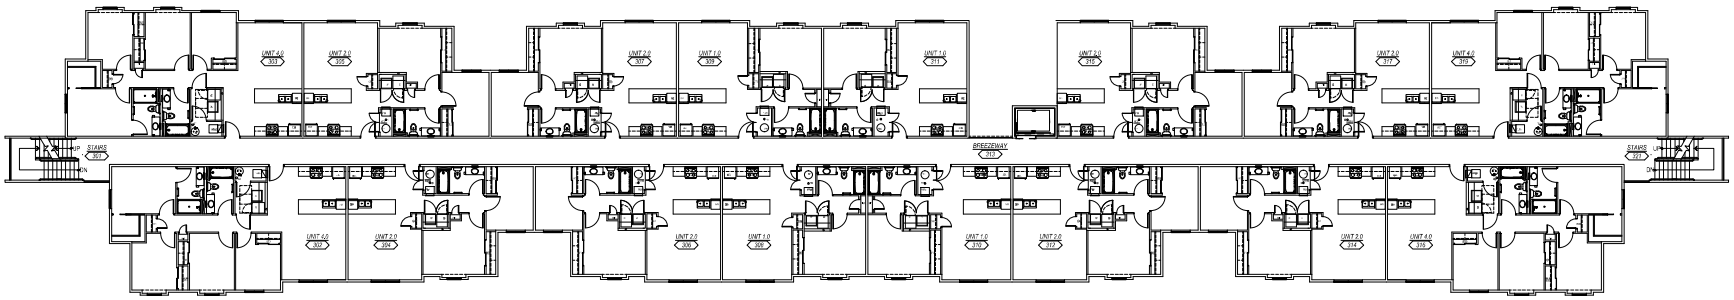

FLOOR PLAN LEVEL 3 - BUILDING TYPE 64A

SCALE: 3/32" = 1'-0"

PROGRESS PRINT
NOT FOR CONSTRUCTION

CORNERSTONE APARTMENTS
POWER DRIVE & 35th AVENUE
COUNCIL BLUFFS, IA

CONSULTING ENGINEER

ROBERT W. ENGEL AND ASSOCIATES, ARCHITECTS
2443 South 156th Circle
Omaha, NE 68130-2512
(402) 330-8287 Fax: (402) 330-8331
email:RWEArchitects@RWEArchitects.com

Issue Date: October 8, 2024

Revisions to the drawing set

No.	Date	Description


Project Number: 2401
Drawn by: CW/GS
Checked by: RWE

Sheet Name:
FLOOR PLANS LEVEL 3 AND LEVEL 4
64A UNIT BUILDING

A1.4


© COPYRIGHT 2024 | THIS DRAWING AND ITS DESIGN ARE THE PROPERTY OF ROBERT W. ENGEL AND ASSOCIATES, ARCHITECTS AND IS NOT TO BE USED OR REPRODUCED WITHOUT THE PERMISSION OF ROBERT W. ENGEL AND ASSOCIATES, ARCHITECTS

A1.4.dwg | 10/7/2024 | 11:37 AM

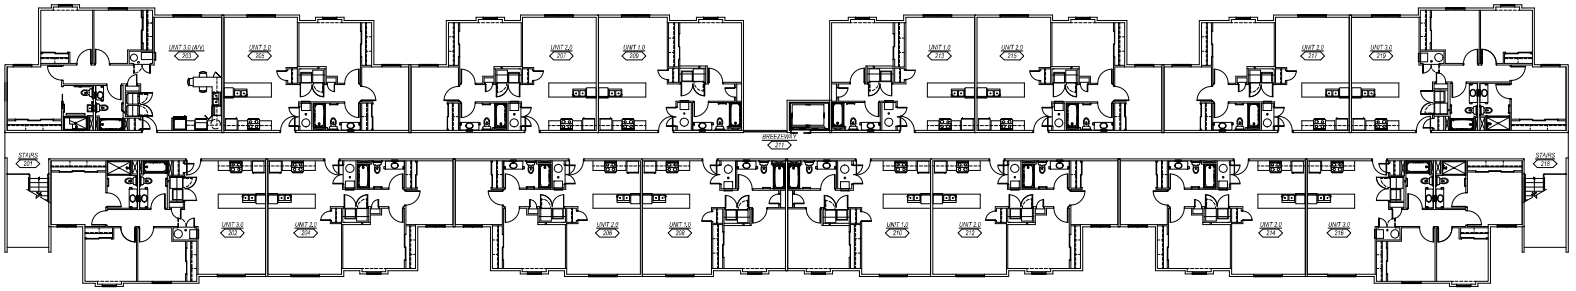

FLOOR PLAN - LEVEL 2 - BUILDING TYPE 64B

SCALE: 3/32" = 1'-0"

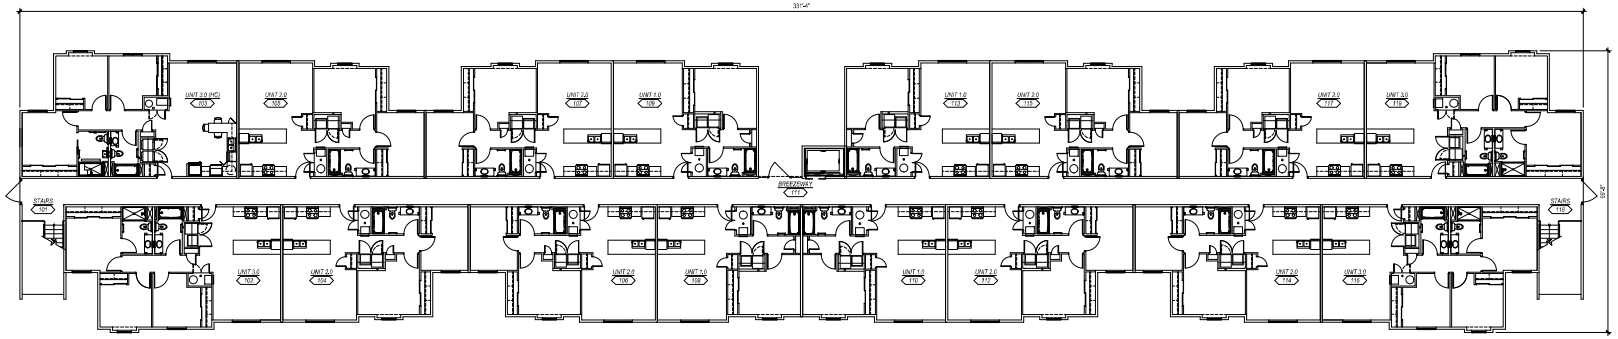

FLOOR PLAN - LEVEL 1 - BUILDING TYPE 64B

SCALE: 3/32" = 1'-0"

PROGRESS PRINT
(NOT FOR CONSTRUCTION)

CORNERSTONE APARTMENTS
POWER DRIVE & 35th AVENUE
COUNCIL BLUFFS, IA

CONSULTING ENGINEER

ROBERT W. ENGEL AND ASSOCIATES, ARCHITECTS
2443 South 156th Circle
Omaha, NE 68130-2512
(402) 330-8287 Fax: (402) 330-8331
email:RWEArchitects@RWEArchitects.com

Issue Date: October 8, 2024

Revisions to the drawing set

No.	Date	Description


Project Number:	2401
Drawn by:	CW/GS
Checked by:	RWE

Sheet Name:
FLOOR PLANS LEVEL 1 AND LEVEL 2
64B UNIT BUILDING

A1.5


© COPYRIGHT 2024 | THIS DRAWING AND ITS DESIGN ARE THE PROPERTY OF ROBERT W. ENGEL AND ASSOCIATES, ARCHITECTS AND IS NOT TO BE USED OR REPRODUCED WITHOUT THE PERMISSION OF ROBERT W. ENGEL AND ASSOCIATES, ARCHITECTS

A1.5.dwg | 10/7/2024 | 11:37 AM

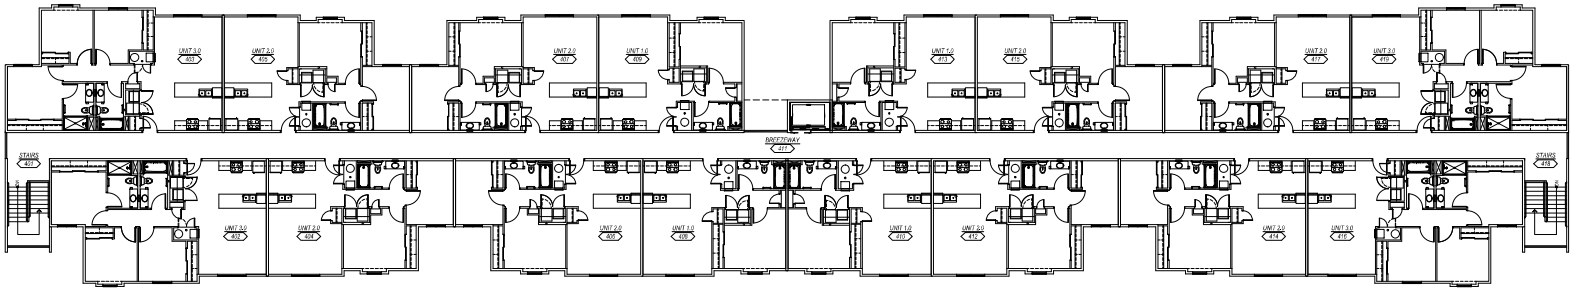

FLOOR PLAN - LEVEL 4 - BUILDING TYPE 64B

SCALE: 3/32" = 1'-0"

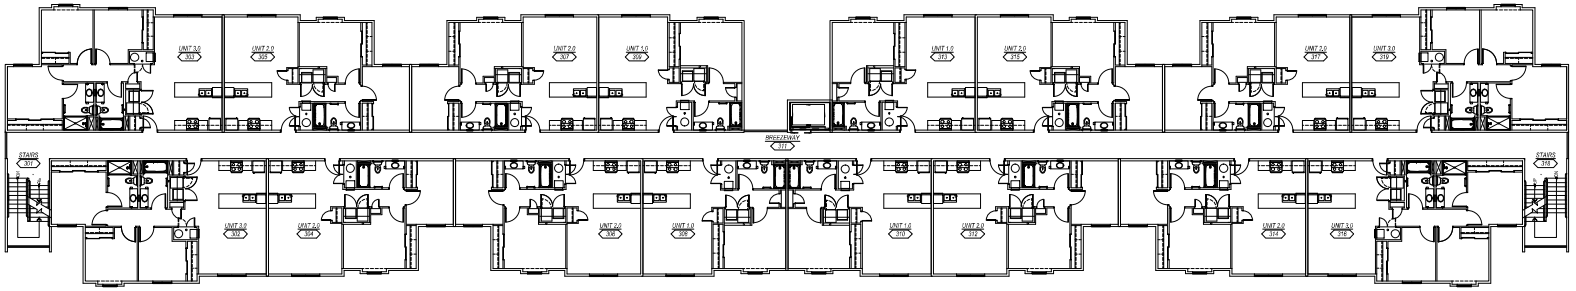

FLOOR PLAN - LEVEL 3 - BUILDING TYPE 64B

SCALE: 3/32" = 1'-0"

PROGRESS PRINT
(NOT FOR CONSTRUCTION)

CORNERSTONE APARTMENTS
POWER DRIVE & 35th AVENUE
COUNCIL BLUFFS, IA

CONSULTING ENGINEER

ROBERT W. ENGEL AND ASSOCIATES, ARCHITECTS
2443 South 156th Circle
Omaha, NE 68130-2512
(402) 330-8287 Fax: (402) 330-8331
email:RWEArchitects@RWEArchitects.com

Issue Date: October 8, 2024

Revisions to the drawing set

No.	Date	Description


Project Number: 2401
Drawn by: CW/GS
Checked by: RWE

Sheet Name:
FLOOR PLANS LEVEL 3 AND LEVEL 4
64B UNIT BUILDING

A1.6

© COPYRIGHT 2024 | THIS DRAWING AND ITS DESIGN ARE THE PROPERTY OF ROBERT W. ENGEL AND ASSOCIATES, ARCHITECTS AND IS NOT TO BE USED OR REPRODUCED WITHOUT THE PERMISSION OF ROBERT W. ENGEL AND ASSOCIATES, ARCHITECTS

A1.6.dwg | 10/7/2024 | 11:37 AM

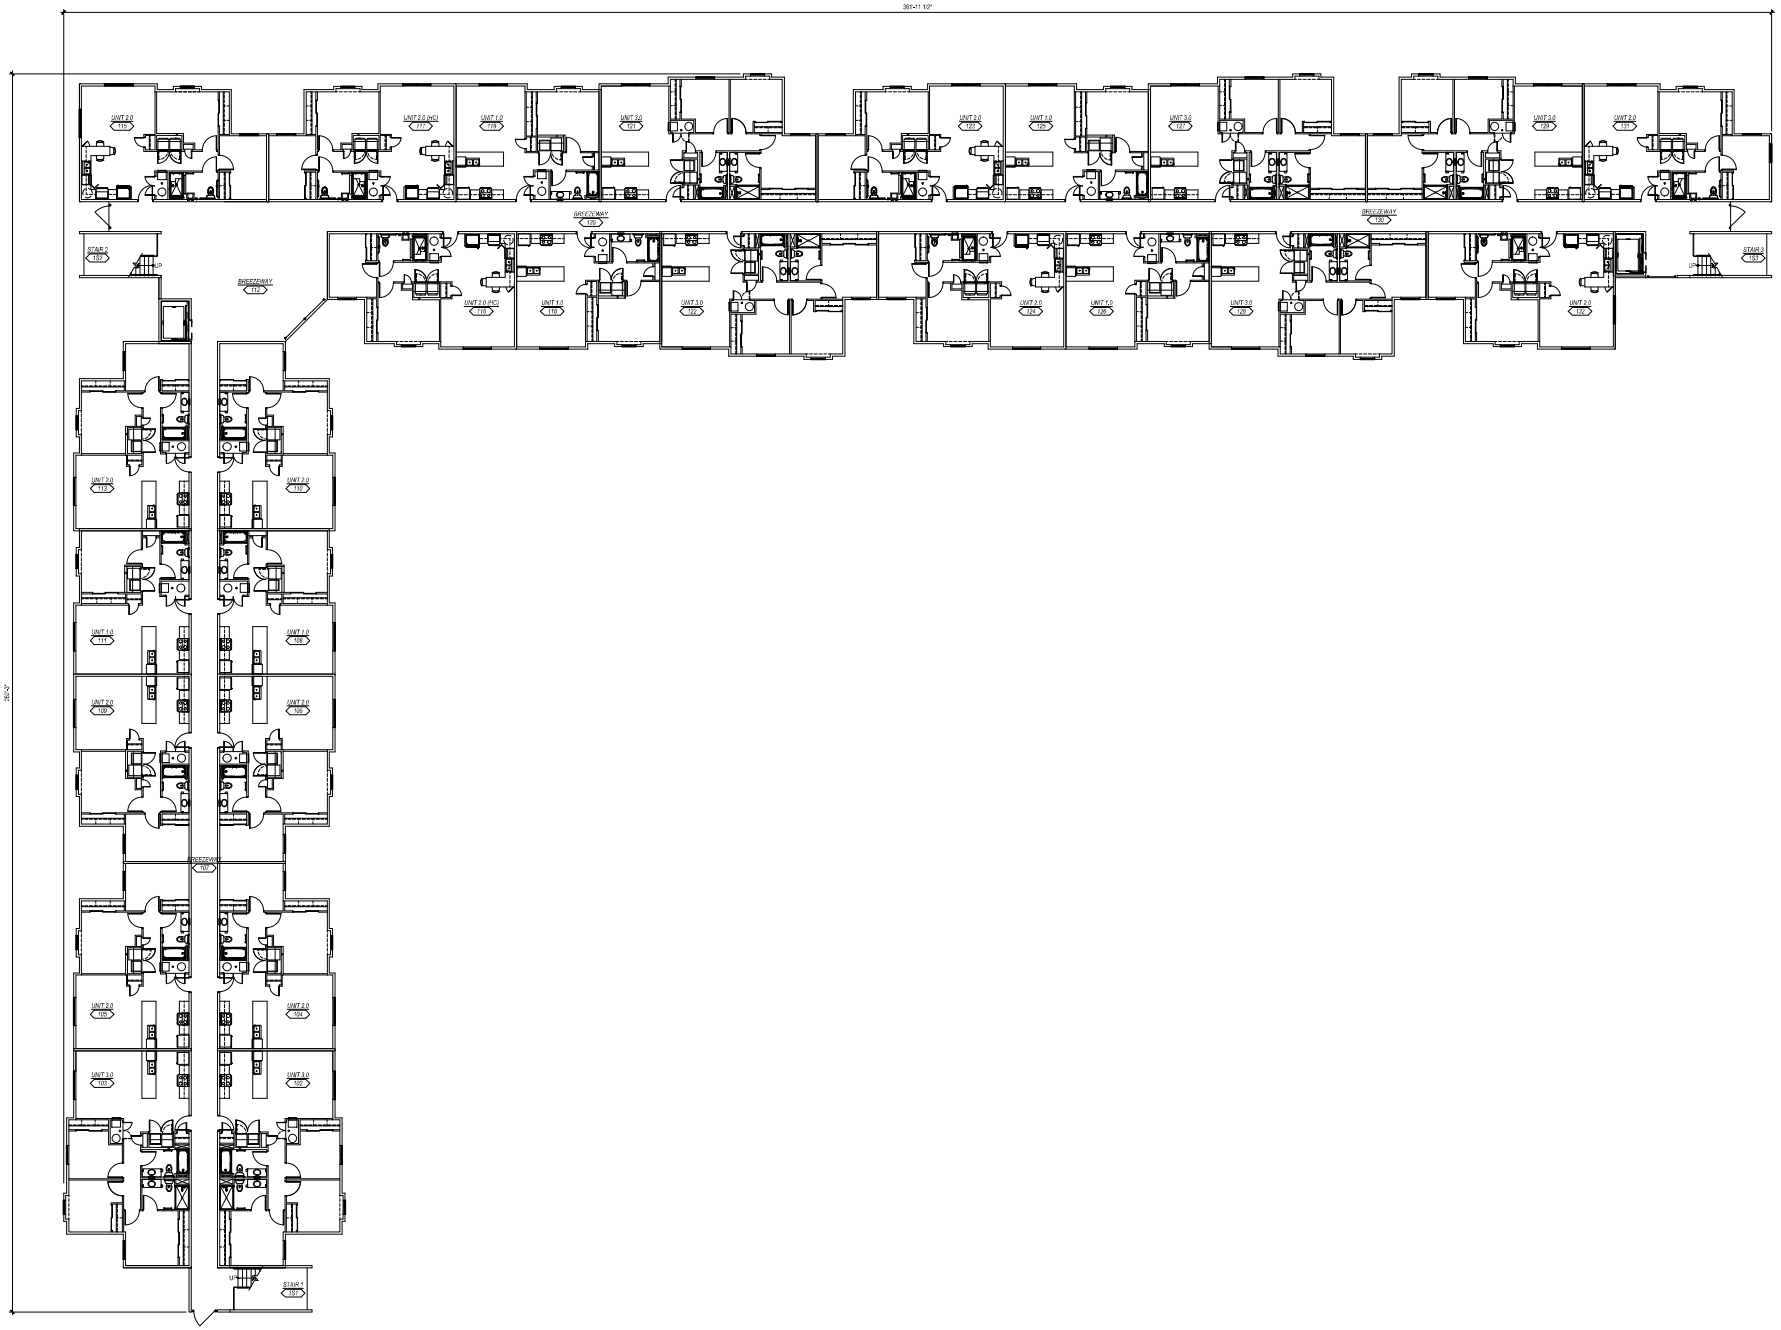

FLOOR PLAN - LEVEL 1 - BUILDING TYPE 104

SCALE: 3/32" = 1'-0"

PROGRESS PRINT
(NOT FOR CONSTRUCTION)

CORNERSTONE APARTMENTS
POWER DRIVE & 35th AVENUE
COUNCIL BLUFFS, IA

CONSULTING ENGINEER

ROBERT W. ENGEL AND ASSOCIATES, ARCHITECTS
2443 South 156th Circle
Omaha, NE 68130-2512
(402) 330-8287 Fax: (402) 330-8331
email:RWEArchitects@RWEArchitects.com

Issue Date: October 8, 2024

Revisions to the drawing set


No.	Date	Description

Project Number: 2401
Drawn by: CW/GS
Checked by: RWE
Sheet Name: FLOOR PLANS - LEVEL 1 - BUILDING TYPE 104

A1.7

© COPYRIGHT 2024 | THIS DRAWING AND ITS DESIGN ARE THE PROPERTY OF ROBERT W. ENGEL AND ASSOCIATES, ARCHITECTS AND IS NOT TO BE USED OR REPRODUCED WITHOUT THE PERMISSION OF ROBERT W. ENGEL AND ASSOCIATES, ARCHITECTS

A1.7.dwg | 10/7/2024 | 11:39 AM

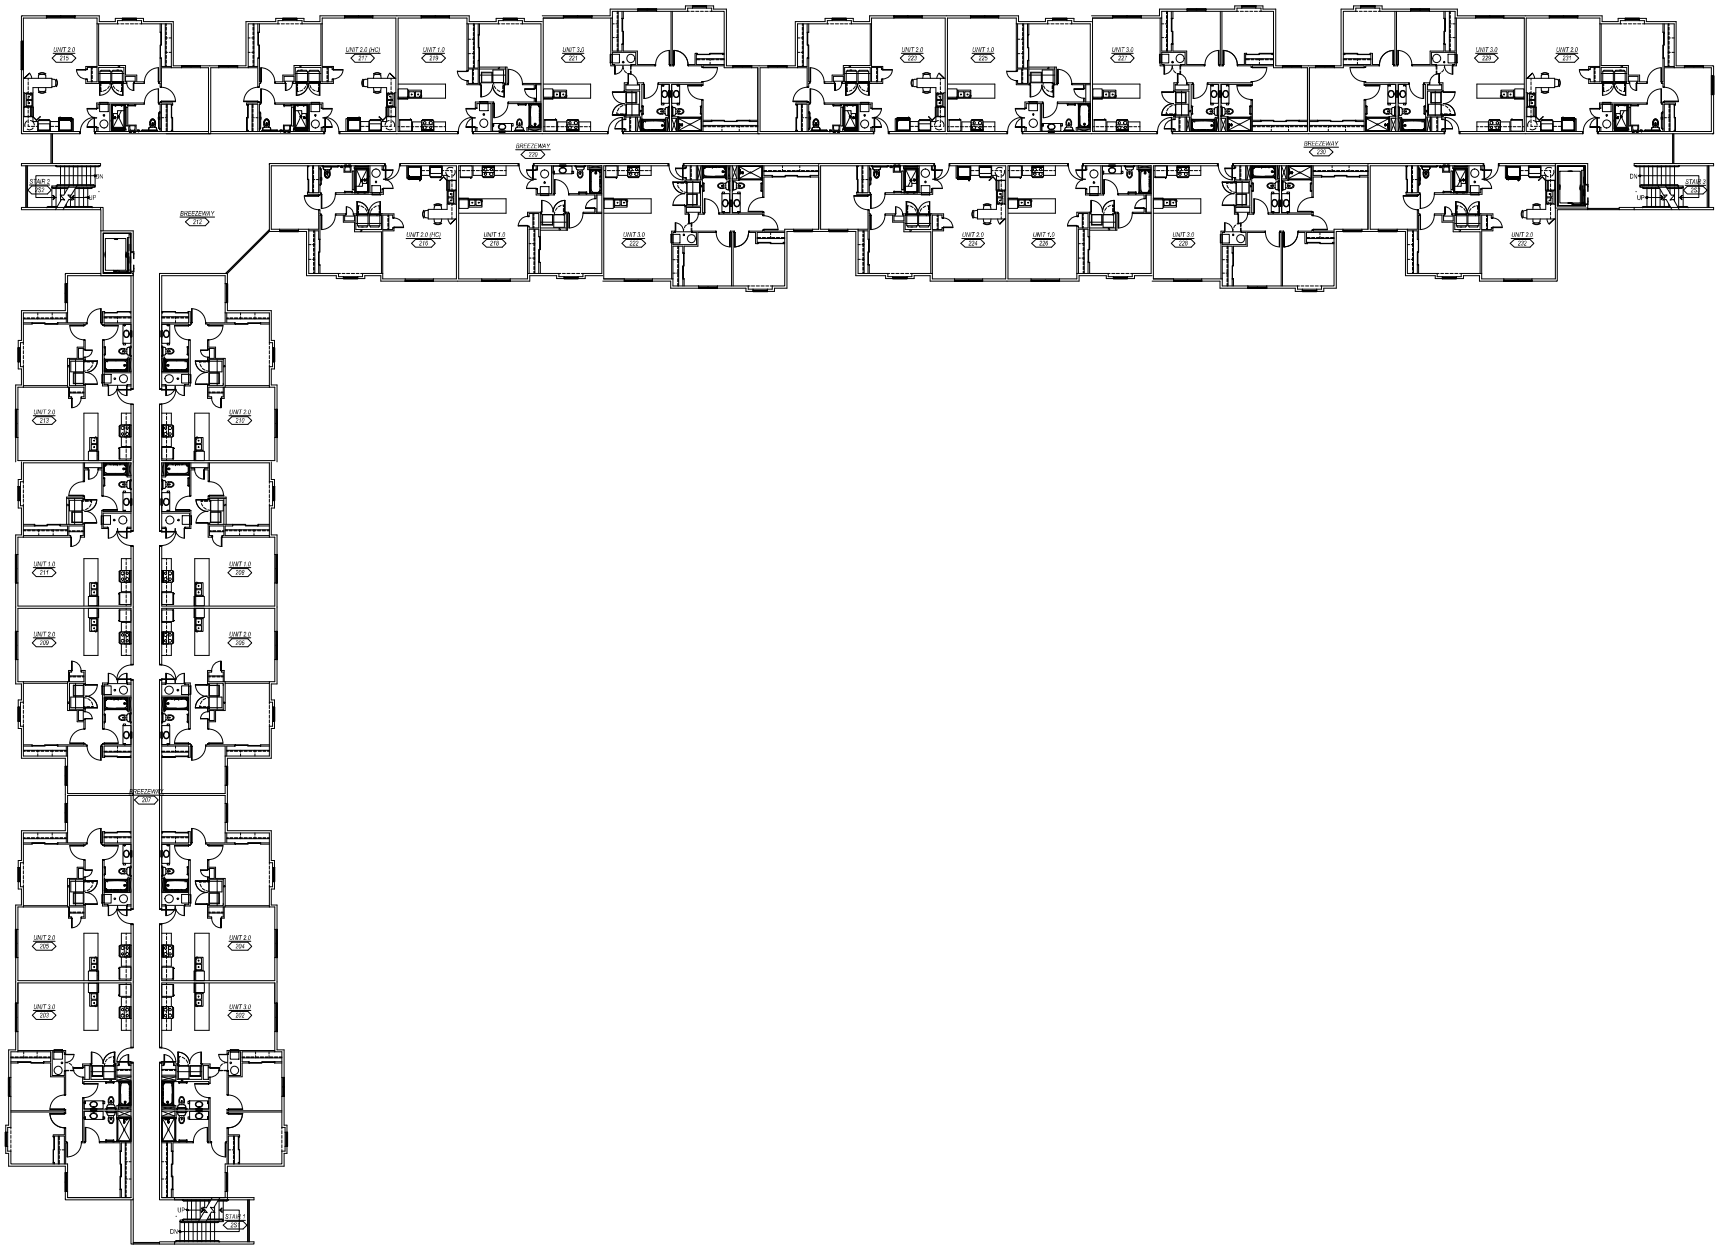

FLOOR PLAN - LEVEL 2 - BUILDING TYPE 104

SCALE: 3/32" = 1'-0"

PROGRESS PRINT
(NOT FOR CONSTRUCTION)

CORNERSTONE APARTMENTS
POWER DRIVE & 35th AVENUE
COUNCIL BLUFFS, IA

CONSULTING ENGINEER

ROBERT W. ENGEL AND ASSOCIATES, ARCHITECTS
2443 South 156th Circle
Omaha, NE 68130-2512
(402) 330-8287 Fax: (402) 330-8331
email:RWEArchitects@RWEArchitects.com

Issue Date: October 8, 2024

Revisions to the drawing set

No.	Date	Description


Project Number:	2401
Drawn by:	CW/GS
Checked by:	RWE

Sheet Name:
FLOOR PLANS - LEVEL 2 - BUILDING TYPE 104

A1.8

© COPYRIGHT 2024 | THIS DRAWING AND ITS DESIGN ARE THE PROPERTY OF ROBERT W. ENGEL AND ASSOCIATES, ARCHITECTS AND IS NOT TO BE USED OR REPRODUCED WITHOUT THE PERMISSION OF ROBERT W. ENGEL AND ASSOCIATES, ARCHITECTS

A1.8.dwg | 10/7/2024 | 11:39 AM

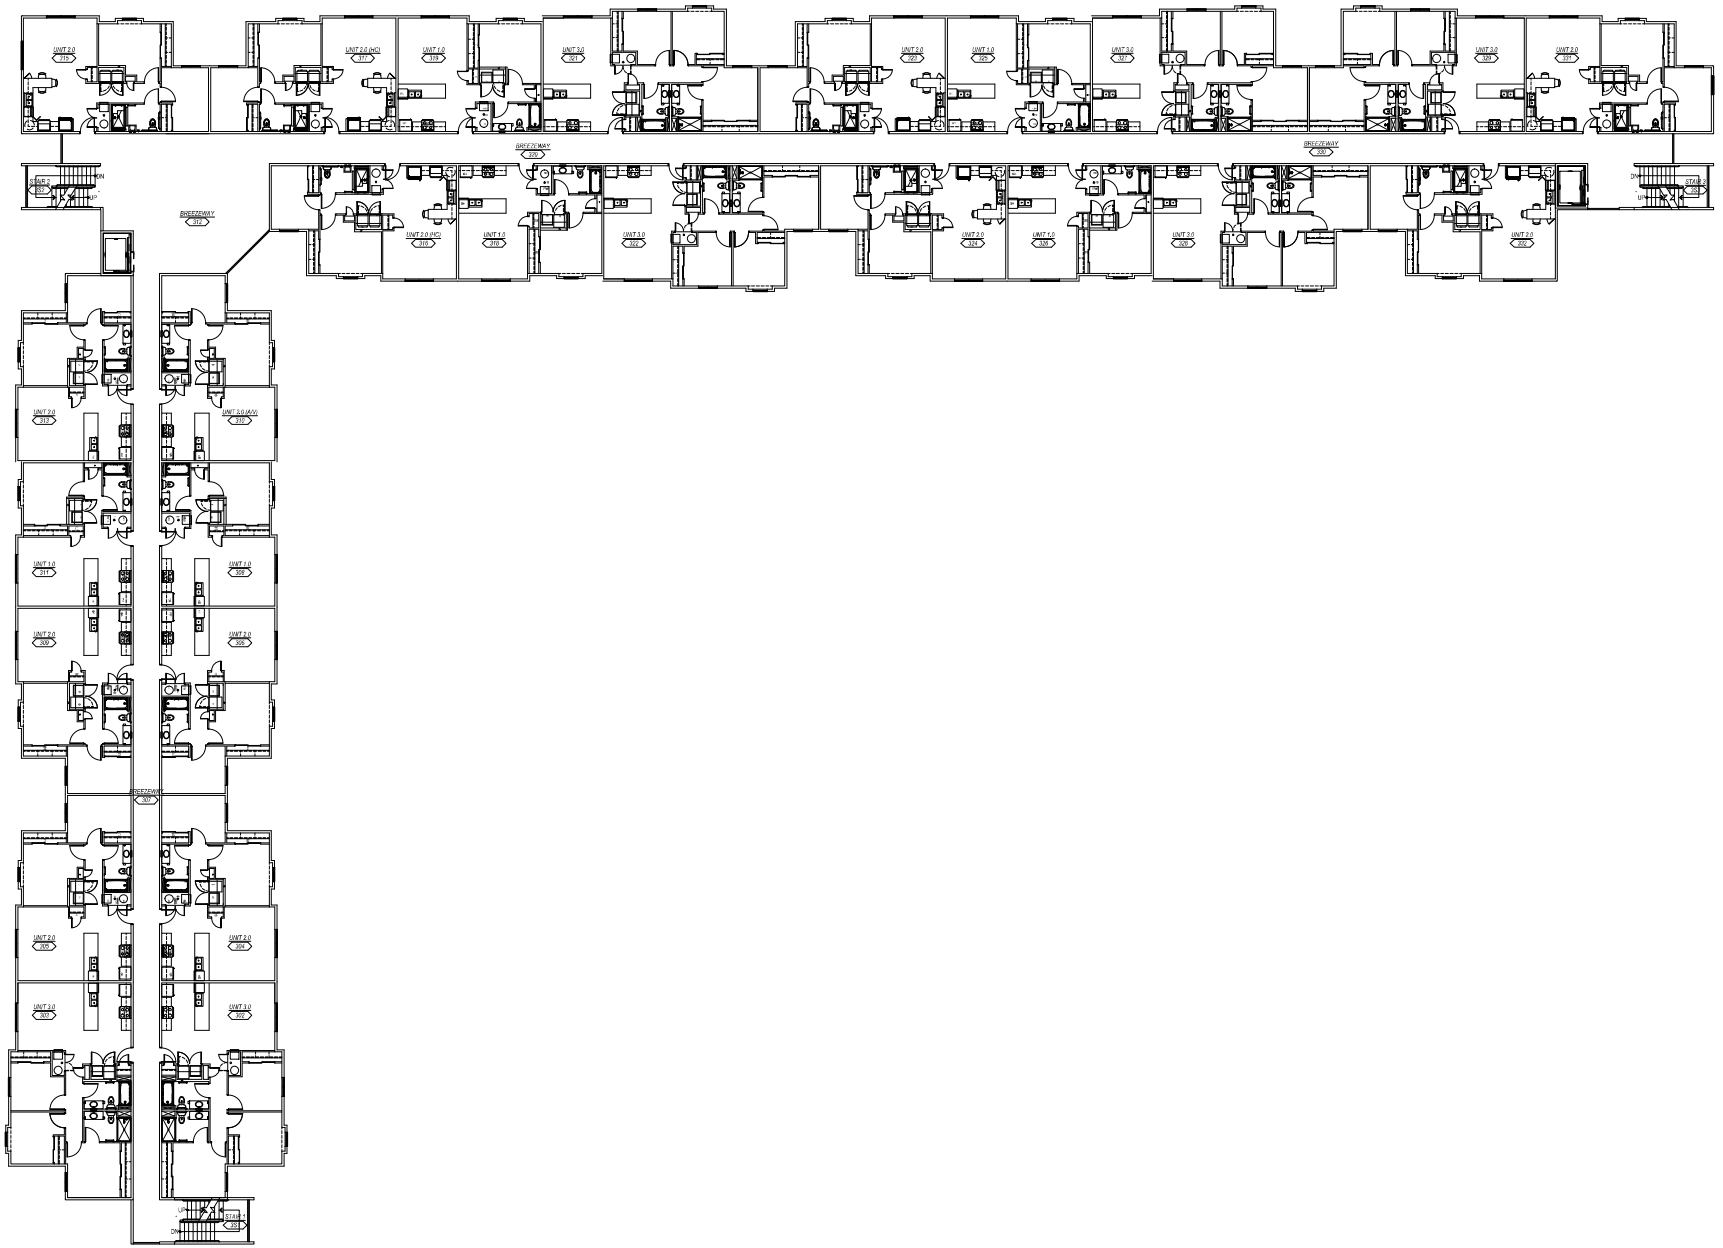

FLOOR PLAN - LEVEL 3 - BUILDING TYPE 104

SCALE: 3/32" = 1'-0"

PROGRESS PRINT
NOT FOR CONSTRUCTION

CORNERSTONE APARTMENTS
POWER DRIVE & 35th AVENUE
COUNCIL BLUFFS, IA

CONSULTING ENGINEER

ROBERT W. ENGEL AND ASSOCIATES, ARCHITECTS
2443 South 156th Circle
Omaha, NE 68130-2512
(402) 330-8287 Fax: (402) 330-8331
email:RWEArchitects@RWEArchitects.com

Issue Date: October 8, 2024

Revisions to the drawing set

No.	Date	Description


Project Number:	2401
Drawn by:	CW/GS
Checked by:	RWE

Sheet Name:
FLOOR PLANS - LEVEL 3 - BUILDING TYPE 104

A1.9

A1.9.dwg | 10/7/2024 | 11:57 AM

© COPYRIGHT 2024 | THIS DRAWING AND ITS DESIGN ARE THE PROPERTY OF ROBERT W. ENGEL AND ASSOCIATES, ARCHITECTS AND IS NOT TO BE USED OR REPRODUCED WITHOUT THE PERMISSION OF ROBERT W. ENGEL AND ASSOCIATES, ARCHITECTS

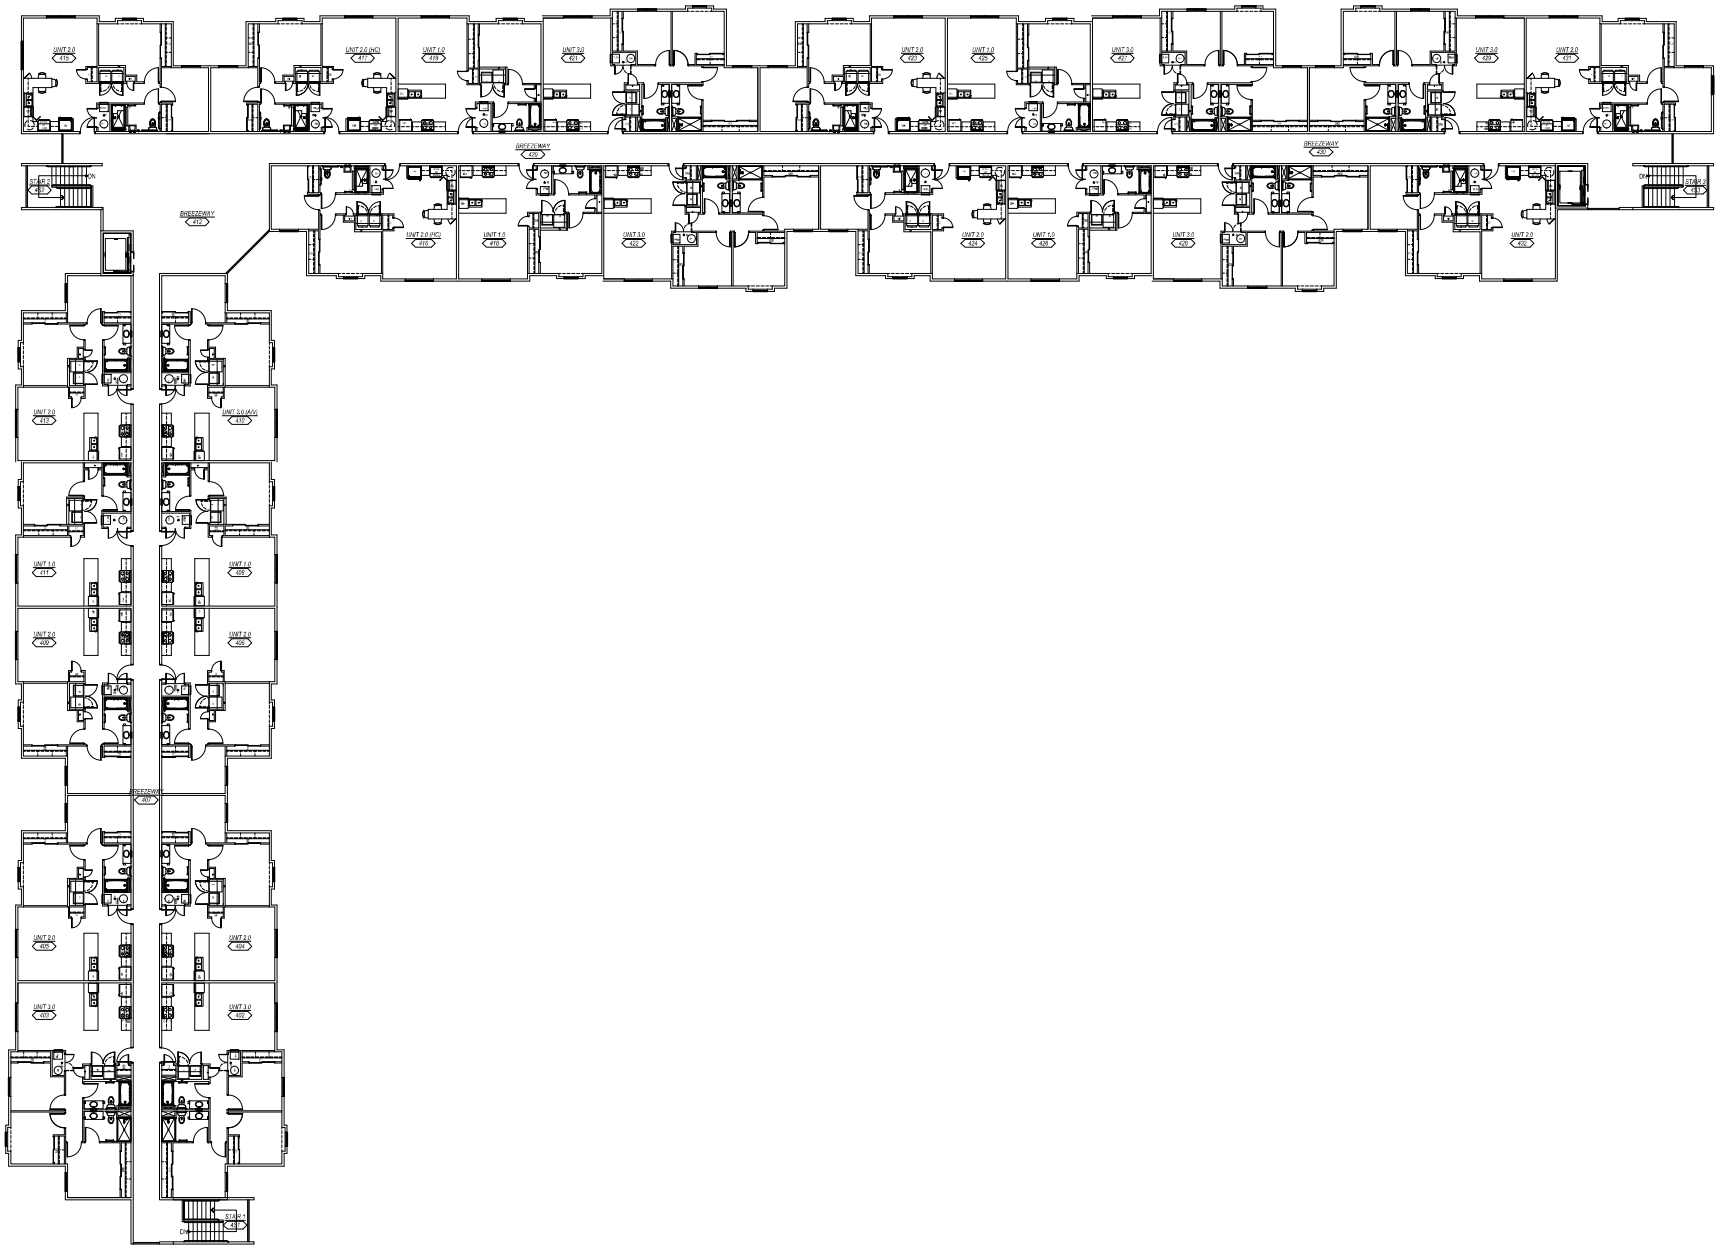

FLOOR PLAN - LEVEL 4 - BUILDING TYPE 104

SCALE: 3/32" = 1'-0"

PROGRESS PRINT
(NOT FOR CONSTRUCTION)

CORNERSTONE APARTMENTS
POWER DRIVE & 35th AVENUE
COUNCIL BLUFFS, IA

CONSULTING ENGINEER

ROBERT W. ENGEL AND ASSOCIATES, ARCHITECTS
2443 South 156th Circle
Omaha, NE 68130-2512
(402) 330-8287 Fax: (402) 330-8331
email:RWEArchitects@RWEArchitects.com

Issue Date: October 8, 2024

Revisions to the drawing set

No.	Date	Description

Project Number:	2401
Drawn by:	CW/GS
Checked by:	RWE

Sheet Name:
FLOOR PLANS - LEVEL 4 - BUILDING TYPE 104

A1.10

© COPYRIGHT 2024 | THIS DRAWING AND ITS DESIGN ARE THE PROPERTY OF ROBERT W. ENGEL AND ASSOCIATES, ARCHITECTS AND IS NOT TO BE USED OR REPRODUCED WITHOUT THE PERMISSION OF ROBERT W. ENGEL AND ASSOCIATES, ARCHITECTS

A1.10.dwg | 10/7/2024 | 11:37 AM