
Attachment C

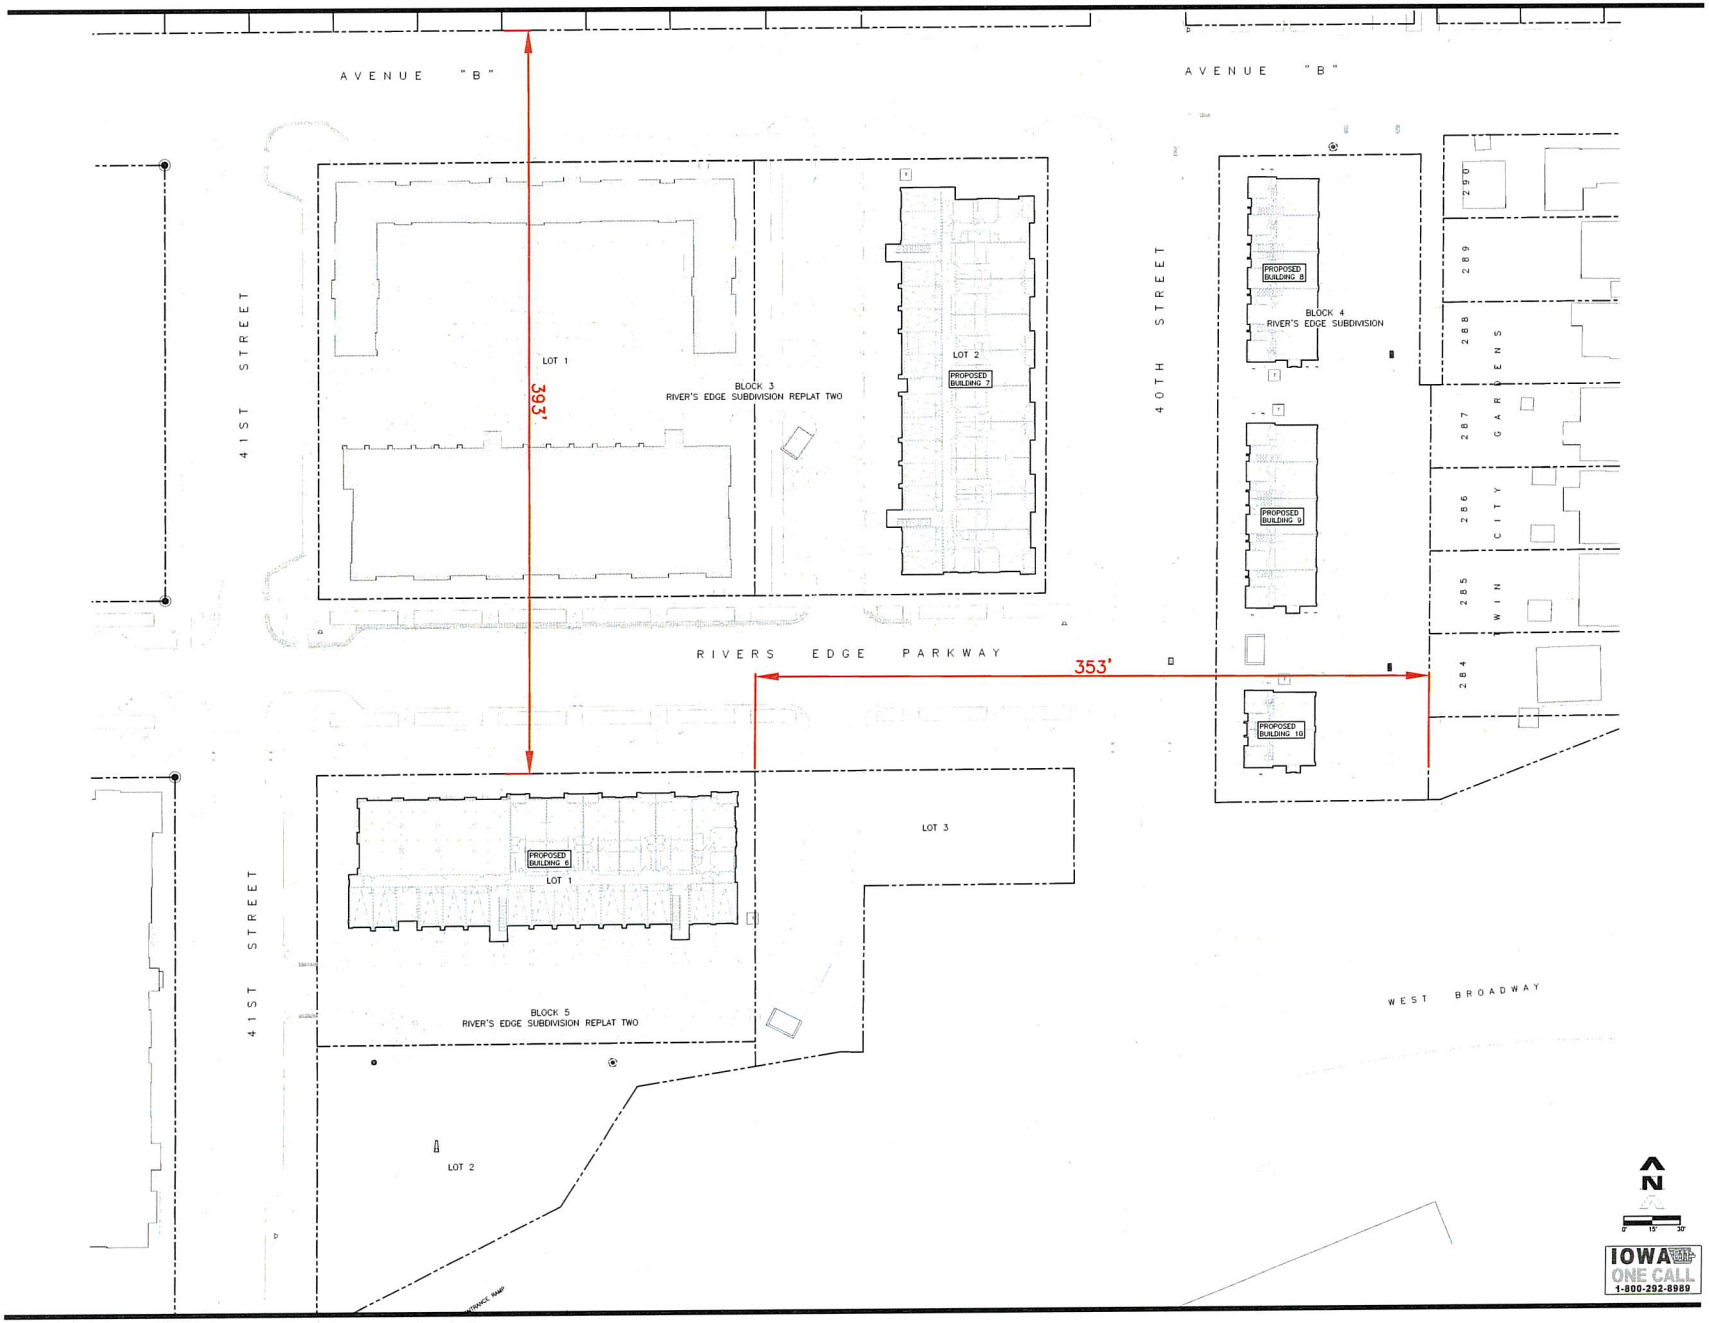

TD2 engineering & surveying

thompson, dreessen & dorner, inc.
10836 Old Mill Rd
Omaha, NE 68154
p.402.330.8860 www.td2co.com

Rivers Edge 3

Broadmoor Development

No.	Description	MM-DD-YY

Drawn By: GTN Reviewed By: JAD
Job No.: 1061-166 Date: 12.27.24

Site Plan