
Attachment 'C'

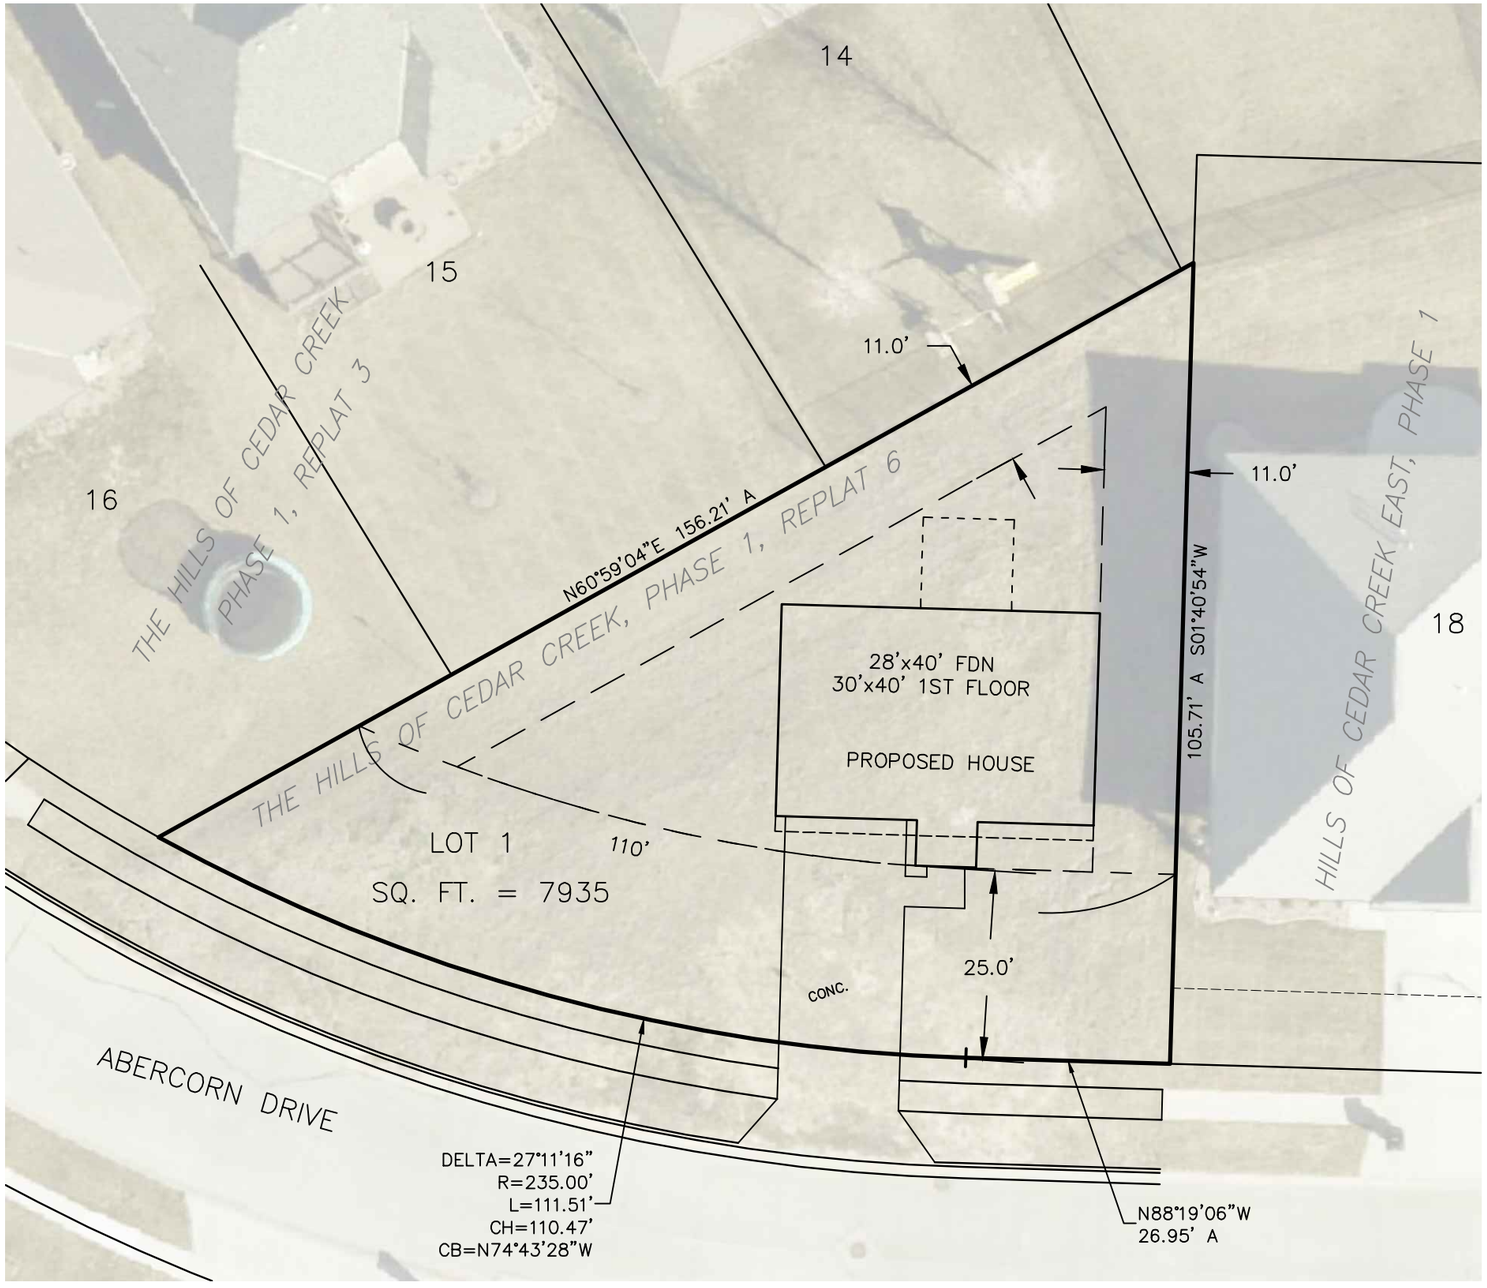

NORTH
SCALE 1" = 20'

LEGAL DESCRIPTION:

THE HILLS OF CEDAR CREEK, PHASE 1, REPLAT 6, LOT 1, IN THE SOUTHEAST QUARTER OF THE SOUTHEAST QUARTER OF SECTION 34, T75N, R43W OF THE 5TH P.M., POTTAWATTAMIE COUNTY, IOWA. CONTAINING 7935 SQUARE FEET.

EHRHART GRIFFIN & ASSOCIATES

Project No. EGA251032	GENERAL SITE PLAN 1424 ABERCORN DR (APPROXIMATED–UNASSIGNED)
ENGINEERING	PLANNING LAND SURVEYING
149 West Broadway – Council Bluffs, IA 51503 712 / 256–5691	

S:\251032_DUGGAN_CUT_LOT