
ATTACHMENT E





WEST WALL

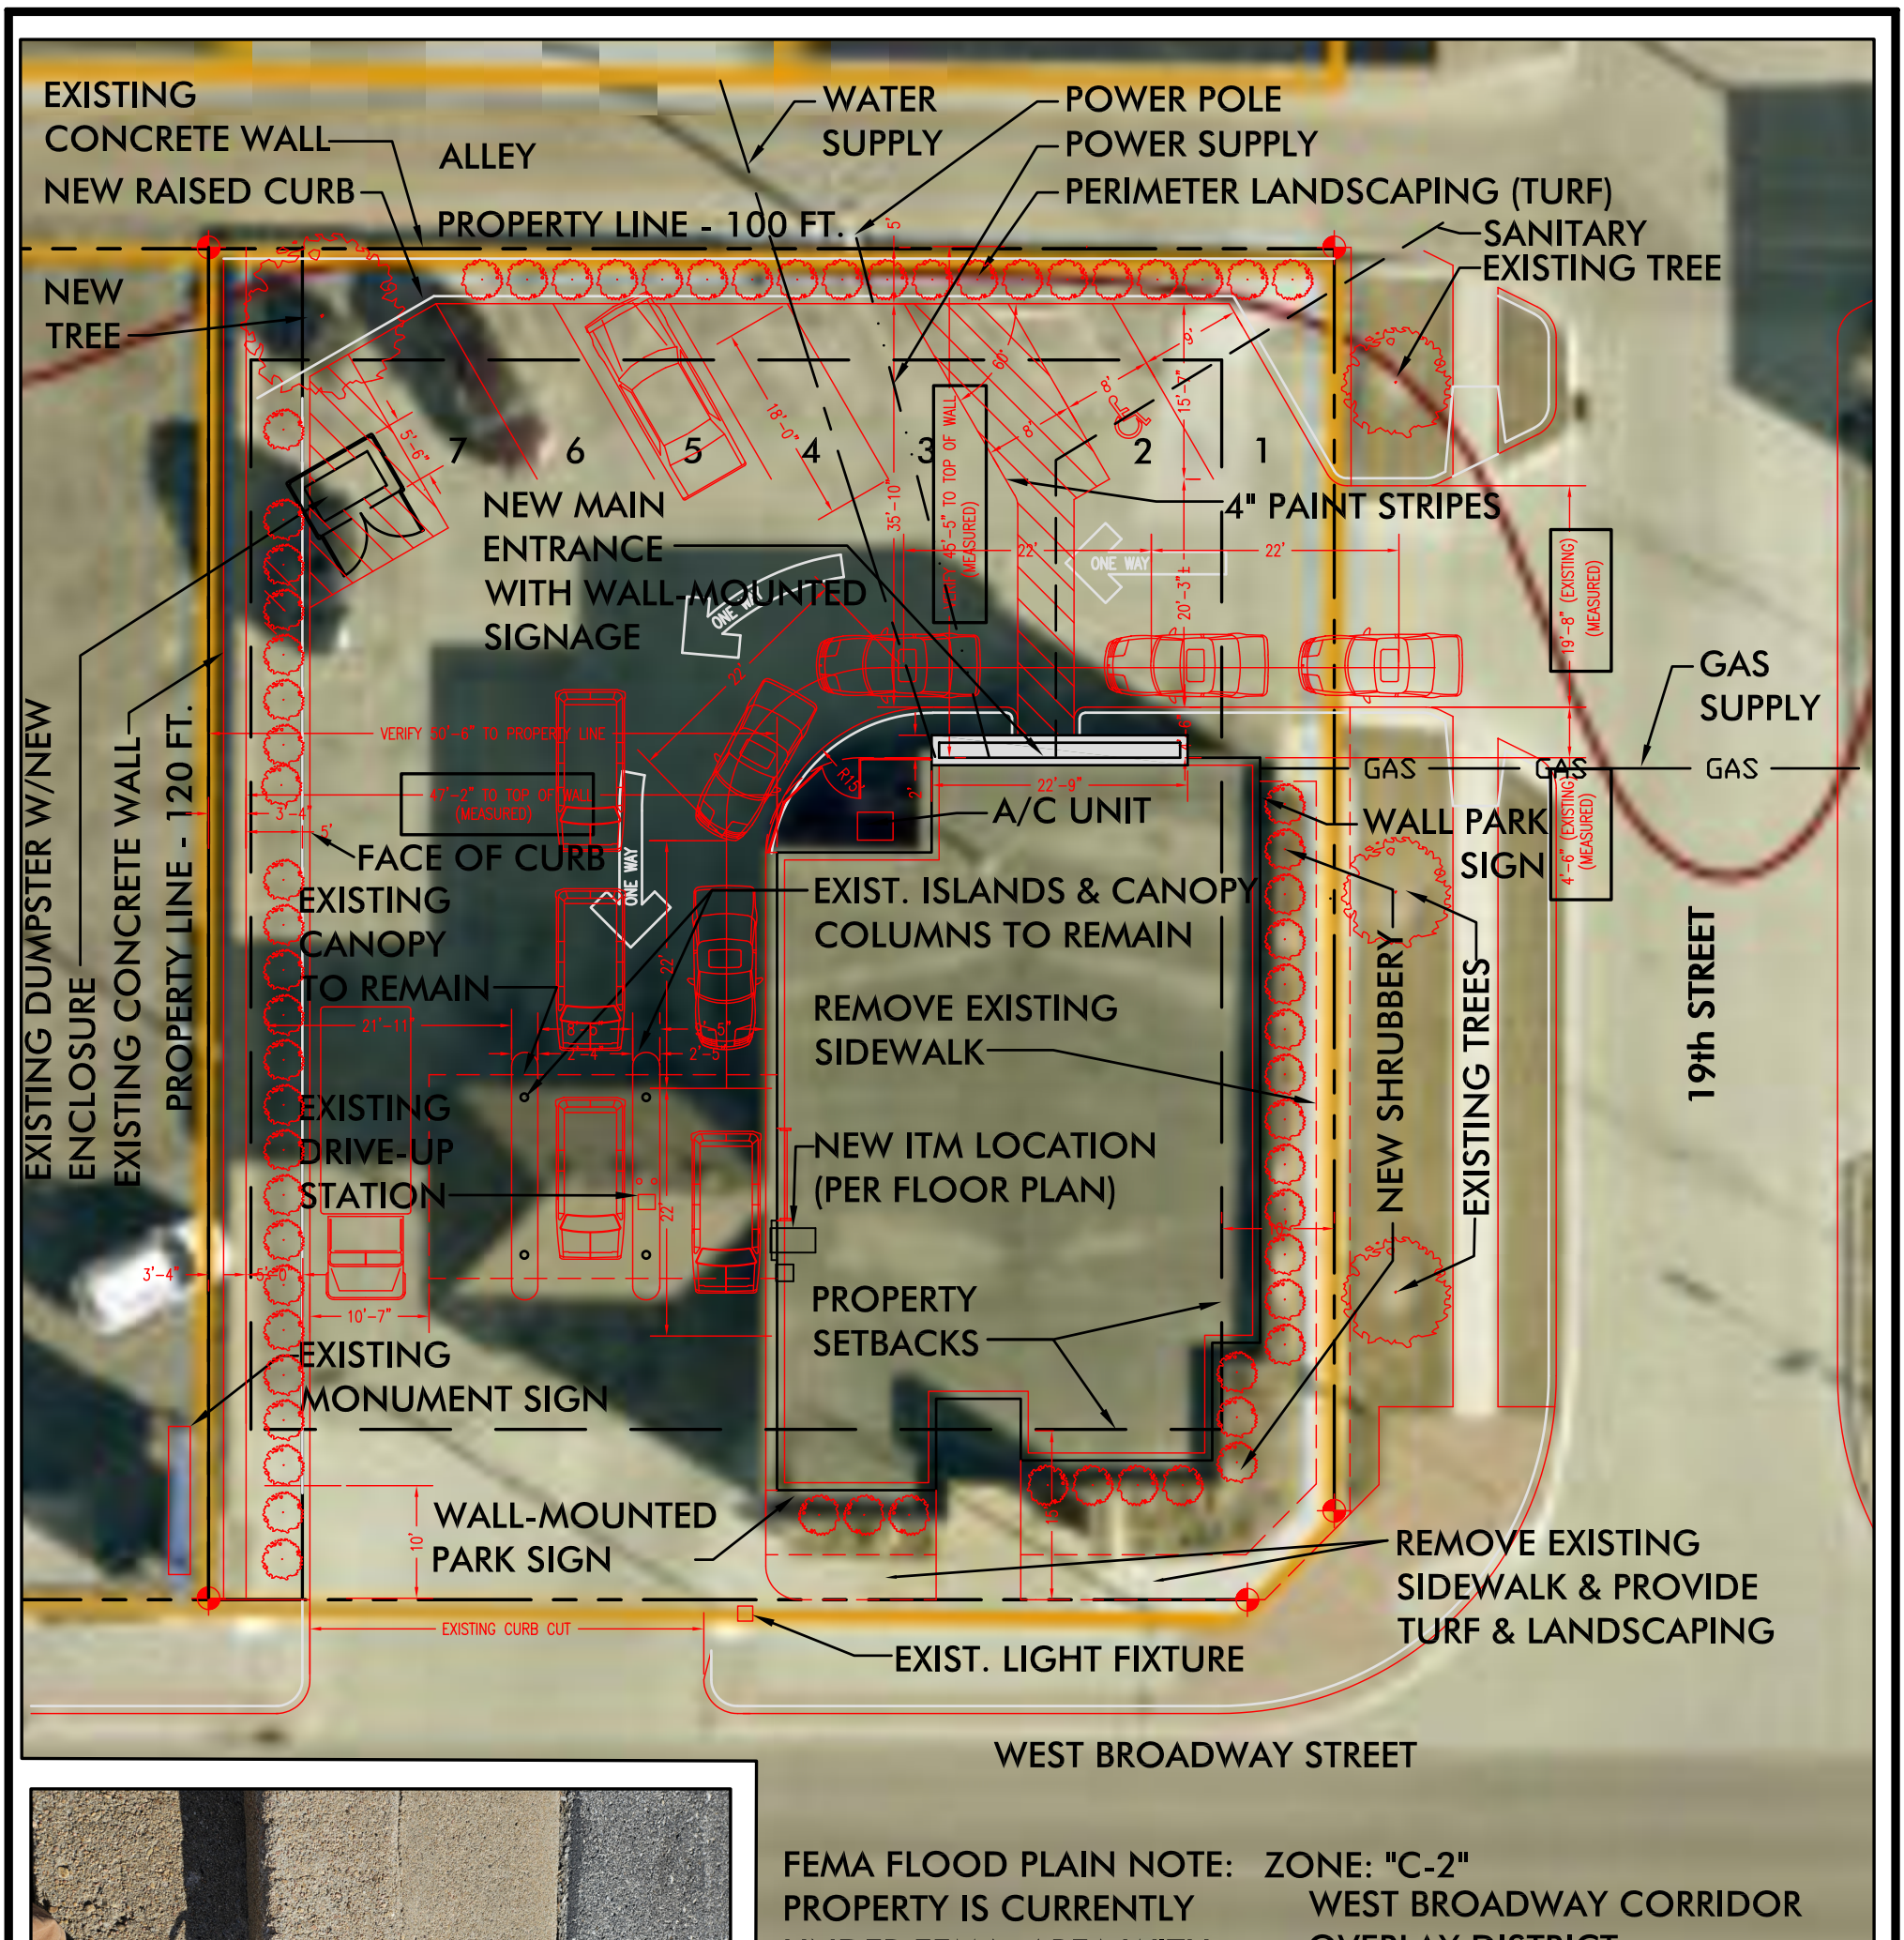

NORTH WALL

FEMA FLOOD PLAIN NOTE:
PROPERTY IS CURRENTLY UNDER FEMA "AREA WITH REDUCED FLOOD RISK DUE TO LEVEE, ZONE X", AWAY FROM 100 YEAR FLOOD AREAS AH AND AE.

ZONE: "C-2"
WEST BROADWAY CORRIDOR OVERLAY DISTRICT
BUILDING AREA: 2,516sf
USE: "CONSUMER SERVICE"
REQ'D. PARKING: 1 STALL/400GSF
2,516 / 400 = 7 STALLS MIN.
STALL LAYOUT CONFORMS TO SUDAS TABLE #8B-1.02
SETBACKS:
FRONT: 15FT.
STREET SIDE: 10FT.
INTERIOR SIDE: 5FT.
REAR: 10FT.

LICENSED PROFESSIONAL ARCHITECT
WILLIAM R. HUEY III
ARC07625
IOWA

I hereby certify that this plan, specification, or report was prepared by me or under my direct personal supervision and that I am a duly Licensed Professional Architect under the laws of the State of Iowa.

William R. Huey III, R.A.

License No.: ARC07625

My License Renewal Date is 06-30-2026.

Pages or sheets covered by this seal: All architectural drawings and specifications.
Date Issued: 03-07-2025

SITE PLAN OPTION "A"

SCALE: 1/16" = 1'-0"

N

Rev. Date: 03-07-25
Project No. 241610

Project: MIDLAND CREDIT UNION
INTERIOR REMODEL
1900 WEST BROADWAY STREET
COUNCIL BLUFFS, IOWA

PLANNING ARCHITECTURE ENGINEERING
PROCHASKA & ASSOCIATES
INTERIORS & FACILITY MANAGEMENT
11317 CHICAGO CIRCLE OMAHA, NEBRASKA 68154-2633
PHONE: 402.334.0755 FAX: 402.334.0868 E-MAIL: mail@prochaska.us

Sheet: OPT A