

Attachment 'D'

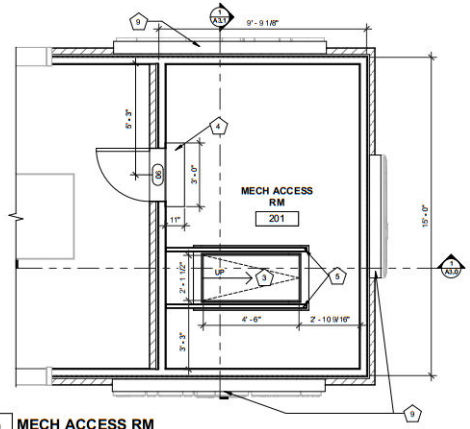

2 MECH ACCESS RM
3/8" = 1'-0"

FLOOR PLAN KEYNOTES	
MARK	DESCRIPTION
1	ACCESS DOOR FOR CRAWL SPACE ACCESS
2	MOP SINK; REF PLUMBING
3	MECH. ACCESS DOOR AND LADDER - SUPPLIED BY OWNER
4	STEP, CENTER ON DOOR
5	PREFABRICATED COMPLIANT MECHANICAL SERVICE GUARDRAIL PER IBC SECTION 1015 - EACH SIDE
6	PREFABRICATED COOLER BY NATIONAL MODULAR MANUFACTURING; COORD LOCATION & SPECS WITH CIVIL & STRUCT
7	ADA AUTO/MANUAL EGRESS CAPABLE
8	ELECTRICAL EQUIPMENT, PAINTED TO MATCH BUILDING; REF ELECTRICAL
9	STOREFRONT SIGNS - SUPPLIED AND INSTALLED BY SIGN CONTRACTOR
10	DOWNSPOUT CONNECTION TO STORMWATER SYSTEM; REF CIVIL
11	FROST-PROTECTED EGRESS FOUNDATION PAD
12	SITE CONTRACTOR TO COORDINATE CIVIL AND STRUCTURAL DRAWINGS TO ENSURE ALL CANOPY COLUMN FOUNDATION PLATES AND BOLTS ARE CONSTRUCTED IN A MANNER THAT CONCEALS THEIR CONNECTIONS COMPLETELY BELOW GRADE; TYP.
13	DOWNSPOUT OUTLET - STORMWATER CONNECTION; COORD W/ CIVIL
14	TEMPORARY WARMING HUT

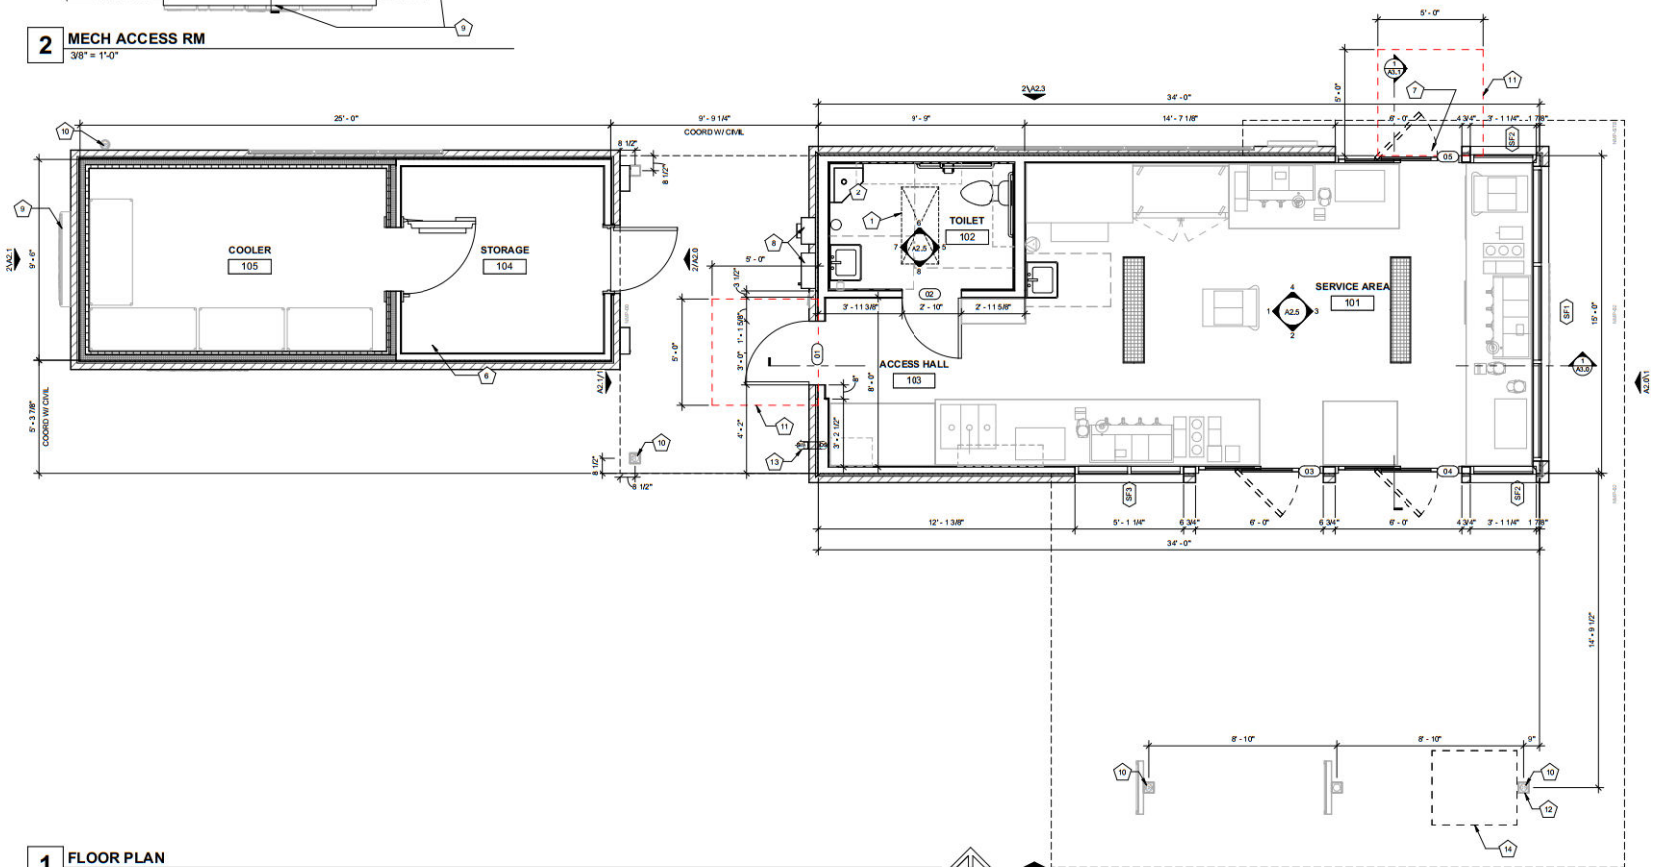

1 FLOOR PLAN
3/8" = 1'-0"

NORTH

veritas
architecture + design
707 n. 6th street
kansas city, ks 66101
www.veritas-ad.com
913.308.1460
consulting engineer:

7 BREW DRIVE THRU - COUNCIL BLUFFS, IA - BROADWAY

HIGH PLAINS BREW, LLC

2901 WEST BROADWAY STREET, COUNCIL BLUFFS, IOWA 51501

REVISIONS

No.	Description	Date

sheet issue date: 06/10/2025

project no.: 23.15.12

sheet contents: FLOOR PLAN


sheet no.: A1.2

6/10/2025 1:00:21 PM C:\Users\VanessaDocuments\23.15.12_Council Bluffs IA - Broadway_Entitlement_R22_V2_vanessaBWH88.rvt


7 Brew Template V3.0

2022-11-20_LAYOUT V04

This drawing is an instrument of service and, as such, shall remain the property of Veritas Architecture and Design LLC. Unauthorized use or reproduction without permission is prohibited. This document is for use in connection with the specified project and shall not be used for other locations. ©2023

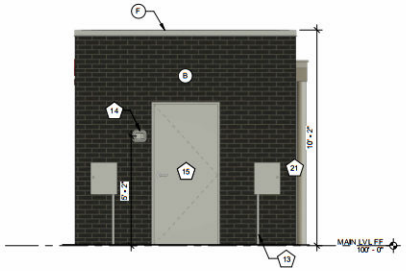

2 COOLER ELEVATION - EAST
3/8" = 1'-0"

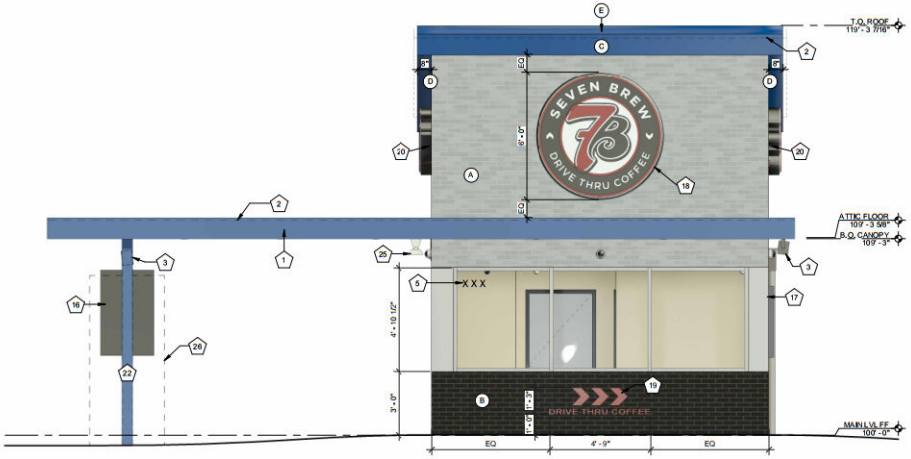

1 EXTERIOR ELEVATION - EAST
3/8" = 1'-0"

EXTERIOR ELEVATION MATERIALS LEGEND

MARK	DESCRIPTION
A	MODULAR FULL DEPTH BRICK (BRK-2)
B	MODULAR FULL DEPTH BRICK (BRK-1)
C	BRAKE METAL FASCIA (MP-2)
D	SOFFIT PANELS (MP-2)
E	STANDING SEAM ROOF PANELS (MP-2)
F	METAL BRAKE CAP (MP-3)
G	SPANDREL GLAZING

EXTERIOR ELEVATION KEYNOTES

MARK	DESCRIPTION
1	PRE-ENGINEERED ALUMINUM CANOPY BY OTHERS; REF STRUCTURAL
2	SURFACE-MOUNTED LED NEON FLEX LIGHTING AS INDICATED (SHOWN DASHED), TYP; REF ELECTRICAL
3	MOUNTED SPEAKER SYSTEM; REF SYSTEMS PLAN
4	THROUGH-WALL ROOF SCUPPER; TYP
5	ADDRESS NUMBERS TO BE 8" TALL x 2" BRUSH STROKE
6	ELECTRICAL EQUIPMENT, PAINTED TO MATCH BUILDING; REF ELECTRICAL
7	FROST-PROOF FLUSH HOSE BIB
8	EXTERIOR WEATHER-PROOF OUTLET; REF ELECTRICAL
9	PARAPET ; ABOVE ATTIC FLOOR
10	KNOX BOX
11	HVAC EQUIPMENT
12	OUTLINE OF MECHANICAL UNIT BEYOND
13	PREFABRICATED COOLER BY NATIONAL MODULAR MANUFACTURING; COORD LOCATION & SPECS WITH CIVIL & STRUCT
14	COOLER LOCK & CONTROLS
15	36" COOLER DOOR
16	SAMSUNG DIGITAL DISPLAYS; INSTALLED IN FIELD BY IT PROVIDER; CHASE FOR DATA CABLE INSTALLED AT BUILDING MANUFACTURING FACILITY
17	SURFACE-MOUNTED LIGHTED SIGN BOX
18	ROUND STOREFRONT SIGN (28 SF); SUPPLIED AND INSTALLED BY SIGN CONTRACTOR
19	1/4" THICK ACRYLIC SIGNAGE APPLIED TO SIDING WITH VH DOUBLE SIDE TAPE
20	ILLUMINATED STOREFRONT SIGNAGE (21 SF) BY SIGN CONTRACTOR
21	EXPOSED DOWNSPOUT, GALVANIZED, PAINTED; CONNECT TO SUB-GRADE STORMWATER COLLECTION SYSTEM; REF CIVIL
22	PAINTED STRUCTURAL CANOPY COLUMN; RAINWATER DOWNSPOUT WITHIN; CONNECT BASE OF CANOPY COLUMN DOWNSPOUT TO STORMWATER MANAGEMENT SYSTEM; REF CIVIL
23	PAINTED STRUCTURAL CANOPY COLUMN; REF CIVIL
24	DOWNSPOUT OUTLET; CONNECT TO SUBGRADE STORMWATER CONNECTION; REF CIVIL
25	CANOPY HEATER
26	TEMPORARY WARMING HUT
27	15' x 5' (75 SF) MURAL

EXTERIOR ELEVATION MATERIALS SUMMARY

EAST ELEVATION - MINOR FAÇADE

MATERIALS (DURABLE/COMPLEMENTARY)	REQUIREMENT	PROPOSED
GLEN GERY COAL CITY BLACK VELOUR GLEN GERY STONE GREY CLAYCOAT SMOOTH	40% DURABLE	675F/1535F = 44%
GLAZING (2'-10") = 123SF (TRANSPARENT - 60%)	30% (2'-10")	74SF / 60%


veritas
architecture + design
707 n. 6th street
kansas city, ks 66101
www.veritas-ad.com
913.308.1460
consulting engineer:

7 BREW DRIVE THRU - COUNCIL BLUFFS, IA - BROADWAY
HIGH PLAINS BREW, LLC
2901 WEST BROADWAY STREET, COUNCIL BLUFFS, IOWA 51501

REVISIONS
No. Description Date

sheet issue date: 06/10/2025
project no.: 23.15.12
sheet contents: EXTERIOR ELEVATIONS
sheet no.: A2.0


6/10/2025 1:00:36 PM C:\Users\Vanessa\Documents\23.15.12_Council Bluffs IA - Broadway_Entitlement_R22_V2_vanessaBWH88.rvt
This drawing is an instrument of service and, as such, shall remain the property of Veritas Architecture and Design LLC. Unauthorized use or reproduction without permission is prohibited. This document is for use in connection with the specified project and shall not be used for other locations. ©2023
7 Brew Template V3.0

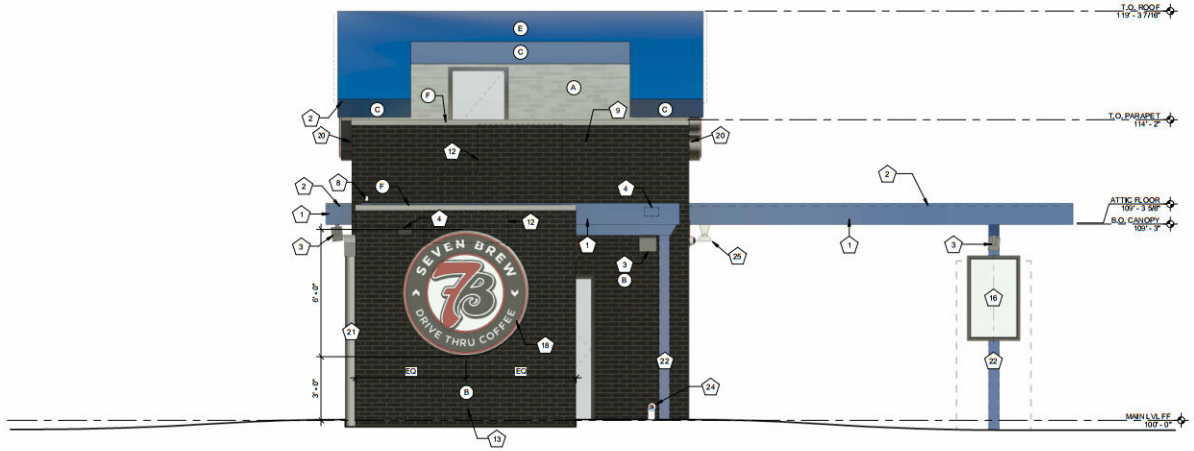

2 EXTERIOR ELEVATION - WEST W/ COOLER
3/8" = 1'-0"

EXTERIOR ELEVATION MATERIALS SUMMARY

WEST ELEVATION - MINOR FACADE		
MATERIALS (DURABLE/COMPLEMENTARY)	REQUIREMENT	PROPOSED
GLEN GERY COAL CITY BLACK VELOUR GLEN GERY STONE GREY CLAYCOAT SMOOTH	40% DURABLE	1035F/1535F = 67%
GLAZING (2'-10") = 123SF (TRANSPARENT - 0%)	30% (2'-10")	0SF / 0%

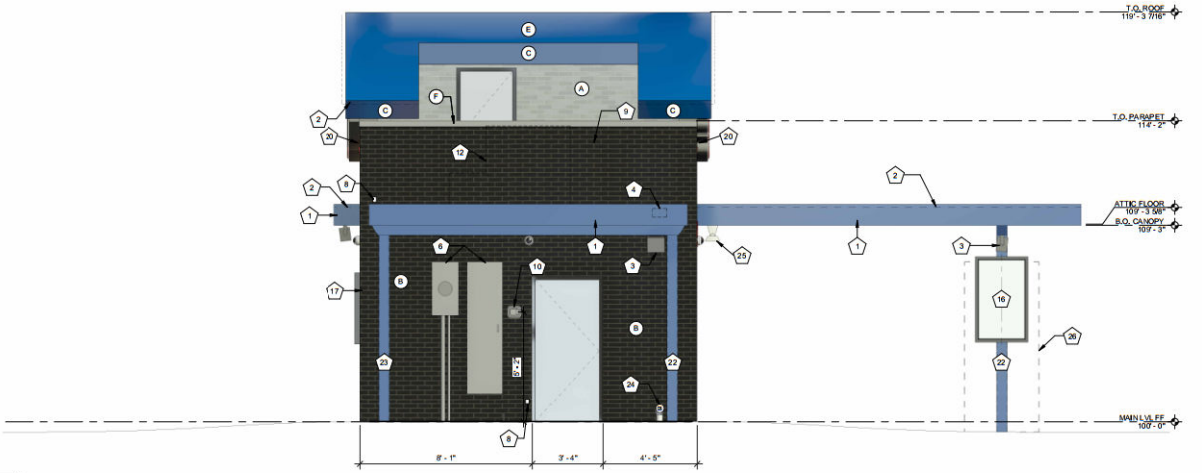

1 EXTERIOR ELEVATION - WEST
3/8" = 1'-0"

EXTERIOR ELEVATION MATERIALS LEGEND

MARK	DESCRIPTION
A	MODULAR FULL DEPTH BRICK (BRK-2)
B	MODULAR FULL DEPTH BRICK (BRK-1)
C	BRAKE METAL FASCIA (MP-2)
D	SOFFIT PANELS (MP-2)
E	STANDING SEAM ROOF PANELS (MP-2)
F	METAL BRAKE CAP (MP-3)
G	SPANDREL GLAZING

EXTERIOR ELEVATION KEYNOTES

MARK	DESCRIPTION
1	PRE-ENGINEERED ALUMINUM CANOPY BY OTHERS; REF STRUCTURAL
2	SURFACE-MOUNTED LED NEON FLEX LIGHTING AS INDICATED (SHOWN DASHED); TYP; REF ELECTRICAL
3	MOUNTED SPEAKER SYSTEM; REF SYSTEMS PLAN
4	THROUGH-WALL ROOF SCUPPER; TYP
5	ADDRESS NUMBERS TO BE 8" TALL x 2" BRUSH STROKE
6	ELECTRICAL EQUIPMENT, PAINTED TO MATCH BUILDING; REF ELECTRICAL
7	FROST-PROOF FLUSH HOSE BIB
8	EXTERIOR WEATHER-PROOF OUTLET; REF ELECTRICAL
9	PARAPET ; ABOVE ATTIC FLOOR
10	KNOX BOX
11	HVAC EQUIPMENT
12	OUTLINE OF MECHANICAL UNIT BEYOND
13	PREFABRICATED COOLER BY NATIONAL MODULAR MANUFACTURING; COORD LOCATION & SPECS WITH CIVIL & STRUCT
14	COOLER LOCK & CONTROLS
15	36" COOLER DOOR
16	SAMSUNG DIGITAL DISPLAYS; INSTALLED IN FIELD BY IT PROVIDER; CHASE FOR DATA CABLE INSTALLED AT BUILDING MANUFACTURING FACILITY
17	SURFACE-MOUNTED LIGHTED SIGN BOX
18	ROUND STOREFRONT SIGN (28 SF); SUPPLIED AND INSTALLED BY SIGN CONTRACTOR
19	1/4" THICK ACRYLIC SIGNAGE APPLIED TO SIDING WITH VH DOUBLE SIDE TAPE
20	ILLUMINATED STOREFRONT SIGNAGE (21 SF) BY SIGN CONTRACTOR
21	EXPOSED DOWNSPOUT, GALVANIZED, PAINTED; CONNECT TO SUB-GRADE STORMWATER COLLECTION SYSTEM; REF CIVIL
22	PAINTED STRUCTURAL CANOPY COLUMN; RAINWATER DOWNSPOUT WITHIN; CONNECT BASE OF CANOPY COLUMN DOWNSPOUT TO STORMWATER MANAGEMENT SYSTEM; REF CIVIL
23	PAINTED STRUCTURAL CANOPY COLUMN; REF CIVIL
24	DOWNSPOUT OUTLET; CONNECT TO SUBGRADE STORMWATER CONNECTION; REF CIVIL
25	CANOPY HEATER
26	TEMPORARY WARMING HUT
27	15' x 5' (75 SF) MURAL

veritas
architecture + design
707 n. 6th street
kansas city, ks 66101
www.veritas-ad.com
913.308.1460
consulting engineer:

7 BREW DRIVE THRU - COUNCIL BLUFFS, IA - BROADWAY
HIGH PLAINS BREW, LLC
2901 WEST BROADWAY STREET, COUNCIL BLUFFS, IOWA 51501

REVISIONS
No. Description Date

sheet issue date: 06/10/2025
project no.: 23.15.12
sheet contents: EXTERIOR ELEVATIONS
sheet no.: A2.1

6/10/2025 1:00:46 PM C:\Users\Vanessa\Documents\23.15.12_Council Bluffs IA - Broadway_Entitlement_R22_V2_vanessaBWH88.rvt
This drawing is an instrument of service and, as such, shall remain the property of Veritas Architecture and Design LLC. Unauthorized use or reproduction without permission is prohibited. This document is for use in connection with the specified project and shall not be used for other locations. ©2023
7 Brew Template V3.0

EXTERIOR ELEVATION MATERIALS LEGEND

MARK	DESCRIPTION
A	MODULAR FULL DEPTH BRICK (BRK-2)
B	MODULAR FULL DEPTH BRICK (BRK-1)
C	BRAKE METAL FASCIA (MP-2)
D	SOFFIT PANELS (MP-2)
E	STANDING SEAM ROOF PANELS (MP-2)
F	METAL BRAKE CAP (MP-3)
G	SPANDREL GLAZING


EXTERIOR ELEVATION KEYNOTES

MARK	DESCRIPTION
1	PRE-ENGINEERED ALUMINUM CANOPY BY OTHERS; REF STRUCTURAL
2	SURFACE-MOUNTED LED NEON FLEX LIGHTING AS INDICATED (SHOWN DASHED); TYP; REF ELECTRICAL
3	MOUNTED SPEAKER SYSTEM; REF SYSTEMS PLAN
4	THROUGH-WALL ROOF SCUPPER; TYP
5	ADDRESS NUMBERS TO BE 8" TALL x 2" BRUSH STROKE
6	ELECTRICAL EQUIPMENT, PAINTED TO MATCH BUILDING; REF ELECTRICAL
7	FROST-PROOF FLUSH HOSE BIB
8	EXTERIOR WEATHER-PROOF OUTLET; REF ELECTRICAL
9	PARAPET ; ABOVE ATTIC FLOOR
10	KNOX BOX
11	HVAC EQUIPMENT
12	OUTLINE OF MECHANICAL UNIT BEYOND
13	PREFABRICATED COOLER BY NATIONAL MODULAR MANUFACTURING; COORD LOCATION & SPECS WITH CIVIL & STRUCT
14	COOLER LOCK & CONTROLS
15	36" COOLER DOOR
16	SAMSUNG DIGITAL DISPLAYS; INSTALLED IN FIELD BY IT PROVIDER; CHASE FOR DATA CABLE INSTALLED AT BUILDING MANUFACTURING FACILITY
17	SURFACE-MOUNTED LIGHTED SIGN BOX
18	ROUND STOREFRONT SIGN (28 SF); SUPPLIED AND INSTALLED BY SIGN CONTRACTOR
19	1/4" THICK ACRYLIC SIGNAGE APPLIED TO SIDING WITH VH DOUBLE SIDE TAPE
20	ILLUMINATED STOREFRONT SIGNAGE (21 SF) BY SIGN CONTRACTOR
21	EXPOSED DOWNSPOUT, GALVANIZED, PAINTED; CONNECT TO SUB-GRADE STORMWATER COLLECTION SYSTEM; REF CIVIL
22	PAINTED STRUCTURAL CANOPY COLUMN; RAINWATER DOWNSPOUT WITHIN; CONNECT BASE OF CANOPY COLUMN DOWNSPOUT TO STORMWATER MANAGEMENT SYSTEM; REF CIVIL
23	PAINTED STRUCTURAL CANOPY COLUMN; REF CIVIL
24	DOWNSPOUT OUTLET; CONNECT TO SUBGRADE STORMWATER CONNECTION; REF CIVIL
25	CANOPY HEATER
26	TEMPORARY WARMING HUT
27	15' x 5' (75 SF) MURAL

EXTERIOR ELEVATION MATERIALS SUMMARY

SOUTH ELEVATION - MINOR FACADE

MATERIALS (DURABLE/COMPLEMENTARY)	REQUIREMENT	PROPOSED
GLEN GERY COAL CITY BLACK VELOUR GLEN GERY STONE GREY CLAYCOAT SMOOTH	40% DURABLE	1875F/3435F = 54.5%
GLAZING (2'-10") = 123SF (TRANSPARENT - 0%)	30% (2'-10")	126.5SF / 45.8%

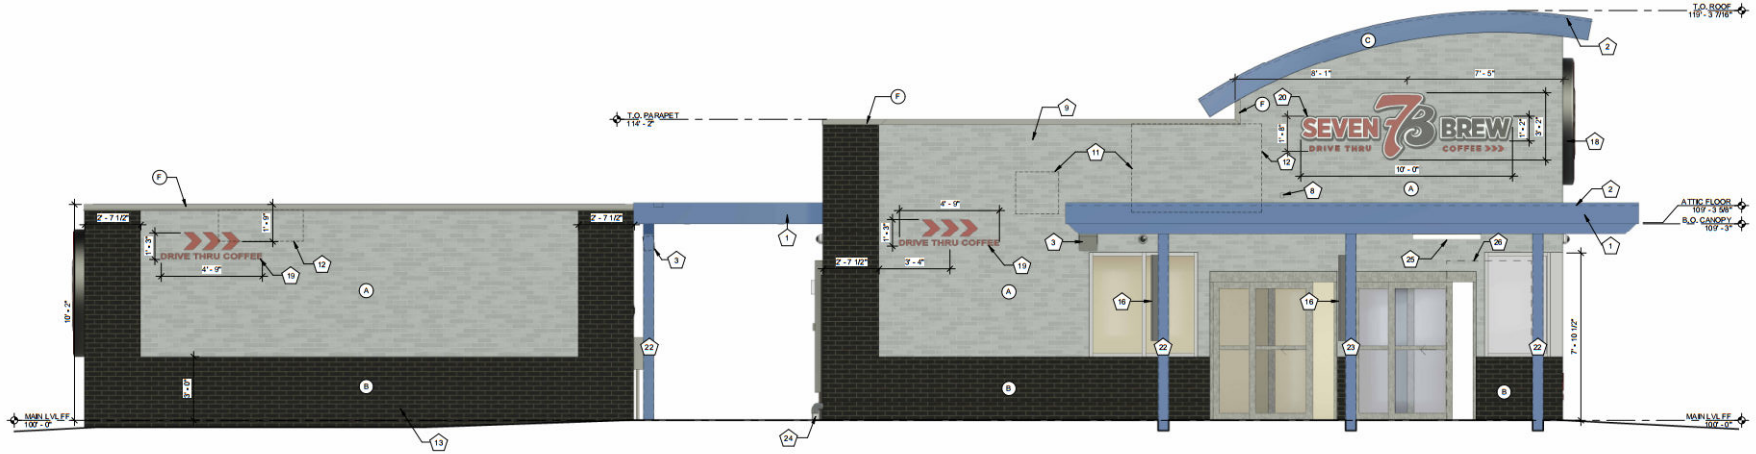

1 EXTERIOR ELEVATION - SOUTH
3/8" = 1'-0"

veritas
architecture + design
707 n. 6th street
kansas city, ks 66101
www.veritas-ad.com
913.308.1460
consulting engineer:

7 BREW DRIVE THRU - COUNCIL BLUFFS, IA - BROADWAY
HIGH PLAINS BREW, LLC
2901 WEST BROADWAY STREET, COUNCIL BLUFFS, IOWA 51501

REVISIONS

No.	Description	Date

sheet issue date: 06/10/2025
project no.: 23.15.12
sheet contents: EXTERIOR ELEVATIONS
sheet no.: A2.2


6/10/2025 1:00:53 PM C:\Users\Vanessa\Documents\23.15.12_Council Bluffs IA - Broadway_Entitlement_R22_V2_vanessaBWH88.rvt
This drawing is an instrument of service and, as such, shall remain the property of Veritas Architecture and Design LLC. Unauthorized use or reproduction without permission is prohibited. This document is for use in connection with the specified project and shall not be used for other locations. ©2023
7 Brew Template V3.0

EXTERIOR ELEVATION MATERIALS SUMMARY		
NORTH FACADE - MAJOR/WEST BROADWAY		
MATERIALS (DURABLE/COMPLEMENTARY)	REQUIREMENT	PROPOSED
GLEN GERY COAL CITY BLACK VELOUR GLEN GERY STONE GREY CLAYCOAT SMOOTH	60% DURABLE	2065F/3435F = 60%
GLAZING (2'-10") = 267SF (TRANSPARENT - 17.5%/ SPANDREL - 23.5%	40% (2'-10")	1135F / 41%


EXTERIOR ELEVATION MATERIALS LEGEND	
MARK	DESCRIPTION
A	MODULAR FULL DEPTH BRICK (BRK-2)
B	MODULAR FULL DEPTH BRICK (BRK-1)
C	BRAKE METAL FASCIA (MP-2)
D	SOFFIT PANELS (MP-2)
E	STANDING SEAM ROOF PANELS (MP-2)
F	METAL BRAKE CAP (MP-3)
G	SPANDREL GLAZING

EXTERIOR ELEVATION KEYNOTES	
MARK	DESCRIPTION
1	PRE-ENGINEERED ALUMINUM CANOPY BY OTHERS; REF STRUCTURAL
2	SURFACE-MOUNTED LED NEON FLEX LIGHTING AS INDICATED (SHOWN DASHED), TYP; REF ELECTRICAL
3	MOUNTED SPEAKER SYSTEM; REF SYSTEMS PLAN
4	THROUGH-WALL ROOF SCUPPER; TYP
5	ADDRESS NUMBERS TO BE 8" TALL x 2" BRUSH STROKE
6	ELECTRICAL EQUIPMENT, PAINTED TO MATCH BUILDING; REF ELECTRICAL
7	FROST-PROOF FLUSH HOSE BIB
8	EXTERIOR WEATHER-PROOF OUTLET; REF ELECTRICAL
9	PARAPET ; ABOVE ATTIC FLOOR
10	KNOX BOX
11	HVAC EQUIPMENT
12	OUTLINE OF MECHANICAL UNIT BEYOND
13	PREFABRICATED COOLER BY NATIONAL MODULAR MANUFACTURING; COORD LOCATION & SPECS WITH CIVIL & STRUCT
14	COOLER LOCK & CONTROLS
15	36" COOLER DOOR

EXTERIOR ELEVATION KEYNOTES	
MARK	DESCRIPTION
16	SAMSUNG DIGITAL DISPLAYS; INSTALLED IN FIELD BY IT PROVIDER; CHASE FOR DATA CABLE INSTALLED AT BUILDING MANUFACTURING FACILITY
17	SURFACE-MOUNTED LIGHTED SIGN BOX
18	ROUND STOREFRONT SIGN (28 SF); SUPPLIED AND INSTALLED BY SIGN CONTRACTOR
19	1/4" THICK ACRYLIC SIGNAGE APPLIED TO SIDING WITH VH DOUBLE SIDE TAPE
20	ILLUMINATED STOREFRONT SIGNAGE (21 SF) BY SIGN CONTRACTOR
21	EXPOSED DOWNSPOUT, GALVANIZED, PAINTED; CONNECT TO SUB-GRADE STORMWATER COLLECTION SYSTEM; REF CIVIL
22	PAINTED STRUCTURAL CANOPY COLUMN; RAINWATER DOWNSPOUT WITHIN; CONNECT BASE OF CANOPY COLUMN DOWNSPOUT TO STORMWATER MANAGEMENT SYSTEM; REF CIVIL
23	PAINTED STRUCTURAL CANOPY COLUMN; REF CIVIL
24	DOWNSPOLT OUTLET; CONNECT TO SUBGRADE STORMWATER CONNECTION; REF CIVIL
25	CANOPY HEATER
26	TEMPORARY WARMING HUT
27	15' x 5' (75 SF) MURAL

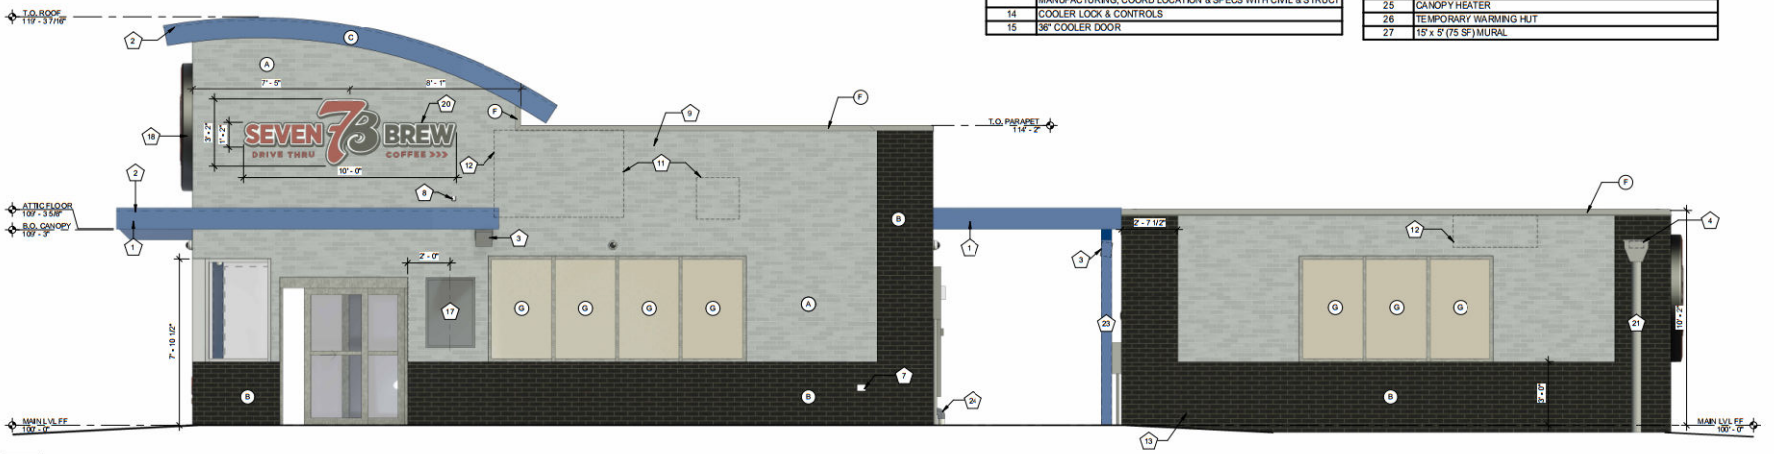

2 EXTERIOR ELEVATION - NORTH (OPTION B)
3/8" = 1'-0"

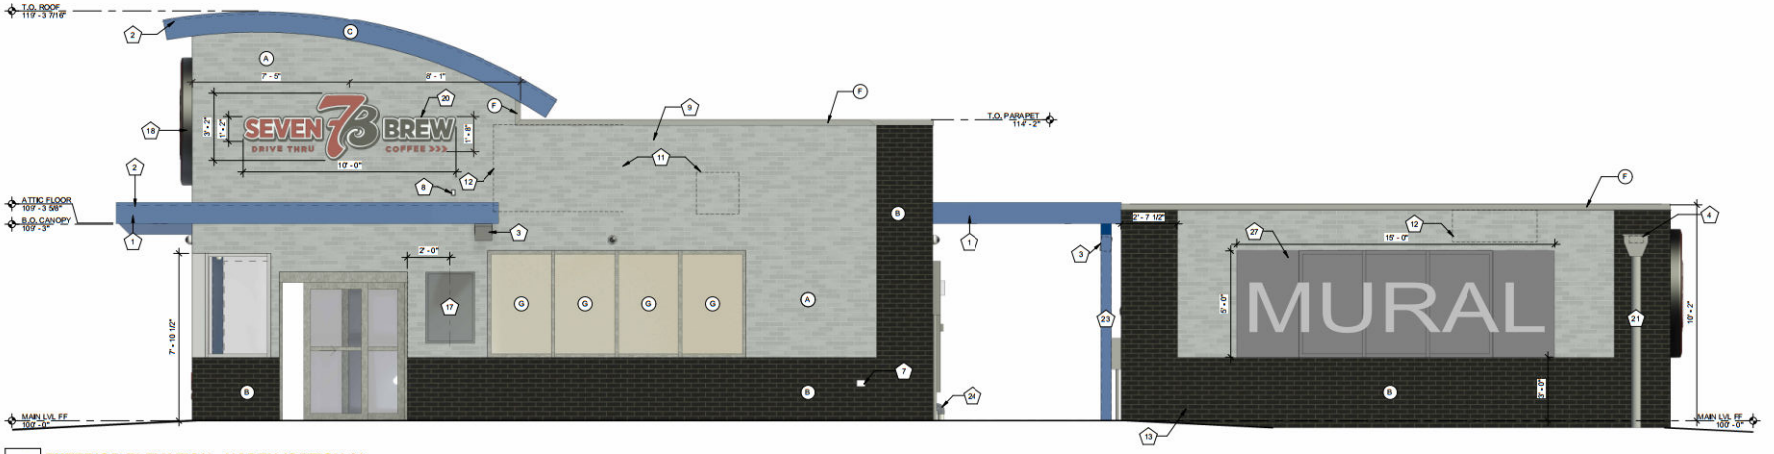

1 EXTERIOR ELEVATION - NORTH (OPTION A)
3/8" = 1'-0"


veritas
architecture + design
707 n. 6th street
kansas city, ks 66101
www.veritas-ad.com
913.308.1460
consulting engineer:

7 BREW DRIVE THRU - COUNCIL BLUFFS, IA - BROADWAY
HIGH PLAINS BREW, LLC
2901 WEST BROADWAY STREET, COUNCIL BLUFFS, IOWA 51501


REVISIONS
No. Description Date

sheet issue date: 06/10/2025
project no.: 23.15.12
sheet contents: EXTERIOR ELEVATIONS
sheet no.: A2.3


6/10/2025 1:01:04 PM C:\Users\VanessaI\Documents\23.15.12_Council Bluffs IA - Broadway_Entitlement_R22_V2_vanessaBWH88.rvt
This drawing is an instrument of service and, as such, shall remain the property of Veritas Architecture and Design LLC. Unauthorized use or reproduction without permission is prohibited. This document is for use in connection with the specified project and shall not be used for other locations. ©2023
7 Brew Template V3.0

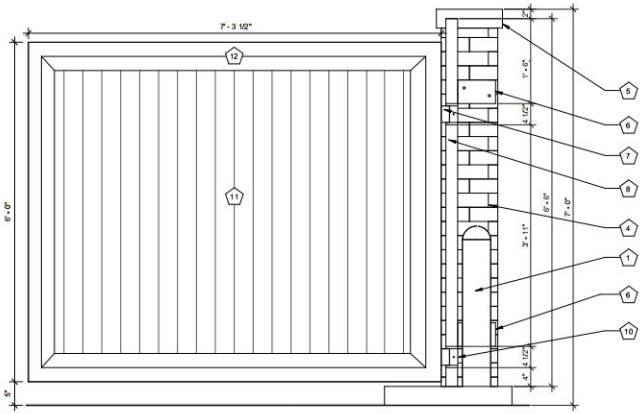

6 DOOR / HINGE DETAIL
1" = 1'-0"

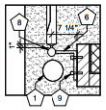

7 TRASH ENCLOSURE PLAN DETAIL
3/4" = 1'-0"

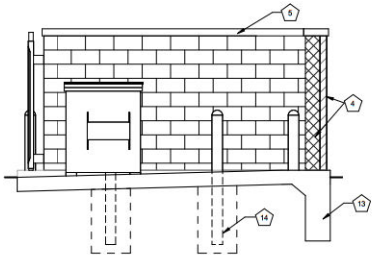

5 SECTION THRU TRASH ENCLOSURE
3/8" = 1'-0"

TRASH ENCLOSURE GENERAL NOTES


1. PRE-PAINT ALL BARE METAL WITH POR-15 PRIMER PRIOR TO INSTALLATION.
2. PAINT DOOR FRAMES, HINGES, AND BOLLARDS TO MATCH THE CANOPY OF THE PREFABRICATED BUILDING - MORIN REGAL BLUE.

TRASH ENCLOSURE KEYNOTES


NOTE NO.	NOTE TEXT
1	Ø6" CONCRETE FILLED BOLLARD - TYP. OF (7); REF CIVIL
2	CUSTOM GATES: SEE 6/A5.0
3	TRASH DUMPSTER ON WHEELS; SUPPLIED BY OWNER
4	BRICK OVER 8" CMU BLOCK
5	4" MASONRY CAP ON TOP OF CMU WALL
6	5" PLATE STEEL BRACE WELDED TO CENTER OF 2" POST; SEE 6/A5.0 FOR HEIGHT
7	3" STEEL BRACE AT EACH HINGE
8	Ø2" STEEL POST
9	2 1/2" BOLT
10	HINGE WITH GREASE FITTING - TYP. OF 2 PER DOOR
11	1x8 STAINED CEDAR PLANKS
12	3" x 3" TUBE STEEL FRAME ROTATED 45 DEGREES
13	REF STRUCTURAL FOR FOUNDATION DESIGN
14	REF CIVIL FOR BOLLARD & BOLLARD FOUNDATION DESIGN

MODULAR BRICK


BRAND: SIOUX CITY BRICK
COLOR: GRANITE RED
FINISH: VELOUR

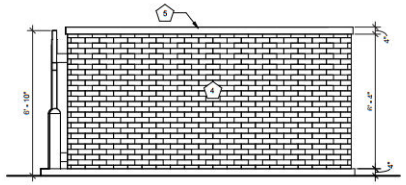


4 TRASH ENCLOSURE - SIDE ELEVATION
3/8" = 1'-0"

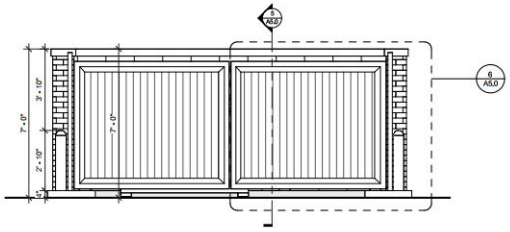

3 TRASH ENCLOSURE - FRONT ELEVATION
3/8" = 1'-0"

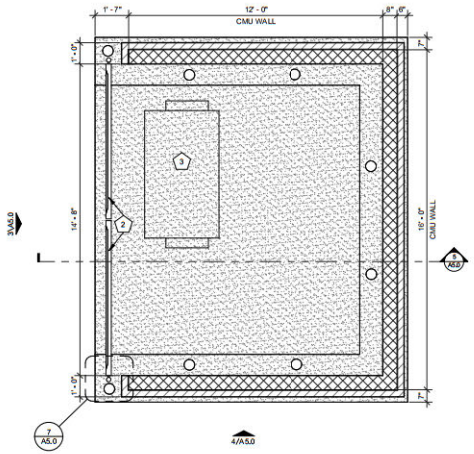

2 TRASH ENCLOSURE PLAN
3/8" = 1'-0"

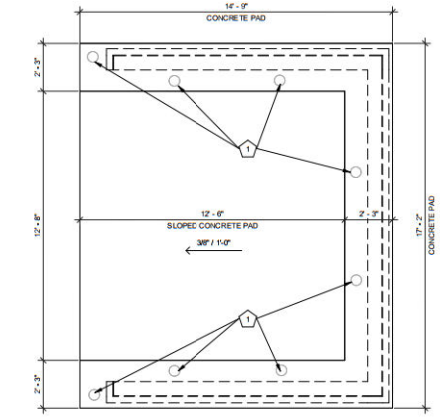

1 TRASH ENCLOSURE - CONCRETE PLAN
3/8" = 1'-0"

veritas
architecture + design
707 n. 6th street
kansas city, ks 66101
www.veritas-ad.com
913.308.1460
consulting engineer:

7 BREW DRIVE THRU - COUNCIL BLUFFS, IA - BROADWAY

HIGH PLAINS BREW, LLC
2901 WEST BROADWAY STREET, COUNCIL BLUFFS, IOWA 51501


REVISIONS
No. Description Date

sheet issue date: 06/10/2025
project no.: 23.15.12
sheet contents: TRASH ENCLOSURE
sheet no.: A5.0


6/10/2025 1:01:06 PM C:\Users\Vanessa\Documents\23.15.12_Council Bluffs IA - Broadway_Entitlement_R22_V2_vanessaBWH88.rvt
This drawing is an instrument of service and, as such, shall remain the property of Veritas Architecture and Design LLC. Unauthorized use or reproduction without permission is prohibited. This document is for use in connection with the specified project and shall not be used for other locations. ©2023
7 Brew Template V3.0




FULL DEPTH BRICK - BRK-2
BRAND: GLEN GERY
COLOR: STONE GREY
FINISH: CLAYCOAT SMOOTH

 

BLUE METAL PANEL MP-2
BRAND: BERRIDGE
COLOR: ROYAL BLUE
FINISH: LOW SHEEN SMOOTH - REFLECTIVITY .26

 

COPING TRIM METAL MP-3
BRAND: BERRIDGE
COLOR: ZINC GREY
FINISH: LOW SHEEN SMOOTH - REFLECTIVITY .39

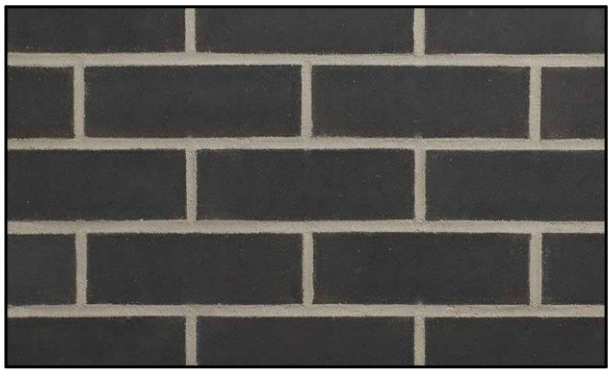

FULL DEPTH BRICK - BRK-1
BRAND: GLEN GERY
COLOR: COAL CITY
FINISH: BLACK VELOUR

23.15.12
7 BREW DRIVE THRU - COUNCIL BLUFFS, IA - BROADWAY
06/10/2025

MATERIAL COLOR BOARD





23.15.12
7 BREW DRIVE THRU - COUNCIL BLUFFS, IA - BROADWAY
06/10/2025

RENDERINGS