
Attachment B

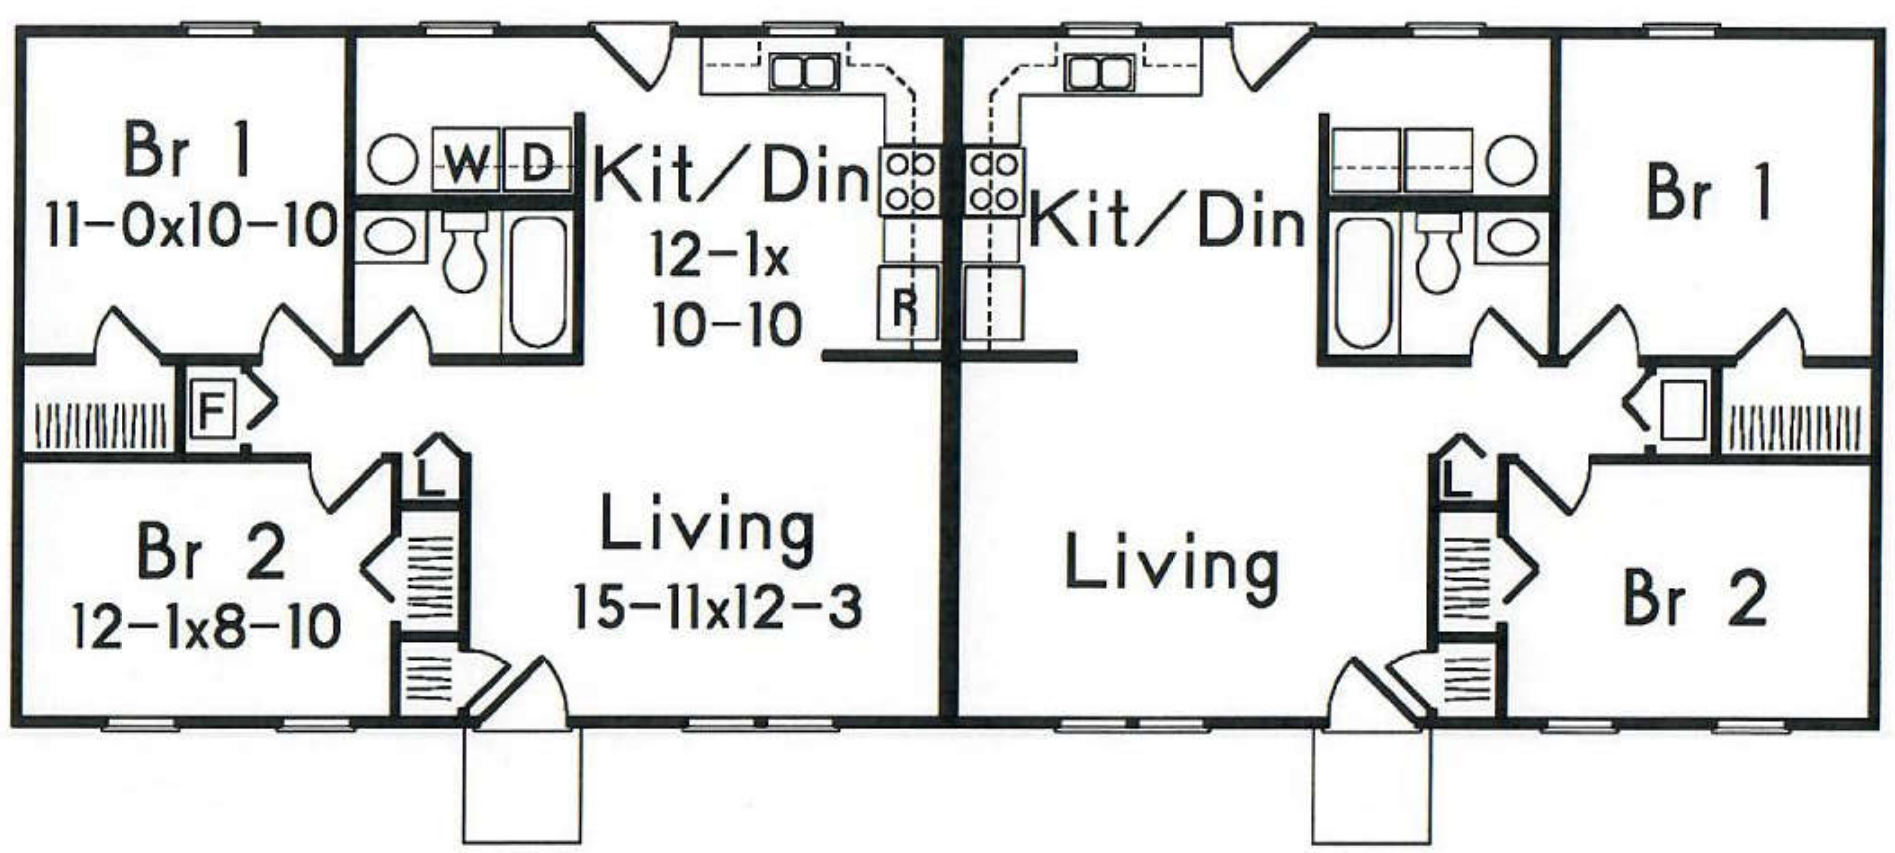

1,536 TOTAL SQUARE FEET - 768 sq ft per unit

for both units




NOTE:
THESE DRAWINGS ARE TO BE USED IN CONJUNCTION WITH THE ACCOMPANYING GENERAL BUILDING SPECIFICATIONS PREPARED BY DESIGN AMERICA.
ALL LOCAL CODES SHALL PREVAIL.
CONTRACTOR TO VERIFY ALL DIMENSIONS BEFORE CONSTRUCTION BEGINS.


designamerica
HOME PLANS & PROJECT PLANS

PLAN NUMBER
001D-0097


SHEET
1 OF 6

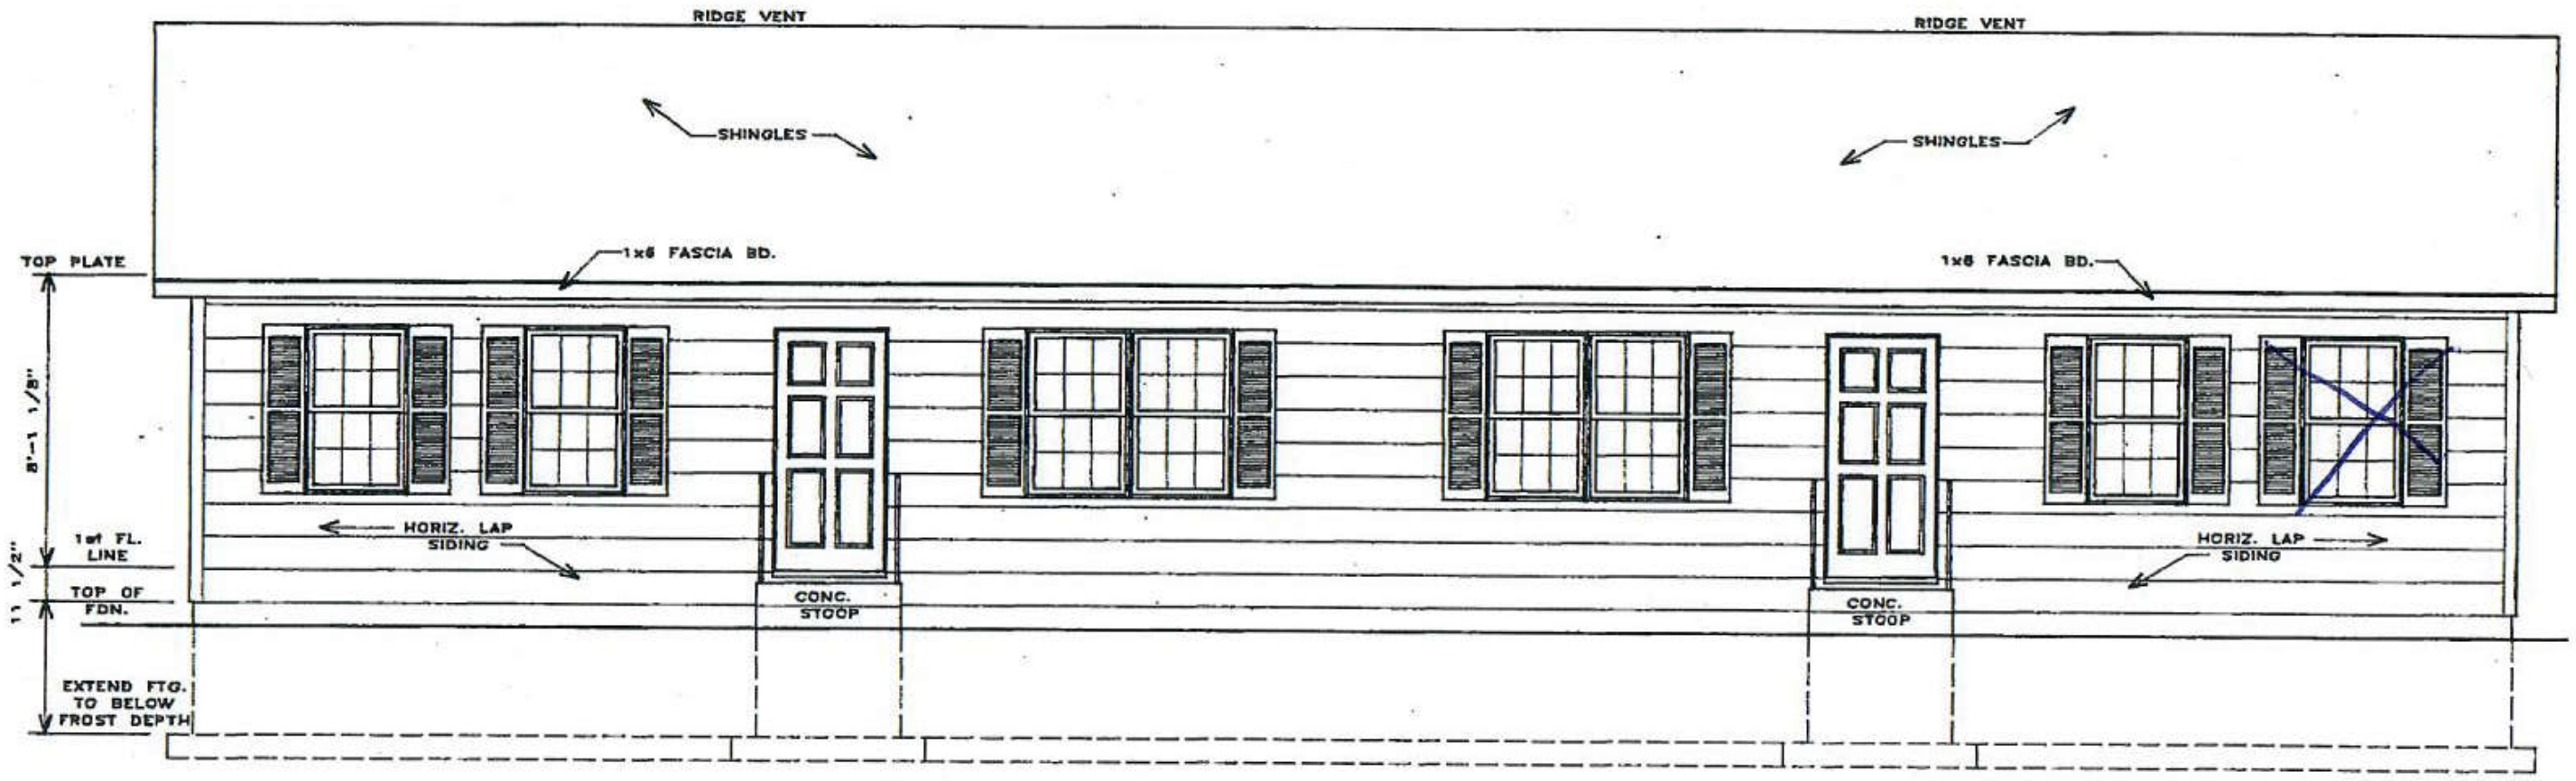


FRONT ELEVATION
SCALE: 1/4" = 1'-0"

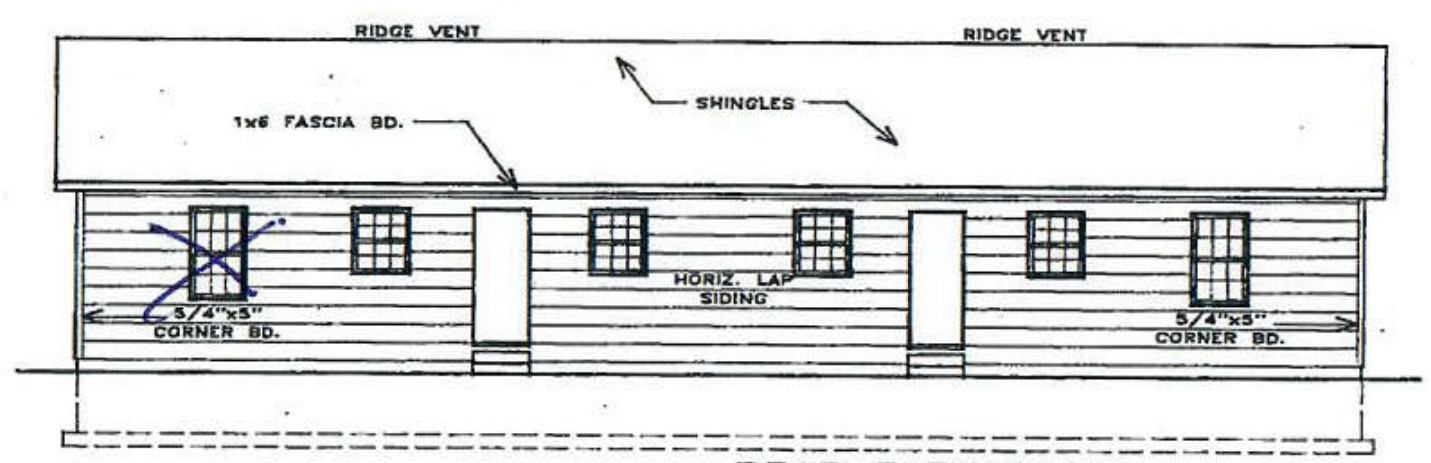

REAR ELEVATION
SCALE: 1/8" = 1'-0"

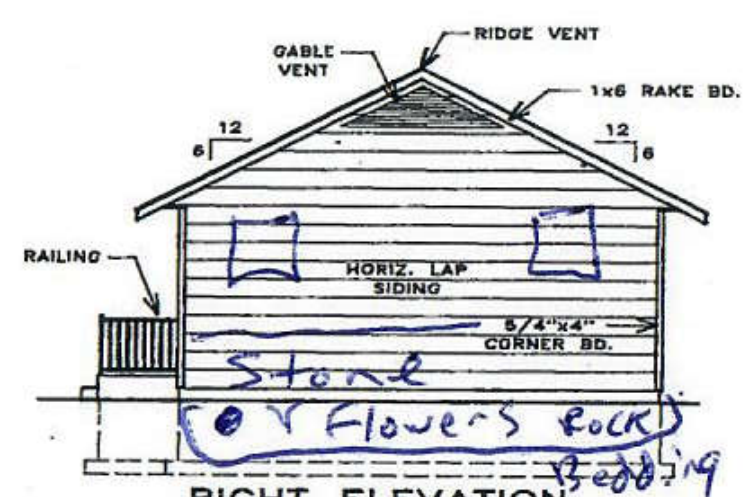

RIGHT ELEVATION
SCALE: 1/8" = 1'-0"

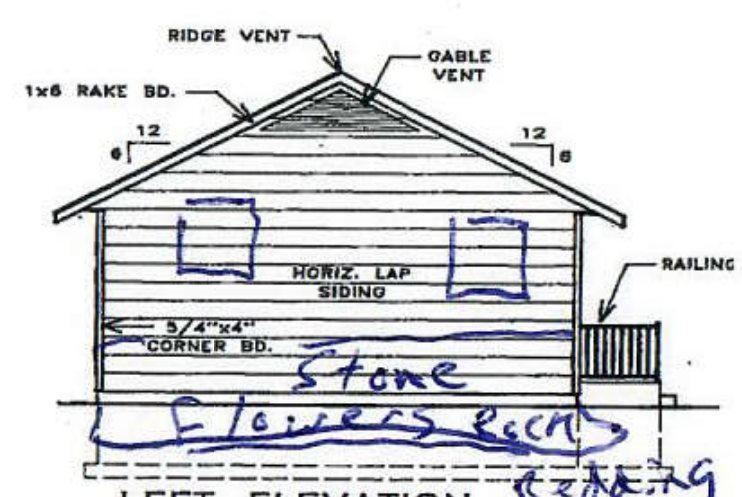

LEFT ELEVATION
SCALE: 1/8" = 1'-0"

NOTE:
THESE DRAWINGS ARE TO BE USED IN CONJUNCTION WITH THE ACCOMPANYING GENERAL BUILDING SPECIFICATIONS PREPARED BY DESIGN AMERICA.
ALL LOCAL CODES SHALL PREVAIL.
CONTRACTOR TO VERIFY ALL DIMENSIONS BEFORE CONSTRUCTION BEGINS.

designamerica
HOME PLANS & PROJECT PLANS

PLAN NUMBER
001D-0097

SHEET
4 OF 6