


Attachment D

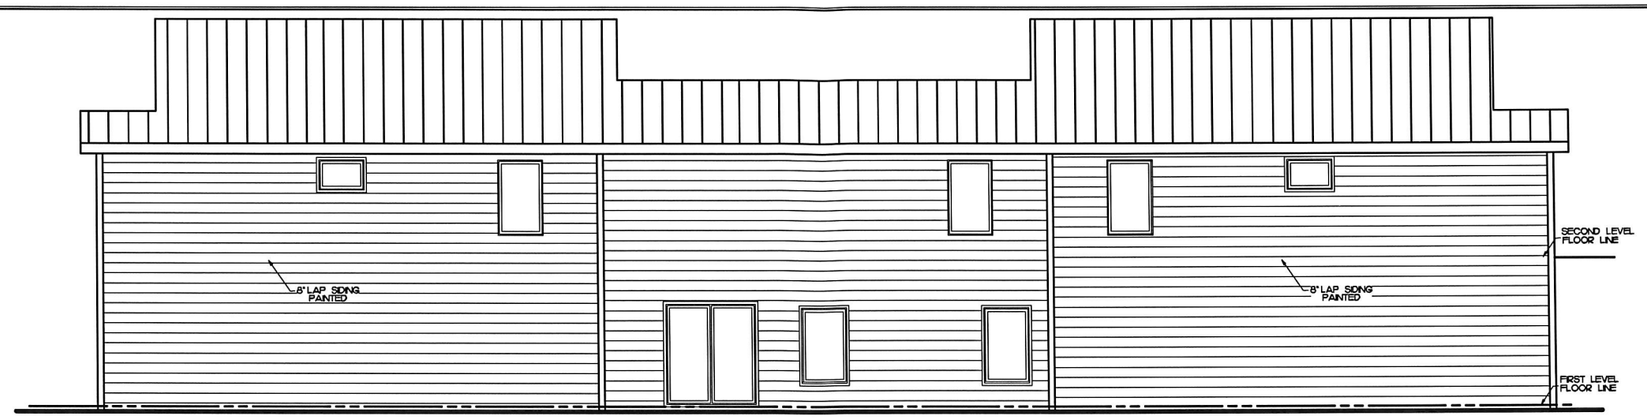


REAR ELEVATION
SCALE: 1/4" = 1'-0"

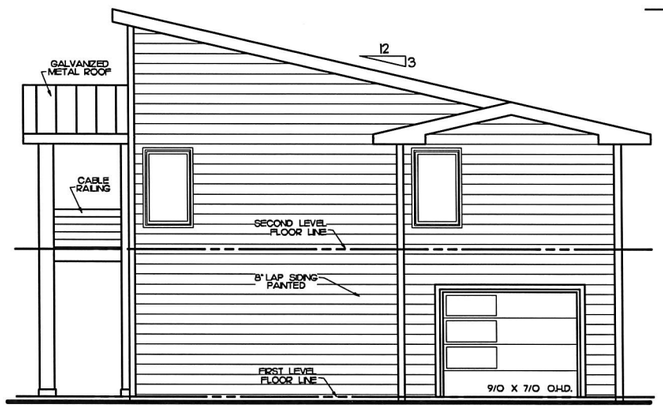

SIDE ELEVATION
SCALE: 1/4" = 1'-0"

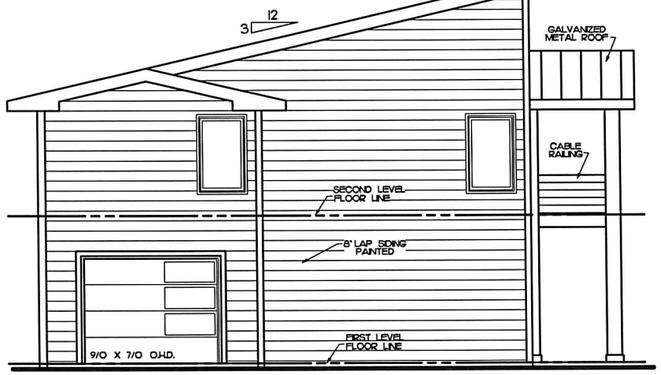

SIDE ELEVATION
SCALE: 1/4" = 1'-0"

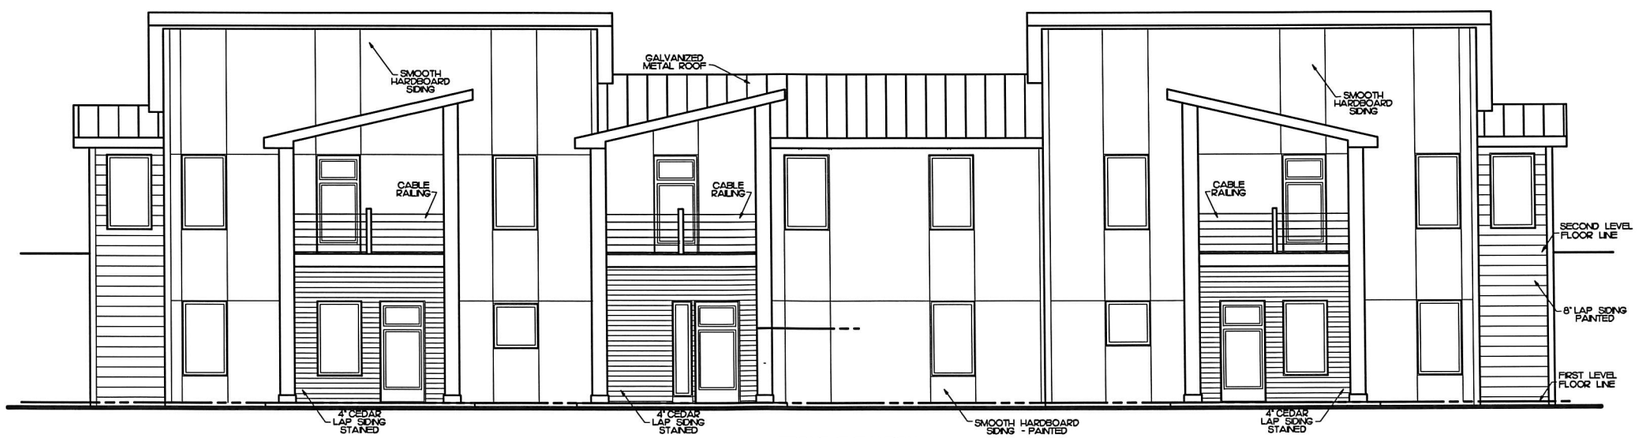

FRONT ELEVATION
SCALE: 1/4" = 1'-0"

JUSTIN BARNES
402-570-6968
DRAWING PLANS

DESIGNER IS NOT AN ARCHITECT OR ENGINEER. DESIGNER MAKES NO WARRANTY OR REPRESENTATION, EITHER EXPRESS OR IMPLIED, WARRANT THE SUITABILITY OF THESE PLANS FOR USE ON YOUR SPECIFIC SITE. IT IS YOUR RESPONSIBILITY TO HAVE A PROFESSIONAL TO DETERMINE THE SUITABILITY OF THESE PLANS FOR YOUR SPECIFIC SITE.

The 712 Initiative
The Row on First

ALL RIGHTS RESERVED

TMK
Residential Design Services
& Associates
402-570-6968

OF