
Attachment 'E'





MAERSK

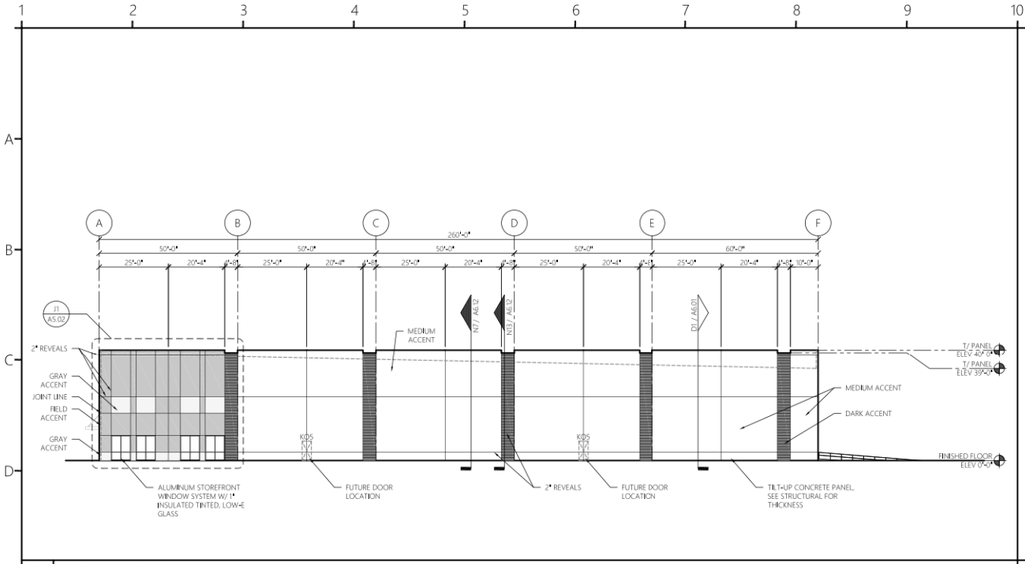


E1 | SIDE ELEVATION

SCALE: 1:20

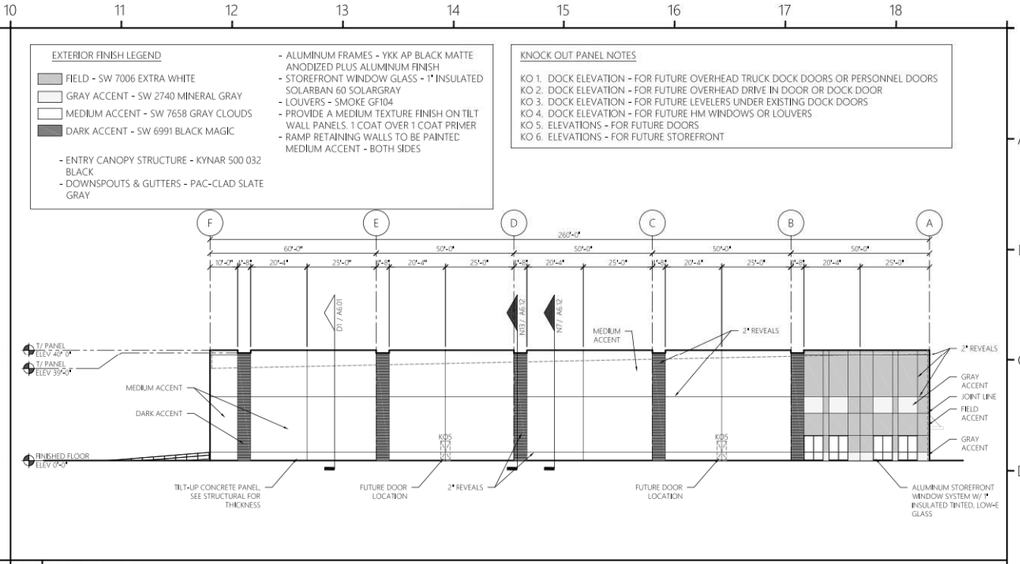


E10 | SIDE ELEVATION

SCALE: 1:20

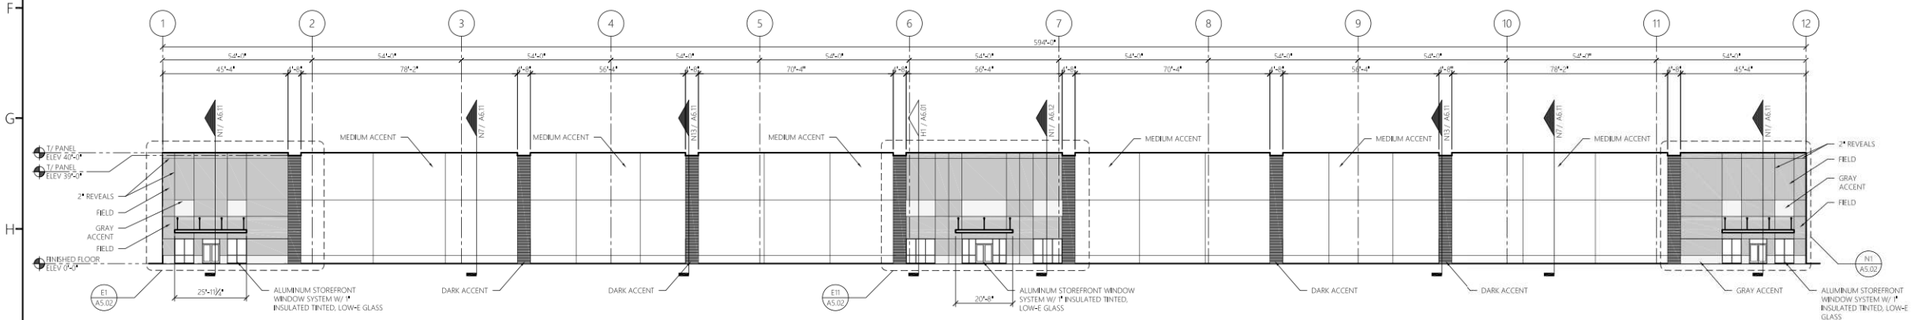

I1 | FRONT ELEVATION

SCALE: 1:20

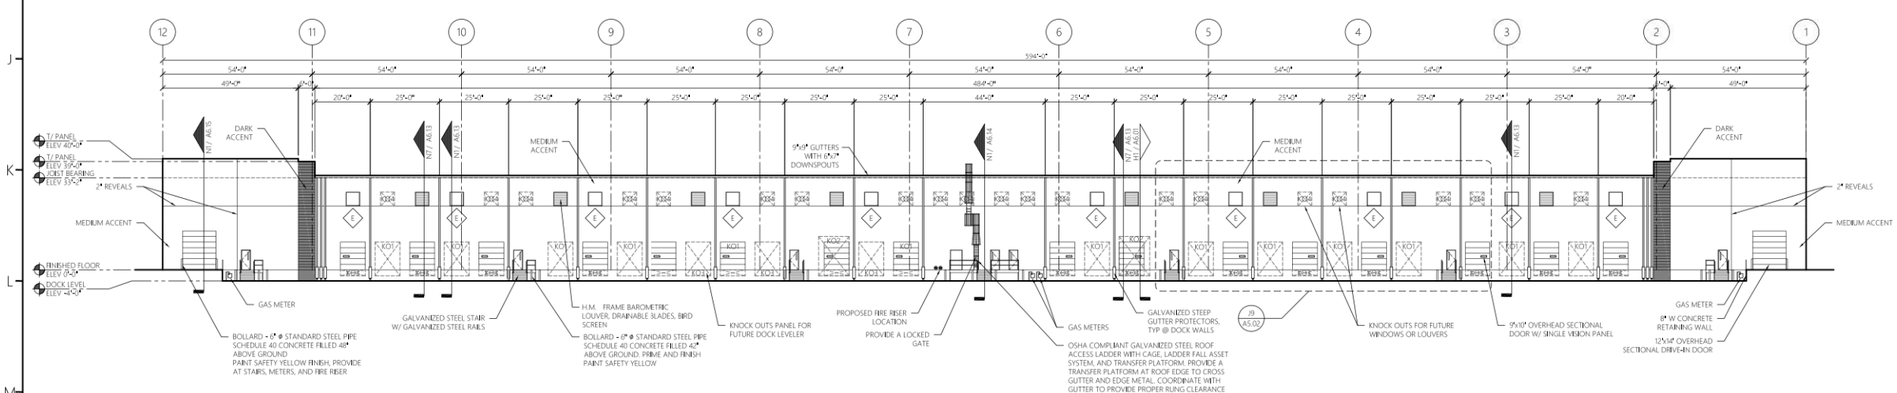

N1 | REAR ELEVATION

SCALE: 1:20

EXTERIOR FINISH LEGEND

- FIELD - SW 7006 EXTRA WHITE
- GRAY ACCENT - SW 2740 MINERAL GRAY
- MEDIUM ACCENT - SW 7658 GRAY CLOUDS
- DARK ACCENT - SW 6991 BLACK MAGIC

- ENTRY CANOPY STRUCTURE - KYNAR 500 032 BLACK
- DOWNSPOUTS & GUTTERS - PAC-CLAD SLATE GRAY
- ALUMINUM FRAMES - YKK AP BLACK MATTE ANODIZED PLUS ALUMINUM FINISH
- STOREFRONT WINDOW GLASS - 1" INSULATED SOLARBAN 60 SOLARGRAY
- LOUVERS - SMOKE GF104
- PROVIDE A MEDIUM TEXTURE FINISH ON TILT WALL PANELS. 1 COAT OVER 1 COAT PRIMER
- RAMP RETAINING WALLS TO BE PAINTED MEDIUM ACCENT - BOTH SIDES

KNOCK OUT PANEL NOTES

KO 1. DOCK ELEVATION - FOR FUTURE OVERHEAD TRUCK DOCK DOORS OR PERSONNEL DOORS
KO 2. DOCK ELEVATION - FOR FUTURE OVERHEAD DRIVE IN DOOR OR DOCK DOOR
KO 3. DOCK ELEVATION - FOR FUTURE LEVELERS UNDER EXISTING DOCK DOORS
KO 4. DOCK ELEVATION - FOR FUTURE HM WINDOWS OR LOUVERS
KO 5. ELEVATIONS - FOR FUTURE DOORS
KO 6. ELEVATIONS - FOR FUTURE STOREFRONT

ARCHITECT OF RECORD:
R. MICHAEL COLEMAN
INDIANA REGISTERED ARCHITECT
201 RIVERPLACE, SUITE 401
GREENVILLE, SC 29601
PHONE: 864.451.5288

OWNERS REPRESENTATIVE:

COR3 DESIGN, LLC
ARCHITECTURE

COR3 Design, LLC
Commercial, Office, Retail, Restaurant, Real Estate Development
201 RiverPlace
Suite 401
Greenville, SC 29601
Phone: 864.451.5288
Fax: 864.990.3085
www.cor3design.com

Consultants:
STRUCTURAL
Taylor and Vaz Structural Engineers P.C.
PO Box 2636
Hickory, NC 28603
828.328.6331

THIS DRAWING IS THE PROPERTY OF COR3 DESIGN, LLC AND IS COPY RIGHT PROTECTED. IT IS NOT TO BE REPRODUCED OR COPIED IN WHOLE OR IN PART. IT IS ONLY TO BE USED FOR THE PROJECT AND SITE SPECIFICALLY IDENTIFIED HEREIN AND IS NOT TO BE USED FOR ANY OTHER PROJECT. IT IS TO BE RETURNED UPON REQUEST

Project Title :

Client Logo:

REALTYLINK

Seal :

R. MICHAEL COLEMAN REGISTERED No.11700018 STATE OF INDIANA ARCHITECT

Revisions :
07.15.2022 Issue for Permit

Project Number :
22025
Phase :
CD
Date :
07.15.2022
Drawn By :
-
Checked By :
-

Sheet Number:
A5.01

Sheet Title :
EXTERIOR ELEVATIONS