



1 NORTH ELEVATION

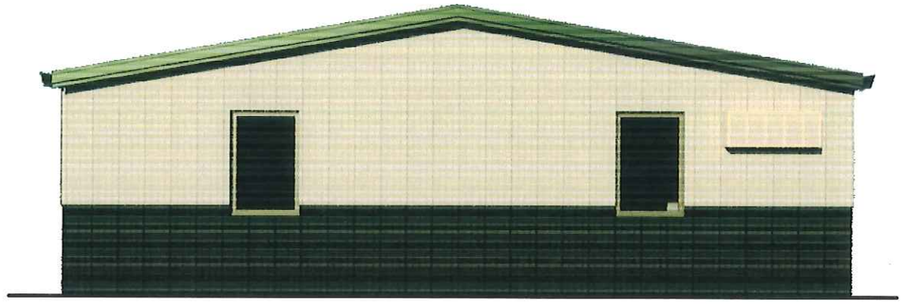

2 EAST ELEVATION

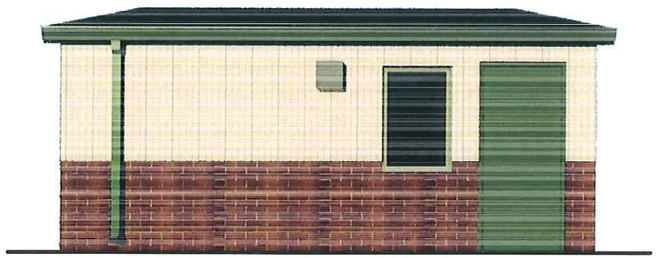

3 SOUTH ELEVATION



4 WEST ELEVATION


09/10/18

CLARK MINI STORAGE
EXTERIOR ELEVATION RENDERINGS

07352.001

SCHEMMER
Design with Purpose. Build with Confidence.

ATTACHMENT D

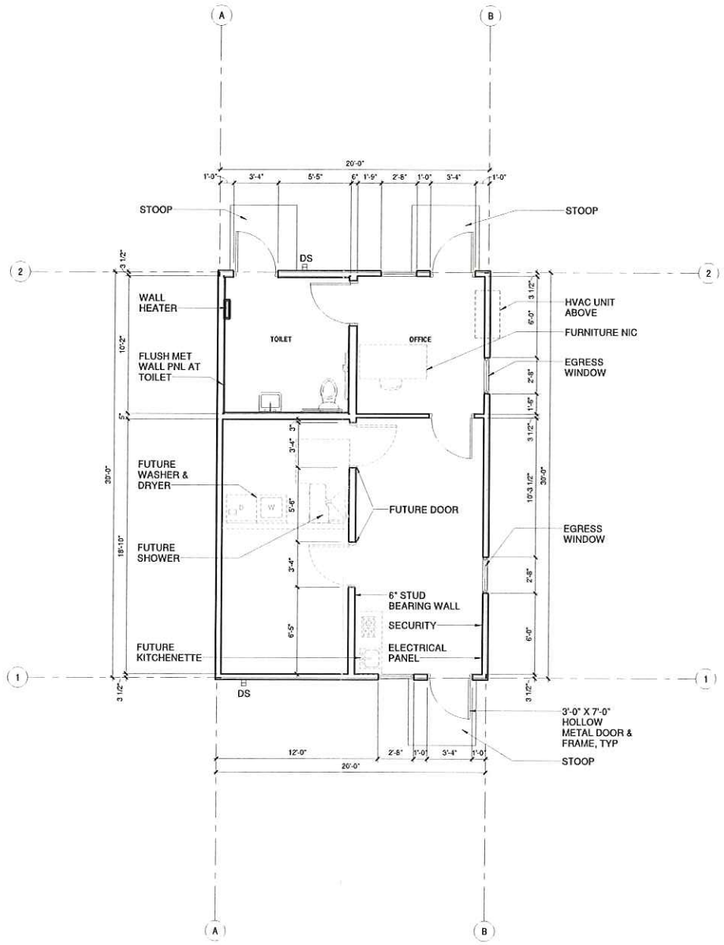

1 FLOOR PLAN

NORTH

08/29/18


CLARK MINI STORAGE
FLOOR PLAN

07352.001

SCALE: 1/4" = 1'-0"

SCHEMMER


Design with Purpose. Build with Confidence.

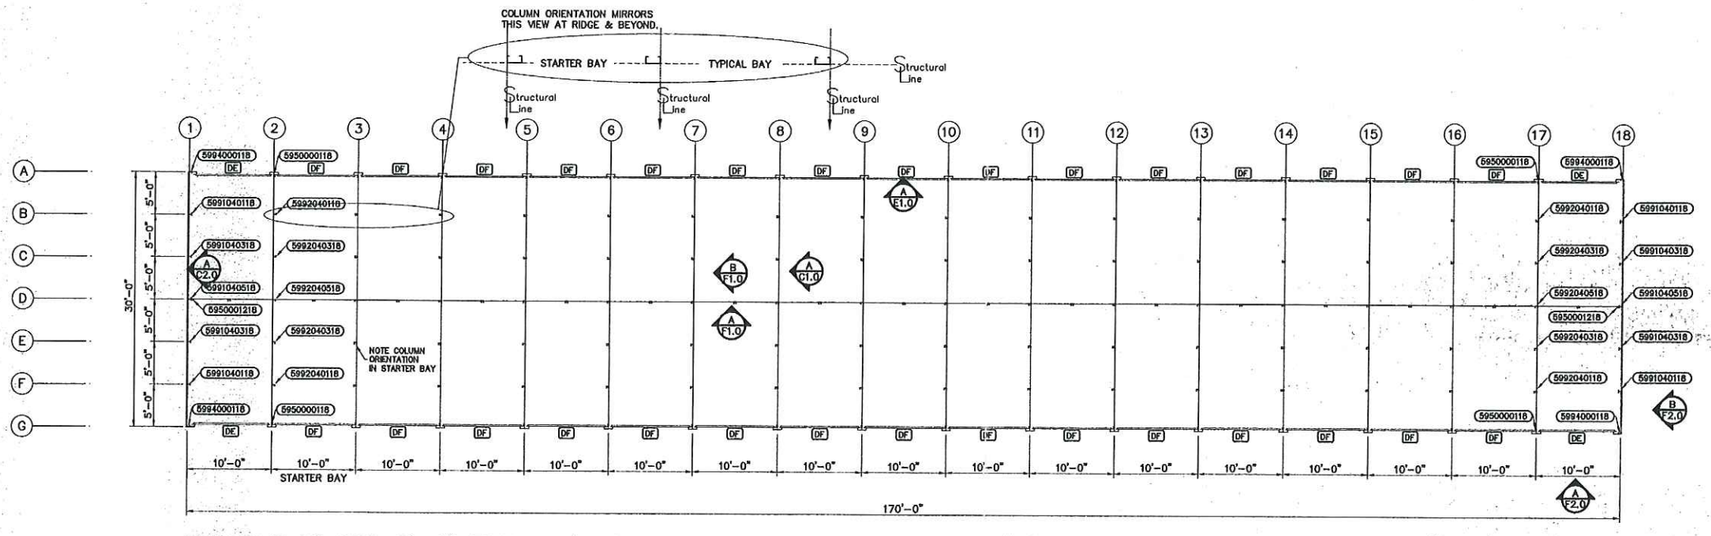


FLOOR PLAN FOR 8'-4" EAVE, 1/2:12 PITCH, MINI STORAGE BUILDING "C"

DOOR SCHEDULE							
QTY	CODE	TYPE	SIZE	ROUGH OPENING (REF.)	MANUF.	DESCRIPTION	COLOR
4	DE	ROLL-UP	8'-8" x 7'-0"	8'-8" x 7'-0"	TRAC-RITE/eq.	ROLL-UP DOOR	COLORED
30	DF	ROLL-UP	9'-0" x 7'-0"	9'-0" x 7'-0"	TRAC-RITE/eq.	ROLL-UP DOOR	COLORED

ROLL-UP DOORS MEET ASTM E330

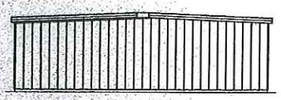


END WALL ELEVATION

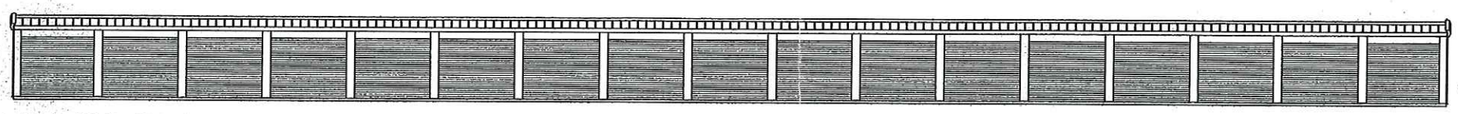

SIDE WALL ELEVATION

1/8"=1'-0"

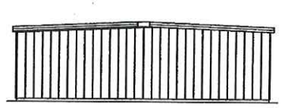

END WALL ELEVATION

- BUILDINGS A, B, C, AND D WILL HAVE 41" OF WAINSCOTING (GREEN) ON THE EAST SIDE OF THE BUILDINGS.

REVISION	By Date

JOEL G. HOWARD 20407 IOWA REGISTERED PROFESSIONAL ENGINEER DEC 13 2017

TRACHTE BUILDING SYSTEMS, Inc.
This drawing and all parts thereof is the exclusive property of Trachte Building Systems, Inc. 314 Wilburn Road, Sun Prairie, Wisconsin (800/356-5824) (Local 608/837-7899) and may not be reproduced in whole or part without written permission.

TBS

Job Description: JOHN PITZER - - PACIFIC JUNCTION, IA
Sheet Title: FLOOR PLAN

Date: 12/12/2017
Drawn by: JBO
Scale: 1/8" = 1'-0"
Plan No.: P43434-C
Order No.: --
Sheet No.: A1