

ATTACHMENT E

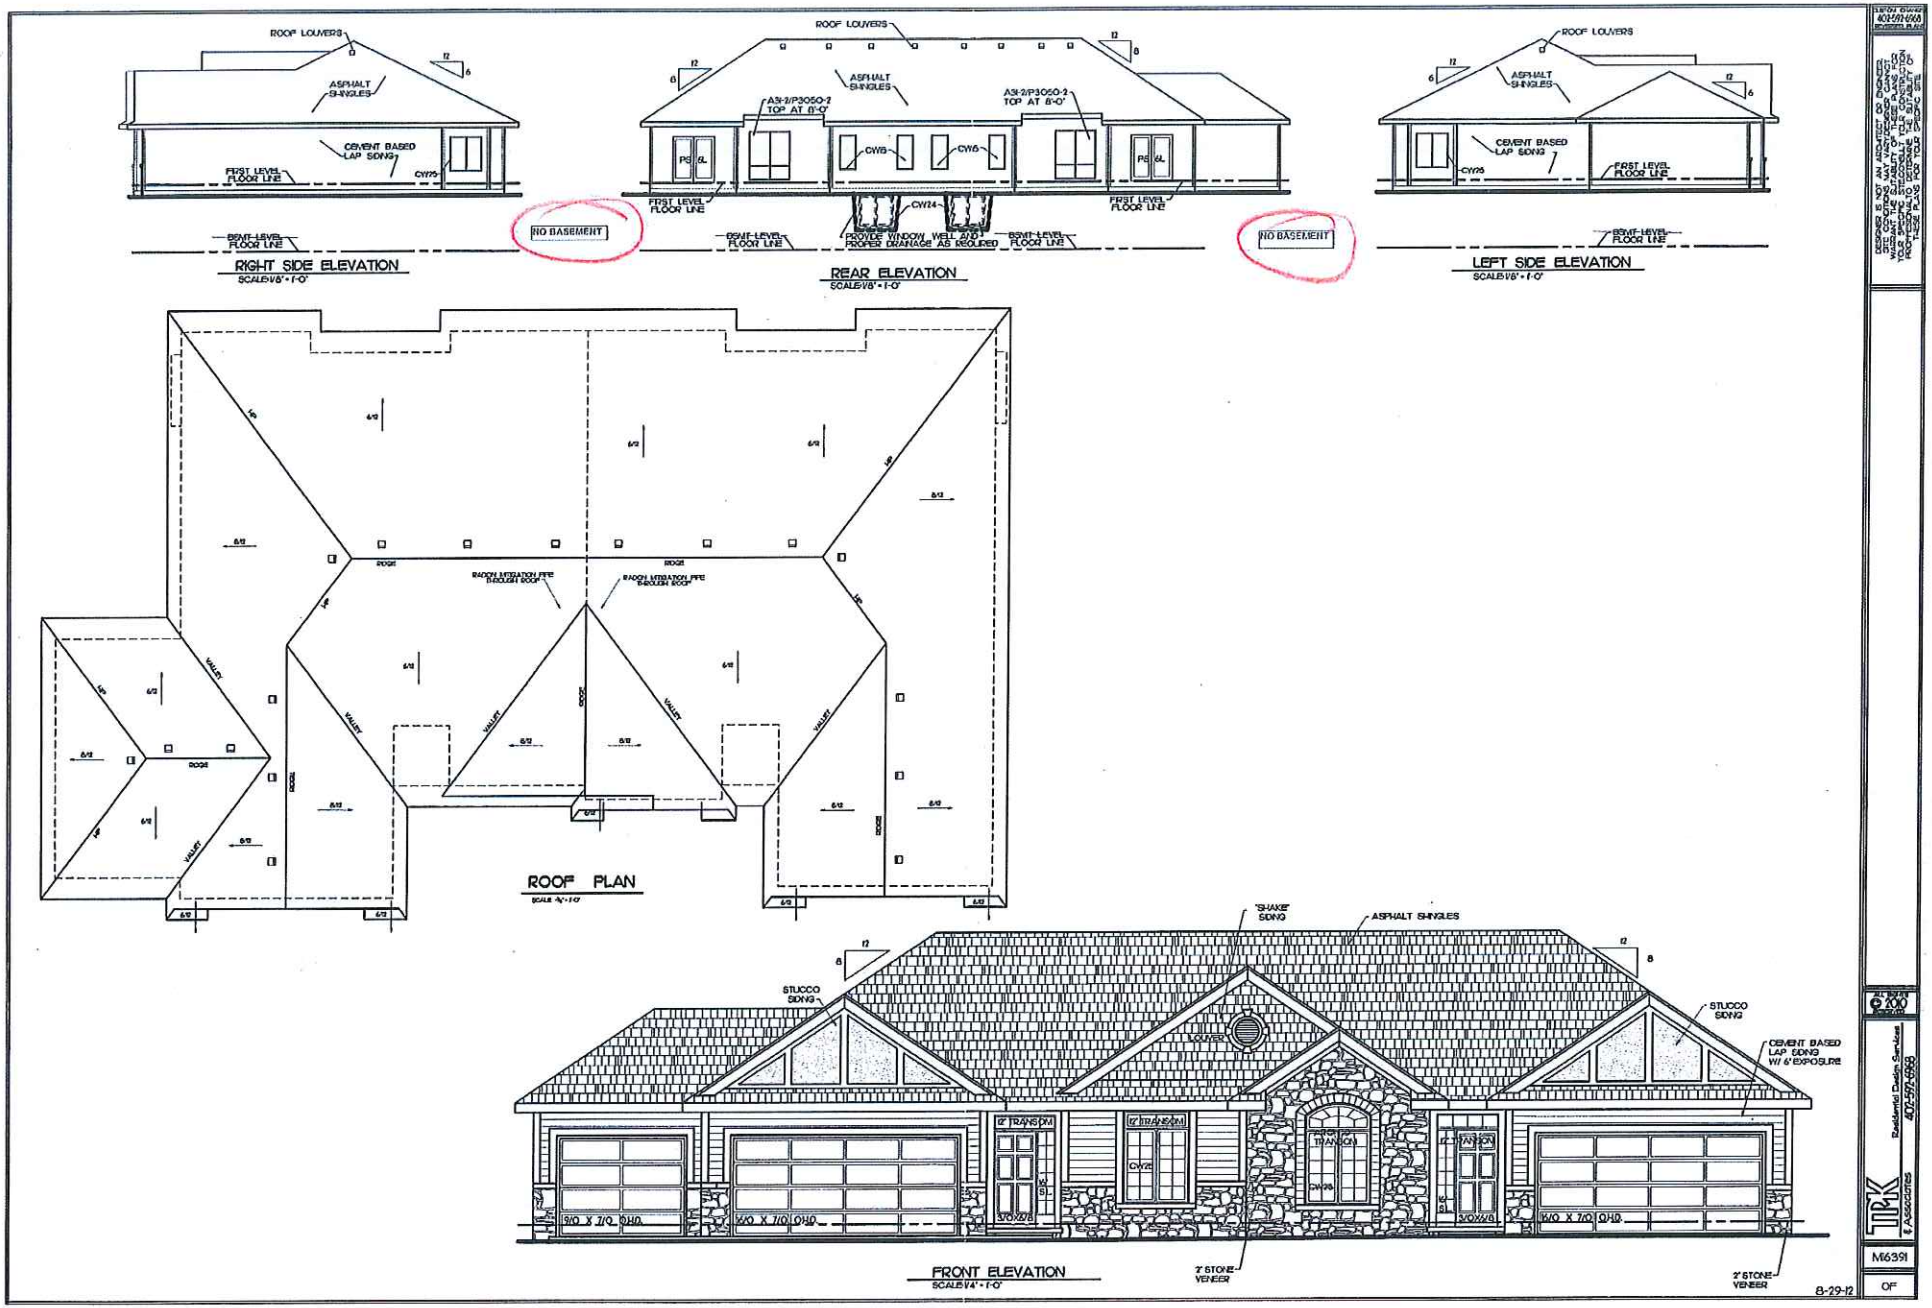

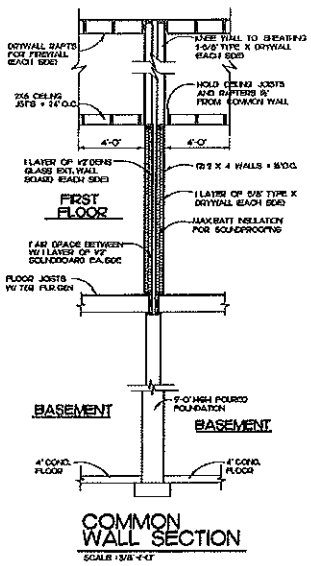

COMMON WALL SECTION

SCALE: 3/8"=1'-0"

GENERAL NOTES

CALCULATED END-LOADS TAKE PRECEDENCE OVER BOARD FOOTAGE.

ALL OUTLOOKS ARE FROM STUD TO STUD UNLESS WALLS ARE DESIGNATED TO CUTOUT FOR EXTENSION TO CUTOUT ALL DIMENSIONS OF ALL STRUCTURAL MEMBERS.

ANY STRUCTURAL LOADERS NOT INDICATED ON PLAN TO BE SIZED BY CONTRACTOR.

FLOOR LOAD: 40# LIVE LOAD/10# DEAD LOAD

ROOF LOAD: 30# LIVE LOAD/10# DEAD LOAD

40 PSF SQ. BEARING CAPACITY

VERIFY AND CONFORM UP FOOTINGS TO HIGH HORIZONTAL REBOUNDS

FIREPLACE AND FIREPLACE FLUES TO BE UL APPROVED & INSTALLED AS PER MANUFACTURERS SPECS.

NOTE: ALL MAIN LEVEL WALLS ARE 9'-1" UNLESS NOTED.

NOTE: ALL WINDOW CALL-OUTS ARE A/O PERSPECTIVE.

NOTE: ALL INTERIOR WALLS ARE 2X4 STUDS.


NOTE: ALL EXTERIOR WALLS ARE 6"ON 8" STUD WALL W/ R20 INSUL.

NOTE: ALL ANGLED WALLS ARE = 45° UNLESS NOTED OTHERWISE.

NOTE: ALL DOORS AND CASED OPENINGS ARE 6'-8" TALL.

NOTE: SIZE, SPACING, SPECIES & LOCATION OF ALL STRUCTURAL MEMBERS IS TO BE VERIFIED BY CONTRACTOR.

NOTE: RADON MITIGATION PIPE THROUGH ROOF"

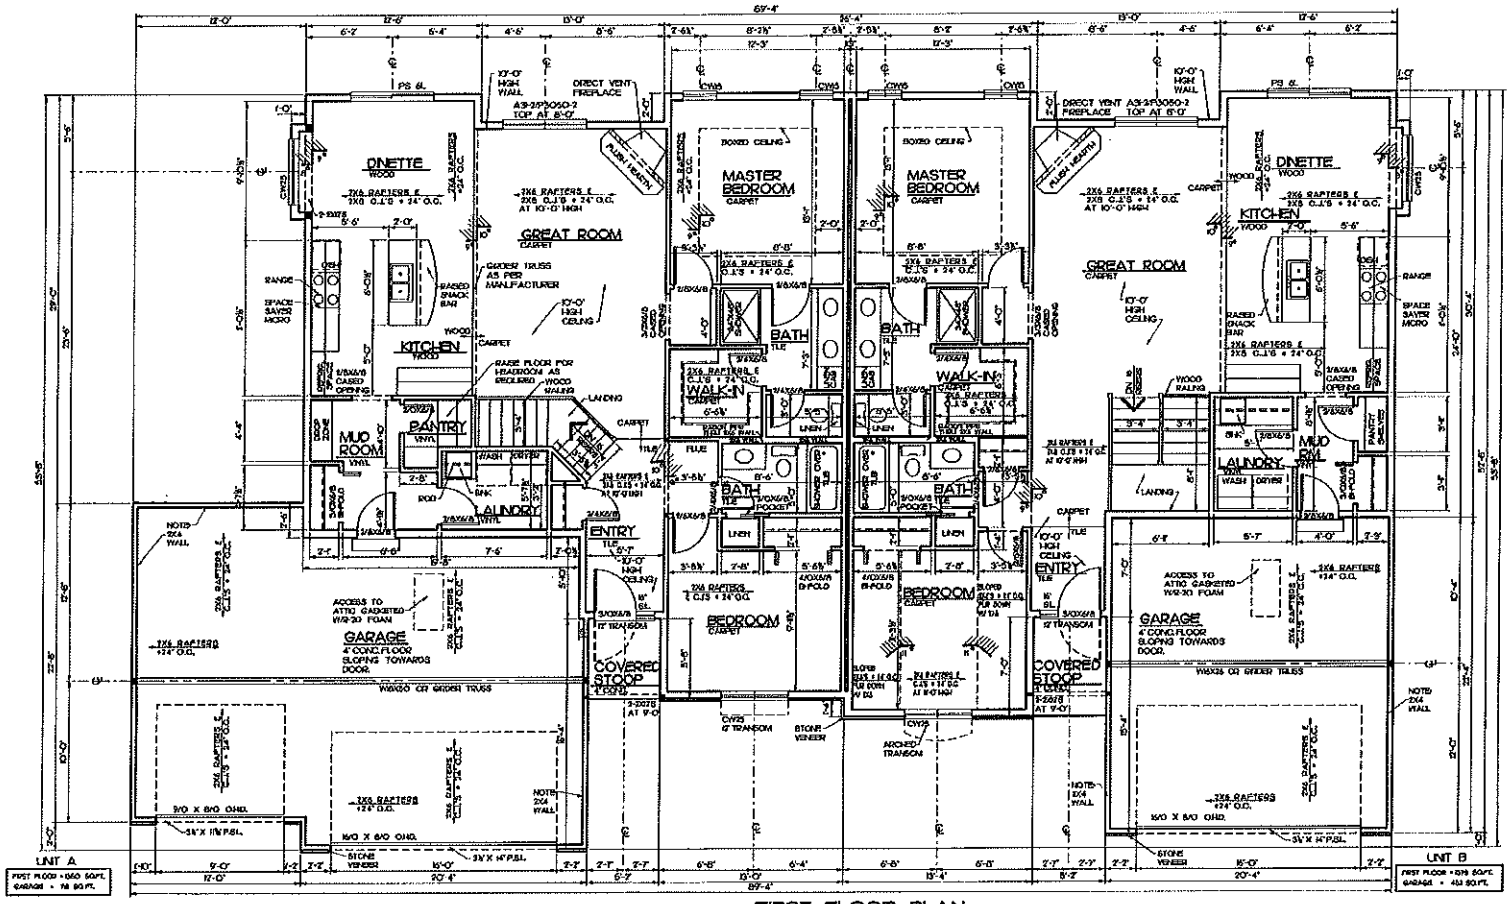

FIRST FLOOR PLAN

SCALE: 1/4"=1'-0"

8-31-12