


165 sf each

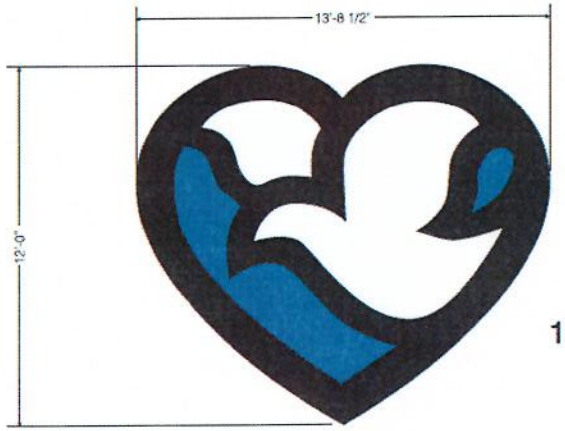

81 sf each


CHANNEL LETTERS AND LOGO
Scale 1/4"=-1'

Furnish and Install (2) new sets of Channel Letters and Logos





NOT TO SCALE

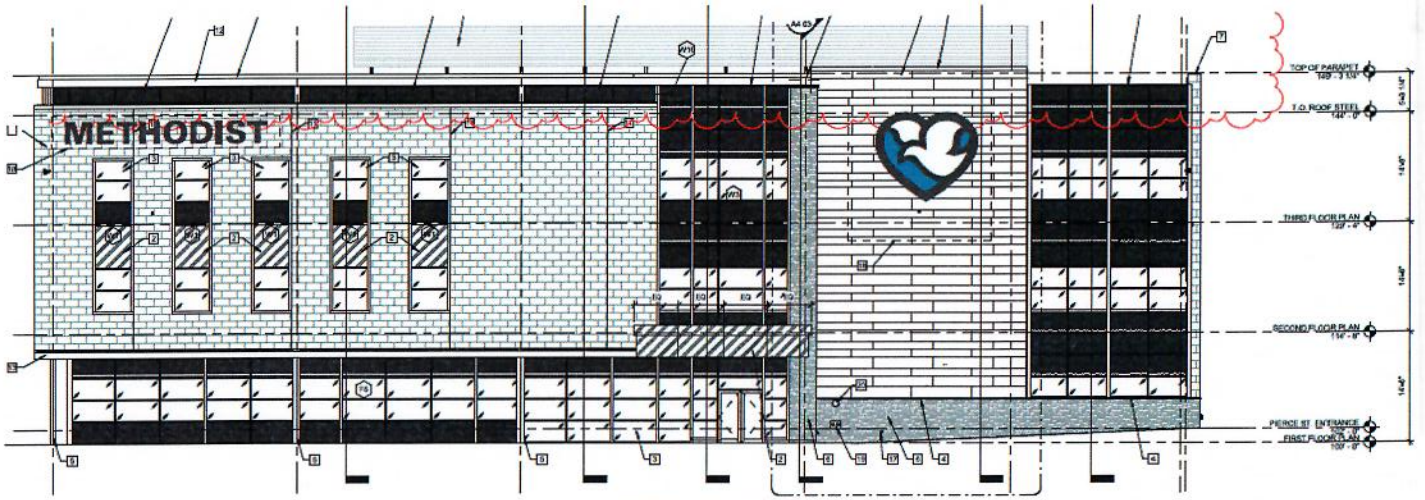

WEST ELEVATION Scale 1/16"=1'

ATTACHMENT C


Client	Methodist Hospital	Jennie Edmundson	Pierce St	Council Bluffs, IA			
Contract No		Date 11.27.18 r1	Approved by		Salesperson Gabrielle Ryan		
Design No	29609a	Sign Type / Sign Area	Approval date		Designer Heidi Claussen		

Rev #	Date	Description of Revision
-	11.12.18	Original
1	11.27.18	update elevation and sizes

SIGNWORKS INC
4713 F Street Omaha, NE 68117 402-346-5447 402-346-9250 fax signworksomaha.com
A Family Tradition of Quality Signs **Since 1935**

Due to the nature of Color Reproduction, the colors on this drawing may vary from actual colors (material samples are available upon request). This is an ORIGINAL, UNPUBLISHED DRAWING by SIGNWORKS, Inc submitted for your approval. It is not to be reproduced without written permission of SIGNWORKS, Inc.




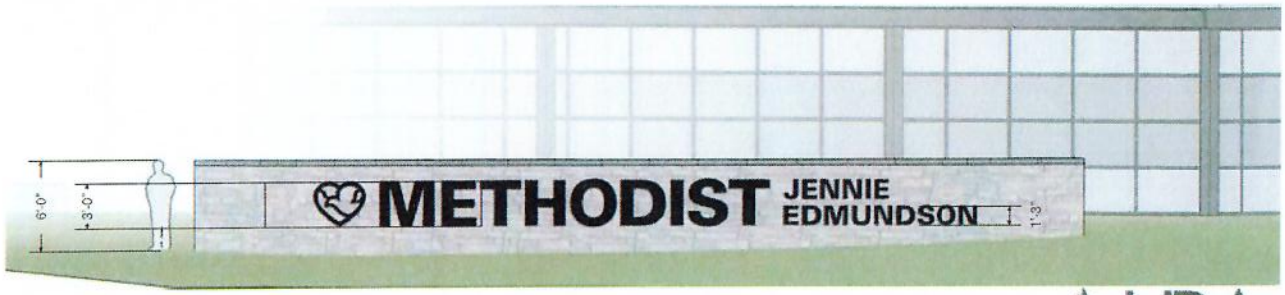

Scale 1/8" = 1'

HBA
HOLLAND BARHAM ARCHITECTS

ATTACHMENT C

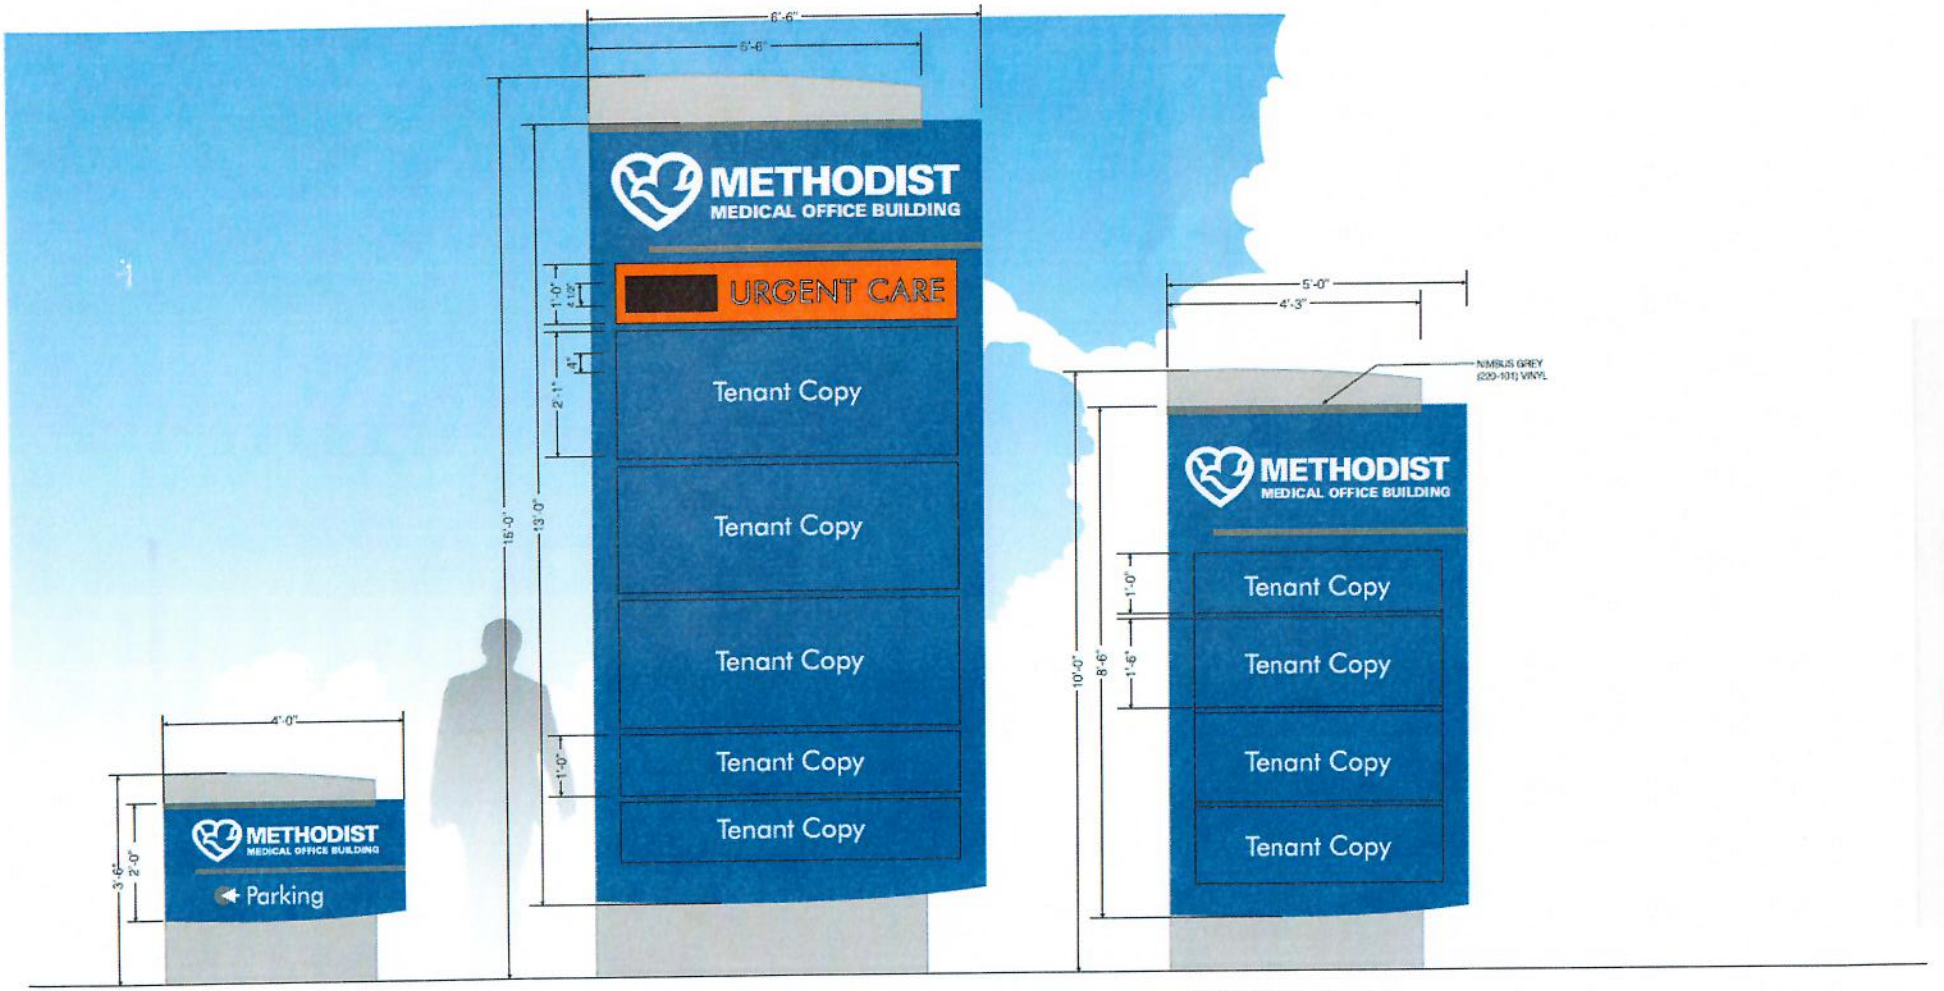

(1) D/F DIRECTIONAL GROUND SIGNS

(1) D/F MONUMENT SIGN

(1) D/F MONUMENT SIGN

ATTACHMENT C

Client	Methodist Hospital	Jennie Edmundson	Pierce St	Council Bluffs, IA	
Contract No		Date 2.1.19 r4	Approved by	Salesperson	Gabrielle Ryan
Design No	29611d	Sign Type / Sign Area	Approval date	Designer	Heidi Claussen

Rev #	Date	Description of Revision
-	11.12.18	Original
1	11.14.18	chg bkt panels to blue bk
2	11.19.18	inc to 16' ovh, add tenants
3	11.27.18	chg logo, add 5th mon, chg qty of 15'
		chg arrow direction on lg mon, show both faces, add logo to small sign
4	2.1.19	chg tenant panels, inc height from 8-10"

SIGNWORKS INC

4713 F Street Omaha, NE 68117 402-346-5447 402-346-9250 fax signworksomaha.com

A Family Tradition of Quality Signs **Since 1935**

Due to the nature of Color Reproduction, the colors on this drawing may vary from actual colors (material samples are available upon request). This is an ORIGINAL UNPUBLISHED DRAWING by SIGNWORKS, Inc submitted for your approval. It is not to be reproduced without written permission of SIGNWORKS, Inc.