



FRONT ELEVATION

SCALE: 1/4" = 1'-0"

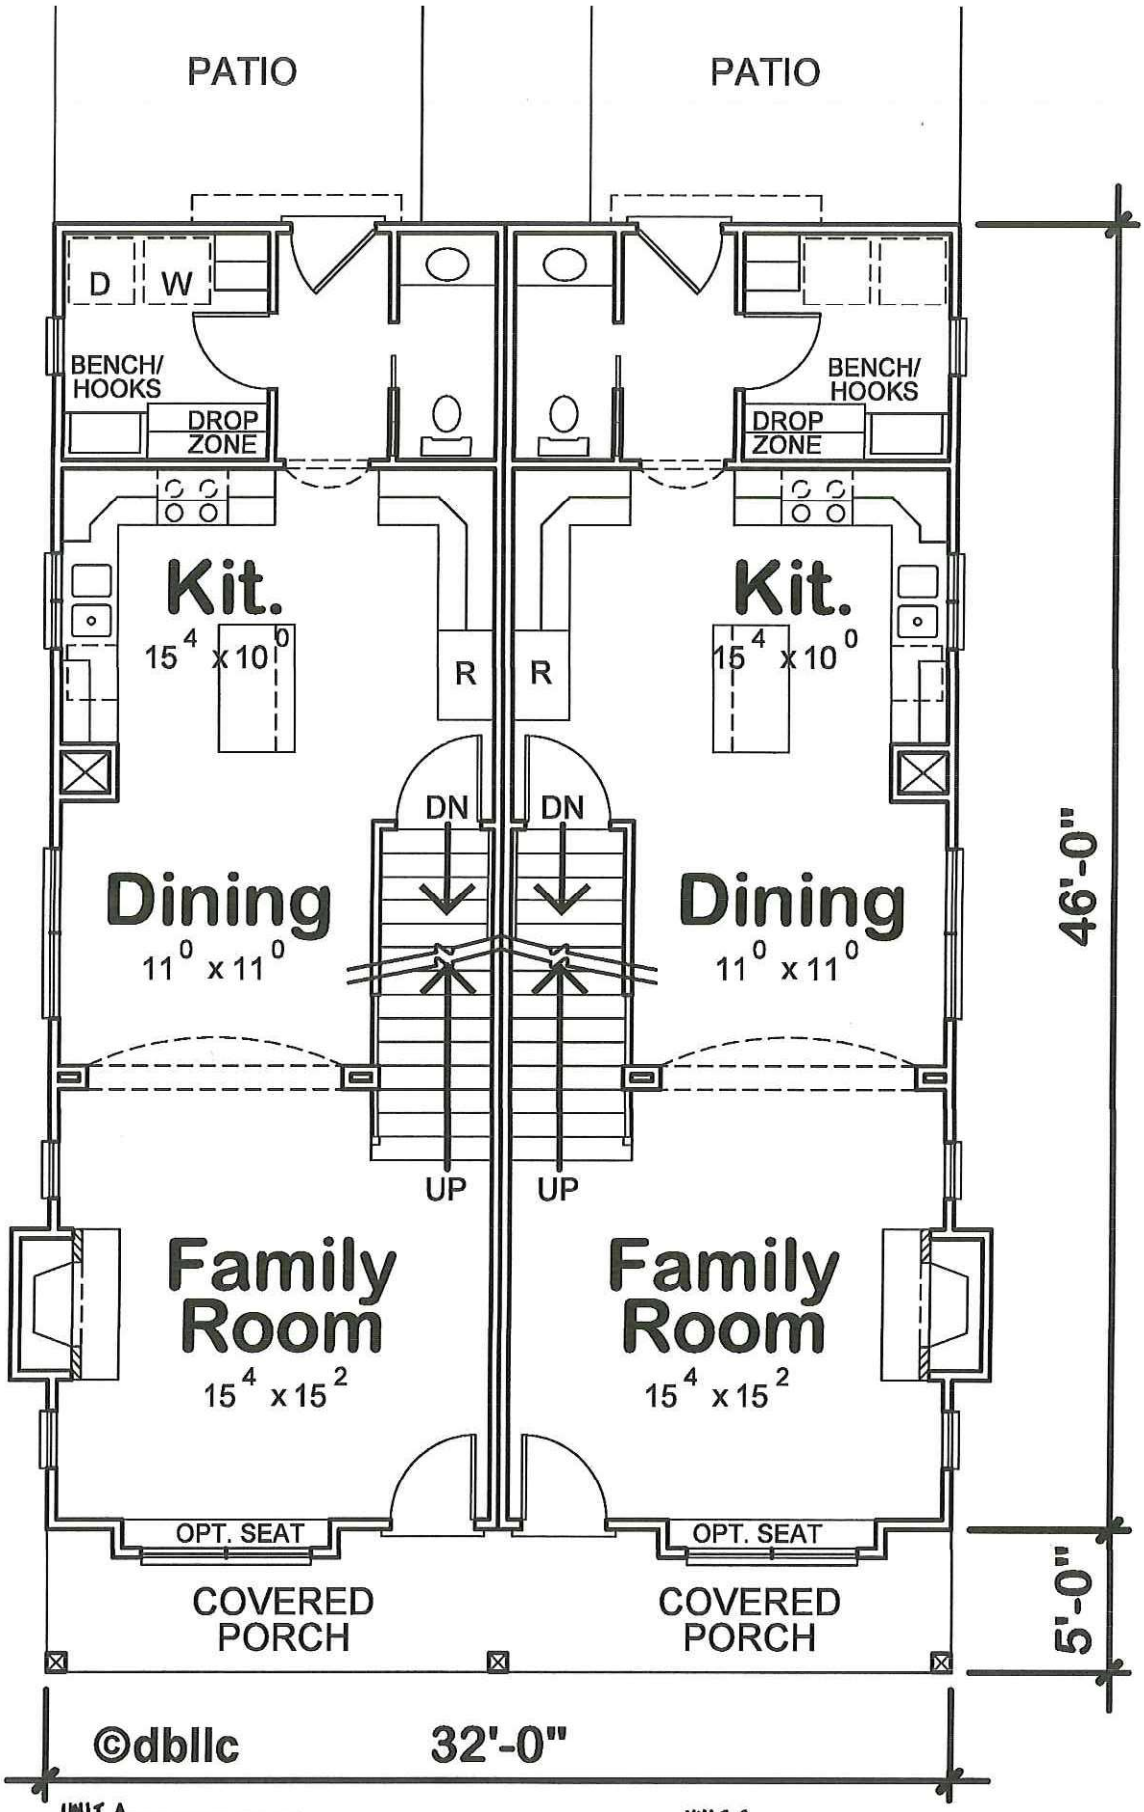

UNIT A	
MAIN LEVEL	744 sf
SECOND LEVEL	749 sf
TOTAL	1493 sf

UNIT B	
MAIN LEVEL	744 sf
SECOND LEVEL	749 sf
TOTAL	1493 sf

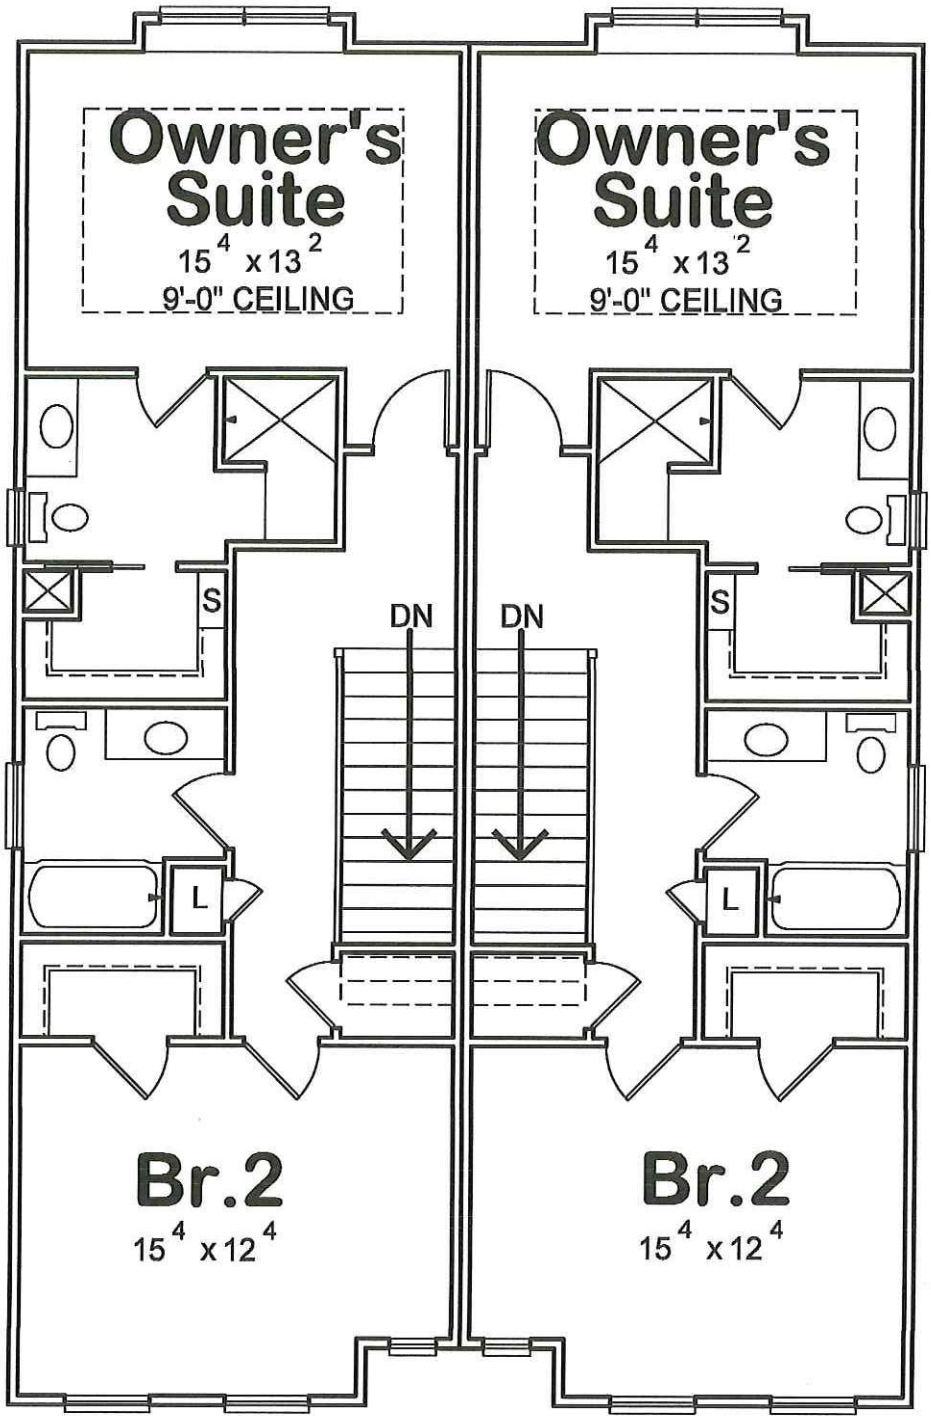
Owner's Suite
15 4 x 13 2
9'-0" CEILING
Owner's Suite
15 4 x 13 2
9'-0" CEILING
S
DN
DN
S
L
L
Br.2
15 4 x 12 4
Br.2
15 4 x 12 4

