
Attachment D

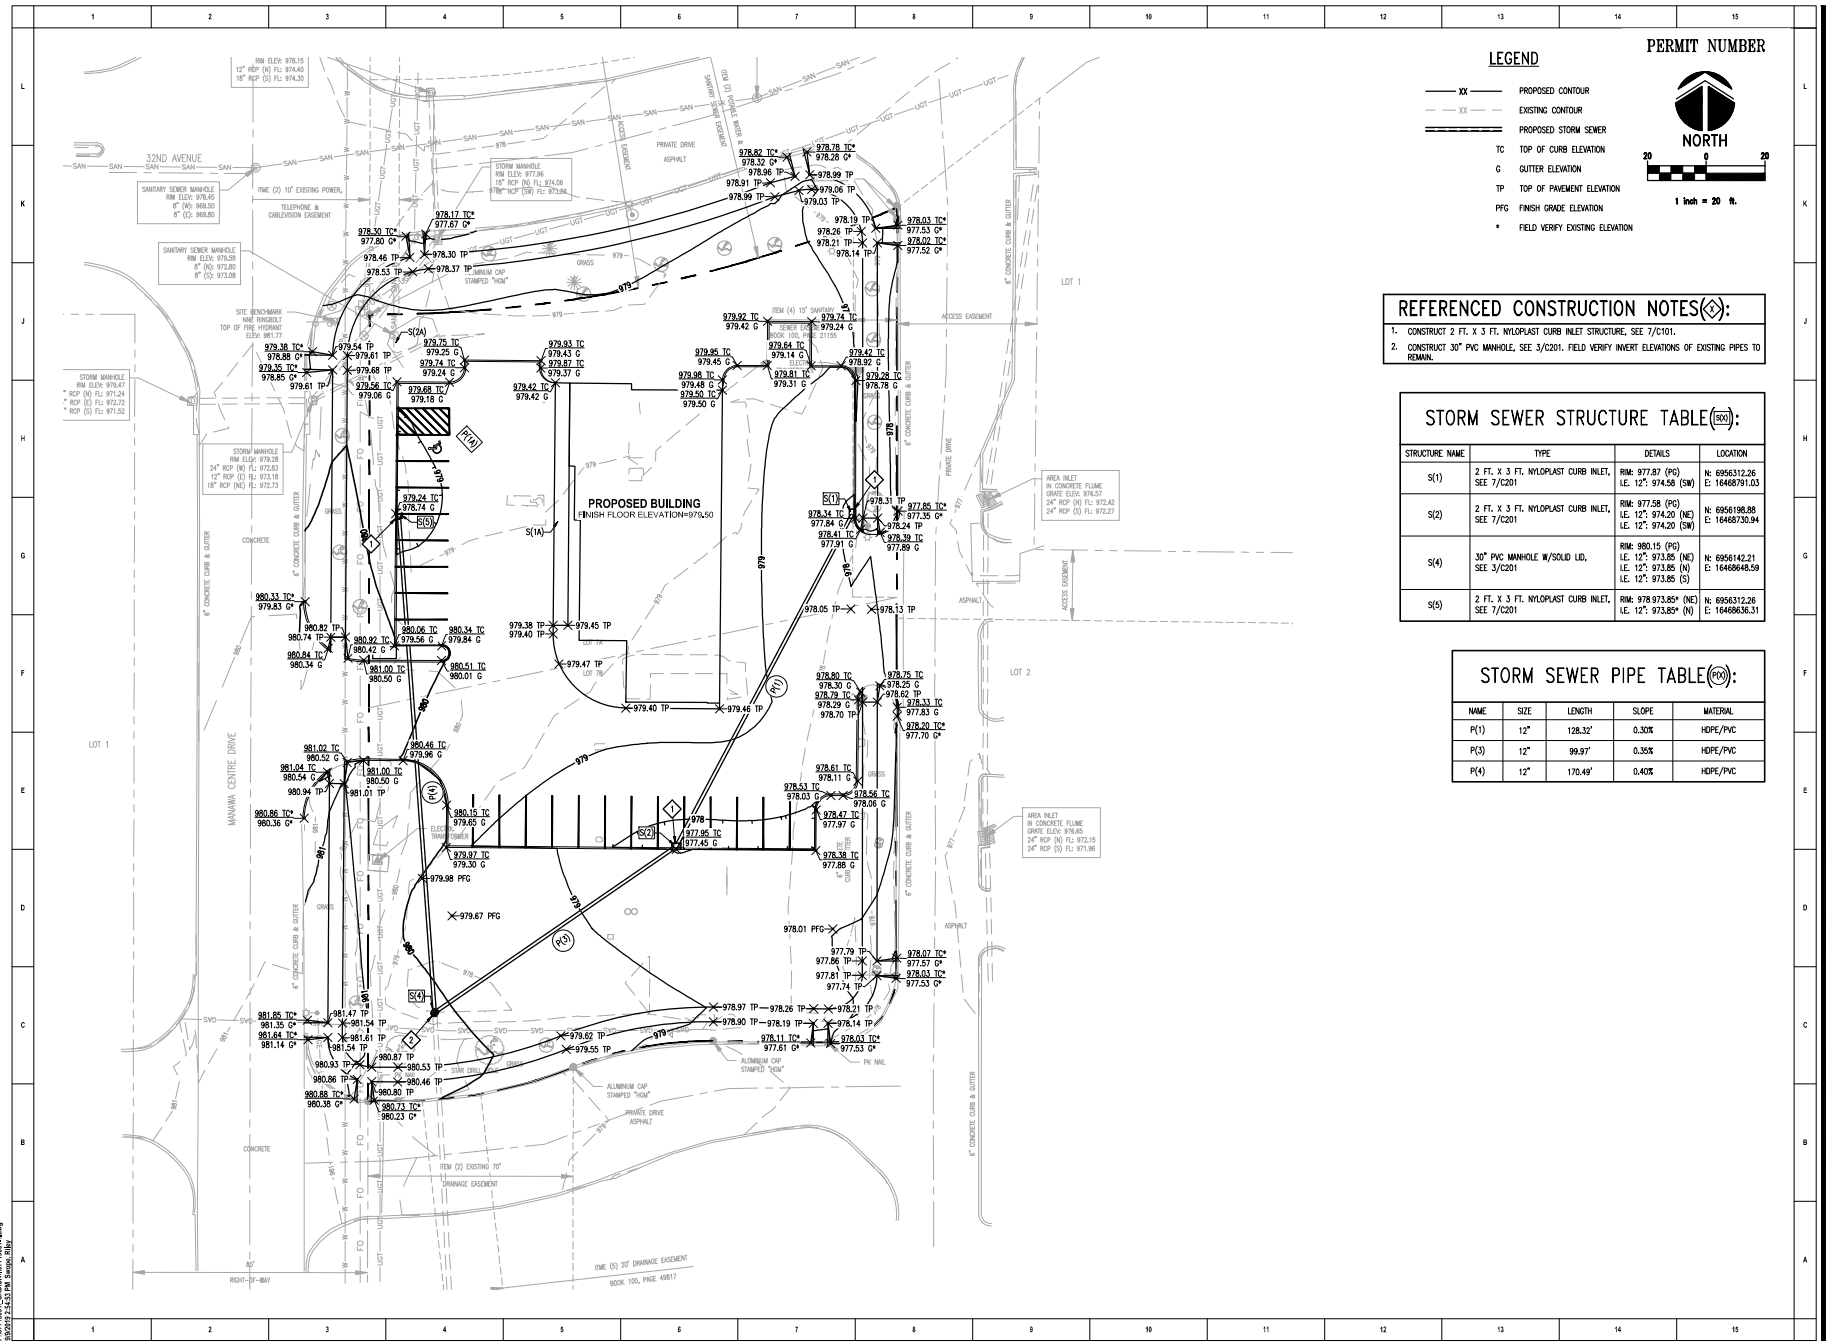


## REFERENCED CONSTRUCTION NOTES(X):

1. CONSTRUCT 2 FT. X 3 FT. NYLOPLAST CURB INLET STRUCTURE, SEE 7/C101.
2. CONSTRUCT 30" PVC MANHOLE, SEE 3/C201. FIELD VERIFY INVERT ELEVATIONS OF EXISTING PIPES TO REMAIN.

## STORM SEWER STRUCTURE TABLE(S00):

| STRUCTURE NAME | TYPE | DETAILS | LOCATION |
|---|---|---|---|
| S(1) | 2 FT. X 3 FT. NYLOPLAST CURB INLET, SEE 7/C201 | RIM: 977.87 (PC)<br>I.E. 12": 974.58 (SW) | N: 6956312.26<br>E: 16468791.03 |
| S(2) | 2 FT. X 3 FT. NYLOPLAST CURB INLET, SEE 7/C201 | RIM: 977.58 (PC)<br>I.E. 12": 974.20 (NE)<br>I.E. 12": 974.20 (SW) | N: 6956198.88<br>E: 16468730.94 |
| S(4) | 30" PVC MANHOLE W/SOLID LID, SEE 3/C201 | RIM: 980.15 (PC)<br>I.E. 12": 973.85 (NE)<br>I.E. 12": 973.85 (N)<br>I.E. 12": 973.85 (S) | N: 6956142.21<br>E: 16468648.59 |
| S(5) | 2 FT. X 3 FT. NYLOPLAST CURB INLET, SEE 7/C201 | RIM: 978 973.85* (NE)<br>I.E. 12": 973.85* (N) | N: 6956312.26<br>E: 16468636.31 |

## STORM SEWER PIPE TABLE(P00):

| NAME | SIZE | LENGTH | SLOPE | MATERIAL |
|---|---|---|---|---|
| P(1) | 12" | 128.32' | 0.30% | HDPE/PVC |
| P(3) | 12" | 99.97' | 0.35% | HDPE/PVC |
| P(4) | 12" | 170.49' | 0.40% | HDPE/PVC |

DESIGNED: RMD
DRAWN: RSS
CHECKED: MJS

ISSUE DATE: MONTH XX, 20XX
REVISIONS:
NO.: DATE: BY: DESCRIPTION:

SCHEMMER
Design with Purpose. Build with Confidence.

BRAKES PLUS
VEHICLE SERVICE CENTER
3207 MANAWA CENTER DR
COUNCIL BLUFFS, IA 51501

SITE GRADING & DRAINAGE PLAN

PROJECT NO.: 07713.001

C102

P:\07713001_CAD\Civil\07713001-Ang
08/2022 3:45:55 PM Sappa, Billy