
Attachment F

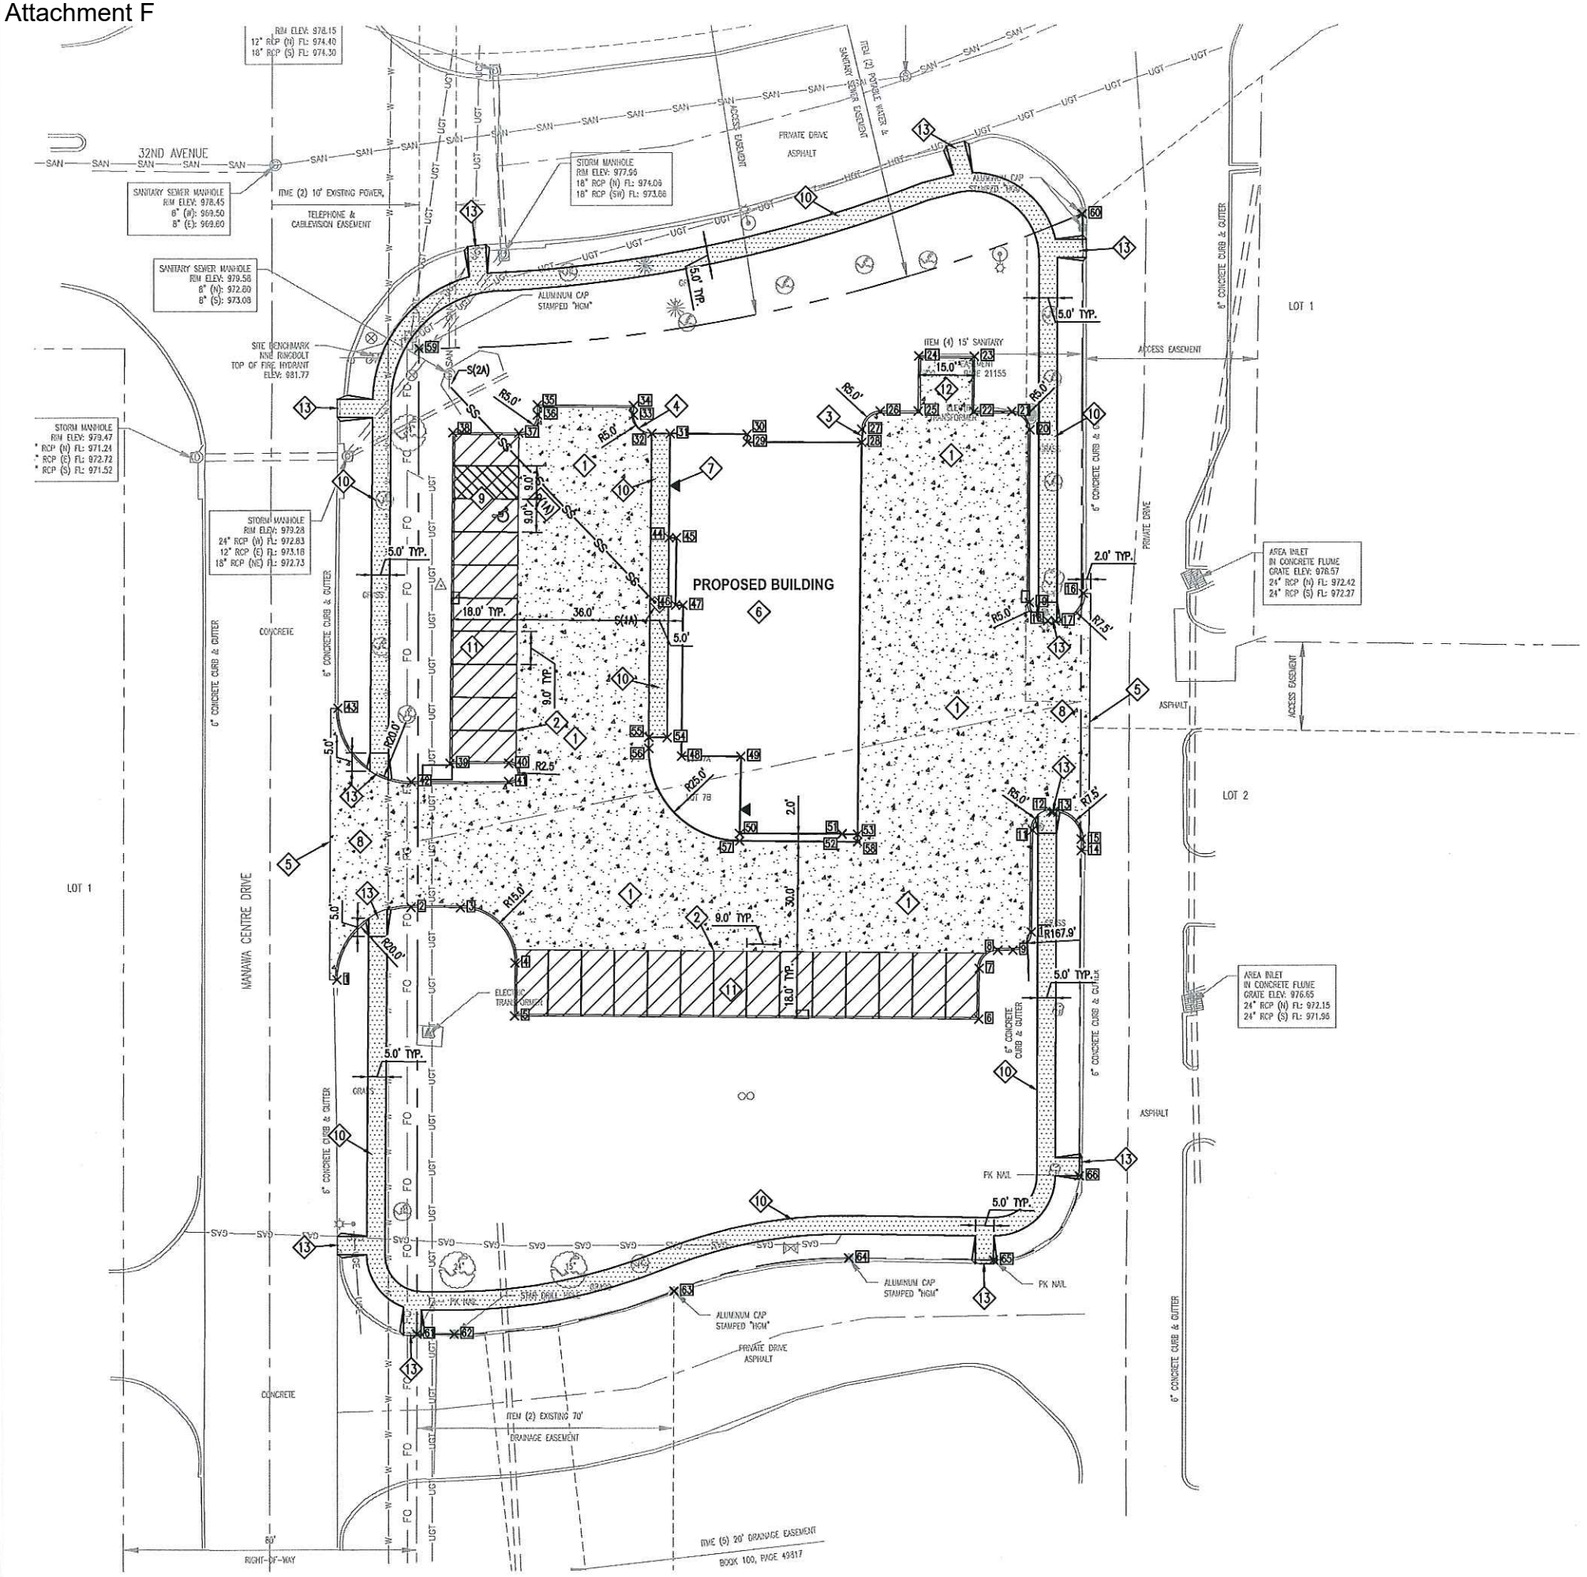

LEGEND

- EXTERIOR DOOR LOCATION
- 7" P.C.C. PAVEMENT
- 5" P.C.C. PAVEMENT
- 4" P.C.C. SIDEWALK

NORTH

20 0 20

1 inch = 20 ft.

REFERENCED CONSTRUCTION NOTES(X):

1. CONSTRUCT 7" P.C.C. PAVEMENT WITH INTEGRAL 6" STANDARD CURB (TYP.) PER SUDAS FIGURE 7010.102.
2. CONSTRUCT 4" PAVEMENT STRIPING, TYPICAL, SEE 2/C201.
3. TAPER CURB FROM 6" TO 0" IN 3.5 LINEAR FEET.
4. TAPER CURB FROM 6" TO 0" ALONG CURVE.
5. DRILL AND DOWEL TO EXISTING PAVEMENT USING 24" EPOXY COATED #4 REBAR @ 30" O.C.
6. SEE ARCHITECTURAL PLANS FOR BUILDING DIMENSIONS.
7. SEE STRUCTURAL AND ARCHITECTURAL PLANS FOR STOOP AND FOUNDATION DETAILS.
8. CONSTRUCT DRIVEWAY PER SUDAS FIGURE 7030.102.
9. CONSTRUCT ACCESSIBLE PARKING STALLS, SEE 6/C201.
10. CONSTRUCT 4" P.C.C. SIDEWALK.
11. CONSTRUCT 5" P.C.C. PAVEMENT WITH INTEGRAL 6" STANDARD CURB (TYP.) PER SUDAS FIGURE 7010.102
12. CONSTRUCT TRASH ENCLOSURE.
13. CONSTRUCT CURB RAMP FOR SIDEWALK PER SUDAS STANDARD SPECIFICIATION DETAIL 7030.207.

LAYOUT COORDINATES

POINT #	NORTHING	EASTING
1	6956208.48	16468604.09
2	6956228.19	16468624.27
3	6956228.06	16468637.81
4	6956212.93	16468652.68
5	6956198.56	16468652.55
6	6956197.42	16468778.54
7	6956211.25	16468778.67
8	6956216.20	16468783.68
9	6956216.19	16468787.78
10	6956221.15	16468792.80
11	6956248.84	16468793.05
12	6956253.83	16468797.97
13	6956253.84	16468798.66
14	6956243.26	16468806.27
15	6956246.32	16468806.28
16	6956313.21	16468806.61
17	6956305.73	16468799.09
18	6956305.73	16468797.05
19	6956310.75	16468792.06
20	6956357.72	16468792.18
21	6956362.74	16468787.18
22	6956362.73	16468776.96
23	6956377.73	16468777.09
24	6956377.87	16468762.09
25	6956362.87	16468761.96
26	6956362.86	16468751.69
27	6956357.91	16468746.70
28	6956354.38	16468746.66
29	6956354.49	16468715.66
30	6956356.66	16468715.68
31	6956356.85	16468694.68
32	6956356.89	16468689.68
33	6956361.94	16468684.76

LAYOUT COORDINATES

POINT #	NORTHING	EASTING
34	6956364.47	16468684.78
35	6956364.70	16468658.72
36	6956362.06	16468658.70
37	6956357.10	16468653.65
38	6956357.26	16468635.69
39	6956267.27	16468634.88
40	6956267.22	16468650.95
41	6956262.22	16468650.93
42	6956262.30	16468624.34
43	6956282.35	16468604.40
44	6956328.52	16468694.43
45	6956328.50	16468696.43
46	6956310.17	16468696.20
47	6956310.15	16468698.20
48	6956269.15	16468697.83
49	6956269.01	16468714.06
50	6956248.01	16468713.71
51	6956247.92	16468741.54
52	6956247.76	16468741.54
53	6956247.72	16468745.71
54	6956274.19	16468693.94
55	6956274.23	16468688.94
56	6956271.23	16468688.92
57	6956246.01	16468713.69
58	6956245.72	16468745.69
59	6956380.20	16468626.40
60	6956416.58	16468806.11
61	6956112.06	16468625.82
62	6956112.03	16468635.98
63	6956123.58	16468695.84
64	6956132.51	16468743.48
65	6956131.92	16468782.62
66	6956154.78	16468805.88

DESIGNED: RMD
DRAWN: RSS
CHECKED: MJS

ISSUE DATE: MONTH XX, 20XX
REVISIONS:
No.: DATE: BY: DESCRIPTION:

THIS DRAWING IS BEING MADE AVAILABLE FOR LIMITED PERMITS USE ON THIS PROJECT IN ACCORDANCE WITH THE PERMITS AGREEMENT FOR PROFESSIONAL SERVICES. THE PERMITTEE ASSUMES ALL RESPONSIBILITY FOR LIABILITY RESULTING FROM THE USE THEREOF OR ANY PART THEREOF EXCEPT AS OTHERWISE AGREED TO IN WRITING BY THE ABOVE AGREEMENT.

SCHEMMER
Design with Purpose. Build with Confidence.

BRAKES PLUS
VEHICLE SERVICE CENTER
3207 MANAWA CENTER DR
COUNCIL BLUFFS, IA 51501

SITE LAYOUT & PAVING PLAN

PROJECT NO.: 07713.001

C101