
Attachment H

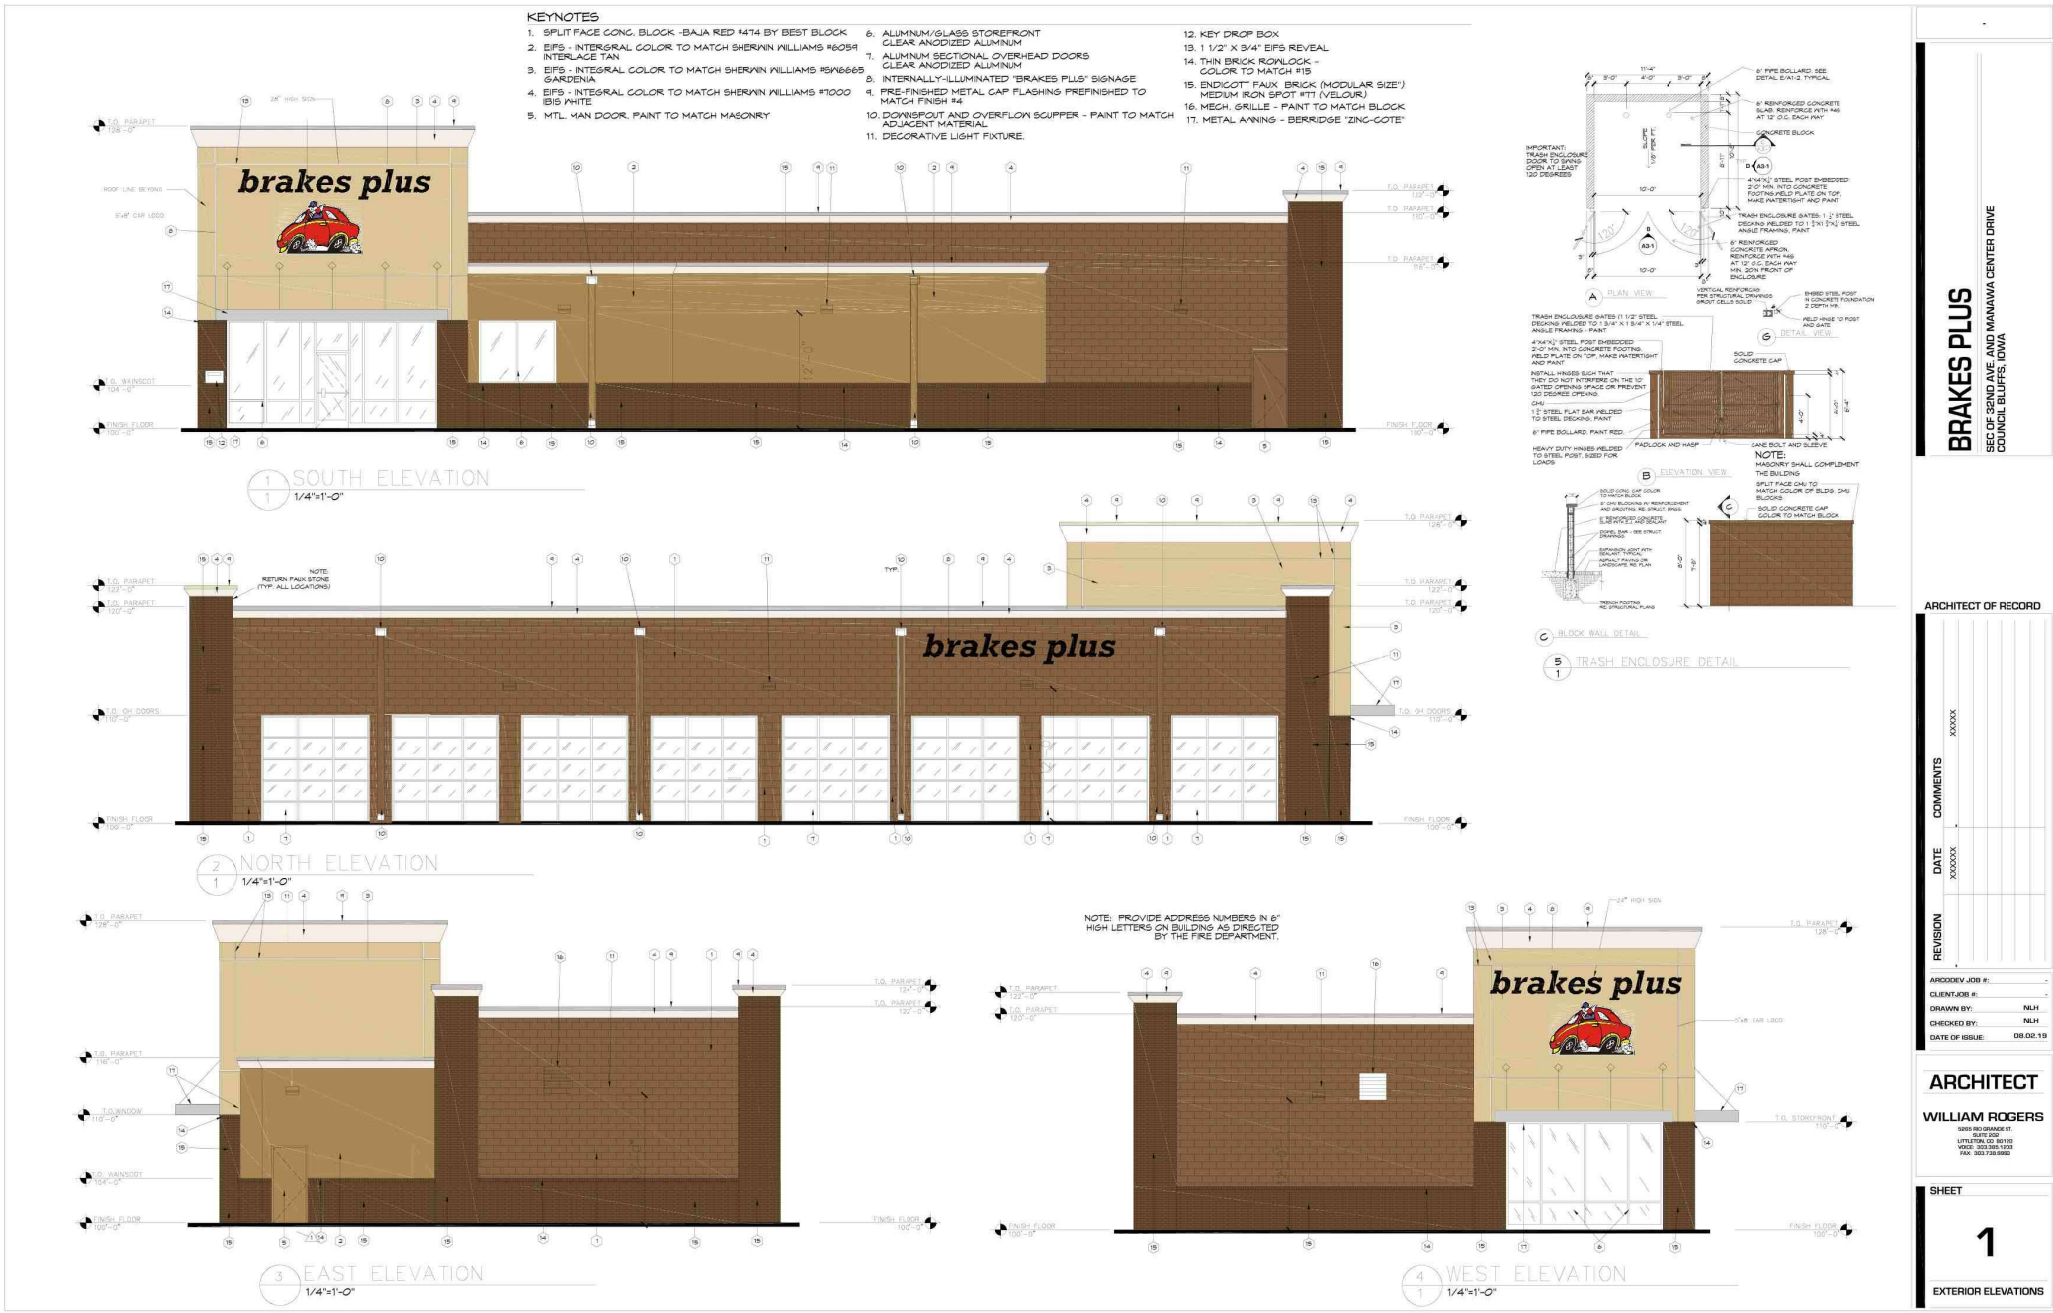

BRAKES PLUS

SEC OF 32ND AVE. AND MANAWA CENTER DRIVE
COUNCIL BLUFFS, IOWA

ARCHITECT OF RECORD

REVISION	DATE	COMMENTS
	XXXXXX	XXXXX

ARCDDEV JOB #:	-
CLIENTJOB #:	-
DRAWN BY:	NLH
CHECKED BY:	NLH
DATE OF ISSUE:	08.02.19

ARCHITECT
WILLIAM ROGERS
5265 RIO GRANDE ST.
SUITE 202
LITTLETON, CO 80120
VOICE: 303.395.1203
FAX: 303.738.5980

SHEET 1

EXTERIOR ELEVATIONS