
ATTACHMENT D

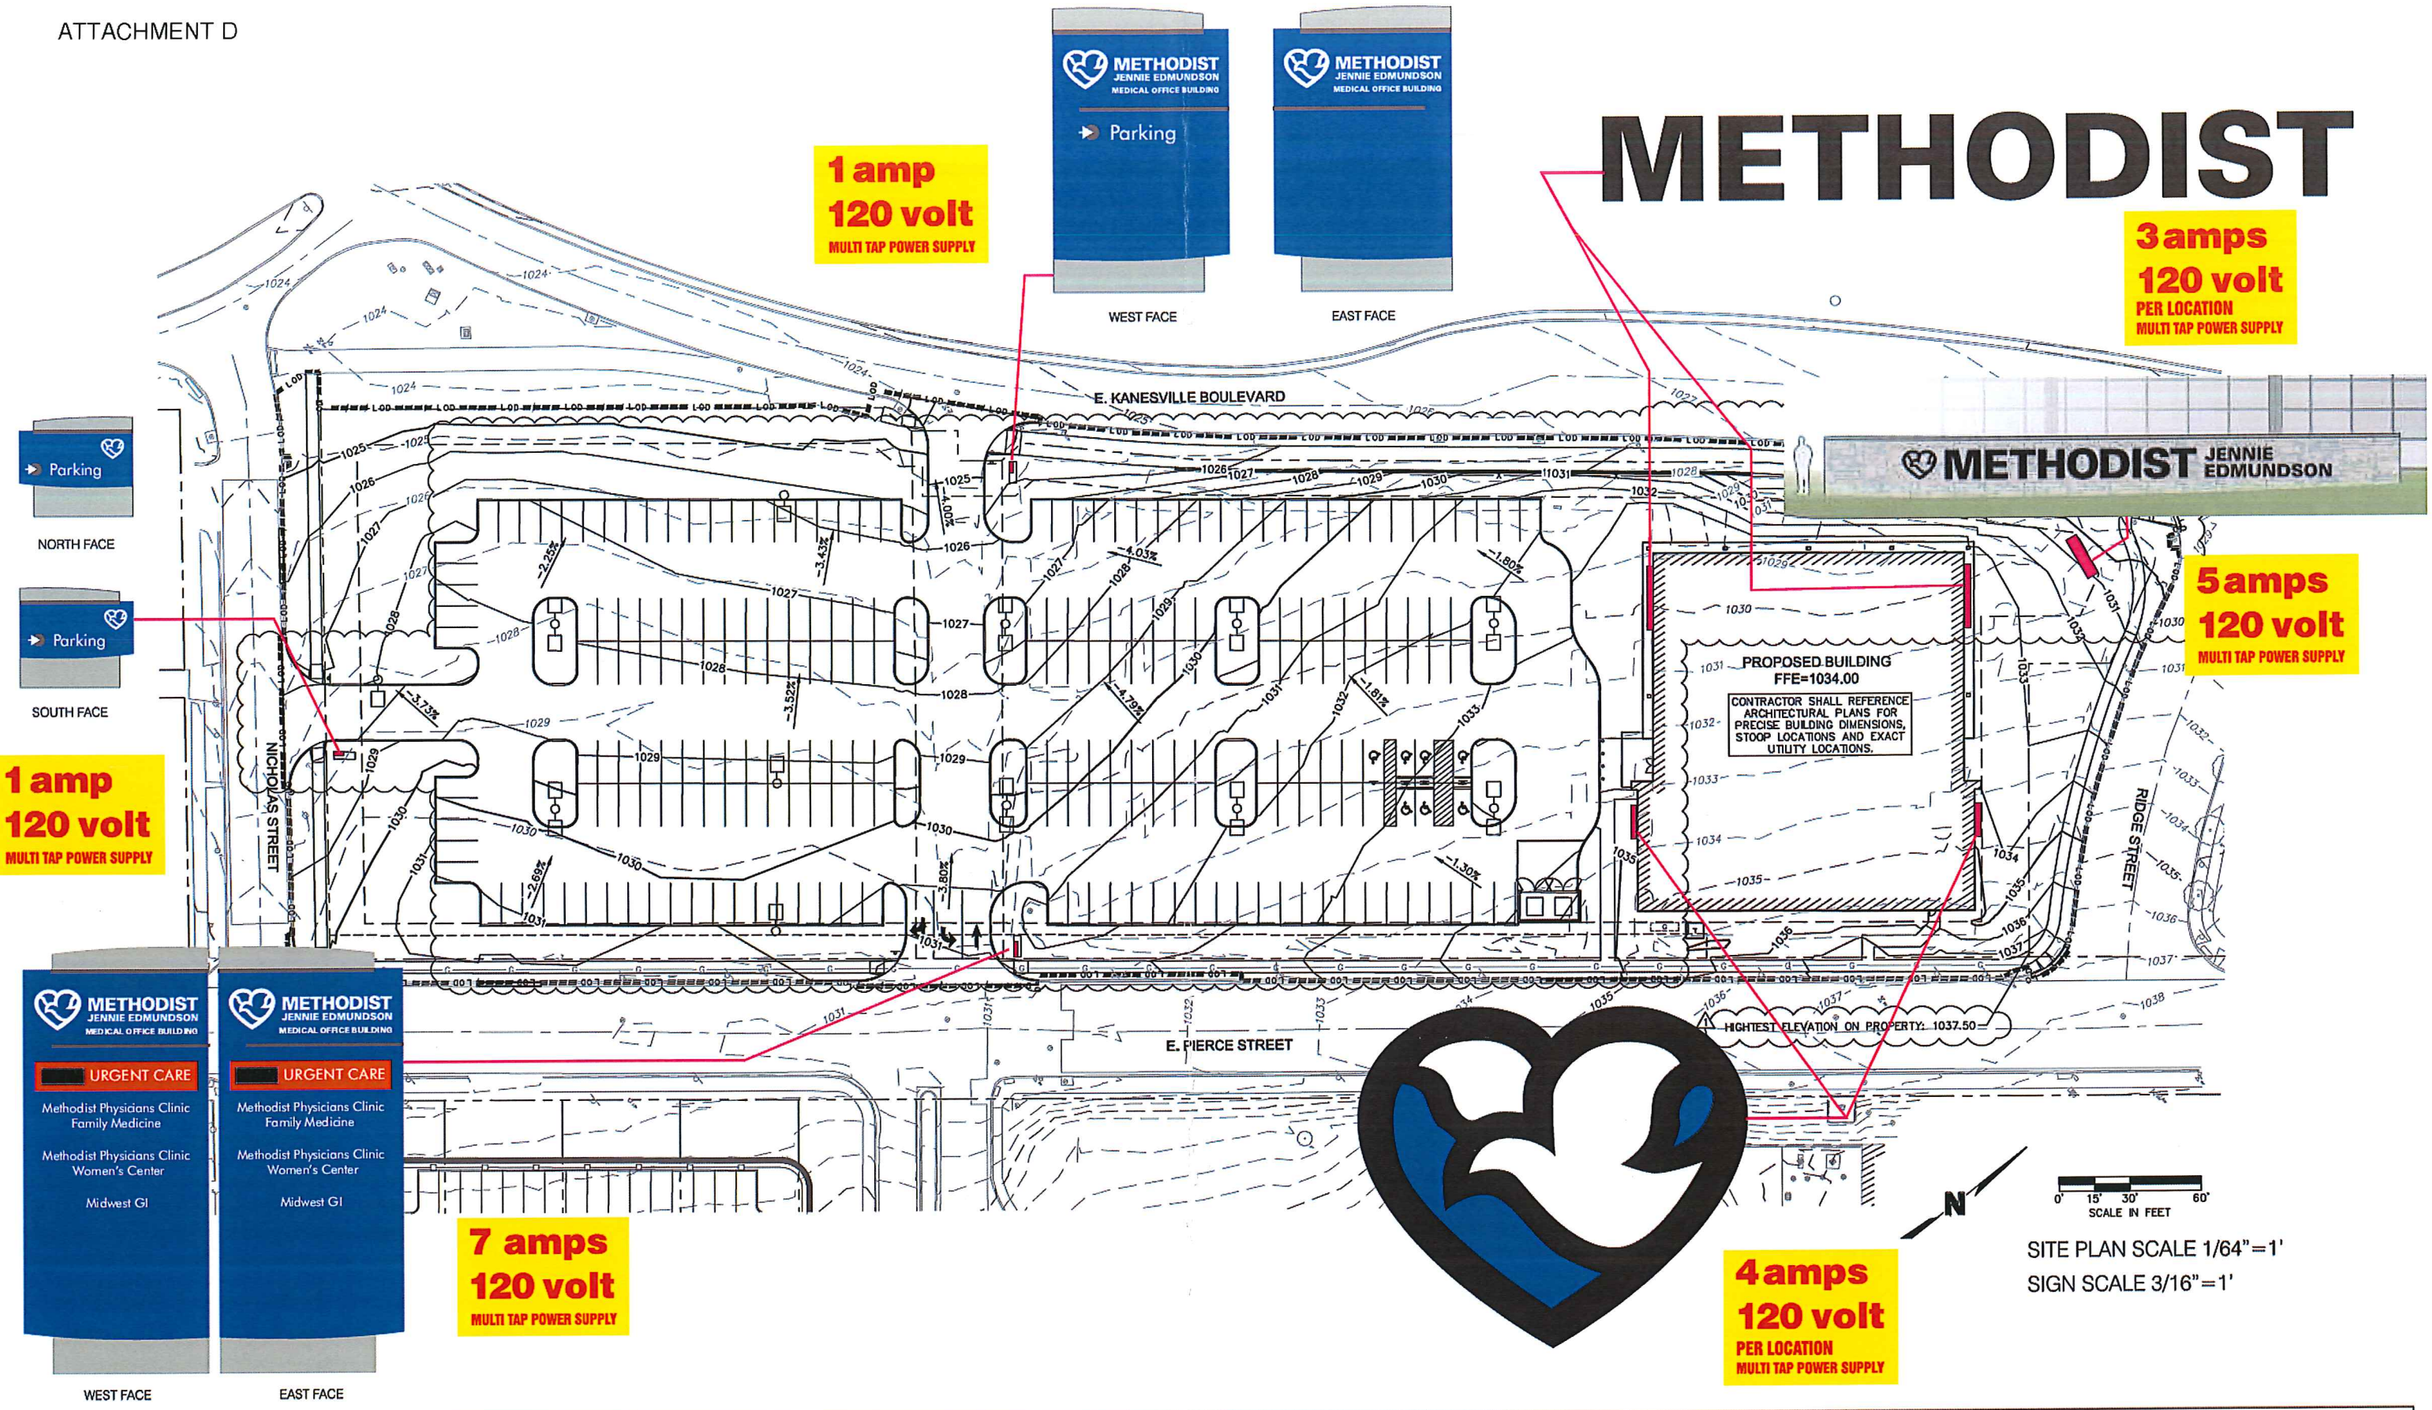


SITE PLAN SCALE 1/64"=1'

SIGN SCALE 3/16"=1'

Client	Methodist Hospital	Jennie Edmundson	Pierce St	Council Bluffs, IA	Rev #	Date	Description of Revision	SIGNWORKS INC
Contract No		Date 11.1.19 r1	Approved by	Salesperson Gabrielle Ryan	-	6.5.19	Original	4713 F Street Omaha, NE 68117 402-346-5447 402-346-9250 fax signworksomaha.com
Design No	SITE PLAN	Sign Type / Sign Amps	Approval date	Designer Heidi Claussen	1	11.1.19	update with new designs	A Family Tradition of Quality Signs **Since 1935**


Due to the nature of Color Reproduction, the colors on this drawing may vary from actual colors (material samples are available upon request). This is an ORIGINAL UNPUBLISHED DRAWING by SIGNWORKS, Inc submitted for your approval. It is not to be reproduced without written permission of SIGNWORKS, Inc.



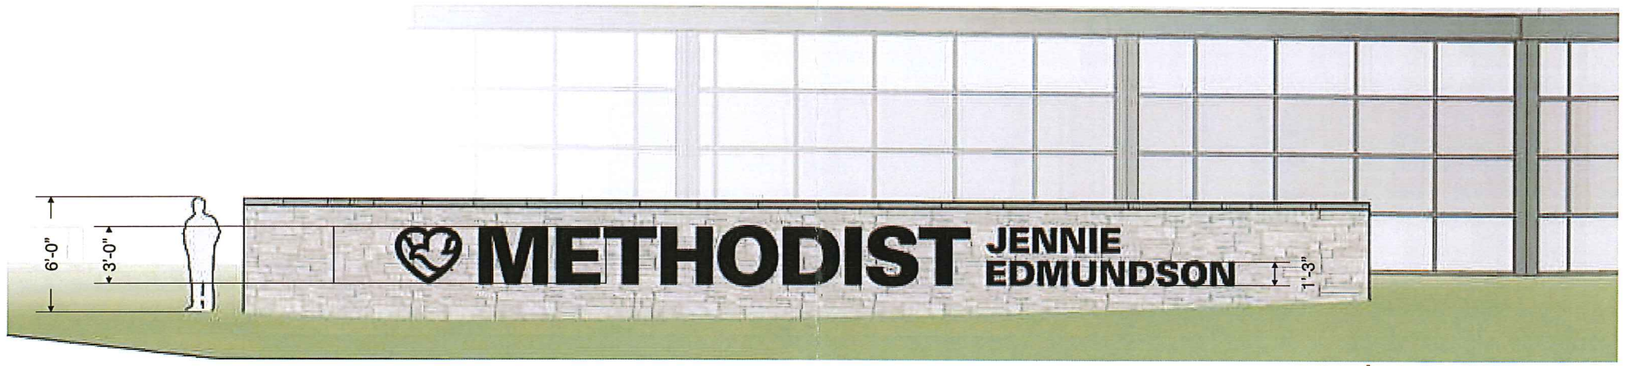

Scale 1/8"=1'

HBA
HOLLAND BASHAM ARCHITECTS

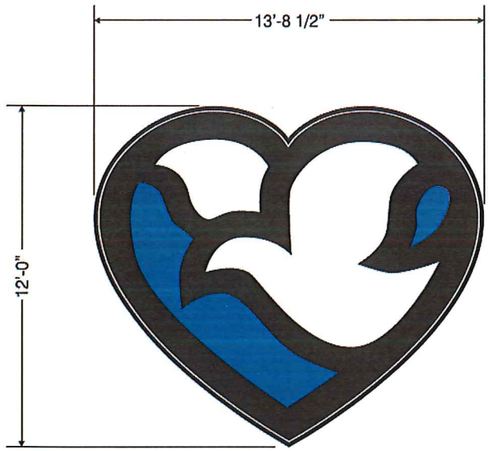


WEIGHT:
APX 310 lbs
4 amps
120 volts

165 sf each

CHANNEL LOGOS Scale 3/16"=1'
Make and Install (2) Wall Cabinet Logos

built from .100 alum backs with 8" deep .063 BLACK aluminum returns and 4 3/4" retainers.
Faces to be WHITE FLEX FACE with BLACK (7725-22) and BRIGHT BLUE (3630-167) 3m vinyl overlays.
Illuminated with PRINCIPAL QM 200 WHITE LEDs

- BLACK (7725-22) 3m vinyl
- BRIGHT BLUE (3630-167) 3m vinyl

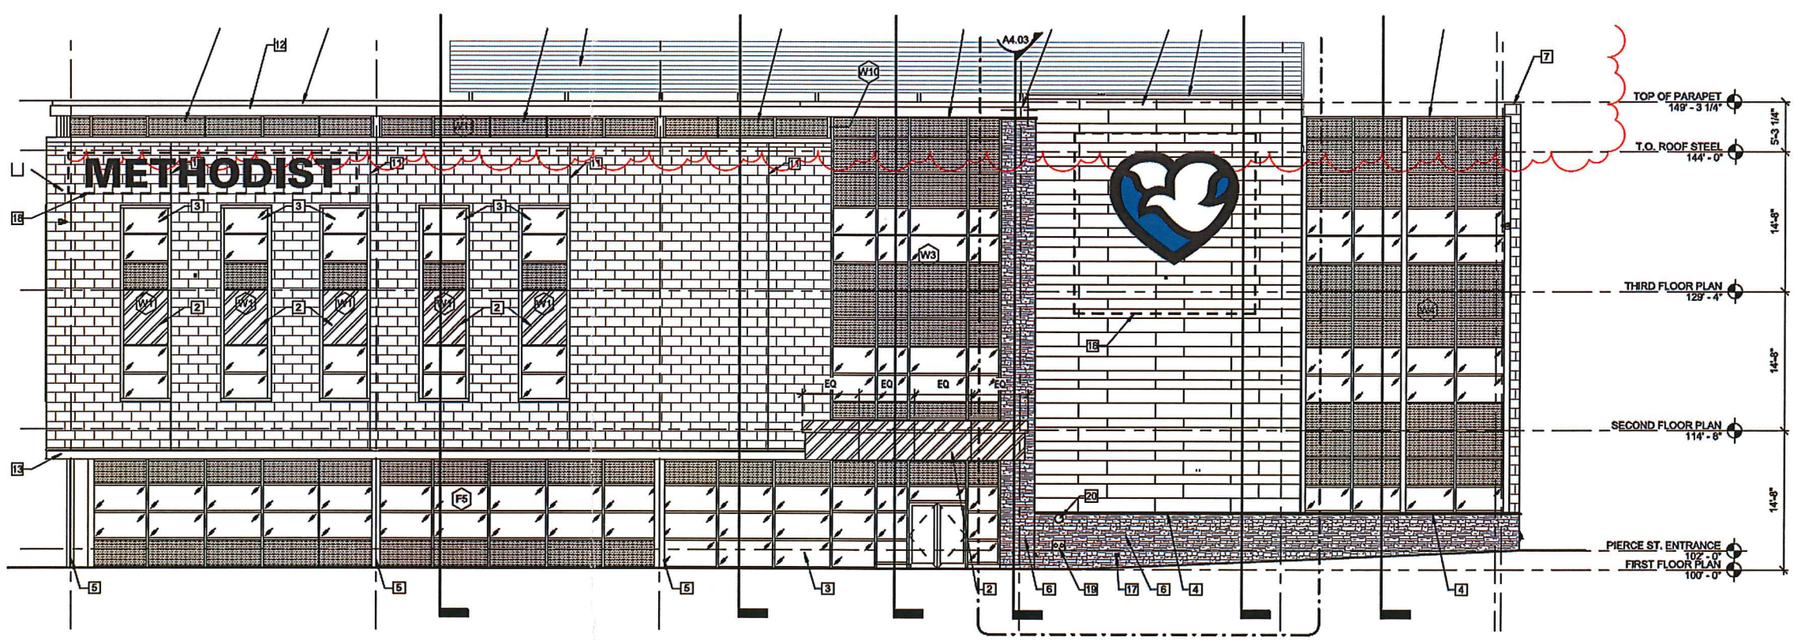

WEST ELEVATION Scale 1/16"=1'

Client	Methodist Hospital	Jennie Edmundson	Pierce St	Council Bluffs, IA	Rev #	Date	Description of Revision
Contract No		Date 8.28.19 r2	Approved by	Salesperson Gabrielle Ryan	- 1 2	11.12.18 11.27.18 8.28.19	Original update elevation and sizes add JH production notes
Design No	29609a_LOGOS	Sign Type Sign Amps	Approval date	Designer Heidi Claussen			

SIGNWORKS INC
4713 F Street Omaha, NE 68117 402-346-5447 402-346-9250 fax signworksomaha.com
A Family Tradition of Quality Signs **Since 1935**

Due to the nature of Color Reproduction, the colors on this drawing may vary from actual colors (material samples are available upon request). This is an ORIGINAL UNPUBLISHED DRAWING by SIGNWORKS, Inc submitted for your approval. It is not to be reproduced without written permission of SIGNWORKS, Inc.



81 sf each


CHANNEL LETTERS

Scale 1/4"=-1'


Furnish and Install
(2) new sets of Channel Letters

**INSTALLED USING #14 x 4"
HIGH STRENGTH TEK SCREW
THROUGH WALL DETAIL
AS SHOWN AT RIGHT**

Channel Letter with LEDs Cross Section Detail - Flush Mount

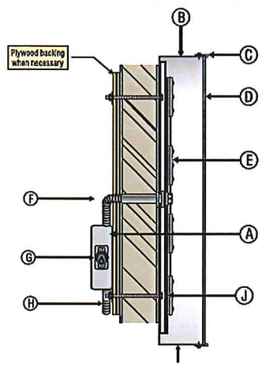

Letter size:		3'-0"
A	LED power supply:	
B	5" aluminum return:	BLACK
C	trim cap:	2" BLACK
D	plex face: 3/16" WHITE ACRYLIC W PERFORATED BLACK VINYL	
E	LED strip:	PRINCIPAL QM 200 WHITE LEDs
F	conduit (1/2" min.)	
G	disconnect switch	
H	primary electrical source	
I	3/16" drain hole	
J	Thru bolted w/appropriate fasteners for wall	

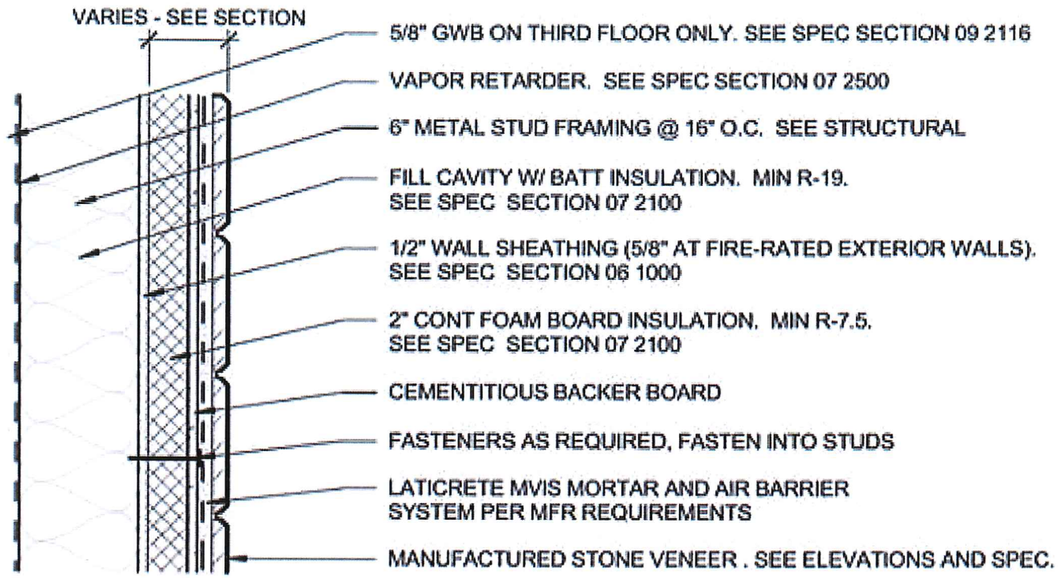

U-VALUE = 0.052

ALL MATERIALS TO PASS NFPA 285 TESTING AS PART OF AN APPROVED ASSEMBLY

4 / A4.01 **EXTERIOR WALL ASSEMBLY #1**


NOT TO SCALE

Client	Methodist Hospital Jennie Edmundson Pierce St Council Bluffs, IA				
Contract No		Date 8.28.19 r2	Approved by	Salesperson	Gabrielle Ryan
Design No	29609a_LETTERS		Approval date	Designer	Heidi Claussen

Rev #	Date	Description of Revision
-	11.12.18	Original
1	11.27.18	update elevation and sizes
2	8.28.19	add JH production notes

SIGNWORKS INC
4713 F Street Omaha, NE 68117 402-346-5447 402-346-9250 fax signworksomaha.com
A Family Tradition of Quality Signs **Since 1935**

Due to the nature of Color Reproduction, the colors on this drawing may vary from actual colors (material samples are available upon request). This is an ORIGINAL UNPUBLISHED DRAWING by SIGNWORKS, Inc submitted for your approval. It is not to be reproduced without written permission of SIGNWORKS, Inc.

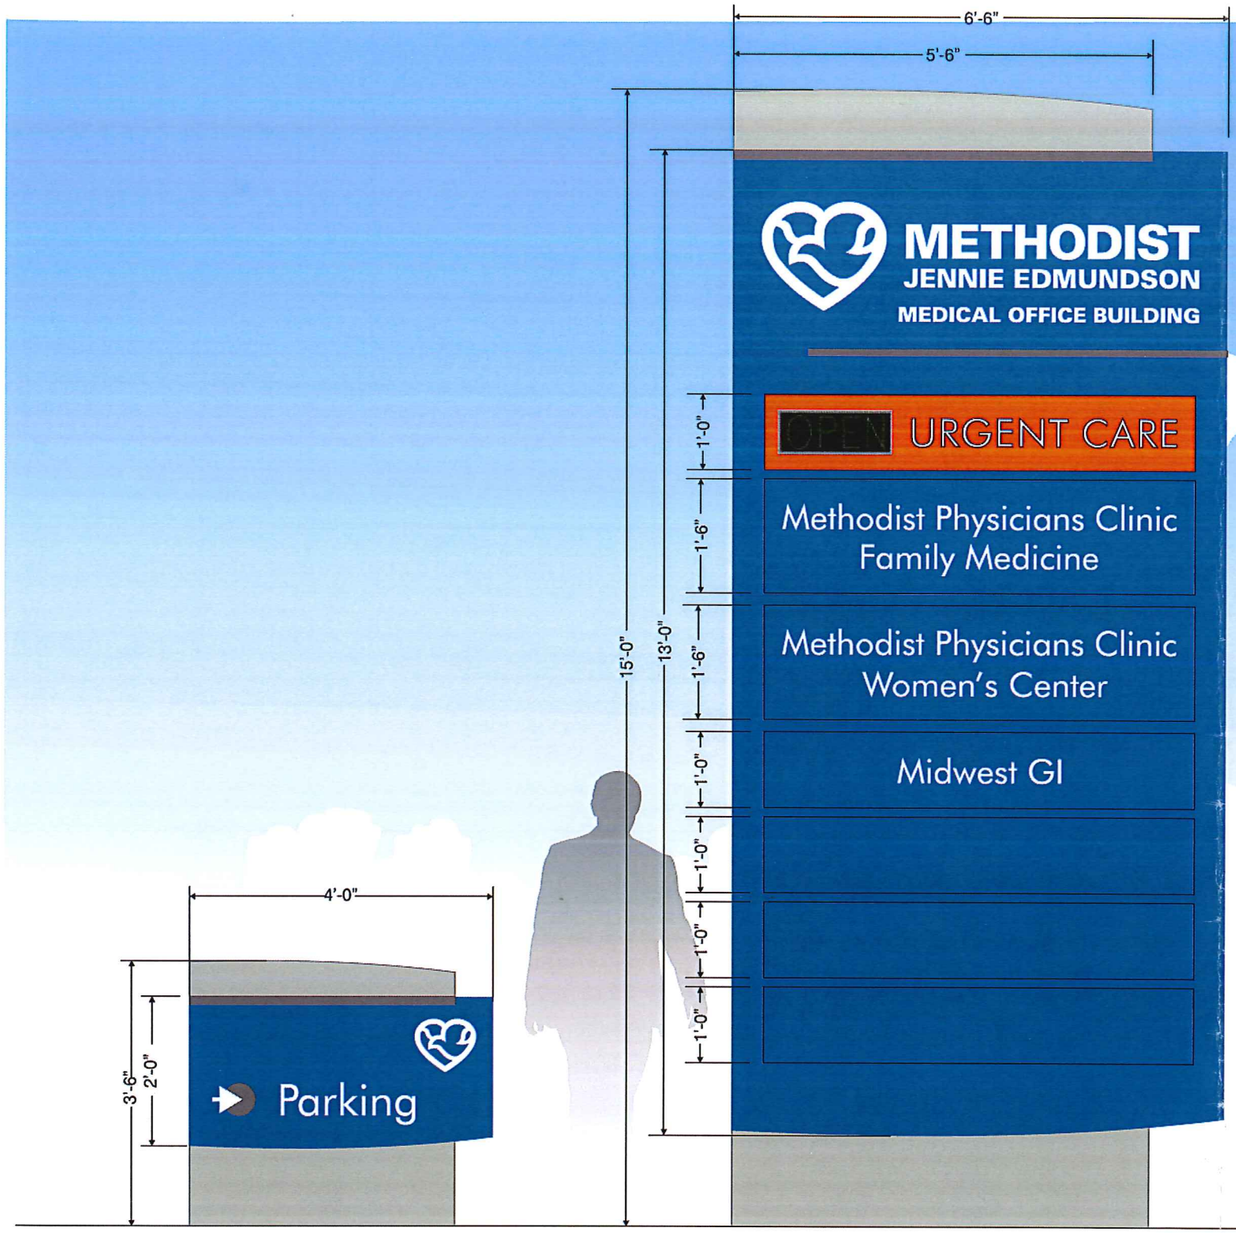

(1) D/F DIRECTIONAL GROUND SIGNS
8 sf each


(1) D/F MONUMENT SIGN
72 sf

D/F INTERNALLY ILLUMINATED MONUMENT SIGN
Scale 1/2"=1'

Make and Install D/F Internally Illuminated Monument Signs

HEADER & BASE built from angle aluminum with .100 aluminum sheeting painted MP 30136 BRUSHED ALUMINUM.

CABINET built from angle aluminum with routed .100 aluminum face painted to match PMS 301C BLUE backed with WHITE acrylic. NIMBUS GREY (220-101) 3m vinyl overlay on top as shown.

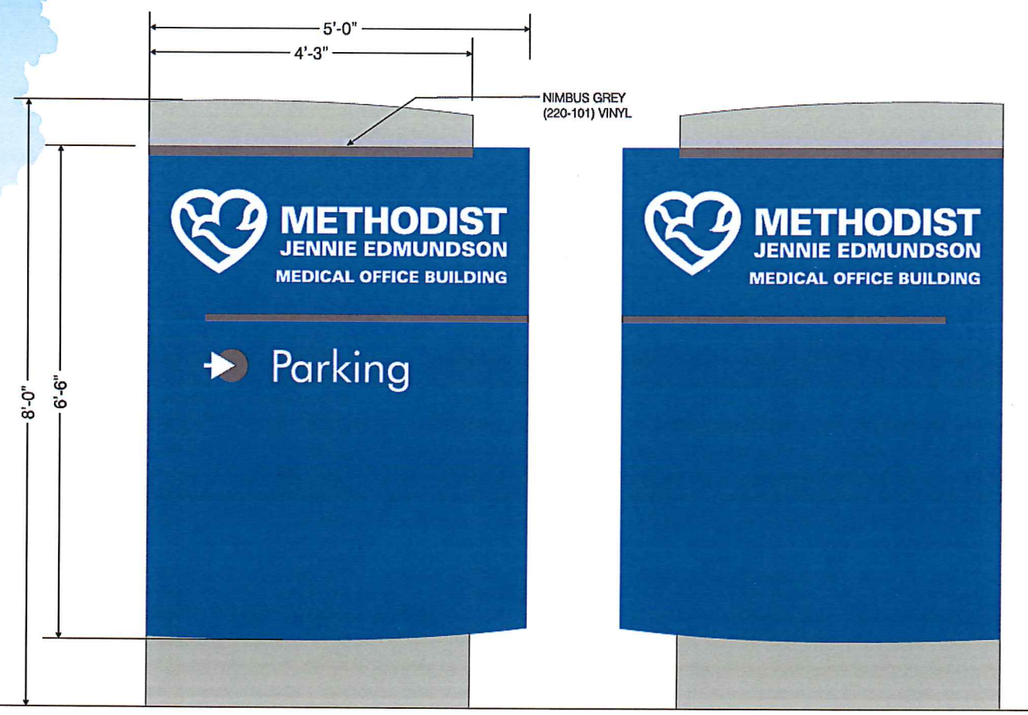

(1) D/F MONUMENT SIGN
33 sf

WEST FACE

EAST FACE

Client	Methodist Hospital Jennie Edmundson Pierce St Council Bluffs, IA				Rev #	Date	Description of Revision
Contract No		Date 10.22.19 r6	Approved by	Salesperson Gabrielle Ryan	*	11.12.18	Original
					1	11.14.18	chg ten panels to blue bk
					2	11.19.18	inc to 15' oah; add tenants
					3	11.27.18	chg logo; add 8' mon; chg qty of 15'
					4		chg arrow direction on lg mon, show both faces, add logo to small sign
					5		
Design No	29611e	Sign Type Sign Amps	Approval date	Designer Heidi Claussen	6	10.22.19	revise per GR via phone

SIGNWORKS INC
4713 F Street Omaha, NE 68117 402-346-5447 402-346-9250 fax signworksomaha.com
A Family Tradition of Quality Signs **Since 1935**

Due to the nature of Color Reproduction, the colors on this drawing may vary from actual colors (material samples are available upon request). This is an ORIGINAL UNPUBLISHED DRAWING by SIGNWORKS, Inc submitted for your approval. It is not to be reproduced without written permission of SIGNWORKS, Inc.