

Attachment F

SIGN 1

S/F WALL SIGN DISPLAY
SCALE: 3/8″ = 1′-0″

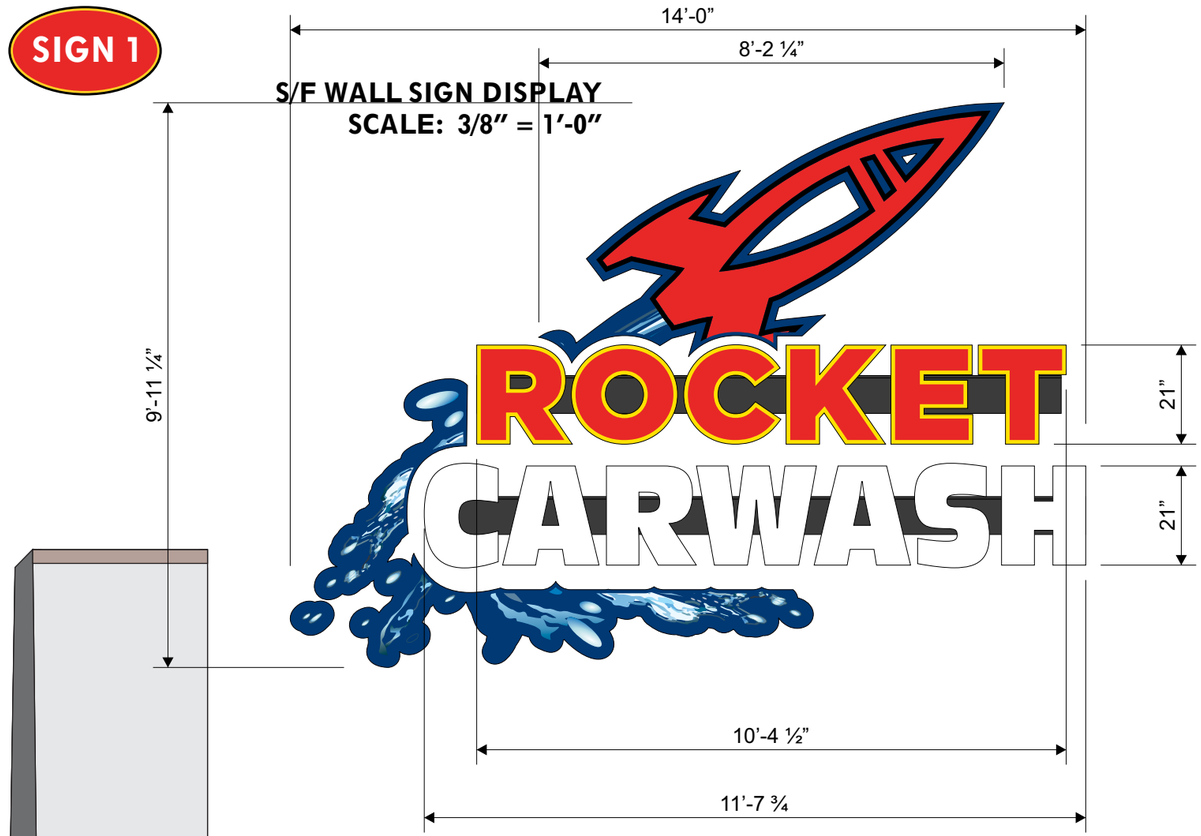

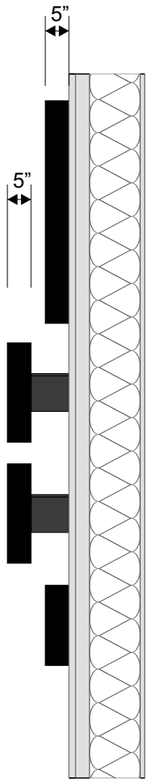

LETTER SPECIFICATIONS	
RETURNS:	BLACK PRE-FINISHED 5 INCH LETTER COIL.
BACKS:	WHITE PRE-FINISHED ALUMINUM (.063 ALUM.)
FACES:	WHITE #7328 (3/16″)
TRIM-CAP:	JEWELITE (1″ BLACK)
ILLUMINATION:	HANLEY WHITE LED's
INSTALLATION:	

LETTERS ARE TO BE MOUNTED TO AN ALUMINUM WIREWAY (PAINTED BLACK). SIGNAGE IS TO BE MOUNTED TO FASCIA USING PROPER HARDWARE AND FASTENERS (NON-CORROSIVE).


LETTER SPECIFICATIONS	
RETURNS:	BLACK PRE-FINISHED 5 INCH LETTER COIL.
BACKS:	WHITE PRE-FINISHED ALUMINUM (.063 ALUM.)
FACES:	WHITE #7328 (3/16″)
TRIM-CAP:	JEWELITE (1″ BLACK)
ILLUMINATION:	HANLEY WHITE LED's
INSTALLATION:	

LETTERS ARE TO BE MOUNTED TO FASCIA USING PROPER HARDWARE AND FASTENERS (NON-CORROSIVE).

ROCKET CARWASH

NOTE:
LINCOLN AND ELKHORN LOCATIONS
SIGN 12' Tall x 16'-11" Wide.

SCALE: 1/32″ = 1′

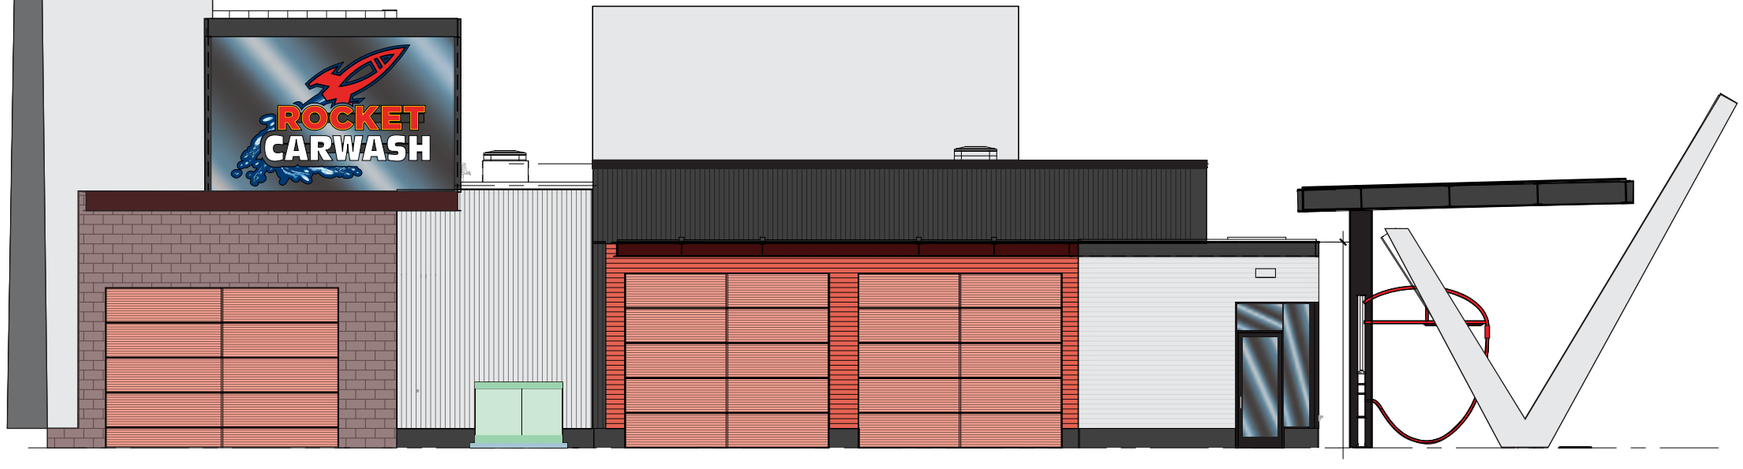

Omaha Neon Sign Company
1120 N 18th Street • Omaha 68102
402.341.6077 • 402.341.7654 *fax*

This design and all material appearing hereon constitute the original unpublished work of Omaha Neon Sign Co., Inc. and may not be duplicated, used or disclosed with written consent.

DRAWING # : 126575
PROJECT ID: 25147
SALES PERSON: Troy Panagiotis
DRAWN BY: Kevin Conner

ROCKET CARWASH SPEEDY QUICK

Power Drive.
Council Bluffs, IA

Date: 02/05/21
Revised: -

NOTICE:
ALL GRAPHIC REPRODUCTIONS ARE SUBJECTED BY APPROVAL OF AUTHORIZED CLIENT, AS OF APPROVAL BY THE UNDERSIGNED AND DATED PRIOR TO ANY FABRICATION OF PRODUCT. OMAHA NEON SIGN COMPANY, INC. HOLDS ALL AGREEMENTS FINAL AND TO CLIENT APPROVAL.

Signed_____ Date_____


Sales Rep._____ Date_____


This sign is intended to be installed in accordance with the requirements of Article 600 of the National Electric Code and/or other applicable local codes. This includes proper grounding and bonding of the sign.

UL LISTED

SIGN 1

S/F WALL SIGN DISPLAY
SCALE: 3/8" = 1'-0"

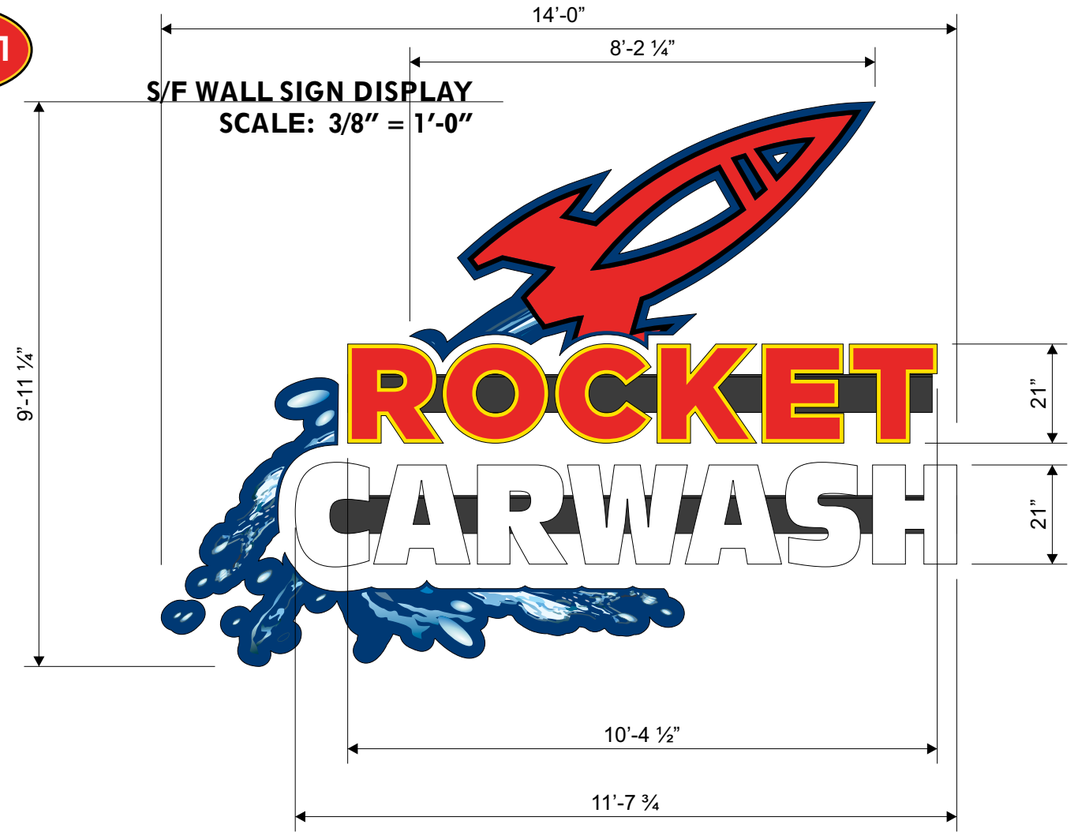

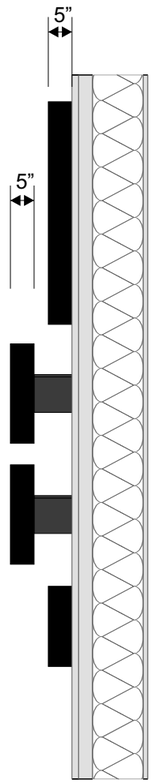

LETTER SPECIFICATIONS	
RETURNS:	BLACK PRE-FINISHED 5 INCH LETTER COIL.
BACKS:	WHITE PRE-FINISHED ALUMINUM (.063 ALUM.)
FACES:	WHITE #7328 (3/16")
TRIM-CAP:	JEWELITE (1" BLACK)
ILLUMINATION:	HANLEY WHITE LED's
INSTALLATION:	


LETTERS ARE TO BE MOUNTED TO AN ALUMINUM WIREWAY (PAINTED BLACK). SIGNAGE IS TO BE MOUNTED TO FASCIA USING PROPER HARDWARE AND FASTENERS (NON-CORROSIVE).

LETTER SPECIFICATIONS	
RETURNS:	BLACK PRE-FINISHED 5 INCH LETTER COIL.
BACKS:	WHITE PRE-FINISHED ALUMINUM (.063 ALUM.)
FACES:	WHITE #7328 (3/16")
TRIM-CAP:	JEWELITE (1" BLACK)
ILLUMINATION:	HANLEY WHITE LED's
INSTALLATION:	

LETTERS ARE TO BE MOUNTED TO FASCIA USING PROPER HARDWARE AND FASTENERS (NON-CORROSIVE).

ROCKET CARWASH

NOTE:
LINCOLN AND ELKHORN LOCATIONS
SIGN 12' Tall x 16'-11" Wide.

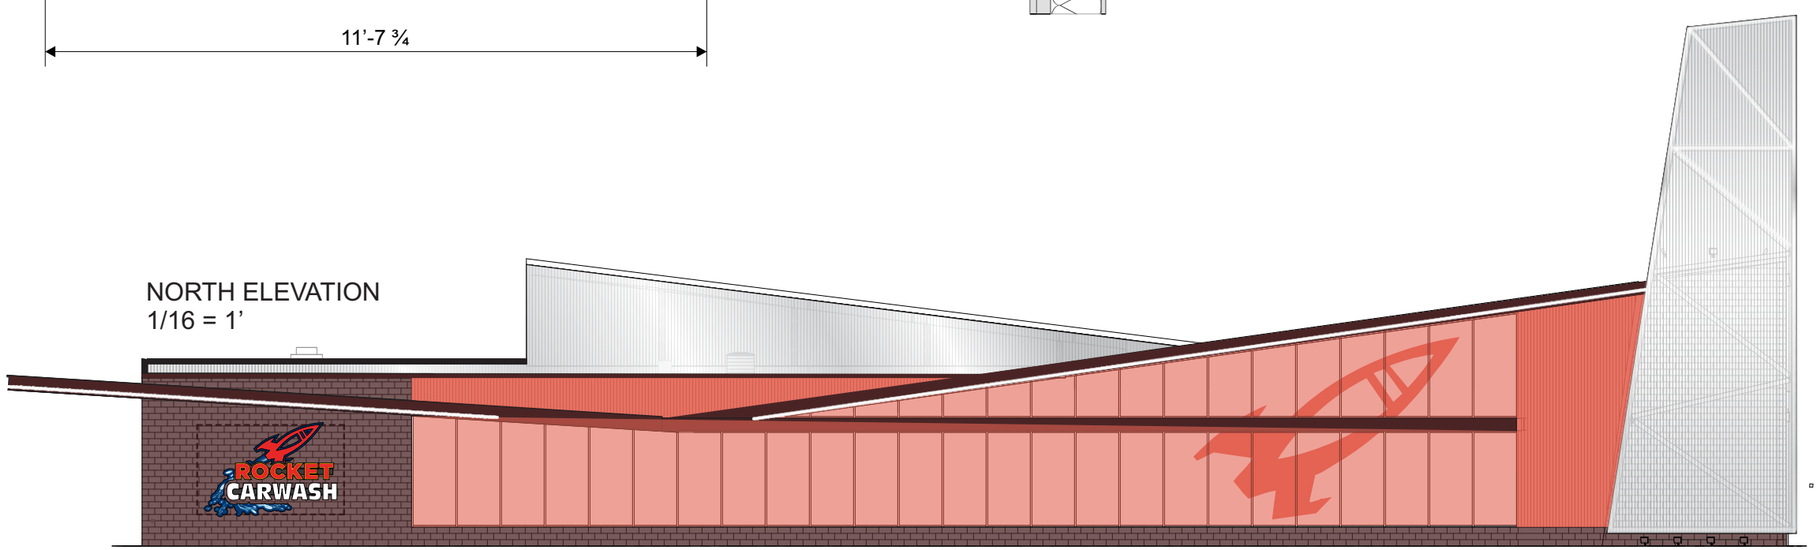

Omaha Neon Sign Company
1120 N 18th Street • Omaha 68102
402.341.6077 • 402.341.7654 *fax*

This design and all material appearing hereon constitute the original unpublished work of Omaha Neon Sign Co., Inc. and may not be duplicated, used or disclosed with written consent.

DRAWING # : 126594
PROJECT ID: 25147
SALES PERSON: Troy Panagiotis
DRAWN BY: Kevin Conner

ROCKET CARWASH SPEEDY QUICK

Power Drive.
Council Bluffs, IA

Date: 02/08/21
Revised: -

NOTICE:
ALL GRAPHIC REPRODUCTIONS ARE SUBJECTED BY APPROVAL OF AUTHORIZED CLIENT. AS OF APPROVAL BY THE UNDERSIGNED AND DATED PRIOR TO ANY FABRICATION OF PRODUCT. OMAHA NEON SIGN COMPANY, INC. HOLDS ALL AGREEMENTS FINAL AND TO CLIENT APPROVAL.

Signed_____ Date_____

Sales Rep._____ Date_____

This sign is intended to be installed in accordance with the requirements of Article 600 of the National Electric Code and/or other applicable local codes. This includes proper grounding and bonding of the sign.

UL LISTED


APPLIED VINYL GRAPHICS
SCALE: ½” = 1’-0”

APPLIED VINYL GRAPHICS	
VINYL TYPE:	TRANSLUCENT (AS NOTED).
APPLICATION:	FIRST SURFACE.


3M Series 220
White
220-10




SIGN 5

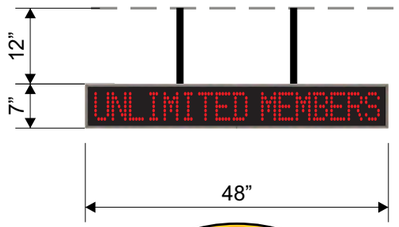

SIGN 6

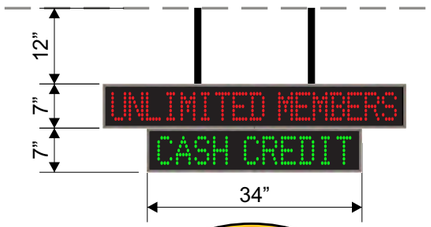

SIGN 7

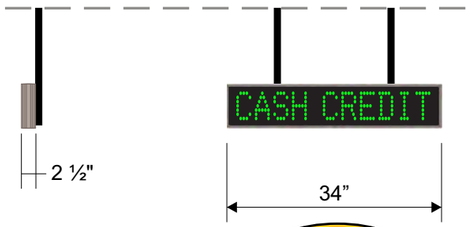


SIGN 8

CLEARANCE

ALUMINUM PANEL WITH APPLIED VINYL GRAPHICS
N.T.S.



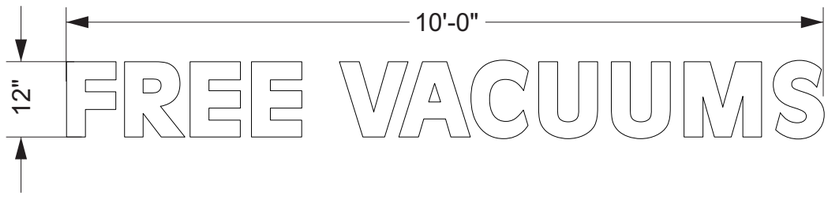

SIGN 6 - 8

PRODUCT ID: 25883 Outdoor Blank-out LED Backlit Sign iSIGNS


Item #4: CASH | CREDIT
Product ID: TCL734G-E358
Dimensions: **H** 7.0000" **x L** 34.0000" **x D** 2.5000"
Illumination: LED Direct View
Finish: Duranodic Bronze
Misc.: (1) This is a Custom Sign and is Not Cancelable or Returnable.

CASH CREDIT

Item #3: UNLIMITED MEMBERS
Product ID: TCL748R-N267
Dimensions: **H** 7.0000" **x L** 48.0000" **x D** 2.5000"
Illumination: LED Direct View
Finish: Duranodic Bronze
Misc.: (1) This is a Custom Sign and is Not Cancelable or Returnable.

UNLIMITED MEMBERS

SOUTH ELEVATION
SCALE: 1/8” = 1’-0”

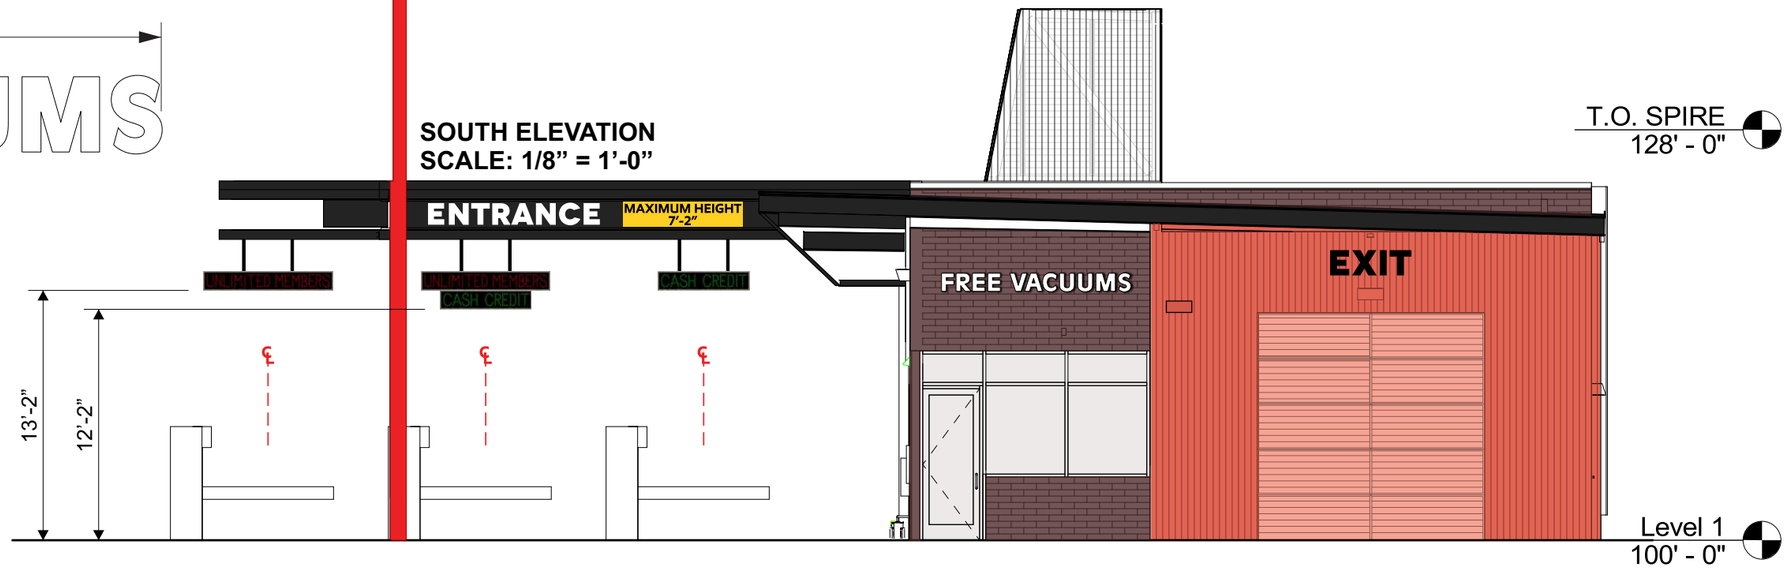

Omaha Neon Sign Company
1120 N 18th Street • Omaha 68102
402.341.6077 • 402.341.7654 *fax*

This design and all material appearing hereon constitute the original unpublished work of Omaha Neon Sign Co., Inc. and may not be duplicated, used or disclosed with written consent.

DRAWING # : 126598
PROJECT ID: 25147
SALES PERSON: Troy Panagiotis
DRAWN BY: Kevin Conner

ROCKET CARWASH SPEEDY QUICK

Power Drive.
Council Bluffs, IA

Date: 02/08/21
Revised: -

NOTICE:
ALL GRAPHIC REPRODUCTIONS ARE SUBJECTED BY APPROVAL OF AUTHORIZED CLIENT. AS OF APPROVAL BY THE UNDERSIGNED AND DATED PRIOR TO ANY FABRICATION OF PRODUCT. OMAHA NEON SIGN COMPANY, INC. HOLDS ALL AGREEMENTS FINAL AND TO CLIENT APPROVAL.


Signed_____ Date_____
Sales Rep._____ Date_____


This sign is intended to be installed in accordance with the requirements of Article 600 of the National Electric Code and/or other applicable local codes. This includes proper grounding and bonding of the sign.

UL LISTED

RACEWAY MOUNTED CHANNEL LETTER DISPLAY
SCALE: 1/2” = 1’

ONE (1) SIGN

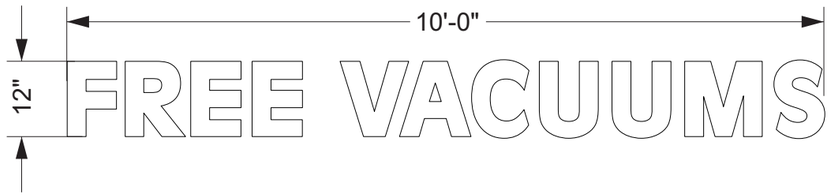


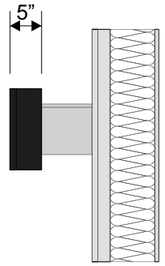

LETTER SPECIFICATIONS	
RETURNS:	BLACK PRE-FINISHED 5 INCH LETTER COIL .
BACKS:	WHITE PRE-FINISHED ALUMINUM (.063 ALUM.)
FACES:	WHITE #7328 (3/16”)
TRIM-CAP:	JEWELITE (1” BLACK)
ILLUMINATION:	HANLEY WHITE LED’s
INSTALLATION:	

LETTERS ARE TO BE MOUNTED TO AN ALUMINUM WIREWAY (PAINTED BLACK). SIGNAGE IS TO BE MOUNTED TO FASCIA USING PROPER HARDWARE AND FASTENERS (NON-CORROSIVE).

SOUTH ELEVATION
SCALE: 1/8” = 1’-0”

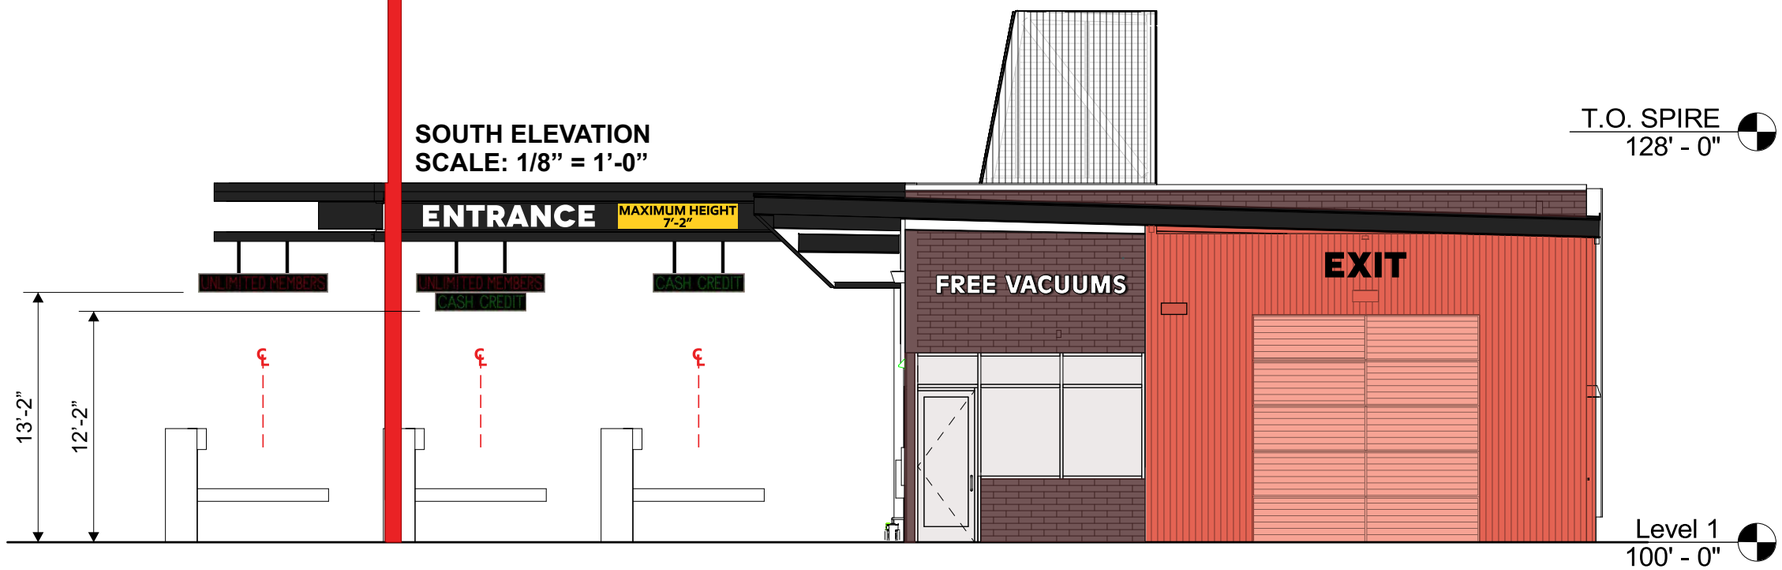

Omaha Neon Sign Company

1120 N 18th Street • Omaha 68102
402.341.6077 • 402.341.7654 *fax*

This design and all material appearing hereon constitute the original unpublished work of Omaha Neon Sign Co., Inc. and may not be duplicated, used or disclosed with written consent.

DRAWING # : 126597
PROJECT ID: 24125
SALES PERSON: Troy Panagiotis
DRAWN BY: Kevin Conner

ROCKET CARWASH SPEEDY QUICK

168th & West Maple Rd.
Omaha, NE 68116

Date: 2.8.21
Revised: -

NOTICE:

ALL GRAPHIC REPRODUCTIONS ARE SUBJECTED BY APPROVAL OF AUTHORIZED CLIENT. AS OF APPROVAL BY THE UNDERSIGNED AND DATED PRIOR TO ANY FABRICATION OF PRODUCT. OMAHA NEON SIGN COMPANY, INC. HOLDS ALL AGREEMENTS FINAL AND TO CLIENT APPROVAL.

Signed_____ Date_____

Sales Rep._____ Date_____


This sign is intended to be installed in accordance with the requirements of Article 600 of the National Electric Code and/or other applicable local codes. This includes proper grounding and bonding of the sign.

UL LISTED


SIGN 4

D/F MONUMENT SIGN DISPLAY
SCALE: 3/8” = 1’

VINYL APPLICATION

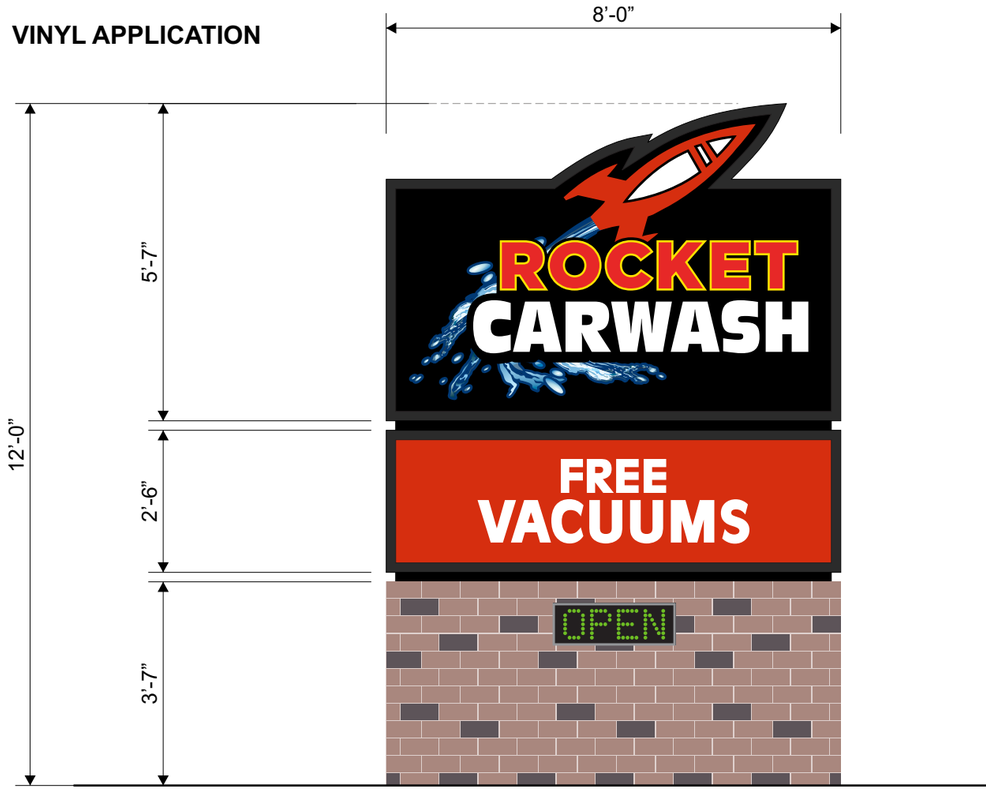



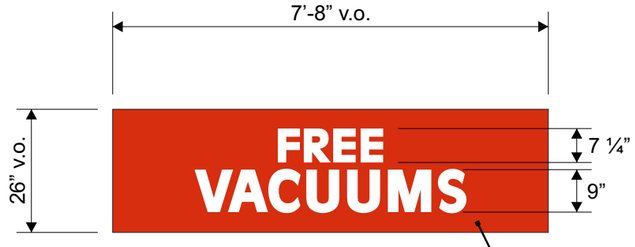

NOTE:
RED VINYL TO BE PRINTED TO MATCH ROCKET RED.

D/F POLE SIGN DISPLAY	
INTERIOR FRAME:	ANGLE IRON FRAME.
CABINET COLOR:	.063 ALUMINUM PAINTED BLACK.
RETAINERS:	.063 ALUMINUM PAINTED BLACK.
FACE MATERIAL:	N/A
FACE GRAPHICS:	INSET EMC AS NOTED
ILLUMINATION:	N/A
INSTALLATION:	
CABINET IS TO BE MOUNTED TO POLE STRUCTURE (AS NOTED).	

APPLIED VINYL GRAPHICS	
VINYL TYPE:	TRANSLUCENT (AS NOTED).
APPLICATION:	FIRST SURFACE.

Omaha Neon Sign Company

1120 N 18th Street • Omaha 68102
402.341.6077 • 402.341.7654 *fax*

This design and all material appearing hereon constitute the original unpublished work of Omaha Neon Sign Co., Inc. and may not be duplicated, used or disclosed with written consent.

DRAWING # : 126599
PROJECT ID: 24125
SALES PERSON: Troy Panagiotis
DRAWN BY: Kevin Conner

ROCKET CARWASH SPEEDY QUICK

168th & West Maple Rd.
Omaha, NE 68116

Date: 2.8.21
Revised: -

NOTICE:
ALL GRAPHIC REPRODUCTIONS ARE SUBJECTED BY APPROVAL OF AUTHORIZED CLIENT. AS OF APPROVAL BY THE UNDERSIGNED AND DATED PRIOR TO ANY FABRICATION OF PRODUCT. OMAHA NEON SIGN COMPANY, INC. HOLDS ALL AGREEMENTS FINAL AND TO CLIENT APPROVAL.

Signed_____ Date_____

Sales Rep._____ Date_____

This sign is intended to be installed in accordance with the requirements of Article 600 of the National Electric Code and/or other applicable local codes. This includes proper grounding and bonding of the sign.

UL LISTED