
Attachment C


OVERALL ELEVATIONS

OVERALL

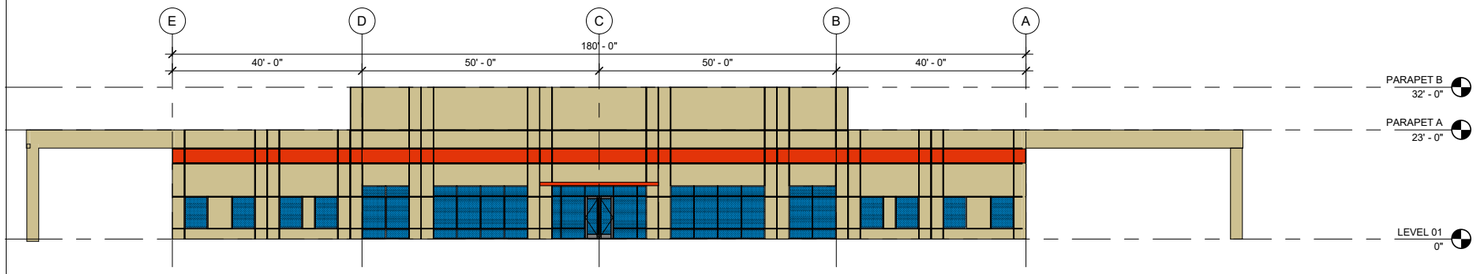


EAST ELEVATION

SCALE: **1/16" = 1'-0"**

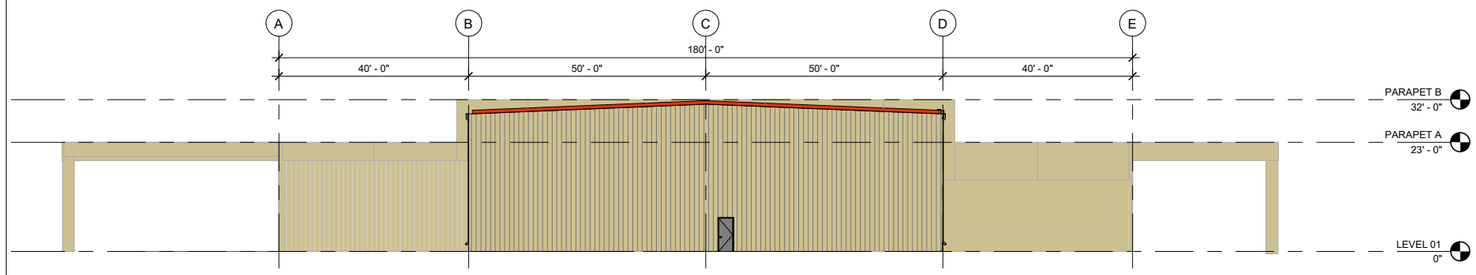


WEST ELEVATION

SCALE: **1/16" = 1'-0"**

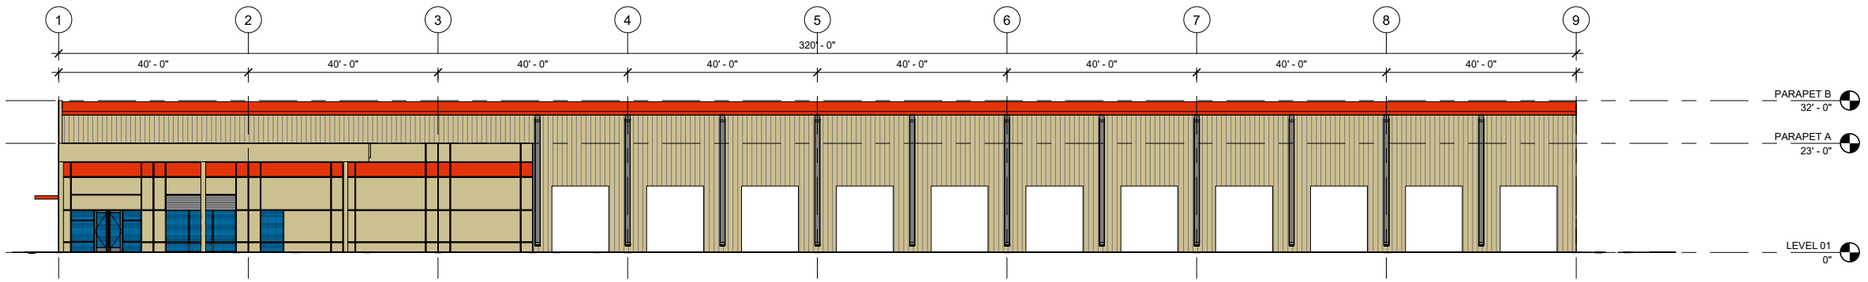

NORTH ELEVATION

SCALE: **1/16" = 1'-0"**

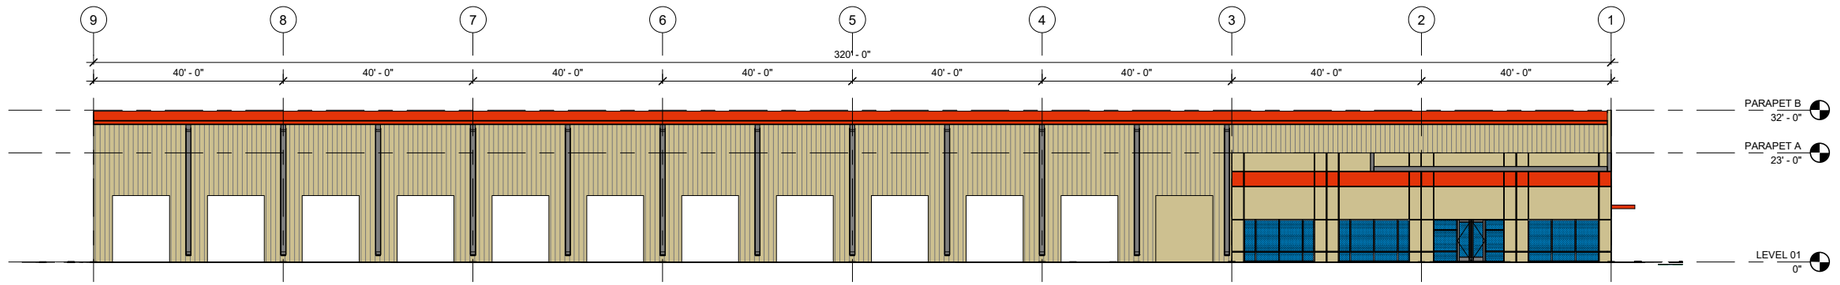

SOUTH ELEVATION

SCALE: **1/16" = 1'-0"**

*PRELIMINARY NOT FOR CONSTRUCTION, PERMIT, OR REGULATORY APPROVAL. *RENDERING IS REPRESENTATIVE OF DESIGN INTENT ONLY. IT IS NOT A PHOTOREALISTIC REPRESENTATION OF ACTUAL MATERIALS PROPOSED AND SHOULD BE CONSIDERED PRELIMINARY AT ALL STAGES.

*ALL BUILDING AREAS ARE APPROXIMATE UNTIL BUILDING FOOTPRINT / ENTRY DESIGNS ARE FINALIZED.

[redacted]

powers brown architecture