

Attachment K

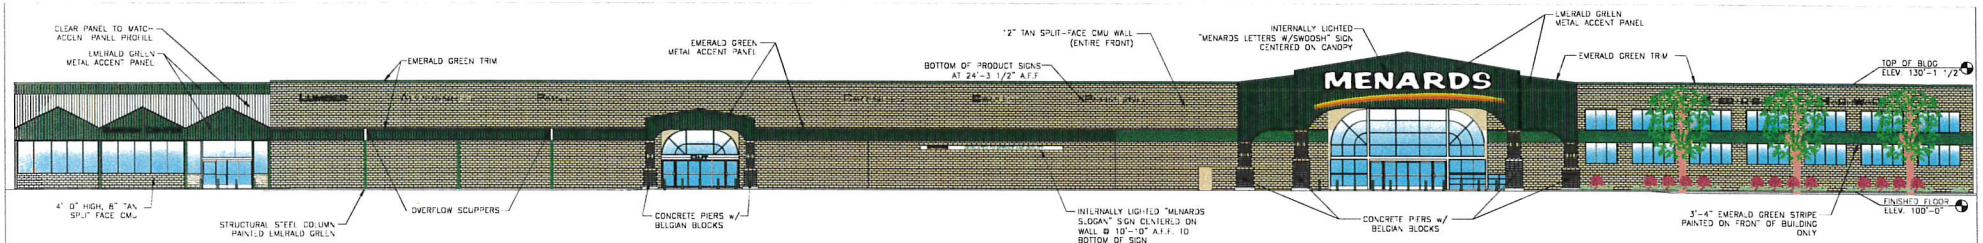


1 / CT2 FRONT ELEVATION
SCALE: 1/16" = 1'-0"

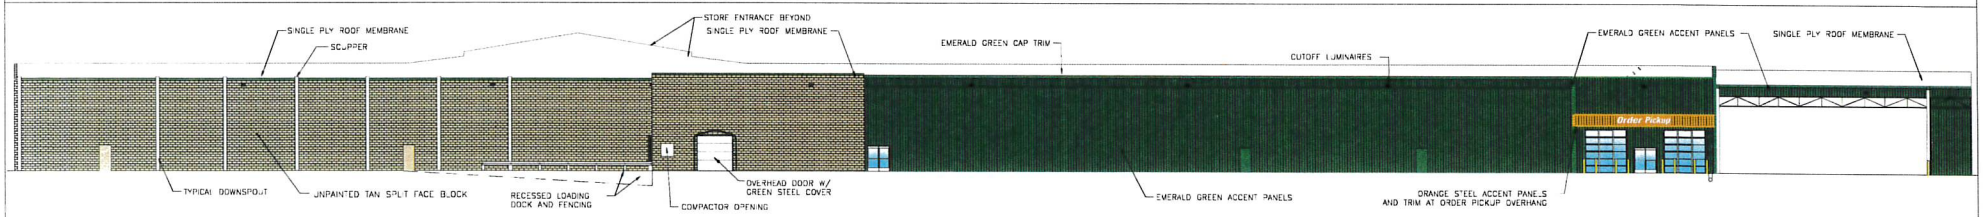

2 / CT2 REAR ELEVATION
SCALE: 1/16" = 1'-0"



3 / CT2 RIGHT ELEVATION
SCALE: 1/16" = 1'-0"

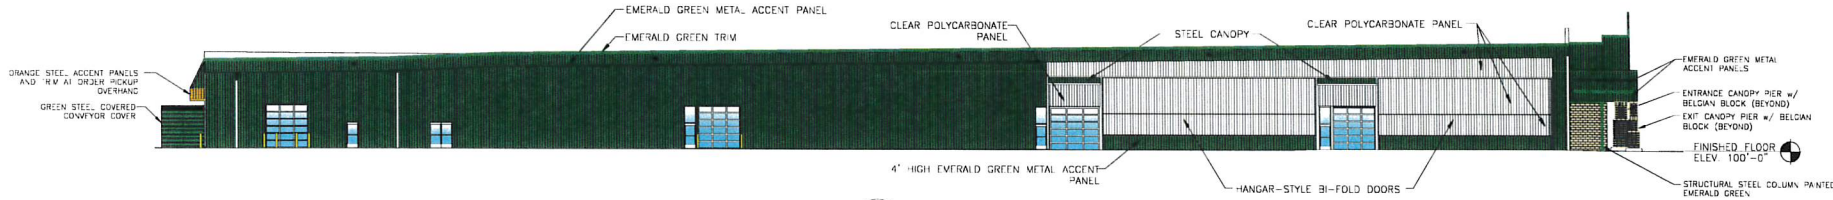

4 / CT2 LEFT ELEVATION
SCALE: 1/16" = 1'-0"

MENARDS

Council Bluffs, Iowa
Menards Building Elevations
September 24, 2021
Scale: 1/16" = 1'-0" CT2