

Attachment M

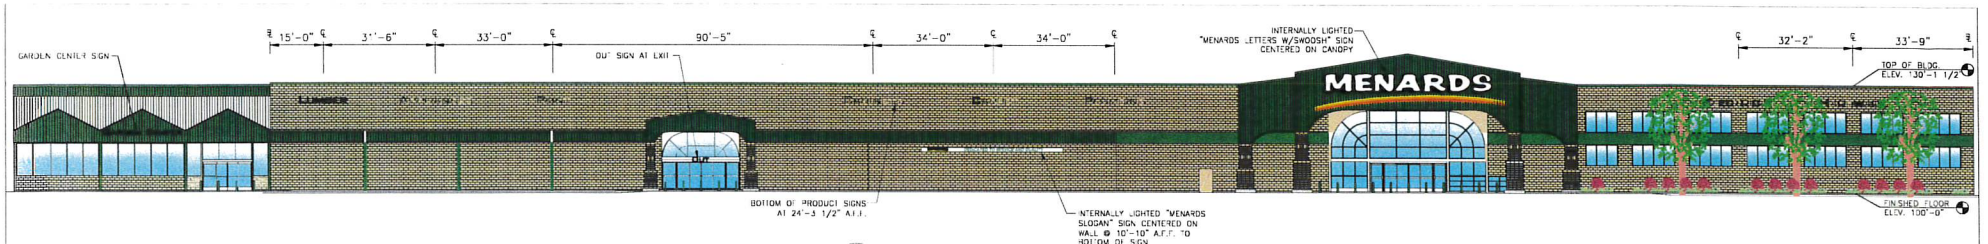

1 CT4 STORE FRONT ELEVATION
SCALE: 1/16" = 1'-0"


SIGN LEGEND

	QTY	DESCRIPTION	HEIGHT	LENGTH	SQ. FT.	SIGN
MAIN STORE	1	MENARDS	5'-0"	46'-7"	279.5	ILLUMINATED
	1	SWOOSH	1'-4"	54'-0"	71.9	ILLUMINATED
	1	SLOGAN SIGN	1' 2"	40' 0"	46.6	ILLUMINATED
	1	HARDWARE	1'-4"	12'-5 1/2"	16.6	ILLUMINATED
	1	ELECTRICAL	1'-3"	12'-4 1/2"	15.5	ILLUMINATED
	1	PLUMBING	1'-4 3/4"	11'-9 3/4"	16.5	ILLUMINATED
	1	CARPET	1' 3"	9' 3"	13.1	ILLUMINATED
	1	CABINETS	1'-6 1/2"	12'-7"	19.4	ILLUMINATED
	1	PAINT	1'-4"	6'-3 1/4"	8.4	ILLUMINATED
	1	APPLIANCES	1'-4"	13'-9"	18.3	ILLUMINATED
	1	LUMBER	1'-5 3/4"	10'-0"	14.8	ILLUMINATED
	1	OUT	1' 0"	3' 7"	3.6	ILLUMINATED
	1	GARDEN CENTER	1'-4"	19'-7 1/2"	26.2	ILLUMINATED
CANOPY	1	Deliveries	5'-11"	1'-1"	6.4	PAINTED
	1	Order Pickup	3'-7"	1'-4"	10.1	PAINTED
	1	ATTENTION MENARDS GUEST	4'-0"	4'-0"	16.0	PAINTED
	1	YARD EXIT	4'-0"	8'-0"	32.0	PAINTED
	1	THANK YOU FOR SHOPPING	3' 0"	8' 0"	24.0	ILLUMINATED
	2	OUT	1'-6"	4'-0"	6.0	ILLUMINATED

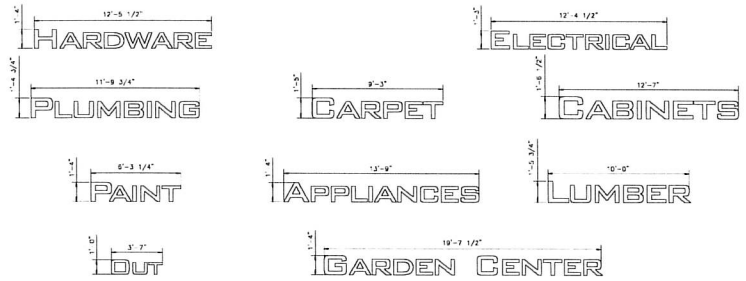


WHITE ACRYLIC FACE WITH EMERALD GREEN CABINETS
THE PRODUCT SIGN LETTERING SHOWN IS NOT TRUE TO SCALE, BUT SIMILAR. THE SIGN SIZES ARE CORRECT AS INDICATED.


2 CT4 PRODUCT SIGN ELEVATIONS
SCALE: 1/4" = 1'-0"

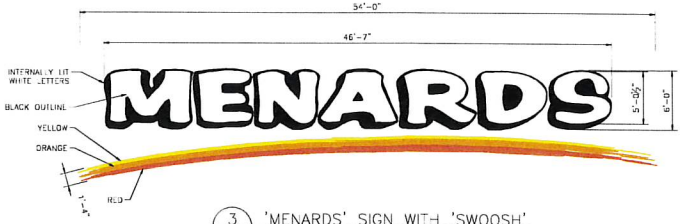


3 CT4 'MENARDS' SIGN WITH 'SWOOSH'
SCALE: 3/16" = 1'-0"

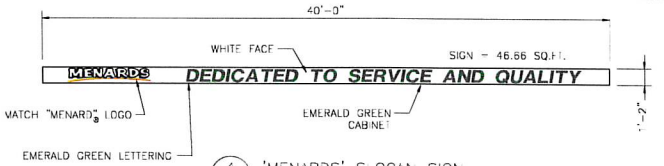


4 CT4 'MENARDS' SLOGAN SIGN
SCALE: 1/4" = 1'-0"

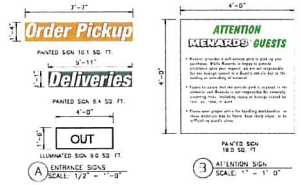

5 CT4 YARD ENTRANCE SIGN ELEVATIONS
SCALE: AS NOTED

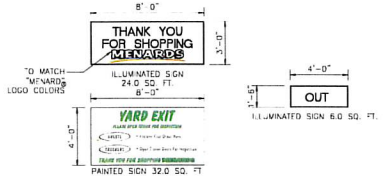

6 CT4 YARD EXIT SIGN ELEVATIONS
SCALE: 1/4" = 1'-0"

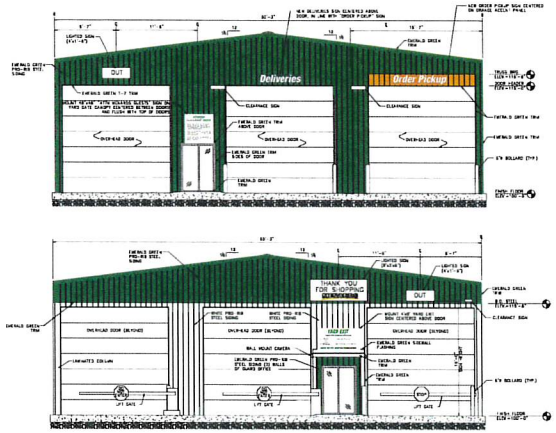

7 CT4 YARD ENTRANCE ELEVATIONS
SCALE: 1/8" = 1'-0"

MENARDS

Council Bluffs, Iowa
Proposed Building Signage
September 24, 2021
Scale: as noted

CT4