


Attachment N

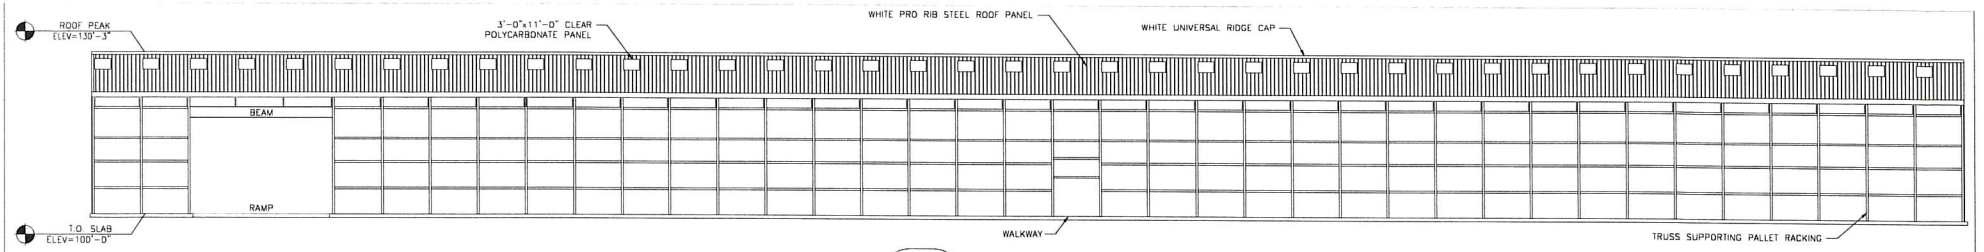


1 CT5 FRONT ELEVATION
SCALE: 1" = 12'-0"

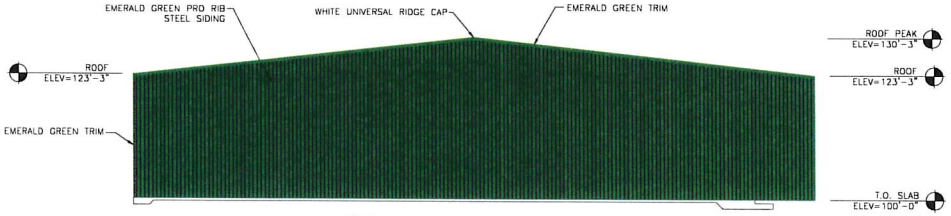

2 CT5 LEFT ELEVATION
SCALE: 1" = 12'-0"

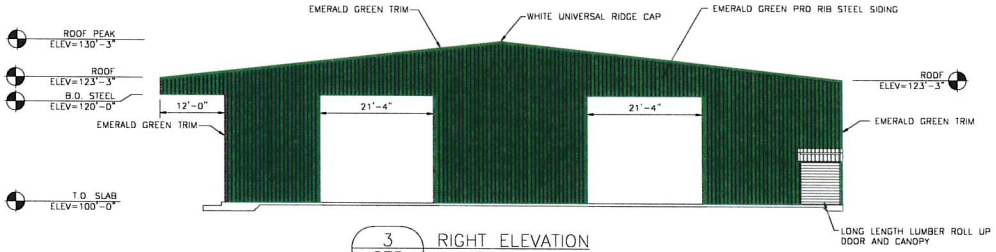

3 CT5 RIGHT ELEVATION
SCALE: 1" = 12'-0"

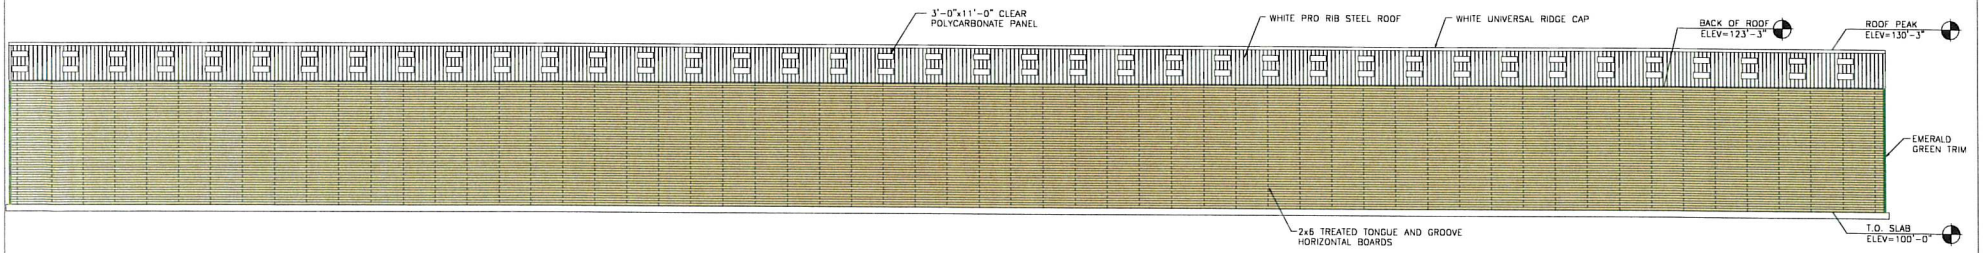

4 CT5 REAR ELEVATION
SCALE: 1" = 12'-0"

MENARDS

Council Bluffs, Iowa
Warehouse Elevations
September 24, 2021
Scale: 3/32" = 1'-0" CT5