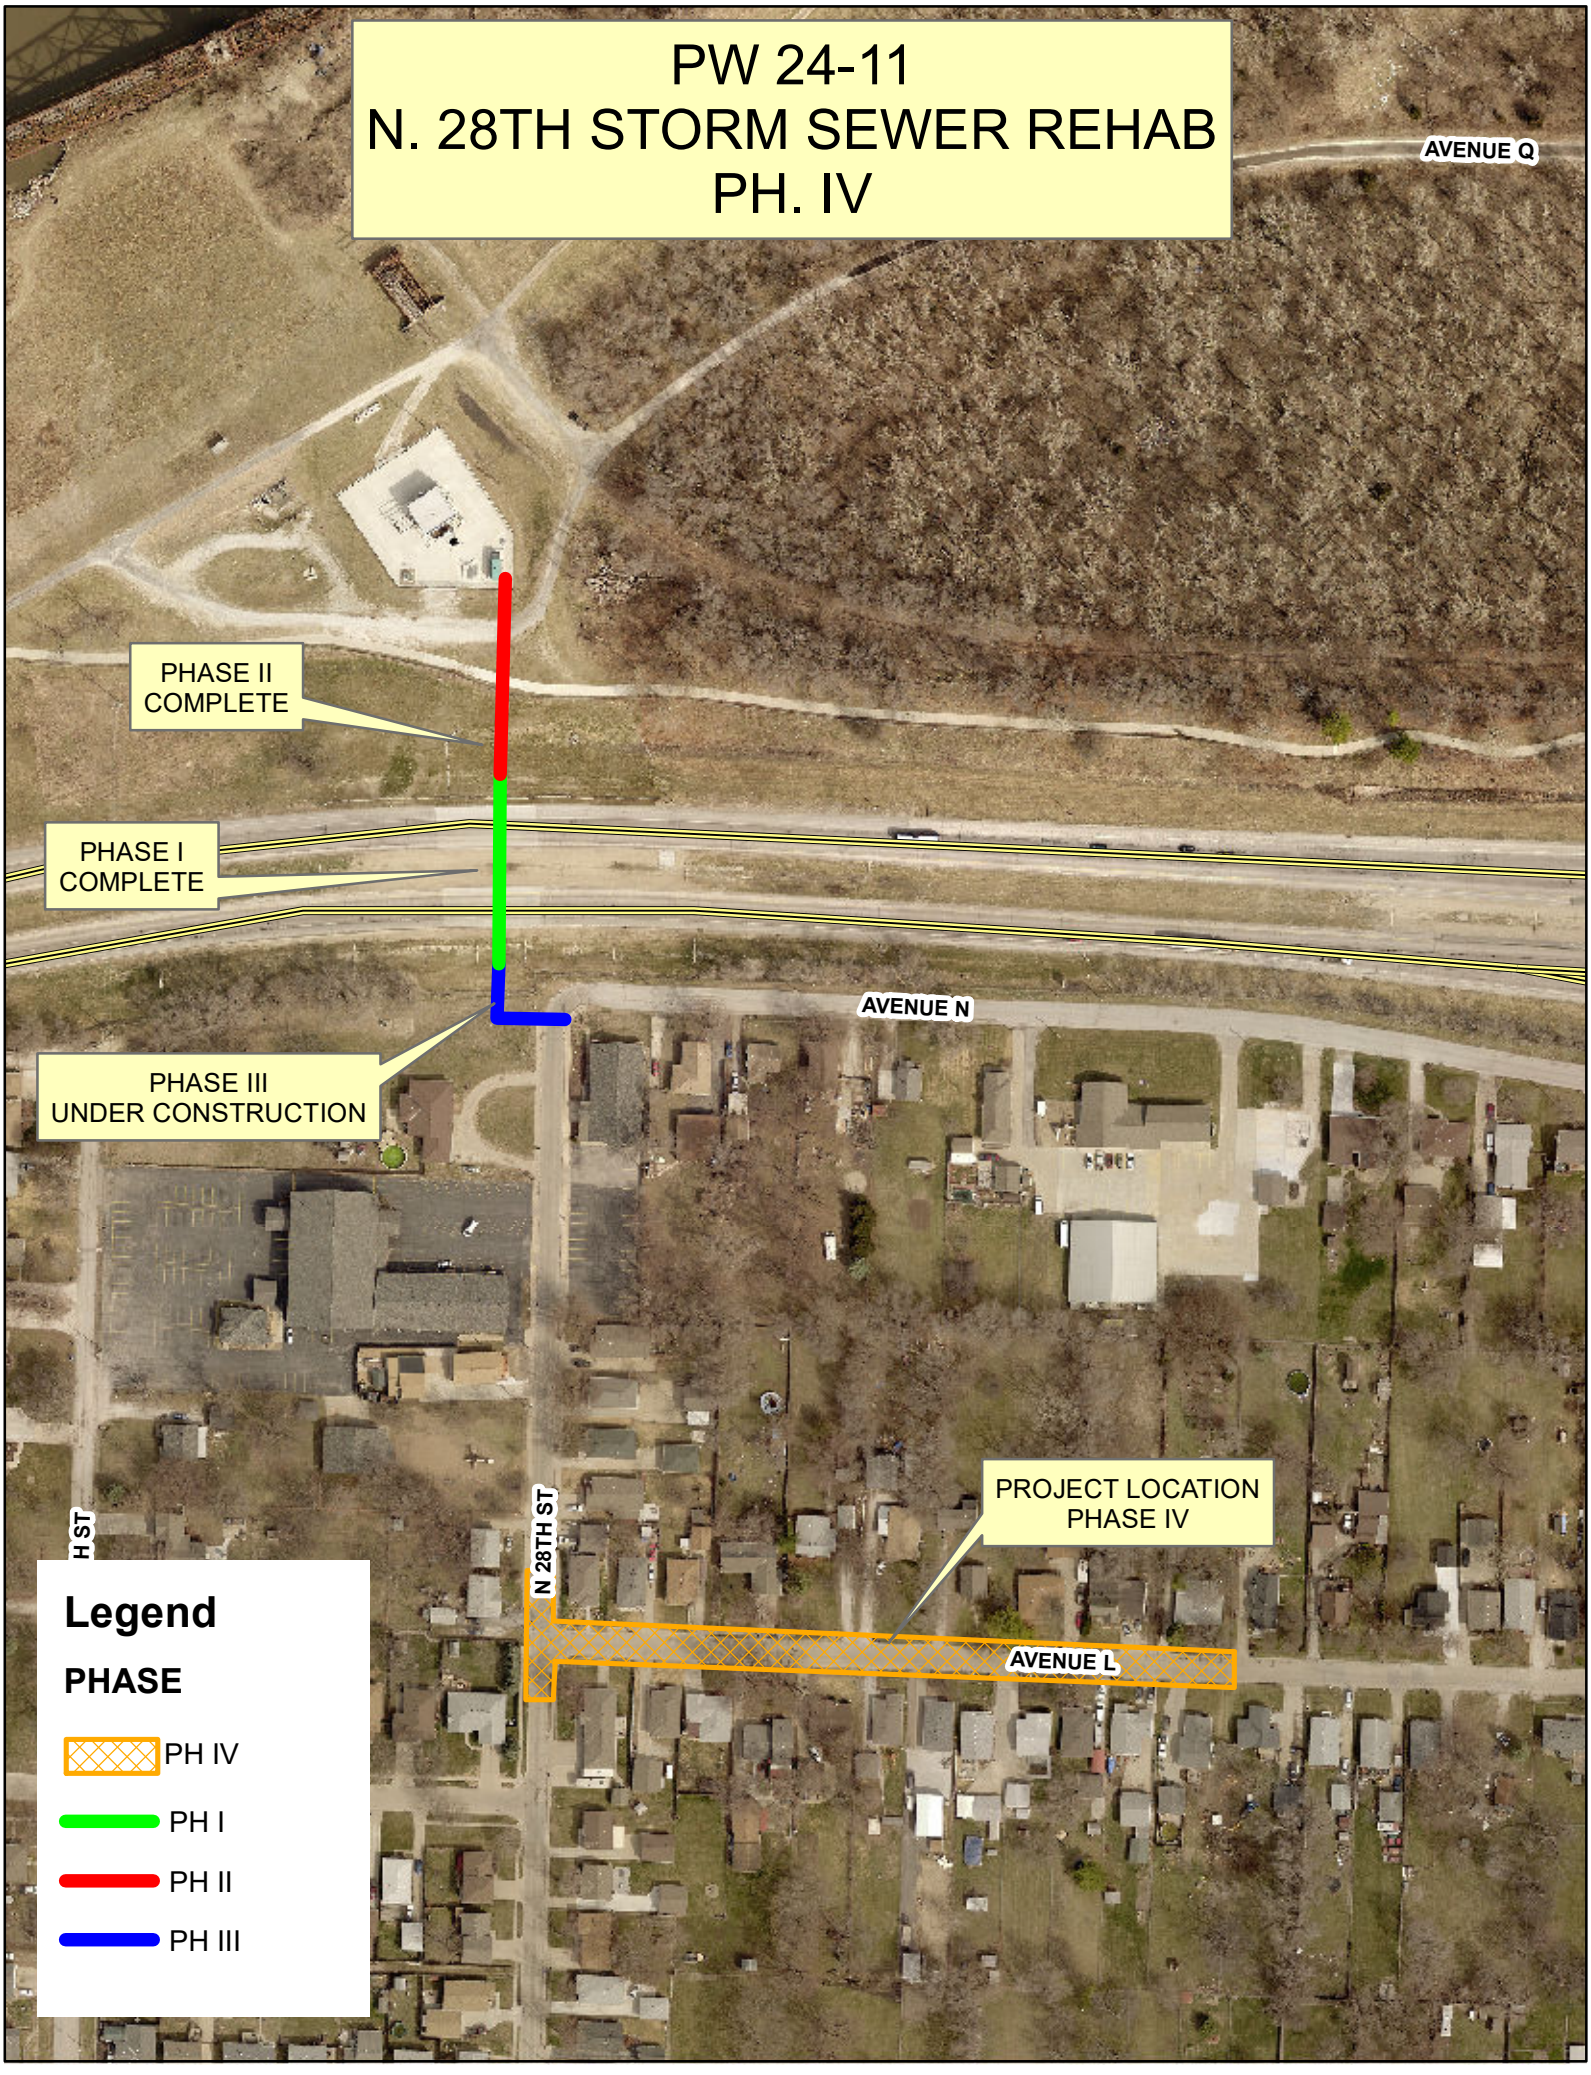

PW 24-11
N. 28TH STORM SEWER REHAB
PH. IV
AVENUE Q
PHASE II
COMPLETE
PHASE I
COMPLETE
PHASE III
UNDER CONSTRUCTION
AVENUE N
PROJECT LOCATION
PHASE IV
N 28TH ST
AVENUE L
Legend
PHASE
PH IV
PH I
PH II
PH III