
untitled
V:\Projects\2023\123.0481.10\CADD\1230481_Concept Plan.dgn
5/24/2023
1:33:07 PM
Default
1:30
V:\RefLibrary\CADDStandards\WorkSpace\Standards\Printing\Pen_Tables\date.tbl
V8iBWHalfWeightPDF_pltcfg

Exhibit A

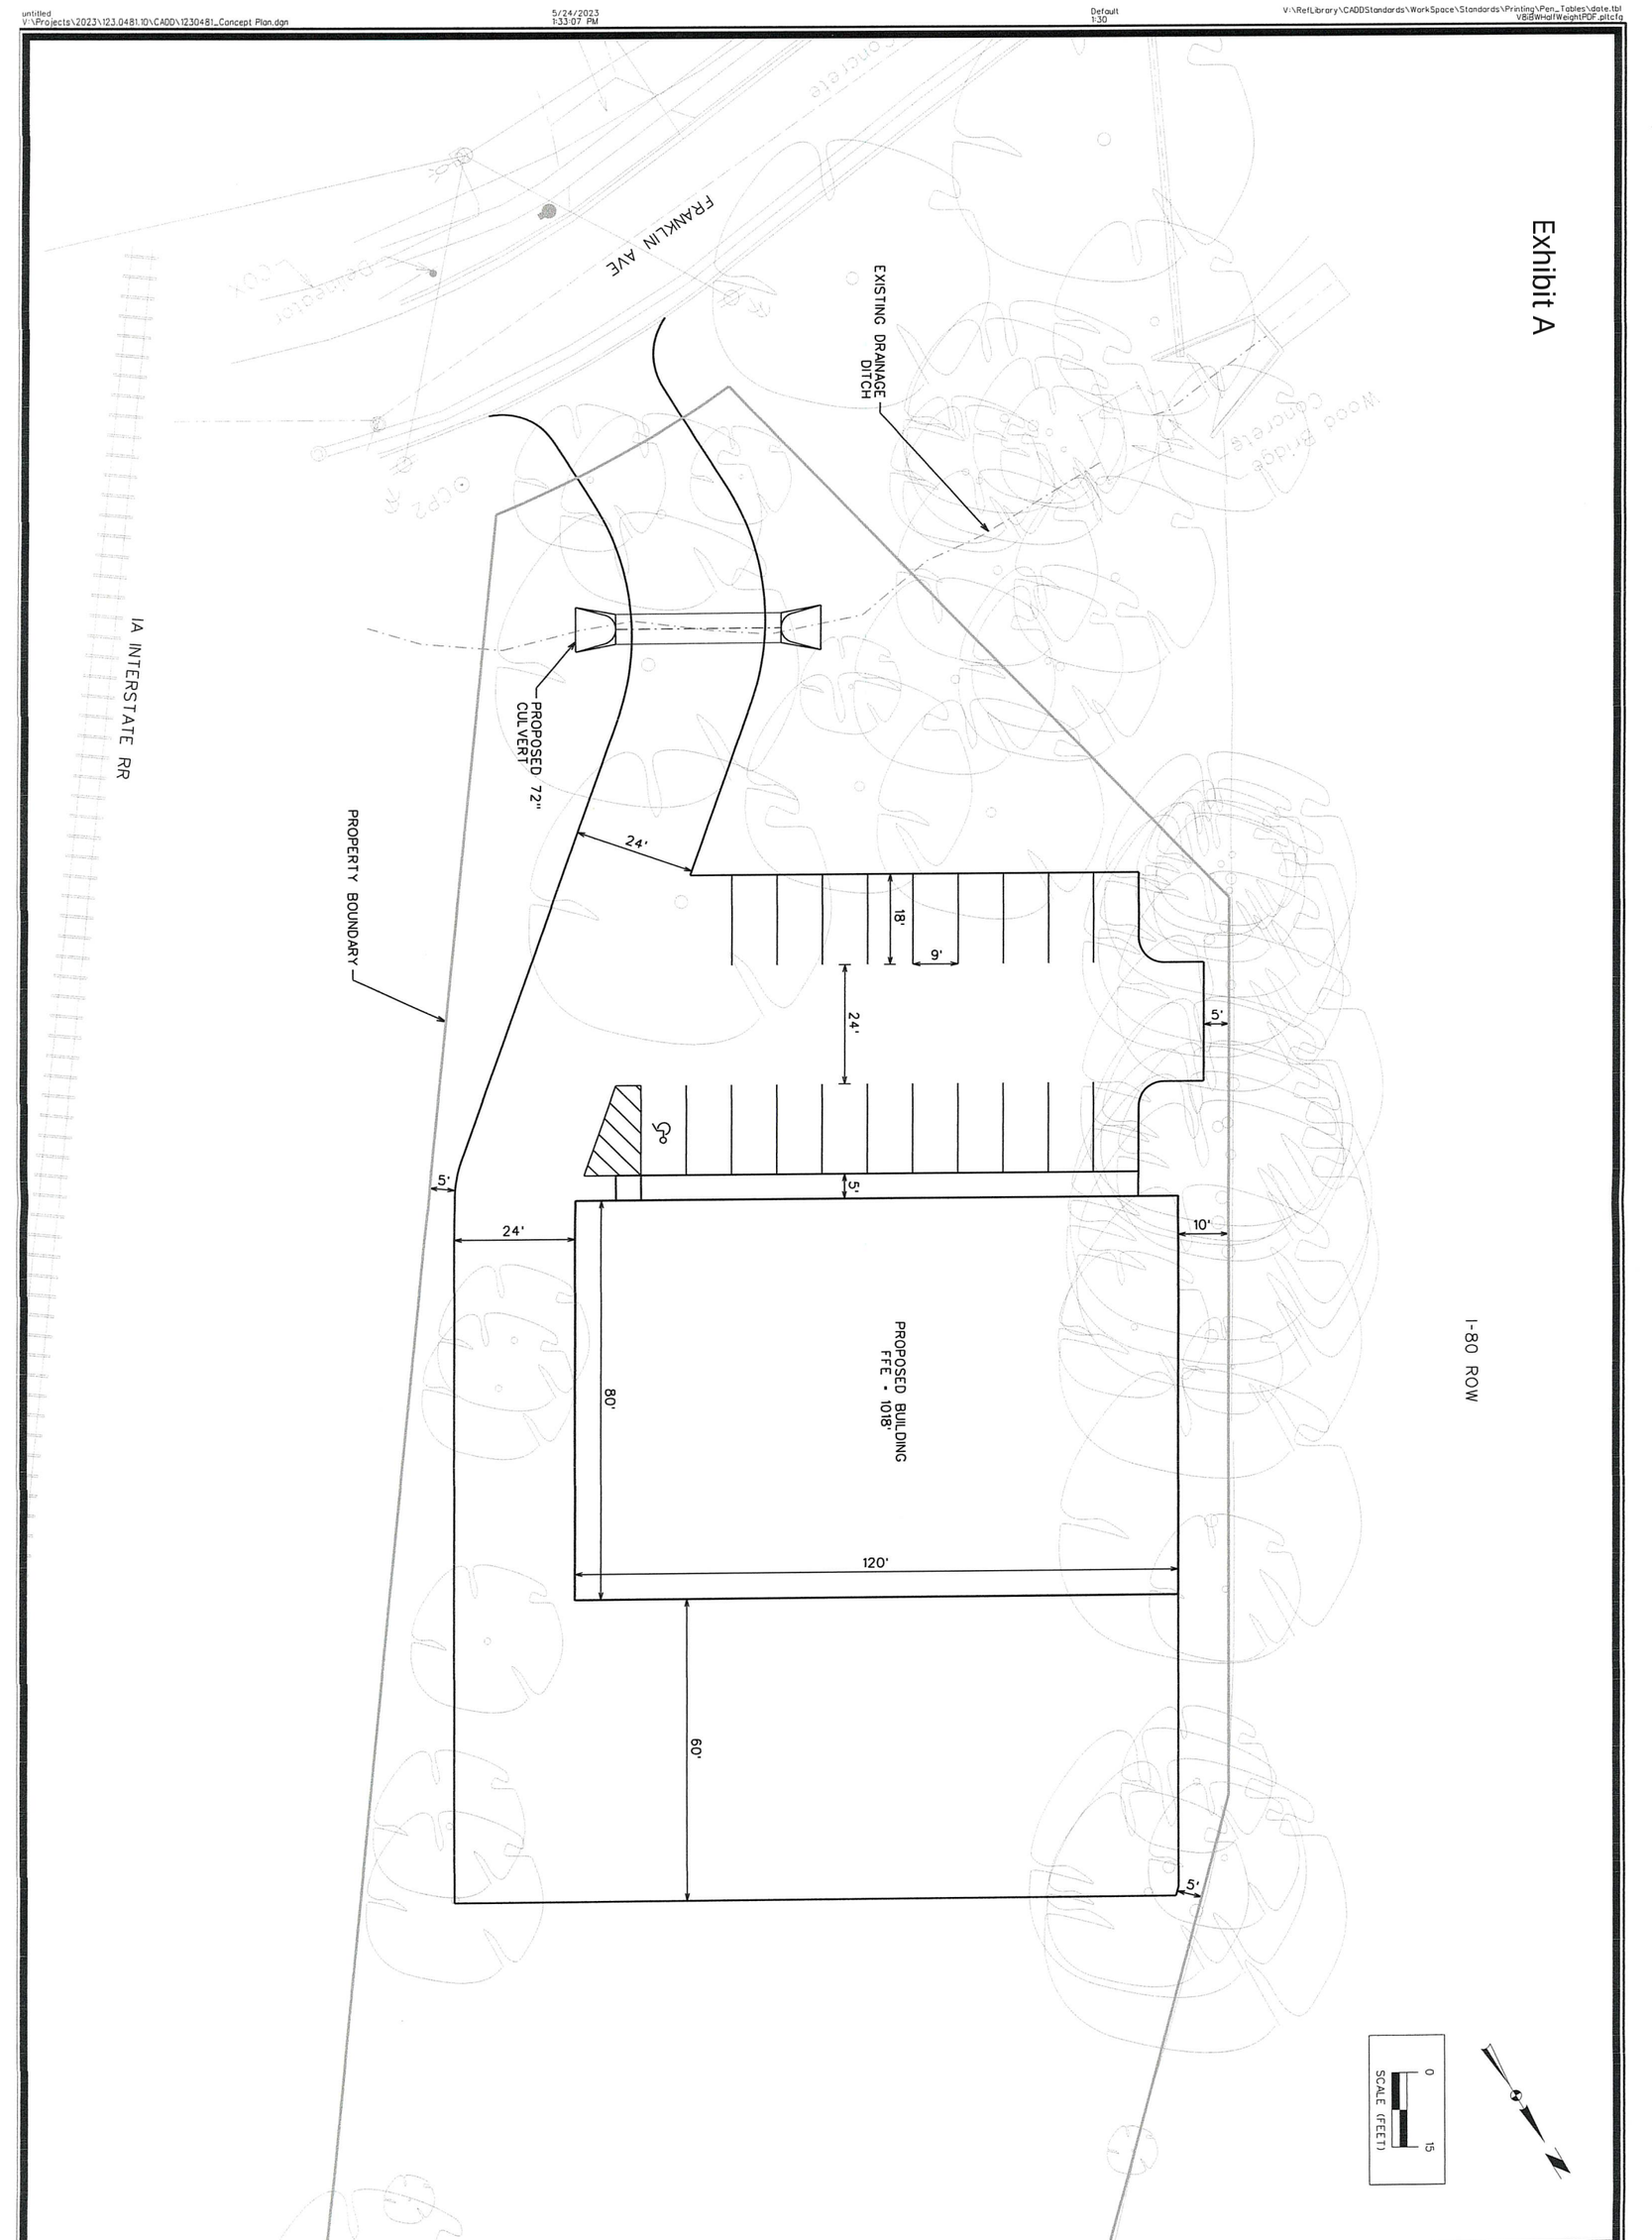

UNITED UTILITIES & EXCAVATION

CONCEPTUAL SITE PLAN

COUNCIL BLUFFS, IOWA

SNYDER & ASSOCIATES, INC.

1751 MADISON AVENUE
COUNCIL BLUFFS, IA 51503
712-322-3202 | www.snyder-associates.com

MARK	REVISION	DATE	BY

Engineer:	BJF	Checked By:	EAH	Scale:	1"=
Technician:	BJF	Date:	5/23/23	Field Bk:	Pg:

Project No: 1230481 | Sheet 1 of 1

SNYDER & ASSOCIATES

Project No: 1230481

Sheet 1 of 1