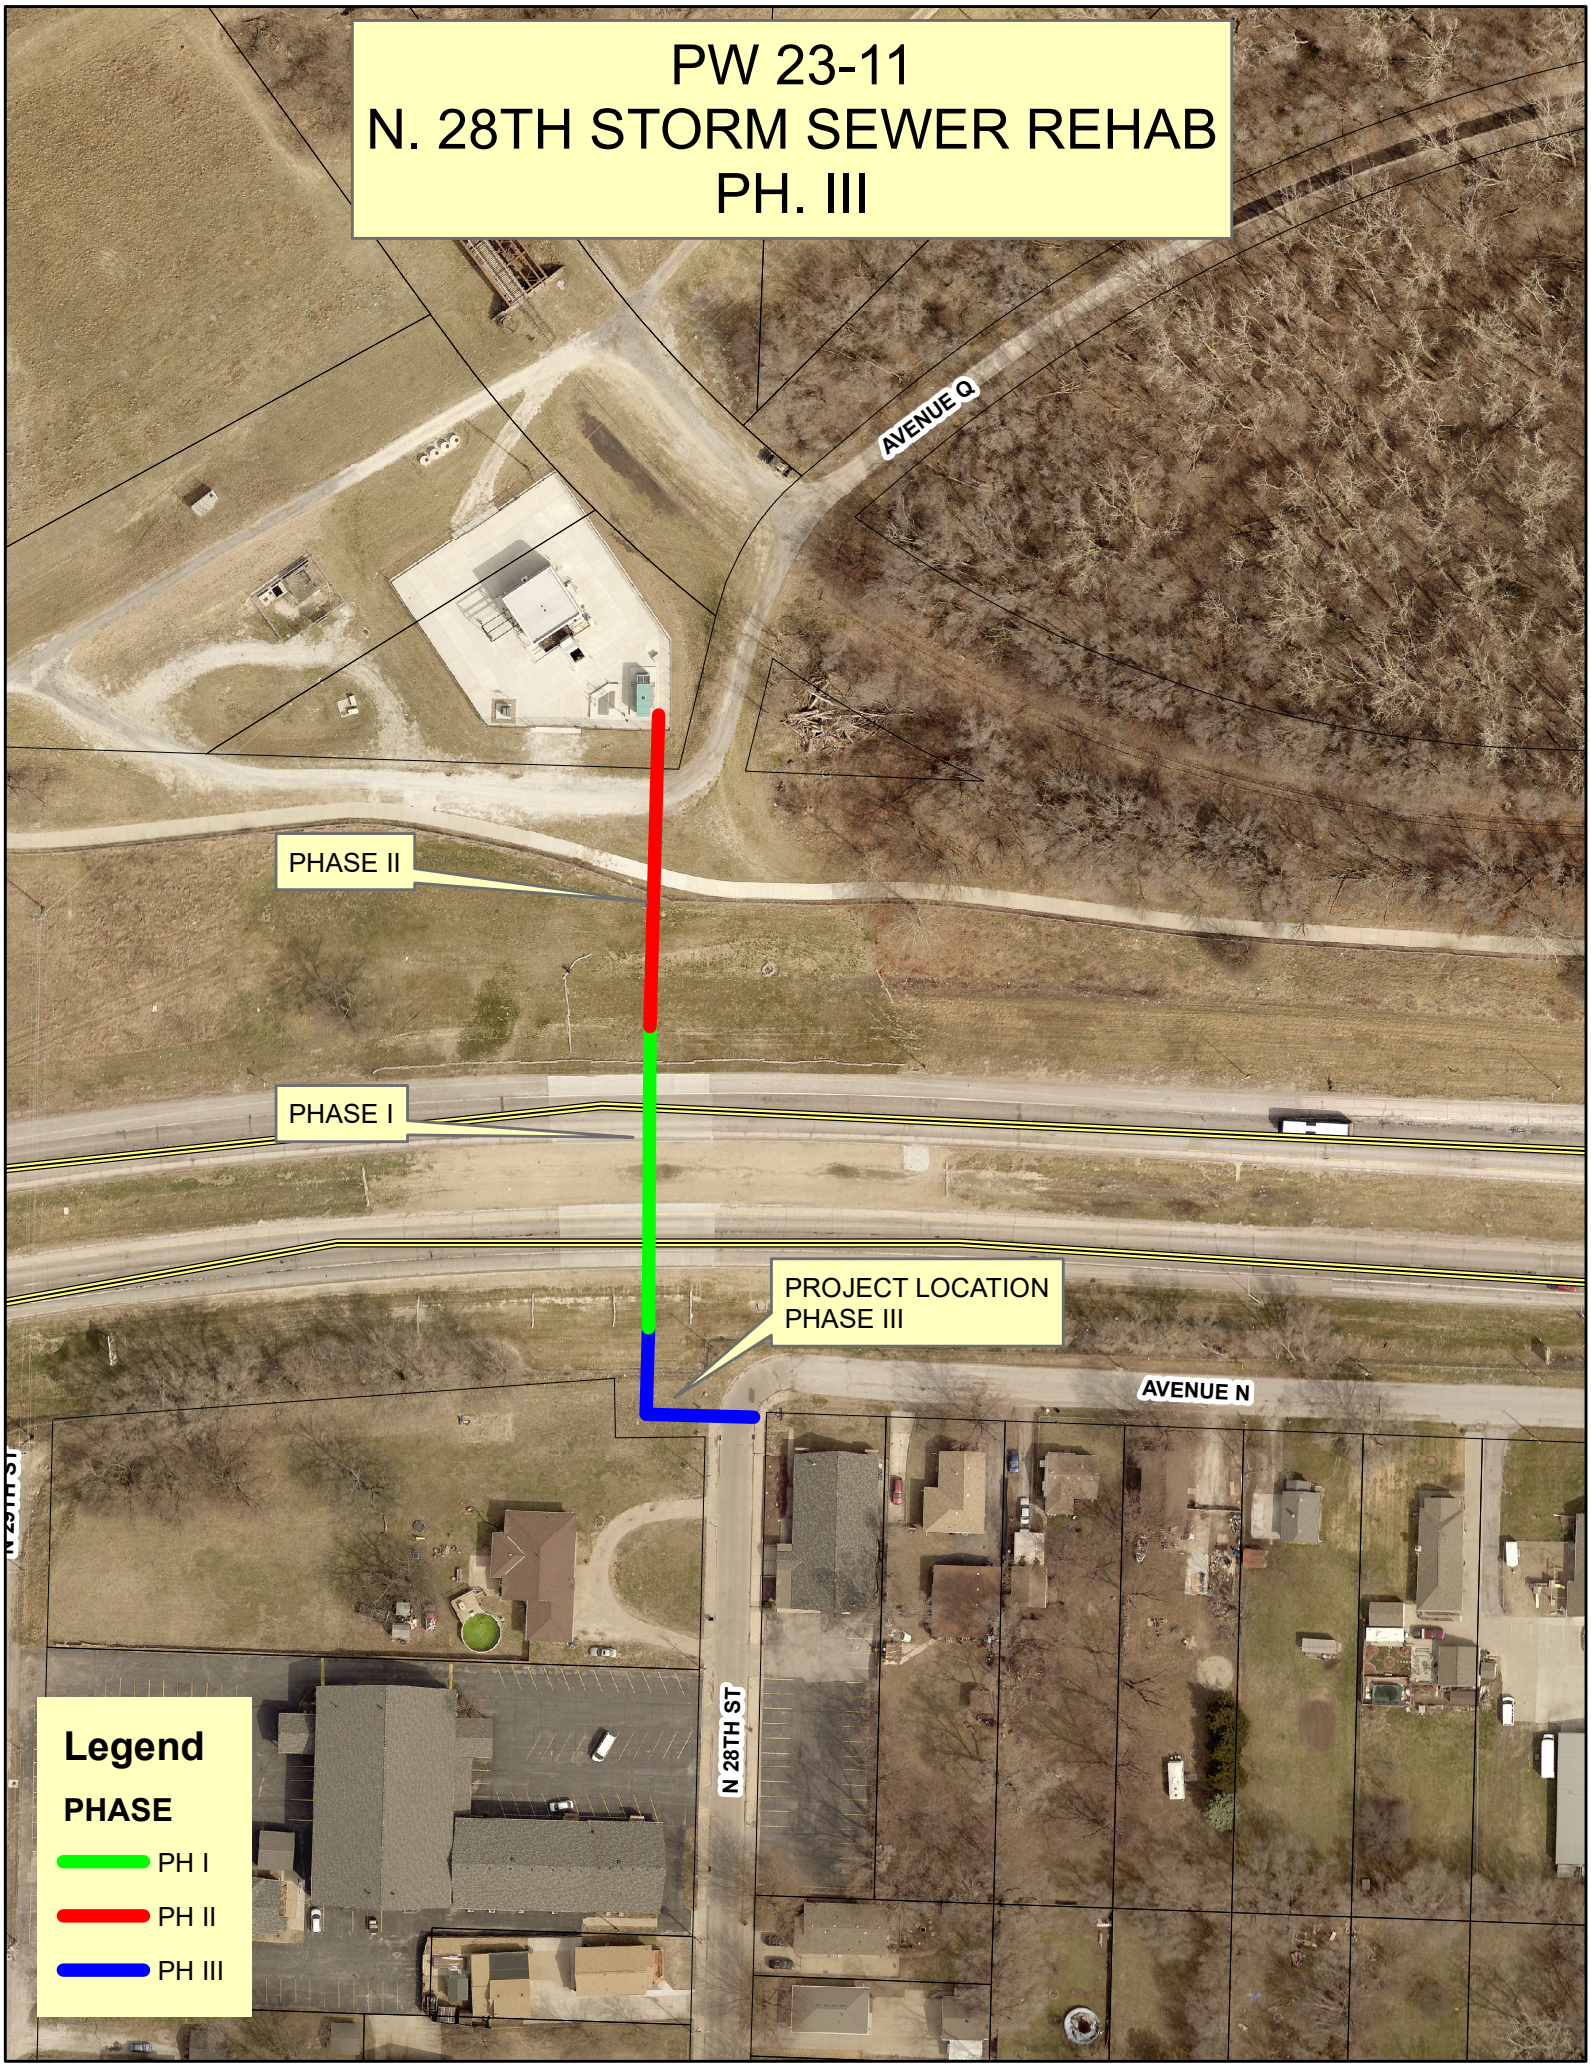

PW 23-11
N. 28TH STORM SEWER REHAB
PH. III
AVENUE Q
PHASE II
PHASE I
PROJECT LOCATION
PHASE III
AVENUE N
N 28TH ST
Legend
PHASE
PH I
PH II
PH III