
Attachment 'D'

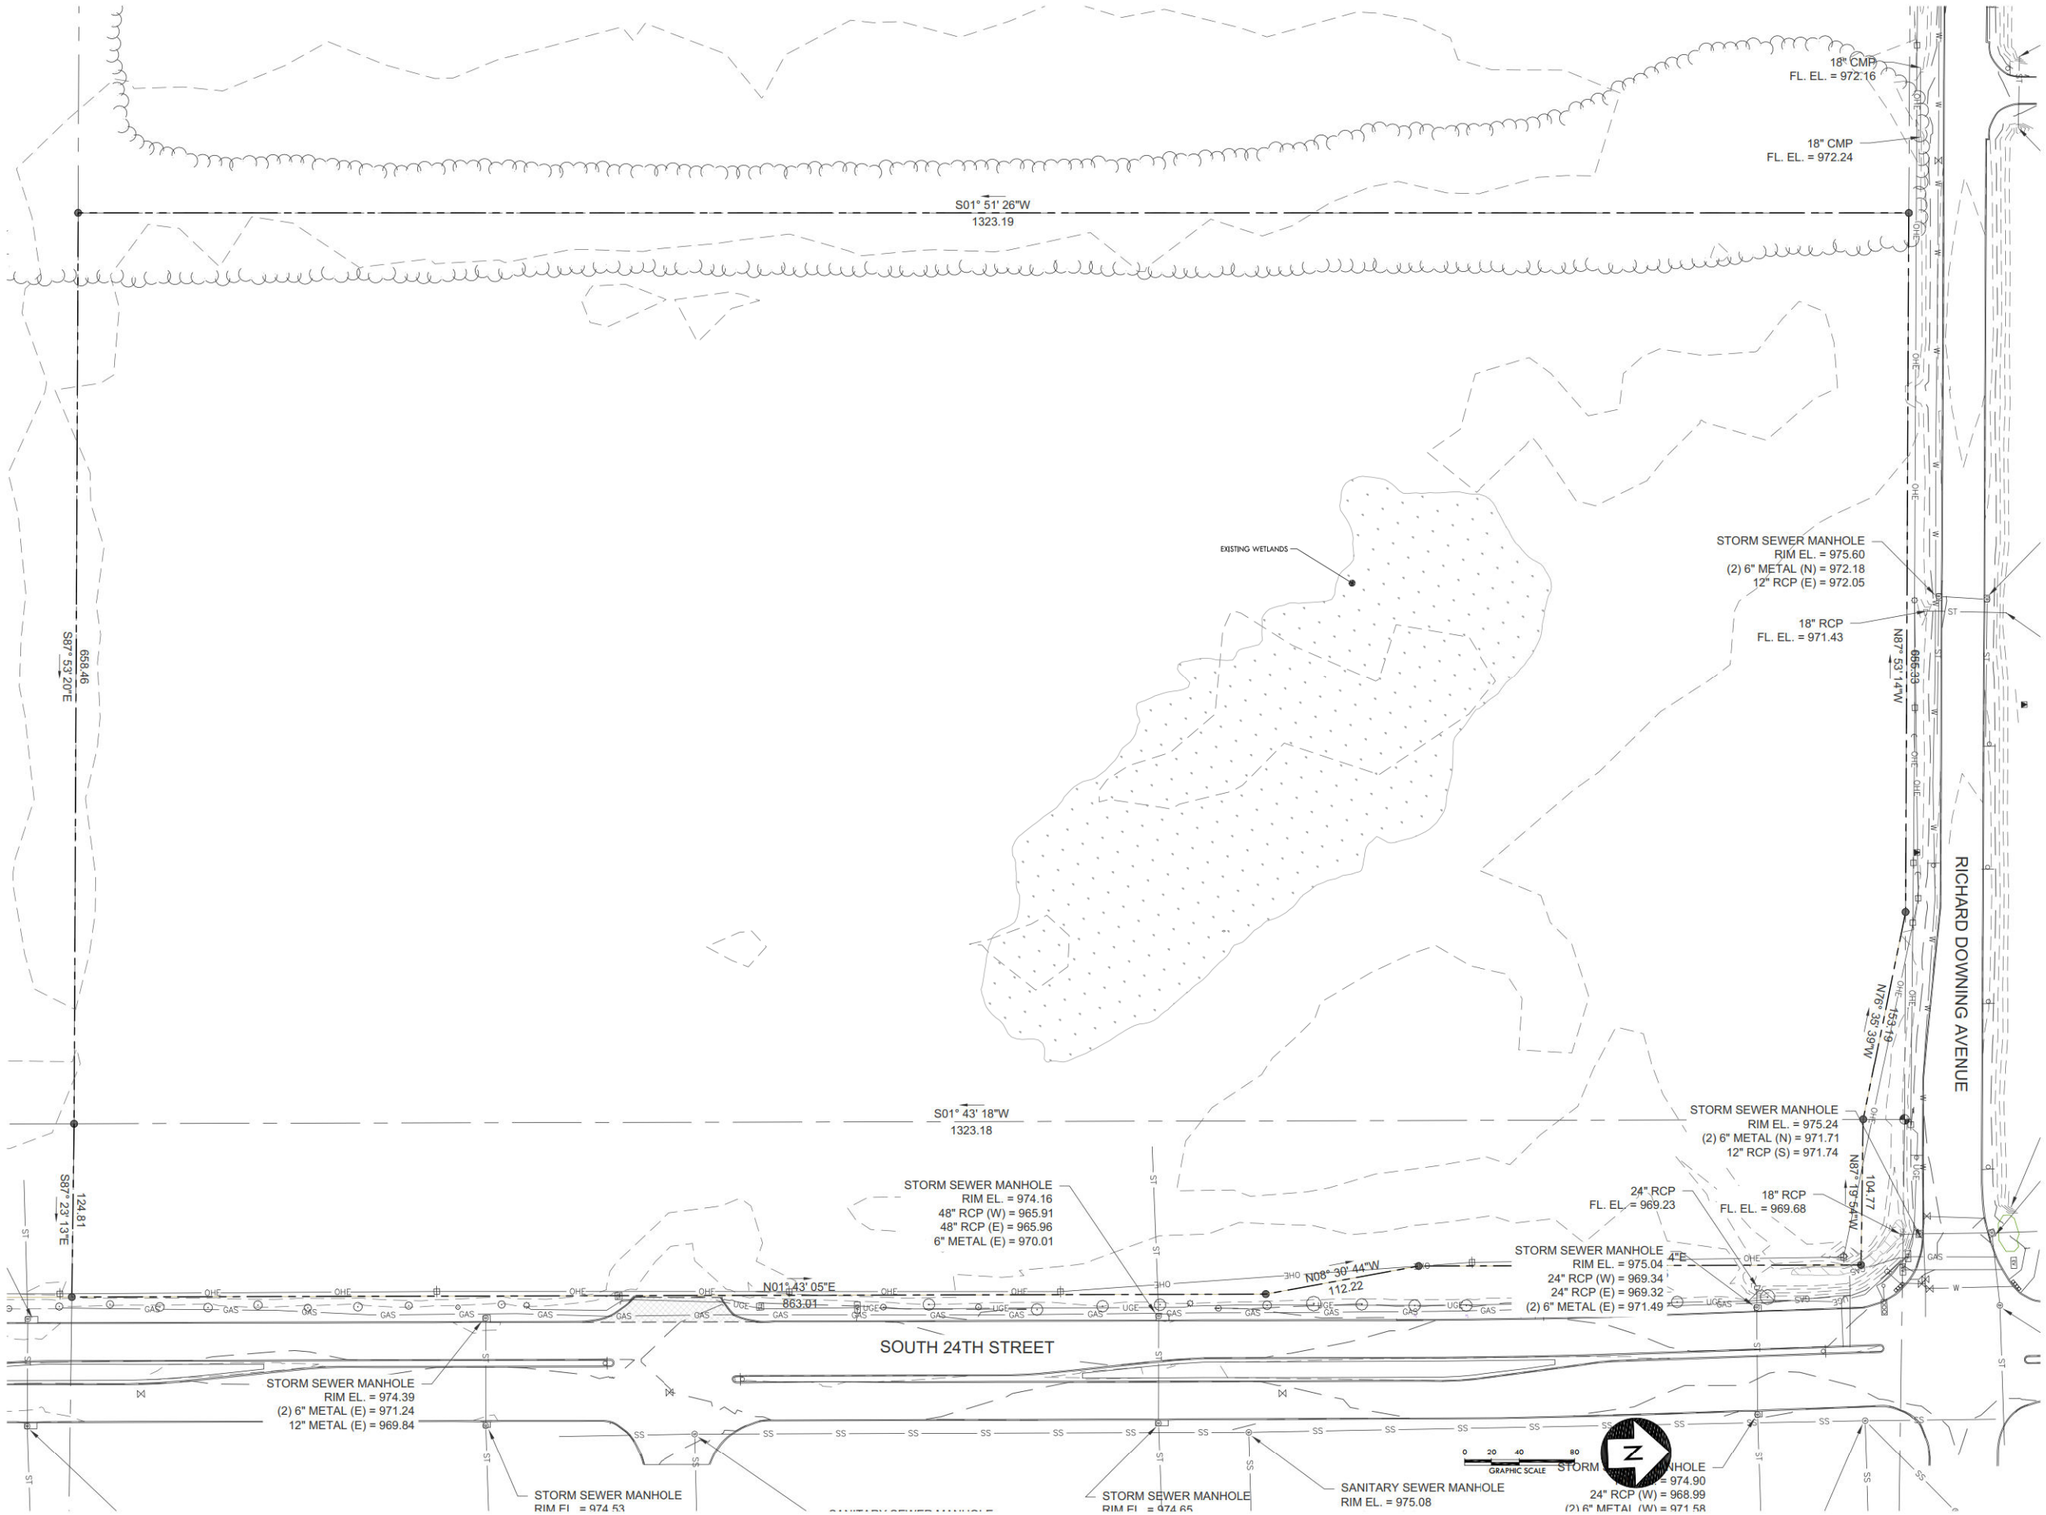

STENGEL
ARCHITECTURE
613 WEST MAIN STREET
LOUISVILLE, KENTUCKY 40202
502.893.1875
502.893.1876 fax

Civil Engineering
CRUNK ENGINEERING

Structural Engineering
SKYHOOK
STRUCTURAL ENGINEERING, P.C.

Mechanical/Electrical Engineering
CMTA

Interior Design

ACADIA
HEALTHCARE

50% CD SET - NOT FOR CONSTRUCTION

WILLIAM CRUNK
23487
9/7/23
IOWA

EXISTING CONDITIONS
NEW BEHAVIORAL HEALTH HOSPITAL
HEALTHCARE COMPANY, INC.
COUNCIL BLUFFS, IOWA

07 Sept 2023
AHC2246

C1.0