
Attachment 'H'

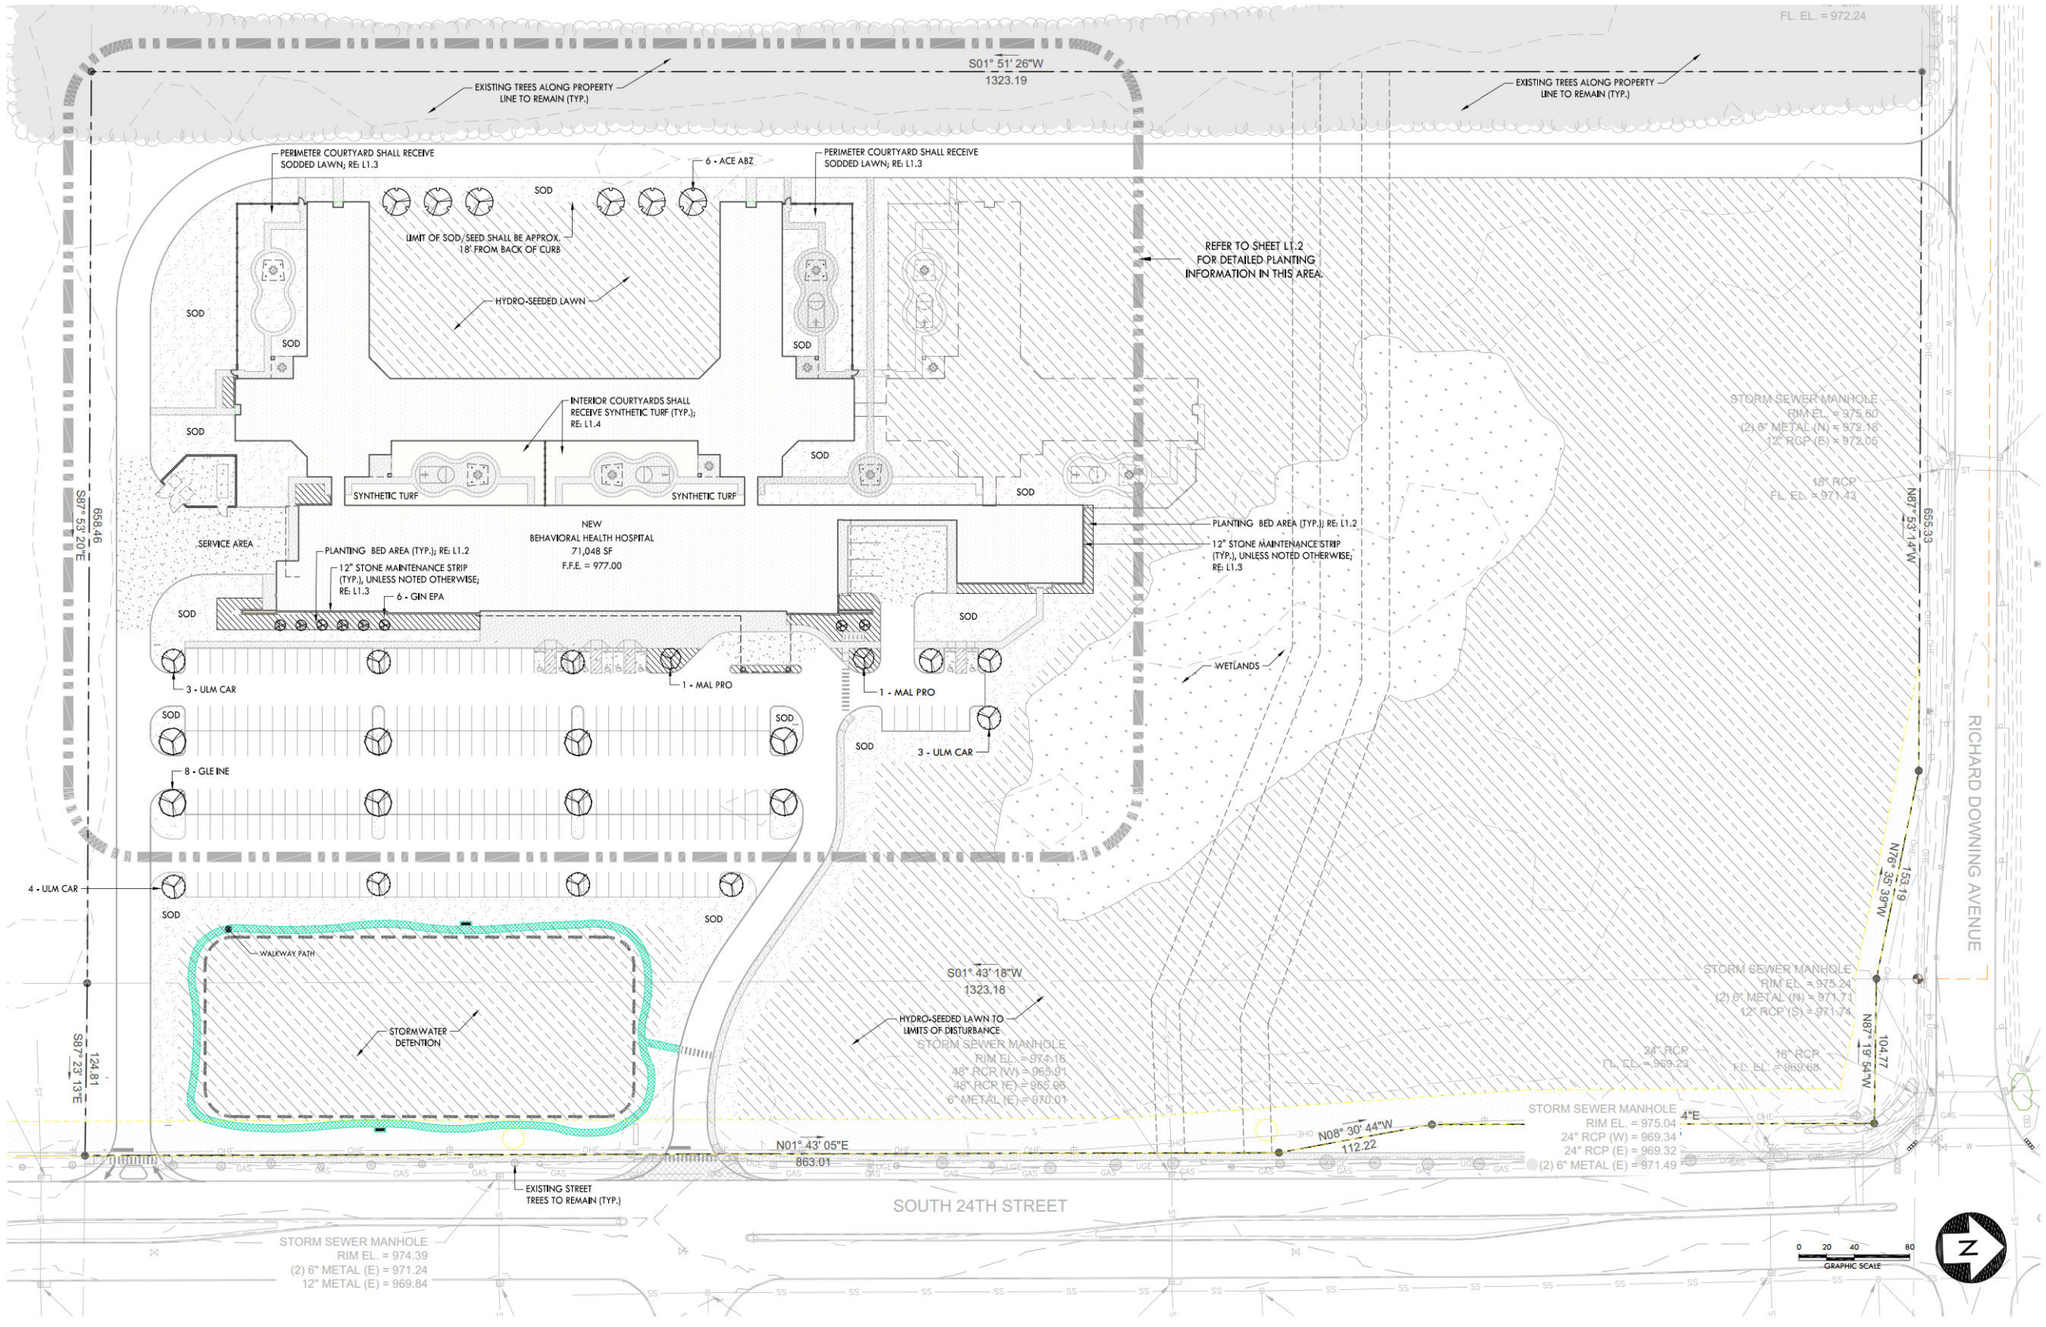

PROPOSED LANDSCAPE LEGEND

- PROPERTY LINE
- PLANTING BED
- SOD
- HYDROSEED

PLANT SCHEDULE

TREES	QTY	BOTANICAL / COMMON NAME	SIZE	CONTAINER
ACE ABZ	6	Acer x freemanii 'Jeffersred' / Autumn Blaze® Freeman Maple	2.5" Cal.	B&B
GIN EPA	6	Ginkgo biloba 'Blagon' / Goldspire Maidenhair Tree	3" Cal.	B&B
GLE INE	8	Gleditsia triacanthos inermis 'Skycole' / Skyline® Honey Locust	3" Cal.	B&B
MAL PRO	4	Malus x 'Profusion' / Profusion Crabapple	3" Cal.	B&B
ULM CAR	9	Ulmus x 'Frontier' / Frontier Elm	3" Cal.	B&B

STENGEL ARCHITECTURE
613 WEST MAIN STREET
LOUISVILLE, KENTUCKY 40202
502.893.1875
502.893.1876 fax
Civil Engineering
CRUNK ENGINEERING
Structural Engineering
SKYHOOK STRUCTURAL ENGINEERING, P.C.
Mechanical/Electrical Engineering
CMTA
Interior Design

50% CD SET - NOT FOR CONSTRUCTION


ACADIA HEALTHCARE

WILLIAM CRUNK 23887 9/7/23 IOWA

OVERALL LANDSCAPE PLAN
NEW BEHAVIORAL HEALTH HOSPITAL
HEALTHCARE COMPANY, INC.
COUNCIL BLUFFS, ICWA

07 Sept 2023
AHC2246

L1.1

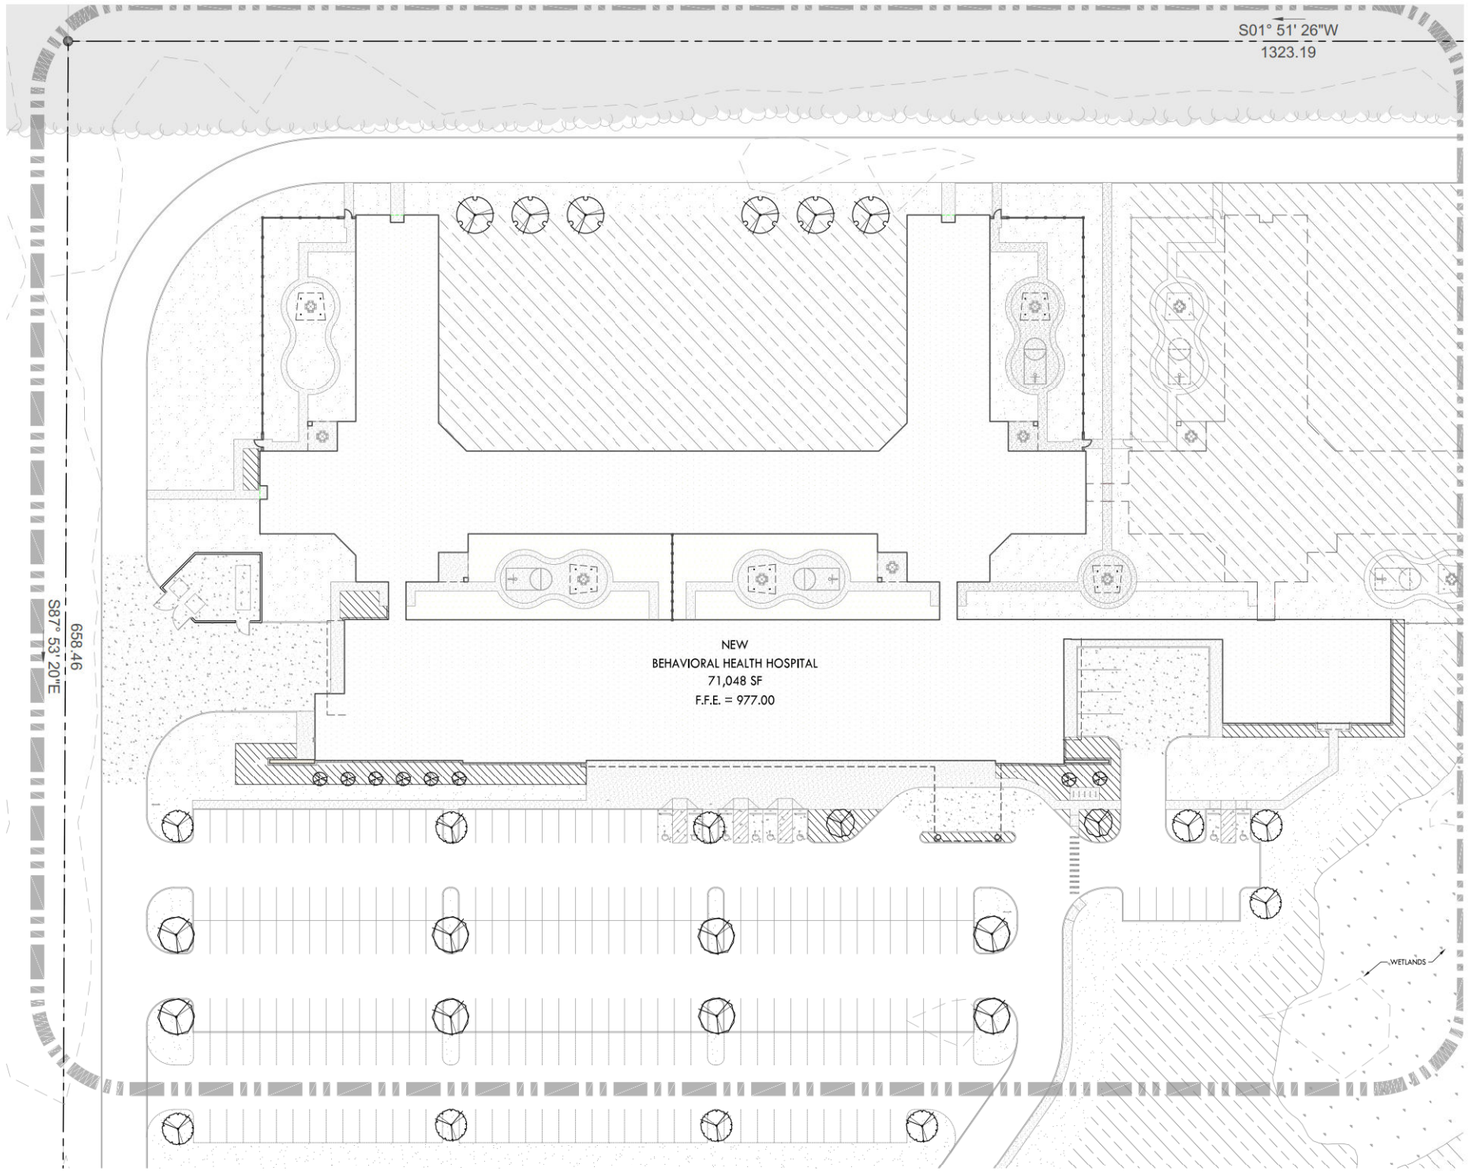

PROPOSED LANDSCAPE LEGEND

- TP — TREE PROTECTION FENCING
- PROPERTY LINE
- PLANTING BED
- SOD
- HYDROSEED
- CONCRETE PAVEMENT
- GRAVEL MAINTENANCE STRIP

NOTES:
1. REFER TO SHEET L1.3 FOR ADDITIONAL NOTES.
2. REFER TO SHEET L1.0 FOR OVERALL TREE PLANTING AND PLANT LIST.

0 10 20 30 60
GRAPHIC SCALE

811
Know what's below.
Call before you dig.

N

STENGEL ARCHITECTURE
613 WEST MAIN STREET
LOUISVILLE, KENTUCKY 40202
502.893.1875
502.893.1876 fax

Civil Engineering
CRUNK ENGINEERING

Structural Engineering
SKYHOOK STRUCTURAL ENGINEERING, P.C.

Mechanical/Electrical Engineering
CMTA

Interior Design

ACADIA HEALTHCARE

50% CD SET - NOT FOR CONSTRUCTION

REGISTERED PROFESSIONAL ENGINEER
WILLIAM CRUNK
23887
9/7/23
IOWA

LANDSCAPE PLAN
NEW BEHAVIORAL HEALTH HOSPITAL
HEALTHCARE COMPANY, INC.
COUNCIL BLUFFS, ICWA

07 Sept 2023
AHC2246

L1.2

GENERAL TREE PRESERVATION/PROTECTION NOTES

GENERAL TREE PRESERVATION/PROTECTION NOTES & PER PART 12, SUBPART B - TREE PROTECTION

1. CONSTRUCTION FENCING SHALL BE ERECTED WHEN OFF-SITE TREES OR TREE CANOPY EXISTS WITHIN 3' OF A COMMON PROPERTY LINE. CONSTRUCTION FENCING SHALL BE ERECTED AT THE EDGE OF THE LIMITS IF DISTURBANCE AREA, PRIOR TO ANY GRADING OR CONSTRUCTION ACTIVITIES - PREVENTING COMPACTION OF EXISTING ROOT SYSTEMS OF TREES TO BE PRESERVED AND OFF- SITE TREES. THE FENCING SHALL ENCLOSE THE ENTIRE AREA BENEATH THE DRIP LINE OF THE TREE CANOPY AND SHALL REMAIN IN PLACE UNTIL ALL CONSTRUCTION IS COMPLETED. NO PARKING, MATERIAL STORAGE OR CONSTRUCTION ACTIVITIES ARE PERMITTED WITHIN THE PROTECTED AREA.
2. CONSTRUCTION FENCING SHALL BE ELECTED AT THE EDGE OF THE LIMITS OF DISTURBANCE AREA, PRIOR TO ANY GRADING OR CONSTRUCTION ACTIVITIES. THE FENCING SHALL IN PLACE UNTIL ALL CONSTRUCTION IS COMPLETED. NO PARKING, MATERIAL STORAGE, OR CONSTRUCTION ACTIVITIES SHALL BE PERMITTED WITHIN THE FENCED AREA.
3. CONSTRUCTION FENCING SHALL TO ERECTED PRIOR TO ANY GRADING OR CONSTRUCTION ACTIVITIES – PREVENTING COMPACTION OF ROOT SYSTEMS OF TREES TO BE PRESERVED. THE FENCING SHALL ENCLOSE THE AREA BENEATH THE DRIPLINE OF THE TREE CANOPY AND SHALL REMAIN IN PLACE UNTIL ALL CONSTRUCTION IS COMPLETED. NO PARKING, MATERIAL STORAGE, OR CONSTRUCTION ACTIVITIES SHALL BE PERMITTED WITHIN THE FENCED AREA.
4. PRIOR TO SITE DISTURBANCE OR CONSTRUCTION ACTIVITIES A SITE INSPECTION BY PDS STAFF OR DESIGNEE SHALL BE SCHEDULED TO CONFIRM AND VERIFY THE TREE PRESERVATION/ PROTECTION FENCING AND SIGNAGE IS INSTALLED AND CORRECTLY PLACED.
5. THE CONTRACTOR SHALL POST SIGNAGE ON THE TREE PRESERVATION/ PROTECTION FENCING AND CONSTRUCTION FENCING IDENTIFYING THE ENCLOSED AREA AS TREE PRESERVATION/ PROTECTION AREA. THE SIGNS SHALL INCLUDE THE FOLLOWING TEXT: STAY OUT TREE PRESERVATION / PROTECTION AREA "NO EQUIPMENT, MATERIALS, OR VEHICLES SHALL BE STORED OR PLACED WITHIN THE AREA ENCLOSED BY THIS 'TREE PRESERVATION/PROTECTION' FENCE. THIS FENCE MAY NOT BE REMOVED WITHOUT THE APPROVAL OF THE CITY OF JACKSONVILLE. FAILURE TO COMPLY WILL RESULT IN FINES AND TREE MITIGATION.
6. THE TREE PRESERVATION/ PROTECTION AREA SIGNAGE SHALL BE POSTED EVERY 50 FEET ALONG THE TREE PRESERVATION FENCE. THE SIGNS SHALL BE A MINIMUM SIZE OF 8" X 10" AND WEATHER RESISTANT. IF THE SIGNS ARE DAMAGED OR FADED, THEY SHALL BE REPLACED WITHIN 10 WORKING DAYS OR 2 WEEKS.
7. THE ORIGINAL STAMPED COPY OF THE APPROVED TREE PRESERVATION PLAN SHALL BE PRESENT ON SITE DURING ALL CLEARING, GRADING AND CONSTRUCTION ACTIVITY AND SHALL BE MADE AVAILABLE TO ANY DPDS INSPECTOR OR ENFORCEMENT OFFICER UPON REQUEST.
8. AN AUTHORIZED INSPECTOR SHALL HAVE THE RIGHT TO ENTER ONTO ANY PROPERTY TO INSPECT THE HEALTH AND GENERAL CONDITION OF PLANT MATERIAL THAT IS; LOCATED IN THE RIGHT OF WAY; PART OF AN APPROVED DEVELOPMENT/LANDSCAPE PLAN; OR REPORTED AS A PUBLIC HAZARD.

TREE CANOPY PROTECTION AREA/ TREE CANOPY CREDIT AREA (TCPA/TCCA)

1. TREE CANOPY PRESERVATION AREA (TCPA)/TREE CANOPY CREDIT AREAS (TCCAS) IDENTIFIED ON THIS PLAN REPRESENT INDIVIDUAL TREES AND/OR PORTIONS OF THE SITE DESIGNATED TO MEET THE TREE PLANTING REQUIREMENTS OF CHAPTER 10 OF THE LAND DEVELOPMENT CODE AND ARE TO BE PERMANENTLY PROTECTED. ALL CLEARING, GRADING, AND FILL ACTIVITY IN THESE AREAS MUST BE IN KEEPING WITH RESTRICTIONS ESTABLISHED AT THE TIME OF PLAN APPROVAL. AS TREES DESIGNED AS TCPAS/TCCAS ARE LOST THROUGH NATURAL CAUSES, NEW TREES SHALL BE PLANTED IN ORDER TO MAINTAIN MINIMUM TREE REQUIREMENTS AS SPECIFIED ON THE APPROVED DEVELOPMENT OR PRELIMINARY SUBDIVISION PLAN.
2. DIMENSION LINES HAVE BEEN USED ON THIS PLAN TO ESTABLISH THE GENERAL LOCATION OF TCPAS/TCCAS AND REPRESENT MINIMUM DISTANCES. THE FINAL BOUNDARY FOR EACH TCPA/TCCA SHALL BE ESTABLISHED IN THE FIELD TO INCLUDE CANOPY AREA OF ALL TREES AT OR WITHIN THE DIMENSION LINE.
3. TREE PROTECTION FENCING SHALL BE ERECTED ADJACENT TO ALL TCPAS/TCCAS PRIOR TO SITE DISTURBANCE APPROVAL TO PROTECT THE EXISTING TREE STANDS AND THEIR ROOT SYSTEMS. THE FENCING SHALL BE LOCATED AT LEAST THREE (3) FEET FROM THE OUTSIDE EDGE OF THE TREE CANOPY AND SHALL REMAIN IN PLACE UNTIL ALL CONSTRUCTION IS COMPLETED.
4. NO PARKING, MATERIAL STORAGE OR CONSTRUCTION ACTIVITIES ARE PERMITTED WITHIN TCPAS/TCCAS.

LANDSCAPE NOTES:

SITE PREPARATION

1. THE LANDSCAPE CONTRACTOR SHALL VERIFY THE LOCATION OF ALL UTILITIES AND TAKE PRECAUTIONS TO PREVENT DAMAGE TO THESE UTILITIES.
2. THE LANDSCAPE CONTRACTOR SHALL COORDINATE ALL CONSTRUCTION WITH THE APPROPRIATE UTILITY COMPANIES AND SHALL BE RESPONSIBLE FOR ALL DAMAGES TO UTILITIES.
3. PLANT MATERIALS AND STUMPS INDICATED FOR REMOVAL SHALL BE REMOVED AND DISPOSED OFF-SITE BY THE CONTRACTOR. BACKFILL HOLES WITH QUALITY TOPSOIL FREE OF ROOTS AND ROCKS. SEE TOPSOIL SPECIFICATION.
4. THE LANDSCAPE CONTRACTOR SHALL BE RESPONSIBLE FOR THE FINE GRADING OF ALL PLANTING AREAS.
5. ALL CONTRACTORS APPLYING CHEMICALS ON SITE SHALL SUBMIT COPIES OF CERTIFICATION(S) AND LICENSES TO THE LANDSCAPE ARCHITECT.
6. PLANTING BEDS SHALL BE CLEARED OF GRASS AND WEEDS PRIOR TO INSTALLATION OF PLANTS.
7. SOD ALL AREAS DISTURBED BY CONSTRUCTION AND NOT DESIGNATED AS GROUND COVER AREAS.

TOPSOIL

1. ALL PLANTED AREAS TO HAVE A MINIMUM OF 6" OF QUALITY TOPSOIL.
2. ALL COMPACTED AREAS TO BE AERATED AND AMENDED AS NEEDED.
3. TOPSOIL IS TO BE NATURAL, FERTILE, FRIABLE, PRODUCTIVE SOIL, NEITHER EXCESSIVELY ACID NOR ALKALINE, AND FREE FROM TOXIC SUBSTANCES, STONES WEEDS, CLAY, CLODS, ROOTS, CINDERS, DEBRIS, AND CONSTRUCTION MATERIAL.

PLANTING

1. ALL PLANTING BEDS OR MULCH BEDS SHALL BE FREE OF WEEDS PRIOR TO THE INSTALLATION OF MULCH..
2. THE OPTIMUM TIME OF PLANTING IS FROM OCTOBER 1 TO APRIL 1. SCHEDULING FOR PLANTING AT OTHER TIMES MUST BE APPROVED IN WRITING BY THE LANDSCAPE ARCHITECT. CONTRACTOR TO ACCOUNT FOR TEMPORARY WATERING AS PART OF THEIR BID FOR ANY PLANTING INSTALLED DURING PERIODS OF HIGH TEMPERATURES.
3. UPON SECURING PLANT MATERIAL AND BEFORE INSTALLATION, THE CONTRACTOR SHALL NOTIFY THE LANDSCAPE ARCHITECT FOR A PRE-INSTALLATION INSPECTION IN ORDER TO VERIFY ALL PLANT MATERIAL MEETS SPECIFICATIONS. TREES OF SAME SPECIES ARE TO BE MATCHED IN GROWTH CHARACTER AND UNIFORMITY.
4. PLANTS SHALL BE ORIENTED FOR BEST APPEARANCE AND VERTICAL. ALL NON-BIODEGRADABLE ROOT CONTAINERS SHALL BE REMOVED.
5. AFTER PLANTING, TREE BRANCHES SHALL BE SELECTIVELY TRIMMED BY 25%, MAINTAINING NATURAL SHAPE. ALL DEAD AND BROKEN BRANCHES IN TREES AND SHRUBS SHALL ALSO BE PRUNED. REMOVE TAGS, TWINE, OR OTHER NON-BIODEGRADABLE MATERIAL.
6. WATERING: ALL TREES AND SHRUBS SHALL BE THOROUGHLY WATERED WITHIN ONE HOUR OF INSTALLATION.

GENERAL LANDSCAPE NOTES:

1. GRASS OR GROUNDCOVER SHALL BE PLANTED ON ALL PORTIONS OF THE LANDSCAPE BUFFER AREA (LBA) NOT OCCUPIED BY OTHER LANDSCAPE MATERIAL.
2. THE GROUND PLANE OF ALL INTERIOR LANDSCAPE AREAS SHALL BE PLANTED USING EITHER SHRUBS, GROUNDCOVER, OR TURF.
3. EXISTING TREES AND PLANT MATERIAL ARE BEING USED TO MEET LANDSCAPE CODE REQUIREMENTS. IF ANY TREES OR SCREENING VEGETATION DIE OR ARE REMOVED THEY WILL BE REPLACED AS PER THE LANDSCAPE CODE REQUIREMENTS.
4. IT WILL BE THE RESPONSIBILITY OF THE PROPERTY OWNER TO PERPETUALLY MAINTAIN ALL LANDSCAPE AREAS AND ASSOCIATED PLANT MATERIAL REQUIRED UNDER LAND DEVELOPMENT CODE REGULATIONS. THE PROPERTY OWNER SHALL ALSO BE RESPONSIBLE FOR MAINTAINING ASSOCIATED VEGETATION AND DRAINAGE SYSTEM WITHIN THE STORMWATER BASINS.
5. ALL UNHEALTHY OR DEAD PLANT MATERIAL SHALL BE REPLACED WITHIN ONE YEAR, OR BY THE NEXT PLANTING PERIOD, WHICHEVER COMES FIRST, WHILE OTHER DEFECTIVE PLANT MATERIAL SHALL BE REPLACED OR REPAIRED WITHIN THREE (3) MONTHS.
6. ALL PLANT MATERIAL LOCATED WITHIN A UTILITY EASEMENT THAT IS DAMAGED OR REMOVED DUE TO WORK REQUIRED BY THE UTILITY COMPANY SHALL BE IMMEDIATELY REPLACED BY THE OWNER IN ACCORDANCE WITH LAND DEVELOPMENT CODE CHAPTER 10 REQUIREMENTS.
7. STREET TREES SHALL BE PLANTED IN A MANNER THAT DOES NOT AFFECT PUBLIC SAFETY AND MAINTAINS PROPER SIGHT DISTANCES.
8. ALL SERVICE STRUCTURES SHALL BE SCREENED IN ACCORDANCE WITH LOCAL ZONING ORDINACE/GOVERNING AGENCY. SERVICE STRUCTURES INCLUDE BUT ARE NOT LIMITED TO: PROPANE TANKS, DUMPSTERS, HVAC UNITS, ELECTRIC TRANSFORMERS, TELECOM BOXES, ETC.
9. CONTRACTOR SHALL COORDINATE ANY UTILITY, SIDEWALK, OR GRADE CHANGES WITH LANDSCAPE ARCHITECT PRIOR TO BED PREPARATION, IRRIGATION, OR PLANTING INSTALLATION.
10. IRRIGATION WILL BE PROVIDED ON A DESIGN-BUILD BASIS. "HS IRRIGATION SYSTEM SHALL BE DESIGNED TO PROVIDE ADEQUATE WATERING OF THE PROPOSED PLANT MATERIAL AND LAWN AREAS. THE SYSTEM SHALL CONSIST OF SEVERAL WATERING ZONES CONTROLLED BY A CENTRAL TIMER WITH EITHER POP-UP AND ROTATING IRRIGATION HEADS OR A DRIP LINE SYSTEM. THE PROPOSED SYSTEM SHALL BE INSTALLED PRIOR TO PLANTING. (IF APPLICABLE)
11. AN AUTHORIZED INSPECTOR OR LOCAL AGENCY OFFICIAL SHALL HAVE THE RIGHT TO ENTER ONTO ANY PROPERTY TO INSPECT THE HEALTH AND GENERAL CONDITION OF PLANT MATERIAL THAT IS; LOCATED IN THE RIGHT OF WAY; PART OF AN APPROVED DEVELOPMENT/LANDSCAPE PLAN; OR REPORTED AS A PUBLIC HAZARD.
12. LANDSCAPE ARCHITECT SHALL INSPECT AND CERTIFY THAT ALL REQUIRED LANDSCAPING, INCLUDING SCREEN FENCING, HAS BEEN INSTALLED OR PLANTED AS SHOWN ON THE APPROVED LANDSCAPE PLAN.
13. LANDSCAPE PLANTINGS MUST BE INSTALLED PRIOR TO OCCUPANCY OF THE SITE OR AT THE NEXT AVAILABLE PLANTING SEASON. THESE PLANTINGS ARE TO BE MAINTAINED THEREAFTER.

PLANT MAINTENANCE


1. THE LANDSCAPE CONTRACTOR SHALL PROVIDE OWNER WITH WRITTEN INSTRUCTIONS ON THE PROPER CARE OF ALL SPECIFIED PLANT MATERIALS PRIOR TO FINAL PAYMENT.
2. CONTRACTOR TO WARRANTY ALL MATERIAL FOR 2 YEARS AFTER DATE OF FINAL ACCEPTANCE.
3. ALL UNHEALTHY OR DEAD PLANT MATERIAL SHALL BE REPLACED WITHIN ONE YEAR, OR BY THE NEXT PLANTING PERIOD, WHICHEVER COMES FIRST. OTHER DEFECTIVE PLANT MATERIAL SHALL BE REPLACED OR REPAIRED WITHIN THREE (3) MONTHS.

MULCHING


1. ALL PLANTING BEDS OR MULCH BEDS SHALL HAVE WEEDS REMOVED PRIOR TO THE INSTALLATION OF MULCH.
2. ALL PLANTING BEDS SHALL HAVE A MINIMUM OF 3" DEPTH OF AGED SHREDDED HARDWOOD BARK MULCH OR A MINIMUM OF 4" DEEP PINE STRAW MULCH.
3. CONTRACTORS SHALL PROVIDE SMOOTH, NEATLY TRENCHED (3 INCH DEEP) BED EDGES.
4. MULCH SHALL NOT CONTACT OUTER BARK AT BASE OF TREES. PULL BACK MULCH 3-4" FROM TRUNK.

PLANT MATERIALS

1. THE LANDSCAPE CONTRACTORS SHALL VERIFY ALL MATERIAL QUANTITIES. IN THE EVENT OF A DISCREPANCY, THE QUANTITIES SHOWN ON THE PLAN WIL TAKE PRECEDENCE.
2. ALL PLANT MATERIALS TO BE NURSERY GROWN AND TO COMPLY WITH THE AMERICAN STANDARDS FOR NURSERY STOCK: ANSI - LATEST EDITION FOR SIZE AND QUALITY.
3. ALL PLANT MATERIAL SHALL BE A MINIMUM OF 'FLORIDA NUMBER ONE' AS DEFINED IN THE MOST CURRENT EDITION OF THE GRADES AND STANDARDS FOR NURSERY PLANTS, PART I AND II, PUBLISHED BY THE FLORIDA DEPARTMENT OF AGRICULTURE AND CONSUMER SERVICES. PLANTS THAT ARE INFERIOR OR DAMAGED WILL NOT BE ACCEPTED.
4. THE PLANTS DELIVERED TO THE PROJECT SITE SHALL BE PLANTED AS SOON AS SITE CONDITIONS PERMIT. TAKE CARE IN SCHEDULING PLANT DELIVERIES AND THE SIZE OF DELIVERIES SO THAT LONG PERIODS OF STORAGE ARE AVOIDED. ADEQUATELY PROTECT PLANTS PLACED IN TEMPORARY STORAGE FROM THE SUN AND WIND; WATER PLANTS SO AS TO MAINTAIN THEIR APPEARANCE AND HEALTH. PLANTS THAT HAVE NOT BEEN PROPERLY MAINTAINED DURING TEMPORARY STORAGE MAY BE REJECTED BY THE LANDSCAPE ARCHITECT.
5. ALL TREES SHALL BE FIRST QUALITY REPRESENTATIVES OF THEIR SPECIES AND SHALL MEET ALL REQUIREMENTS OTHERWISE STIPULATED. THE LANDSCAPE ARCHITECT RESERVES THE RIGHT TO REJECT PLANTED MATERIAL IN THE FIELD, AT THE GROWING SITE OR ON THE JOB SITE.

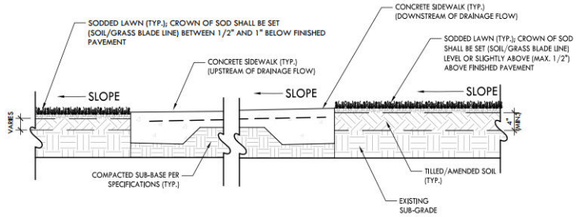

2 PAVEMENT/LAWN TRANSITION DETAIL — NOT TO SCALE

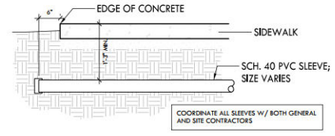


1 SLEEVE UNDER PAVEMENT DETAIL — NOT TO SCALE

NOTES:
CONTRACTOR SHALL OBTAIN A SOIL ANALYSIS FROM AN INDEPENDENT LABORATORY APPROVED BY THE STATE DEPARTMENT OF AGRICULTURE. ANY RECOMMENDED AMENDMENTS SHALL BE INCORPORATED INTO PREPARATION.


CONTRACTOR SHALL LOOSEN THE TOP FOUR (4") INCHES OF SOIL IN AREAS TO RECEIVE LAWN. REMOVE ALL DEBRIS, STICKS, ROOTS, RUBBISH, CLUMPS OF SOIL, STONES OVER ONE (1) INCH IN DIAMETER, AND ALL OTHER EXTRANEOUS MATTER PRIOR TO FINE GRADING FOR SOD AREAS AS PER SPECIFICATIONS.

LAY SOD WITH TIGHTLY FITTED JOINTS, ELIMINATING AIR POCKETS AND FORMING A SMOOTH CONTINUOUS MASS OF LAWN.


REFER TO WRITTEN SPECIFICATIONS FOR ADDITIONAL INFORMATION THAT ARE PART OF THE CONTRACT DOCUMENTS.

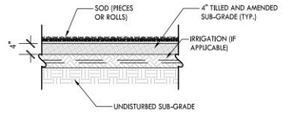


4 LAWN DETAIL — NOT TO SCALE

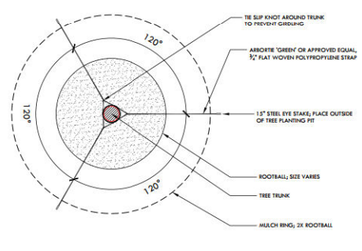

3 TREE STAKING DETAIL — NOT TO SCALE

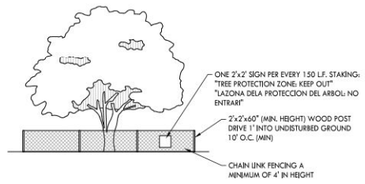

6 TREE PROTECTION DETAIL — NOT TO SCALE

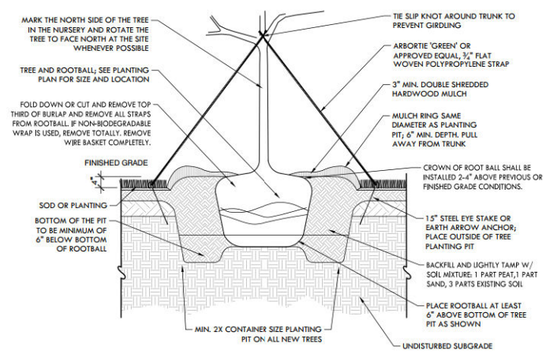

5 TREE PLANTING DETAIL — NOT TO SCALE

STENGEL ARCHITECTURE
613 WEST MAIN STREET
LOUISVILLE, KENTUCKY 40202
502.893.1875
502.893.1876 fax

Civil Engineering
CRUNK ENGINEERING
Structural Engineering
SKYHOOK STRUCTURAL ENGINEERING, P.C.
Mechanical/Electrical Engineering
CMTA
Interior Design


ACADIA HEALTHCARE

50% CD SET - NOT FOR CONSTRUCTION

LANDSCAPE PLAN
NEW BEHAVIORAL HEALTH HOSPITAL
HEALTHCARE COMPANY, INC.
COUNCIL BLUFFS, IOWA

07 Sept 2023
AHC2246


L1.3

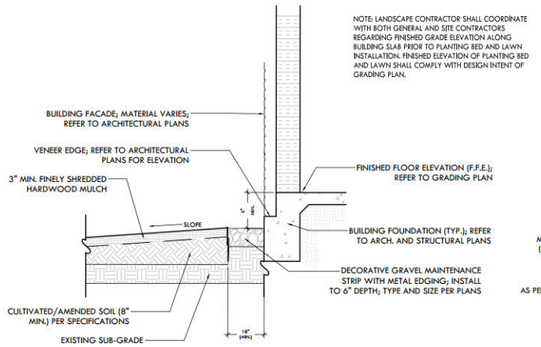


3 GRAVEL/PLANTING BED AT BUILDING FOUNDATION
DETAIL — NOT TO SCALE

NOTES:


1. WHERE SHRUBS APPEAR IN BED AREA, 3" OF MULCH SHALL BE SPREAD UNIFORMLY OVER THE ENTIRE AREA WITHIN THE BED AS INDICATED ON THE PLANS.
2. DO NOT PRUNE SHRUBS BEFORE ACCEPTANCE. REVIEW DESIGN INTENT FOR APPEARANCE WITH LANDSCAPE ARCHITECT IN FIELD.
3. CAREFULLY REMOVE CONTAINER FROM ROOT BALL USED FOR SHRUB(S). ANY BROKEN OR CRUMBLING ROOT BALL(S) SHOULD AND WILL BE REJECTED.
4. IF SHRUB IS B&B, REMOVE BURLAP FROM TOP $\frac{1}{3}$ OF ROOT BALL OR COMPLETELY REMOVE BURLAP AS LONG AS ROOT BALL IS NOT BROKEN OR CRUMBLE.
5. SCARIFY ROOT BALL IF ROOT BOUND IN CONTAINER PER HORTICULTURE STANDARDS.
6. FOR CONTAINTER GROWN SHRUBS, SCARIFY THE ROOTS FROM THE OUTER LAYER OF POTTING SOIL VIA MANUALLY OR SMALL HAND TOOLS; THEN CUT OR PULL APART ANY ROOTS THAT CIRCLE THE PERIMETER OF THE CONTAINER. 12" TO 18" FOR LARGER SHRUB ROOT BALLS, MAKE WIDTH MIN. 6" DEEPER THAN BALL

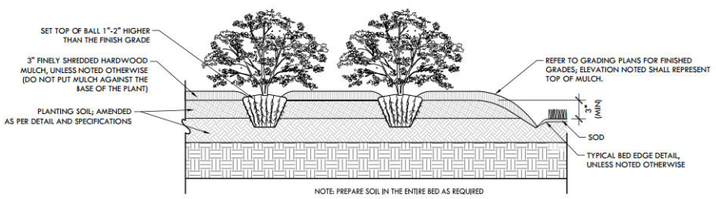


2 SHRUB PLANTING
DETAIL — NOT TO SCALE

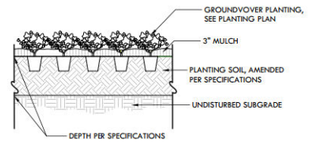


1 GROUNDCOVER PLANTING
DETAIL — NOT TO SCALE

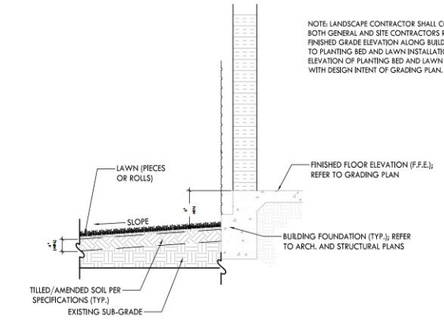


6 LAWN AT BUILDING FOUNDATION
DETAIL — NOT TO SCALE

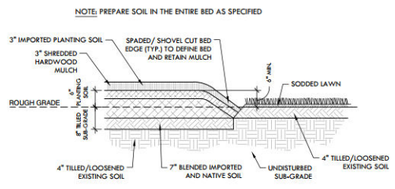


5 BED PREPERATION
DETAIL — NOT TO SCALE

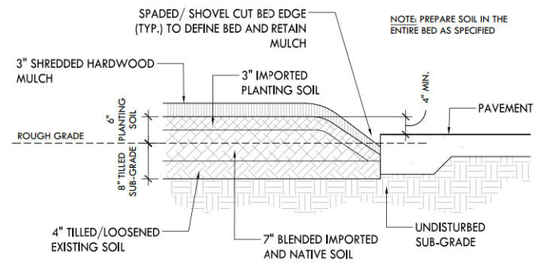


4 BED PREPERATION AT PAVEMENT
DETAIL — NOT TO SCALE

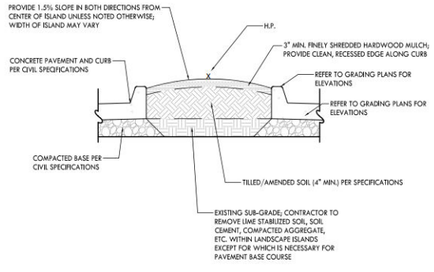

9 INTERIOR PARKING ISLAND (PLANTING)
DETAIL — NOT TO SCALE

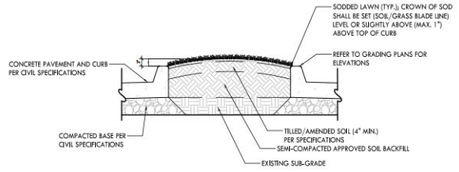

8 INTERIOR PARKING ISLAND (LAWN)
DETAIL — NOT TO SCALE

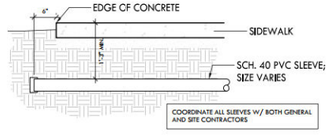

7 SLEEVE UNDER PAVEMENT
DETAIL — NOT TO SCALE

STENGEL ARCHITECTURE
613 WEST MAIN STREET
LOUISVILLE, KENTUCKY 40202
502.893.1875
502.893.1876 fax
Civil Engineering
CRUNK ENGINEERING
Structural Engineering
SKYHOOK STRUCTURAL ENGINEERING, P.C.
Mechanical/Electrical Engineering
CMTA
Interior Design

ACADIA HEALTHCARE

50% CD SET - NOT FOR CONSTRUCTION

IOWA PROFESSIONAL ENGINEER — WILLIAM ENUNK — 23687 — 9/7/23

OVERALL LANDSCAPE PLAN
NEW BEHAVIORAL HEALTH HOSPITAL
HEALTHCARE COMPANY, INC.
COUNCIL BLUFFS, IOWA

07 Sept 2023
AHC2246

L1.1