
Attachment 'I'

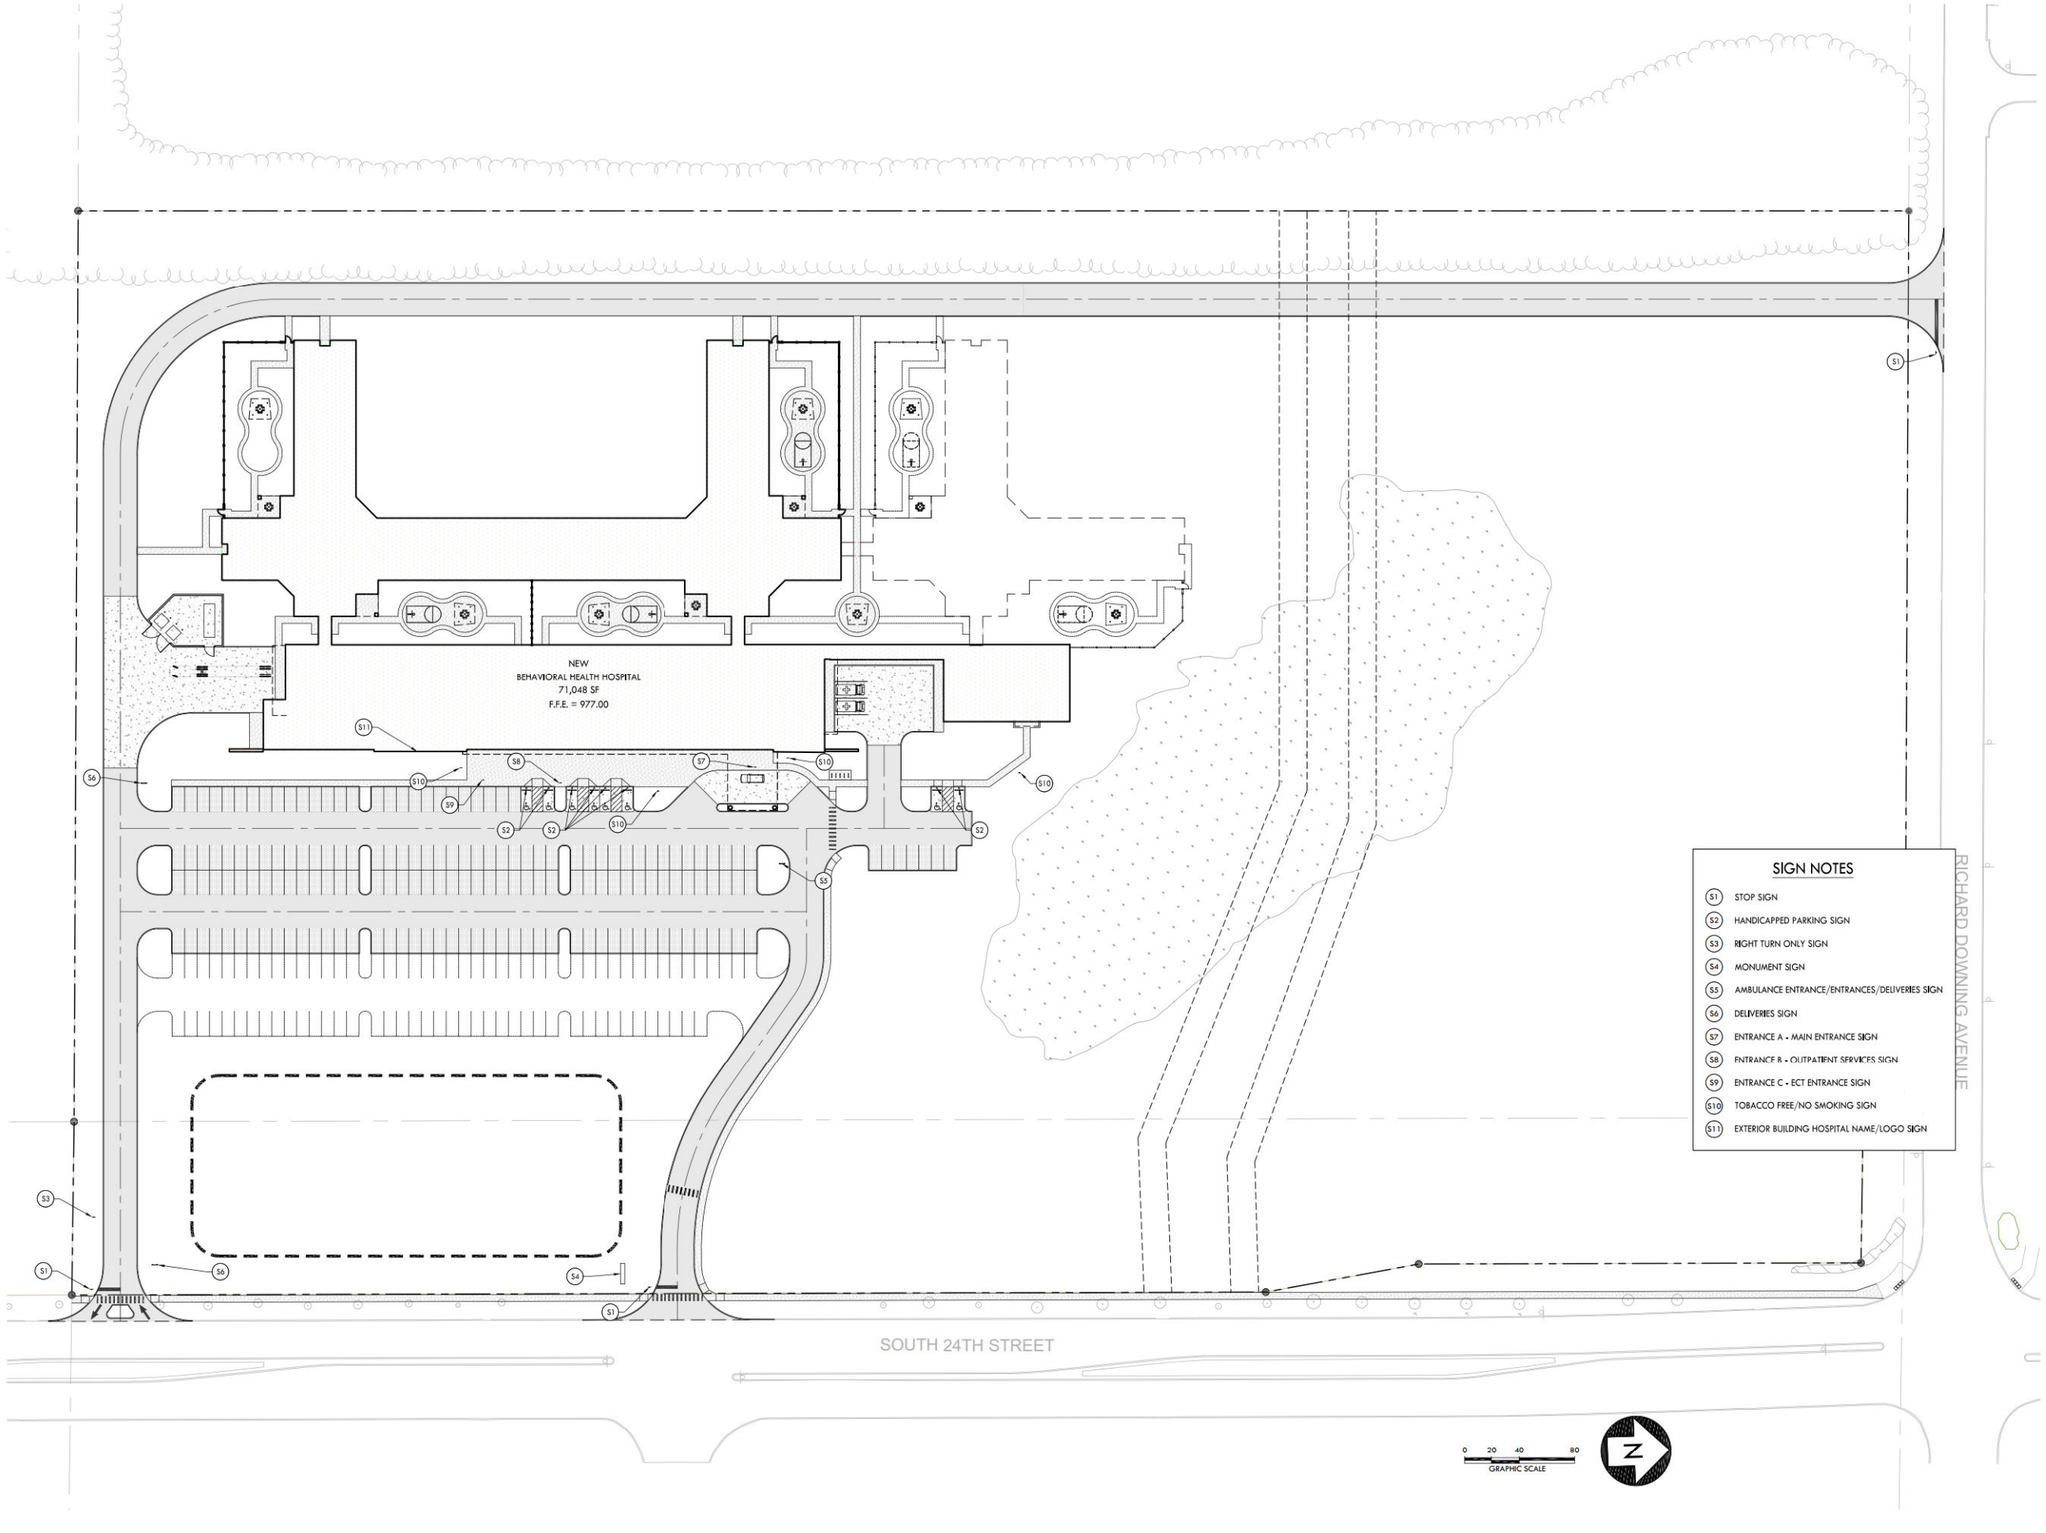

SIGN NOTES

- S1 STOP SIGN
- S2 HANDICAPPED PARKING SIGN
- S3 RIGHT TURN ONLY SIGN
- S4 MONUMENT SIGN
- S5 AMBULANCE ENTRANCE/ENTRANCES/DELIVERIES SIGN
- S6 DELIVERIES SIGN
- S7 ENTRANCE A - MAIN ENTRANCE SIGN
- S8 ENTRANCE B - OUTPATIENT SERVICES SIGN
- S9 ENTRANCE C - ECT ENTRANCE SIGN
- S10 TOBACCO FREE/NO SMOKING SIGN
- S11 EXTERIOR BUILDING HOSPITAL NAME/LOGO SIGN

STENGEL ARCHITECTURE
613 WEST MAIN STREET
LOUISVILLE, KENTUCKY 40202
502.893.1875
502.893.1876 fax

Civil Engineering
CRUNK ENGINEERING

Structural Engineering
SKYHOOK STRUCTURAL ENGINEERING, P.C.

Mechanical/Electrical Engineering
CMTA

Interior Design

ACADIA HEALTHCARE


50% CD SET - NOT FOR CONSTRUCTION


WILLIAM ERUNK 23847 9/7/23 IOWA

SITE SIGNAGE PLAN
NEW BEHAVIORAL HEALTH HOSPITAL
HEALTHCARE COMPANY, INC.
COUNCIL BLUFFS, IOWA

07 Sept 2023
AHC2246

C2.1

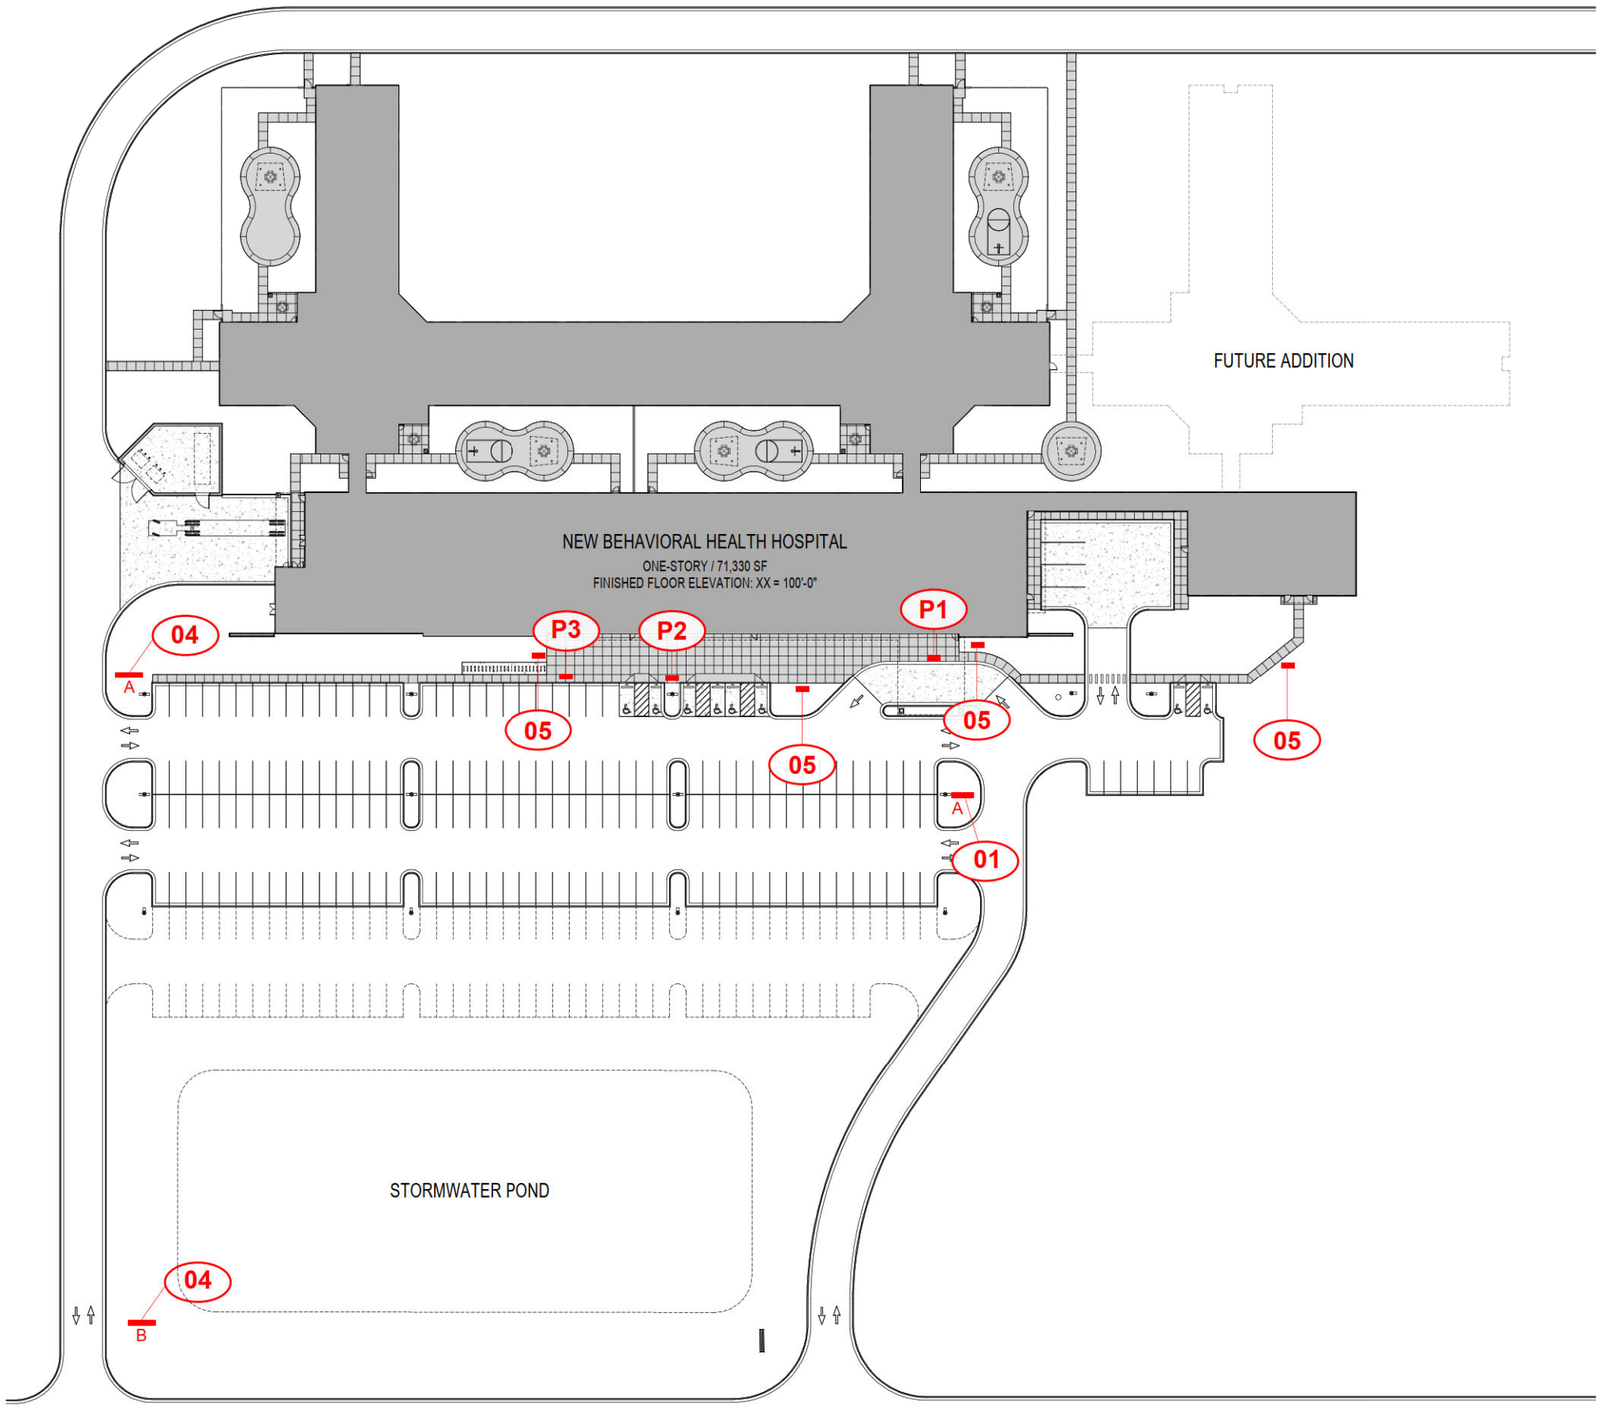

FUTURE ADDITION
NEW BEHAVIORAL HEALTH HOSPITAL
ONE-STORY / 71,330 SF
FINISHED FLOOR ELEVATION: XX = 100'-0"
P1
P2
P3
04
05
05
05
05
A
A
01
STORMWATER POND
04
B

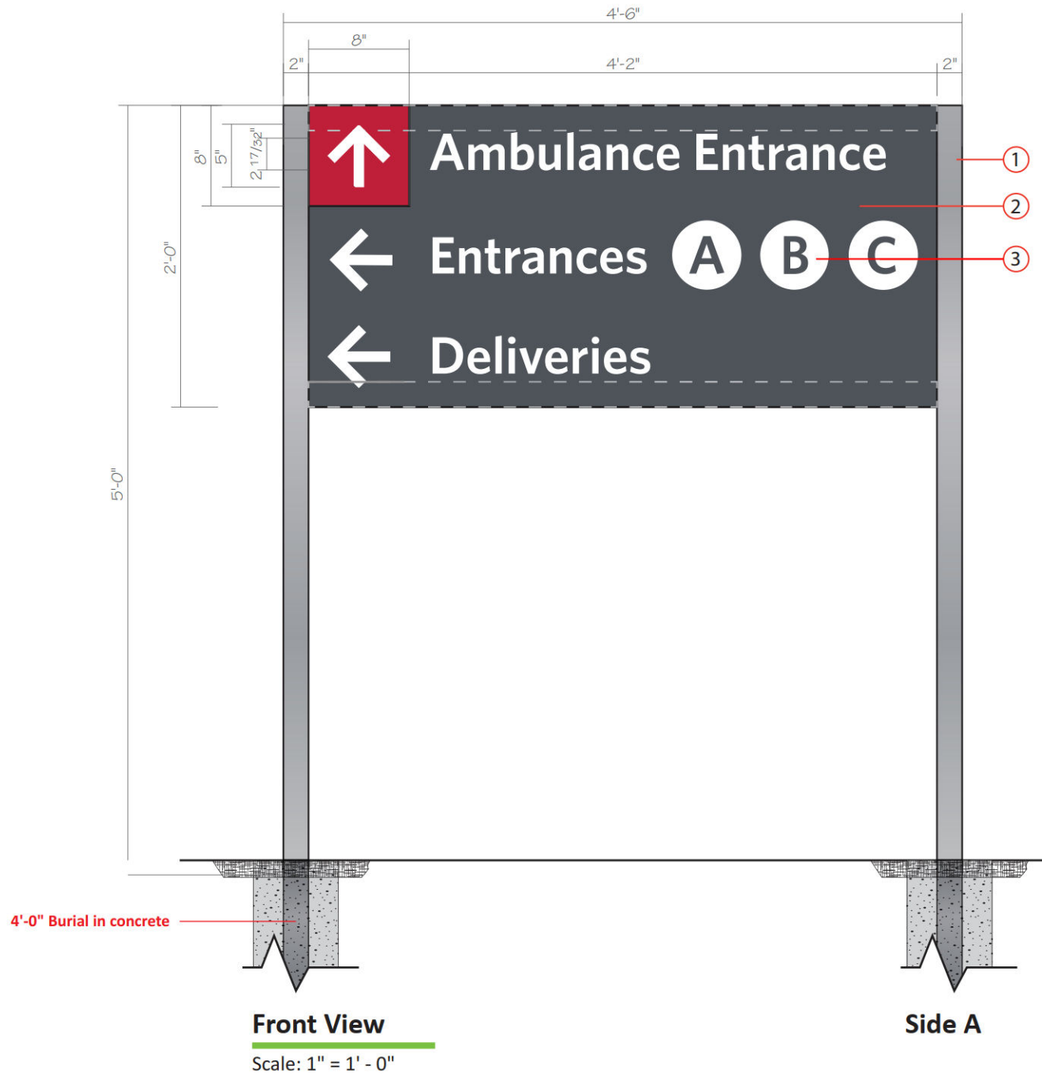

Front View

Scale: 1" = 1' - 0"

Side A

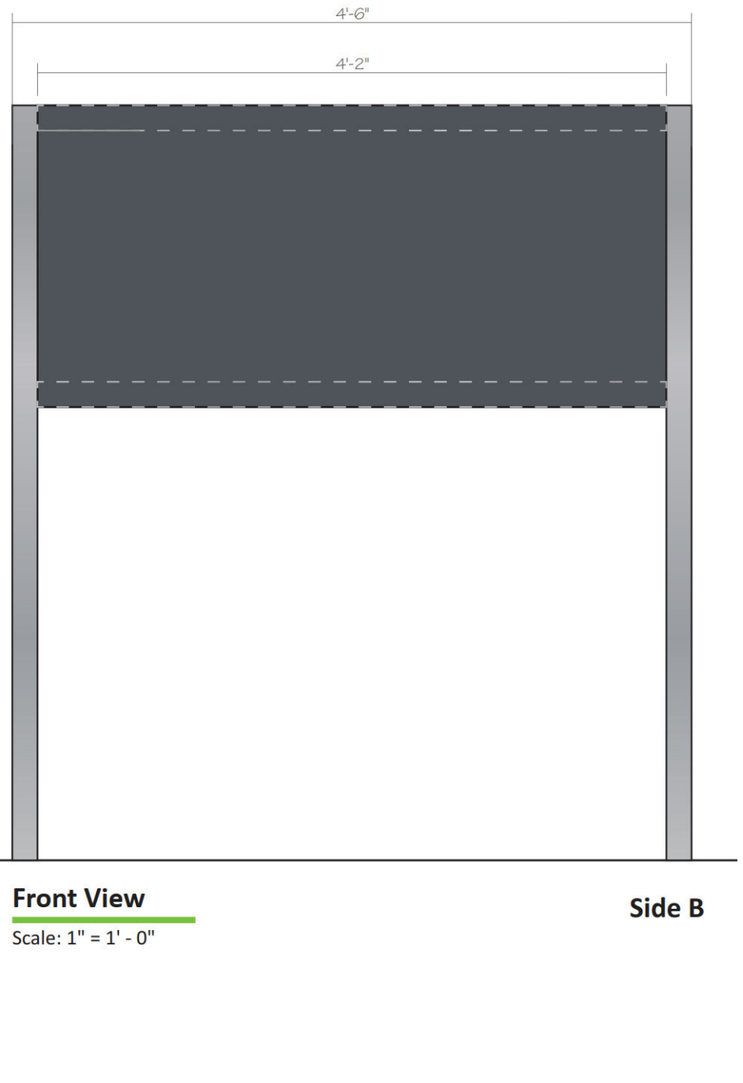

Front View

Scale: 1" = 1' - 0"


Side B

Location: 01 - Non Illuminated Tertiary Directional

1. 2”x 2" Fabricated Aluminum Frame and Posts to be painted MP Brushed Aluminum.
2. 1/8" thick aluminum panels painted to match MP 81626 with Satin finish.
3. First surface applied reflective vinyl to match PMS 200c and white.

Notes:

Posts to be buried at a minumum of 48” deep in concrete.

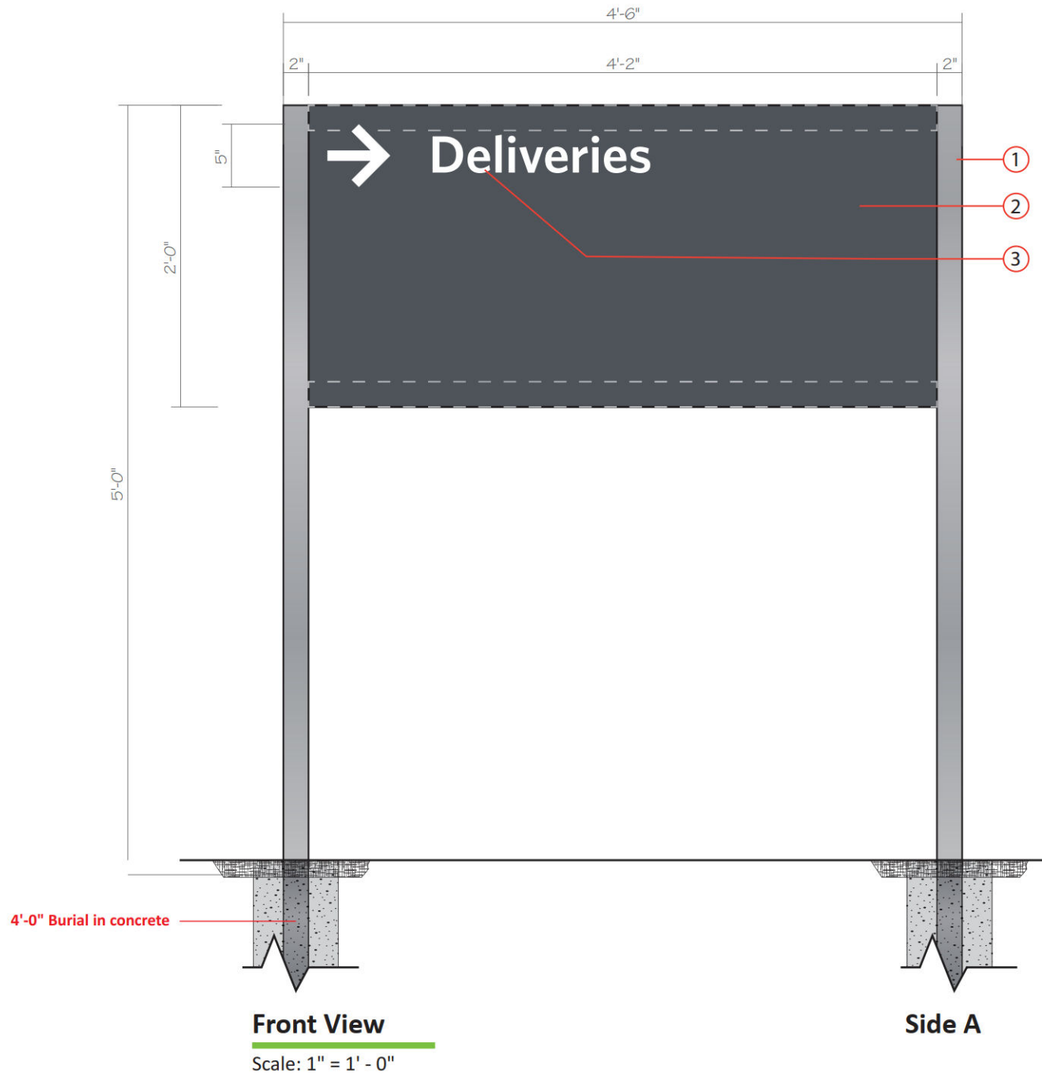

Front View

Scale: 1" = 1' - 0"

Side A



Front View

Scale: 1" = 1' - 0"


Side B

Location: 04 - Non Illuminated Tertiary Directional

1. 2”x 2" Fabricated Aluminum Frame and Posts to be painted MP Brushed Aluminum.
2. 1/8" thick aluminum panels painted to match MP 81626 with Satin finish.
3. First surface applied reflective vinyl to match white.

Notes:


Posts to be buried at a minumum of 48” deep in concrete.

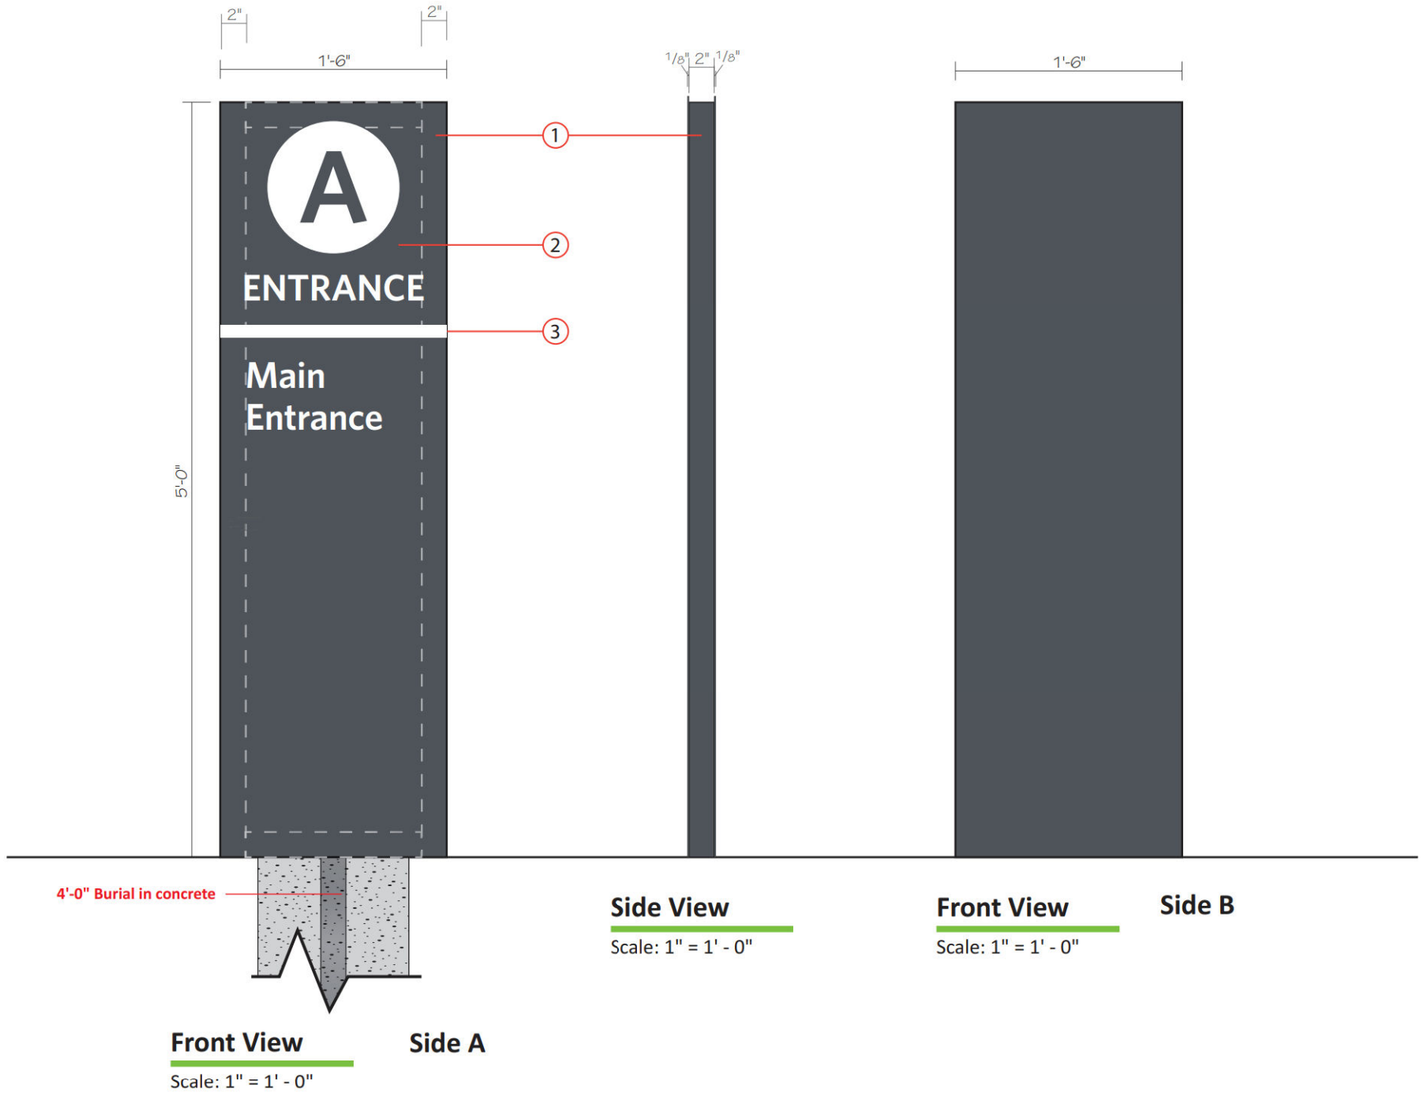

Location: P1 - Vertical Entrance Sign

1. 2”x 2" Fabricated Aluminum Frame and Posts to be painted MP 81626 with Satin finish.
2. 1/8" thick aluminum panels painted to match MP 81626 with Satin finish.
3. First surface applied reflective vinyl to match white.


Notes:
Single post welded to frame and then buried at a minumum of 48” deep in concrete.

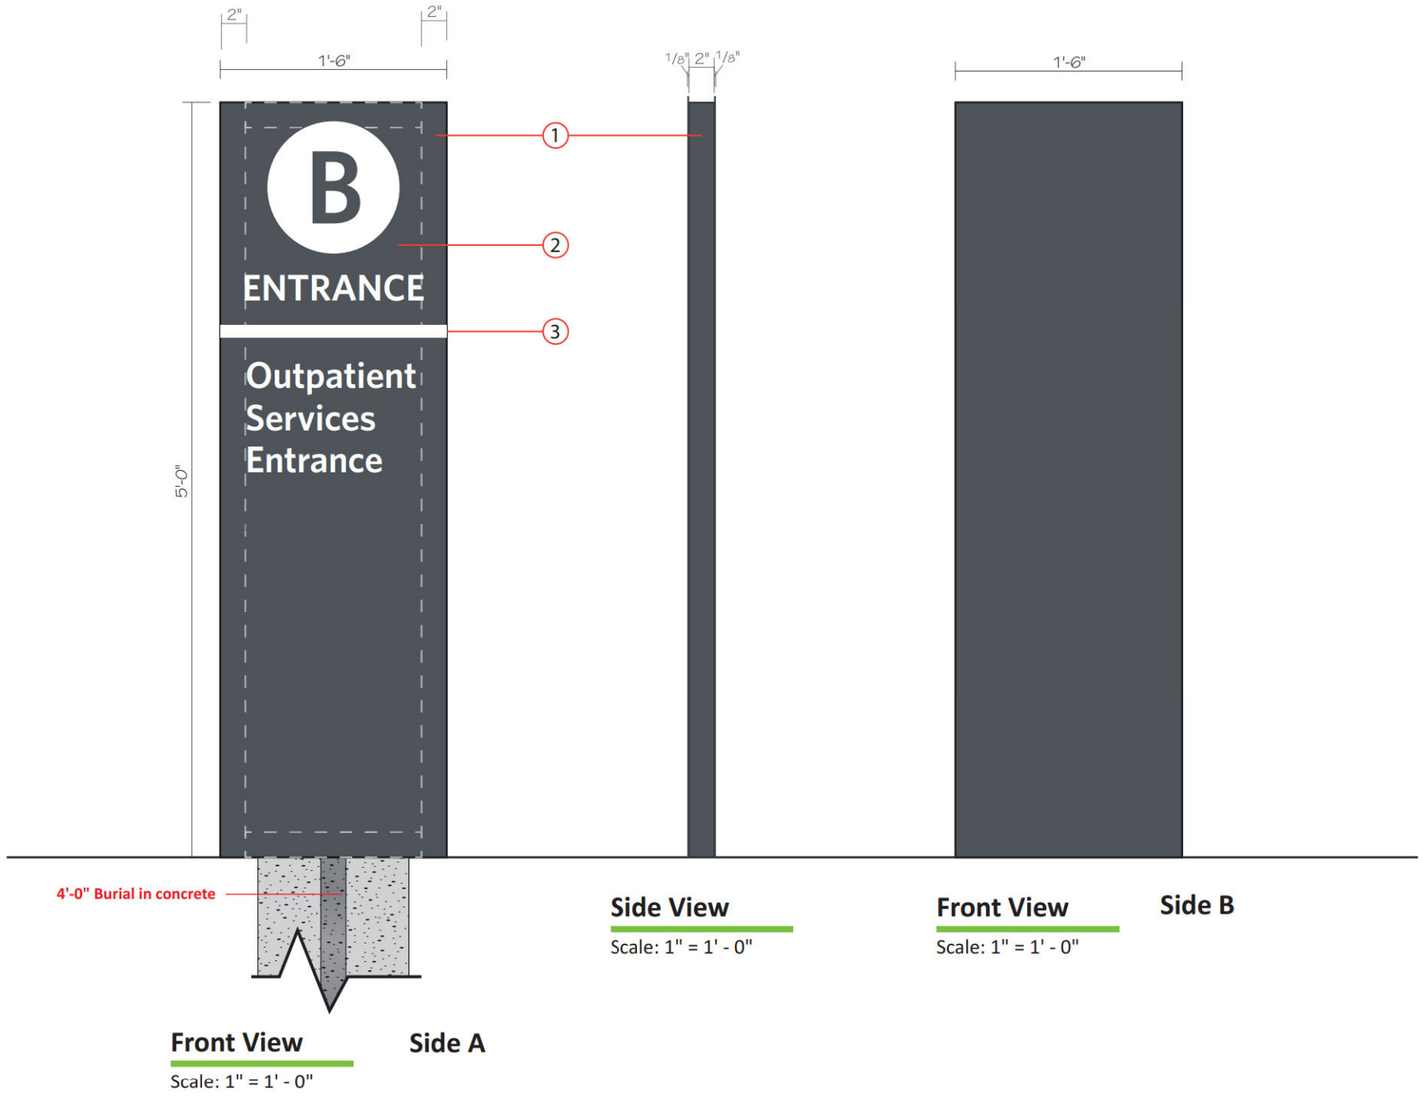

Location: P2 - Vertical Entrance Sign

1. 2”x 2" Fabricated Aluminum Frame and Posts to be painted MP 81626 with Satin finish.
2. 1/8" thick aluminum panels painted to match MP 81626 with Satin finish.
3. First surface applied reflective vinyl to match white.

Notes:
Single post welded to frame and then buried at a minumum of 48” deep in concrete.

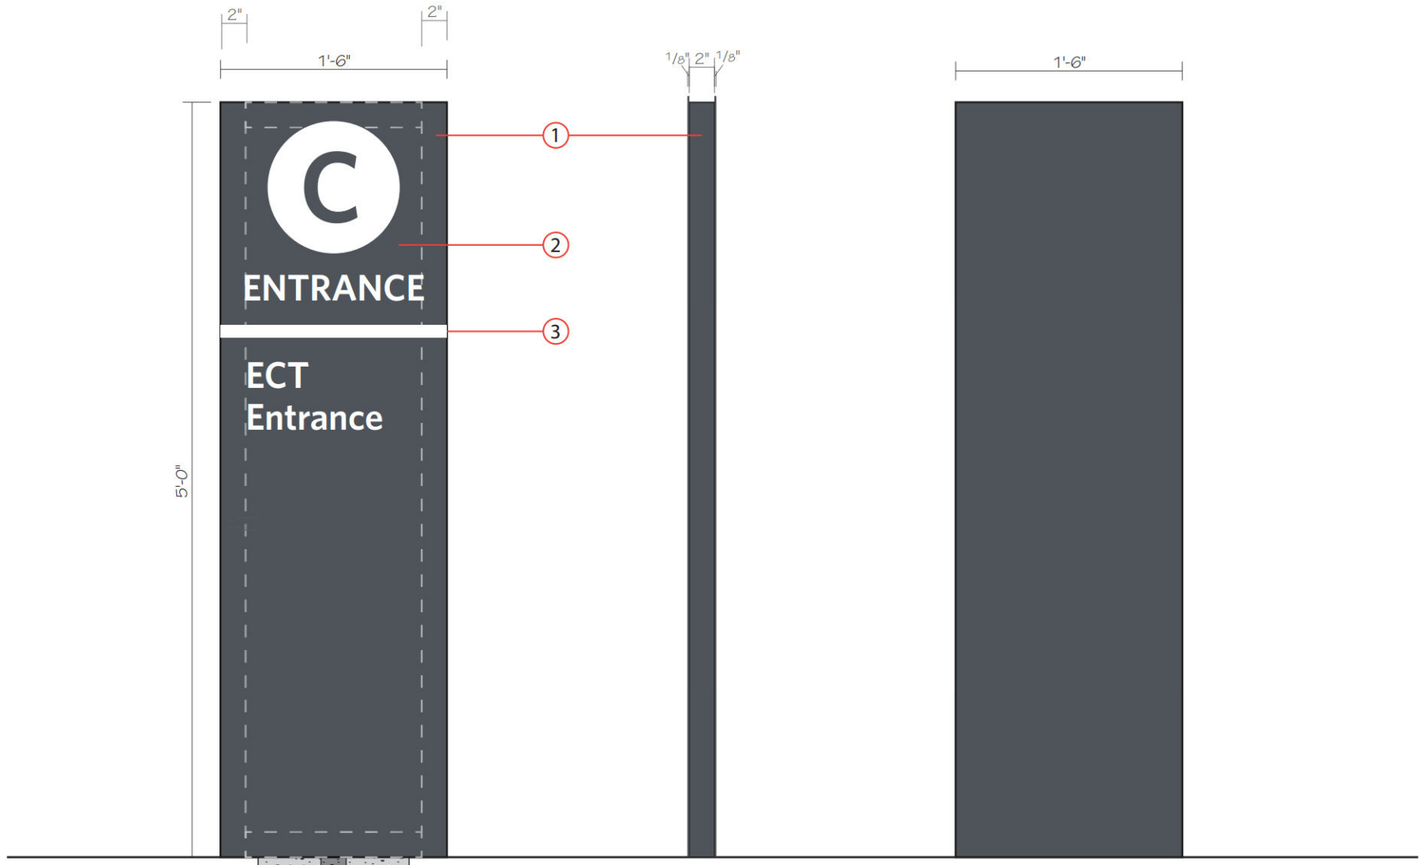

Front View **Side A**
Scale: 1" = 1' - 0"

Side View
Scale: 1" = 1' - 0"

Front View **Side B**
Scale: 1" = 1' - 0"

Location: P3 - Vertical Entrance Sign

1. 2”x 2" Fabricated Aluminum Frame and Posts to be painted MP 81626 with Satin finish.
2. 1/8" thick aluminum panels painted to match MP 81626 with Satin finish.
3. First surface applied reflective vinyl to match white.

Notes:
Single post welded to frame and then buried at a minumum of 48” deep in concrete.

BRONSON
Behavioral Health Hospital

Battle Creek, MI

Date: 05/24/23

Revised: 06/07/23 - RPB

Designer: RPB

File Name: Vertical Entrance Sign.ai

File Folder: A\Acadia Healthcare\Bronson - Battle Creek, MI\Shop Drawings


Project Manager: CR

Location P3
Vertical Entrance Sign

signcraft USA
identifying your way

1301 Antioch Pike, Nashville, TN 37211
p. 615-885-2900 | f. 615-885-2989

This design is being submitted for use as a product being manufactured for you by Signcraft, Inc. It is not to be reproduced, copied or manufactured by you or given to any other manufacturer without written permission from Signcraft, Inc. Unauthorized use is subject to design charge and will include any collection fees.

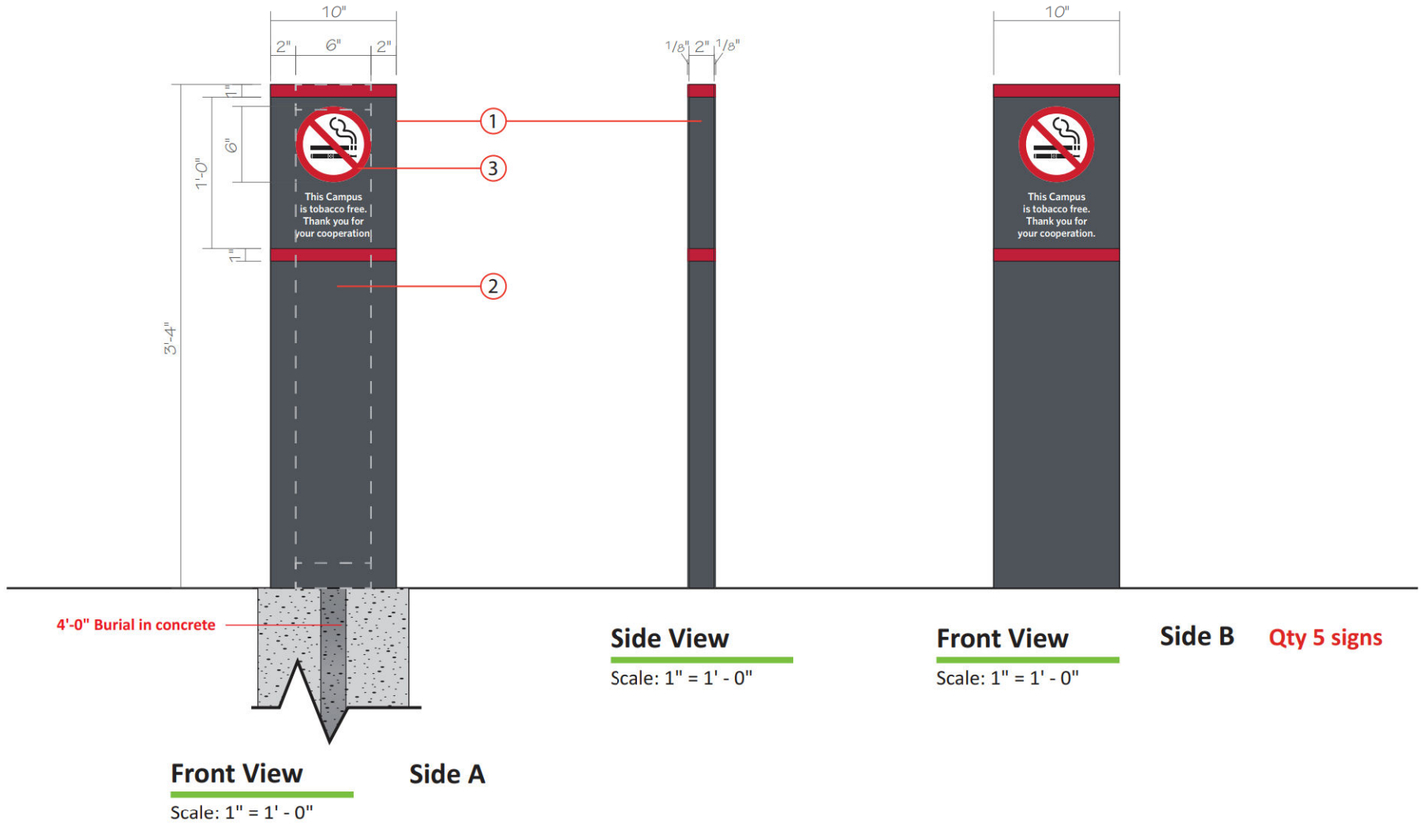

Front View **Side A**

Scale: 1" = 1' - 0"

Side View

Scale: 1" = 1' - 0"

Front View **Side B** **Qty 5 signs**

Scale: 1" = 1' - 0"

Location: 05 - Vertical Information Sign

1. 2”x 2" Fabricated Aluminum Frame and Posts to be painted MP 81626 with Satin finish and PMS 200c.
2. 1/8" thick aluminum panels painted to match MP 81626 with Satin finish and PMS 200c.
3. First surface applied reflective vinyl to match PMS 200c, black and white.

Notes:

Single post welded to frame and then buried at a minumum of 48” deep in concrete.