
Attachment 'B'

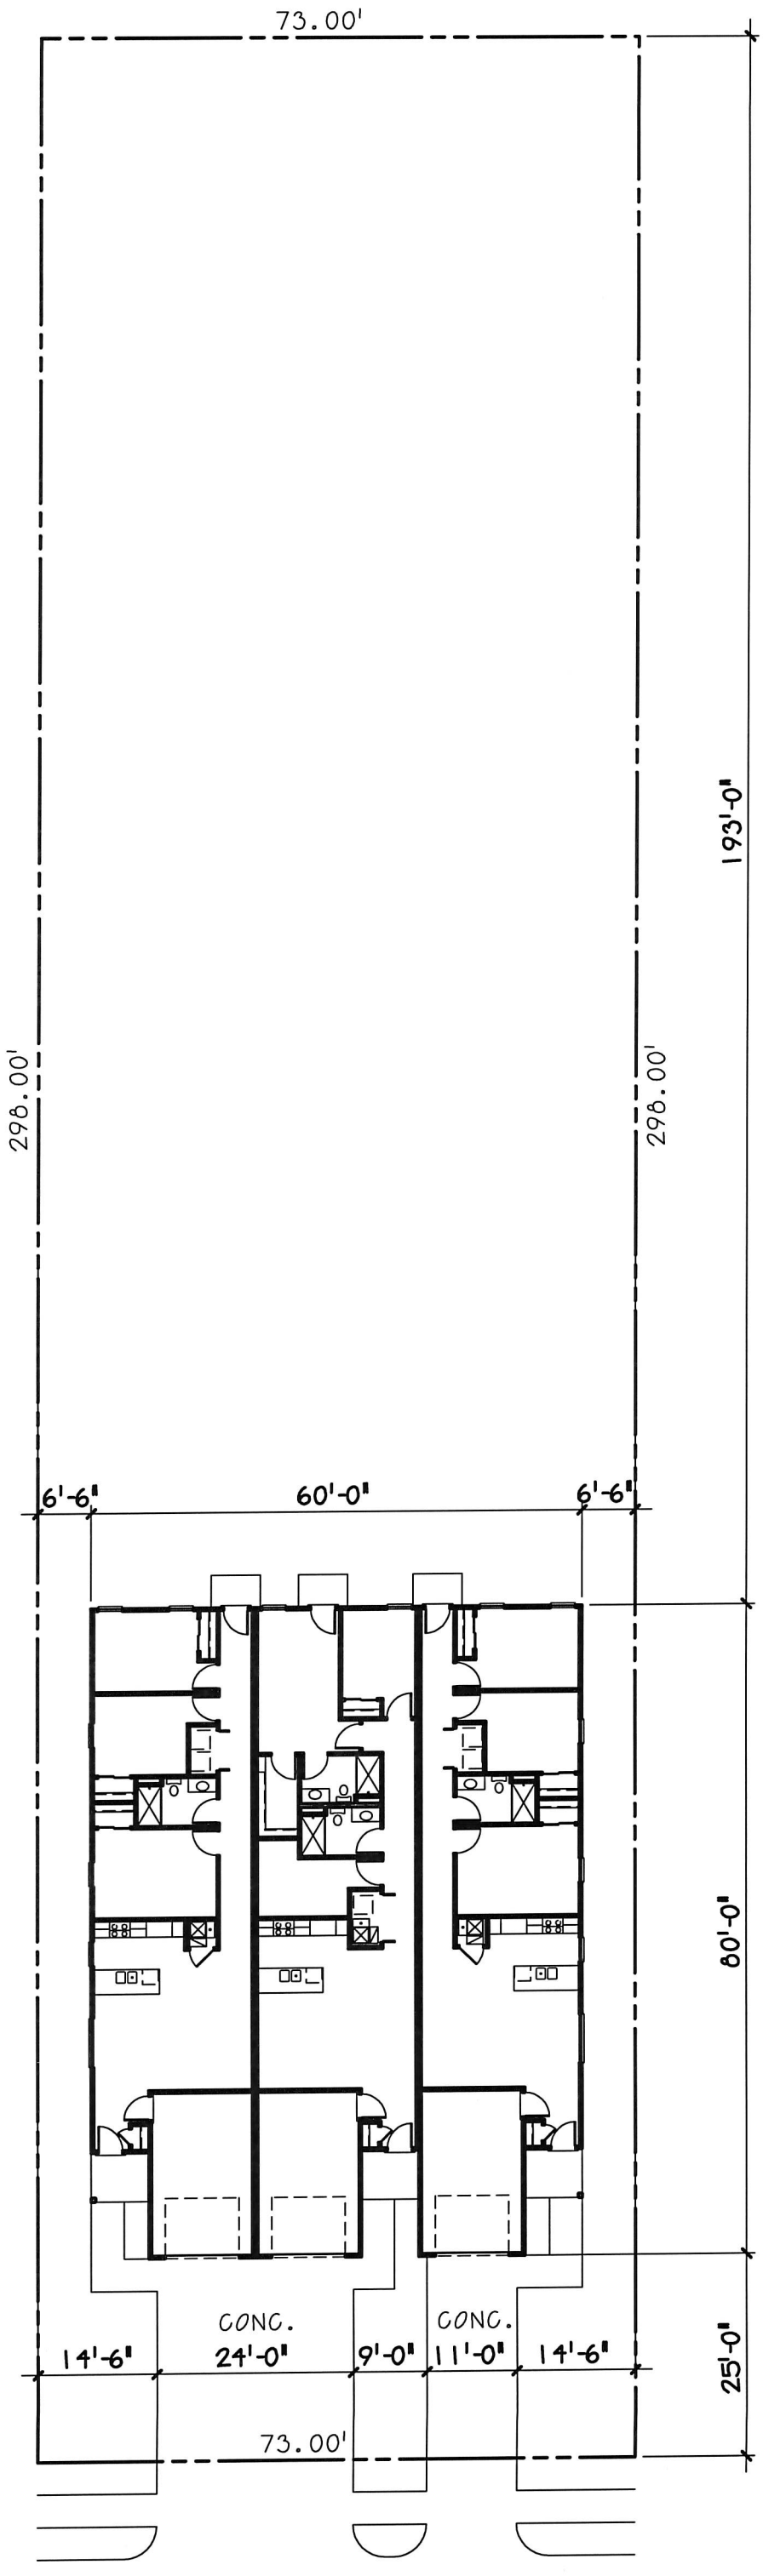

PLOT PLAN

SCALE: 1" = 20'-0"