
ATTACHMENT C




WEST ELEVATION
1/4" = 1'-0"

NOTES:
1. PROVIDE #5's AT 16" O.C.
2. PROVIDE DURAWAL AT 16" O.C.
3. FULLY GROUT ALL BLOCK CORES.
4. BLOCK TO MATCH (W-10), SEE A4.01

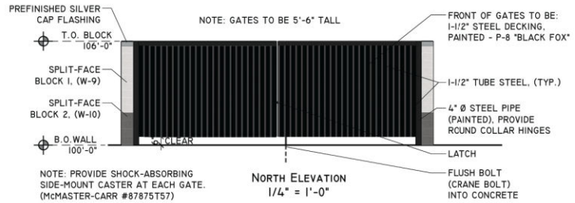


NOTE: PROVIDE SHOCK-ABSORBING SIDE-MOUNT CASTER AT EACH GATE. (McMASTER-CARR #87875T57) 6"x2" POLYURETHANE WHEEL


NORTH ELEVATION
1/4" = 1'-0"

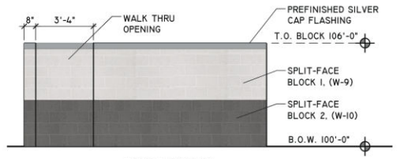


EAST ELEVATION
1/4" = 1'-0"

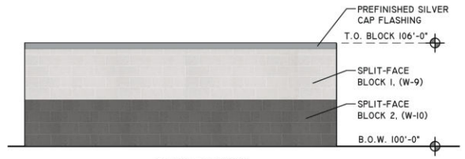

SOUTH ELEVATION
1/4" = 1'-0"

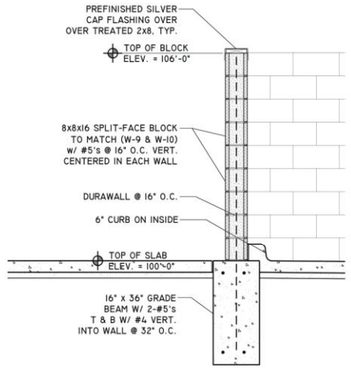


SECTION
1/2" = 1'-0"

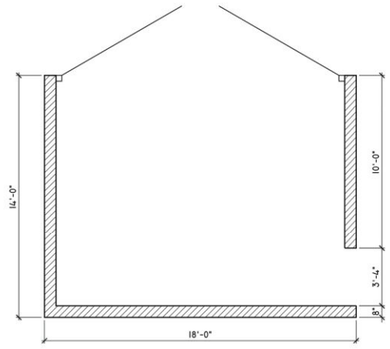

TYP. PLAN
1/4" = 1'-0"

S 7	TRASH ENCLOSURE PLANS


FINISH NOTES:
1. "GREEN" SHALL BE EQUAL TO SHERWIN WILLIAMS ISLES OF PINES.
2. "YELLOW" SHALL BE EQUAL TO PANTONE PMS-130 OR SHERWIN WILLIAMS SW 6911 "CONFIDENT YELLOW".
3. COLORS TO BE CONSIDERED CUSTOM UNLESS ACTUAL SAMPLES ARE PREAPPROVED BY THE OWNER.
4. SILVER CAP FLASHING TO BE METALLIC SILVER. GALVANIZED ONLY FINISH IS NOT ALLOWED.

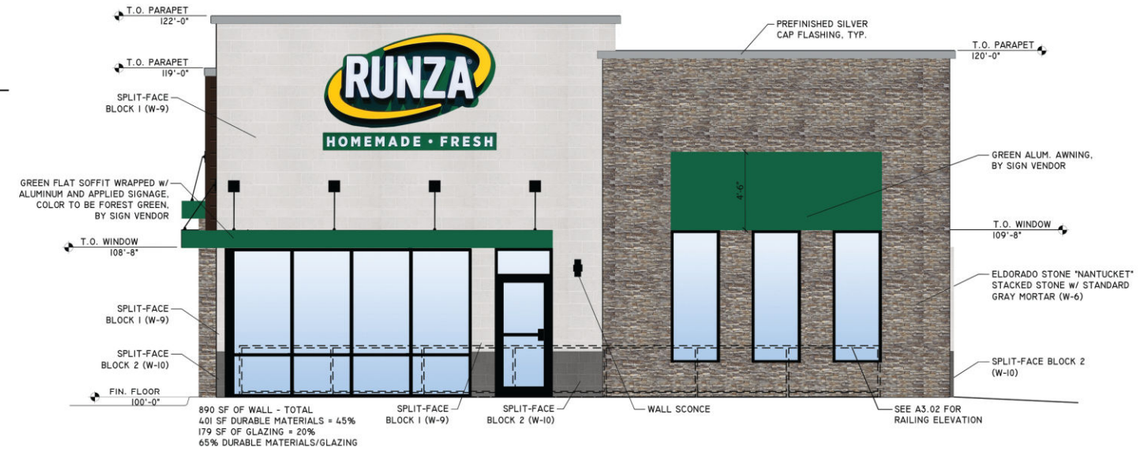

890 SF OF WALL - TOTAL
401 SF DURABLE MATERIALS = 45%
179 SF OF GLAZING = 20%
65% DURABLE MATERIALS/GLAZING

L 8	SOUTH ELEVATION
1/4" = 1'-0"	

NOTE: AT SIDING W-8, INSTALL FLASHING AT VERTICAL BUTT JOINTS.

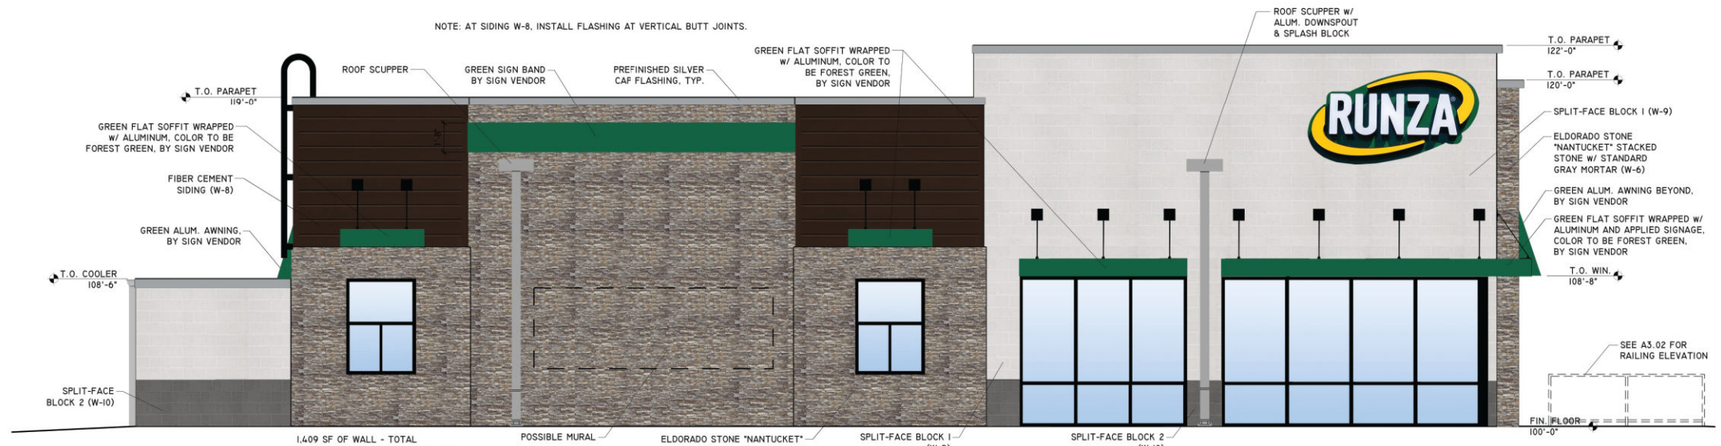

1,409 SF OF WALL - TOTAL
597 SF DURABLE MATERIALS = 42%
209 SF OF GLAZING - 15%
66 SF/2 = 33 SF - MURAL
60% DURABLE MATERIALS/GLAZING/MURAL

POSSIBLE MURAL
ELDORADO STONE "NANTUCKET" STACKED STONE w/ STANDARD GRAY MORTAR (W-6)
SPLIT-FACE BLOCK 1 (W-9)
SPLIT-FACE BLOCK 2 (W-10)

S 1	WEST ELEVATION
1/4" = 1'-0"	

studio 951
SHIVE-HATTERY

©studio951 Ltd.
THIS DRAWING AND ASSOCIATED SPECIFICATIONS IS COPYRIGHT AS DATED AND SHALL REMAIN IN THE PROPERTY OF THE ARCHITECT. NO PART OF THESE DOCUMENTS SHALL BE REPRODUCED IN ANY FORM OR BY ANY MEANS WITHOUT WRITTEN PERMISSION FROM THE ARCHITECT

Preliminary not for construction

The conceptual design, store layout, fixture components and architectural features shown on this drawing is proprietary trade dress and confidential trade secret of Runza National Inc. This includes all photo/pical and illustrative representations. Any duplication, publication, reuse or modification of these documents is permitted without prior written consent of Runza National Inc.


RUNZA

RUNZA - COUNCIL BLUFFS
NEW RESTAURANT BUILDING
NORTH 22ND AND WEST BROADWAY STREETS
COUNCIL BLUFFS, IOWA
EXTERIOR ELEVATIONS

NO.>	ISSUED FOR>	DATE>
	PRELIMINARY SITE PLAN	2022.12.14
	SITE PLAN - OPTION 2	2022.12.19
	REVISED SITE OPTIONS	2022.12.28
	NEW SITE OPTIONS	2023.6.6
	REVISED SITE PLAN	2023.6.7
	PRELIM. PLAN & ELEVS.	2023.6.9
	REVISED PLAN & ELEVS.	2023.6.13
	REVISED PLAN & ELEVS.	2023.6.23
	EAST/WEST SITE OPTION	2023.8.9
	REVISED ELEVATIONS	2023.11.7


JOB NO.> 2152202860

A3.01

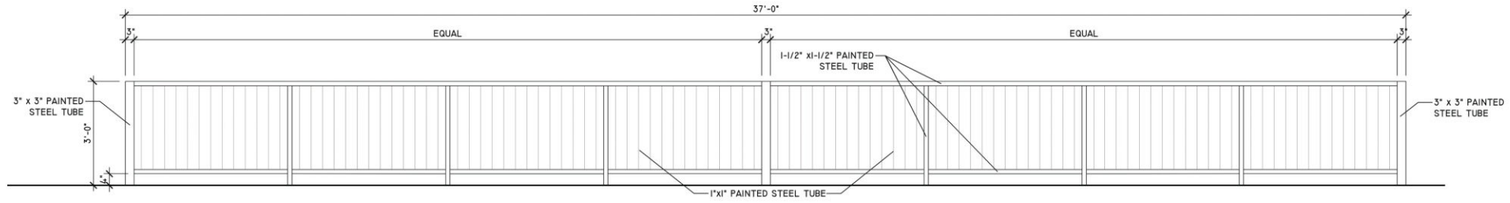


SOUTH SIDE LOOKING NORTH

NOTE: ALL STEEL TO BE POWDER COATED BLACK

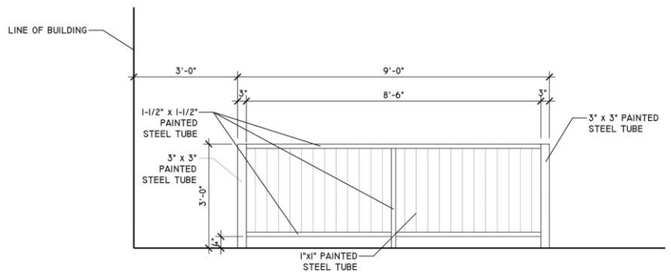


WEST SIDE LOOKING EAST

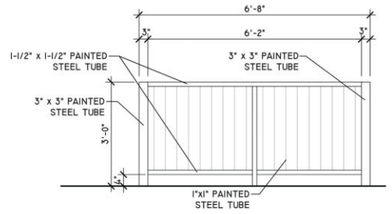

EAST SIDE LOOKING WEST


X 9	RAILING ELEVATIONS
1/2" = 1'-0"	

NOTE: AT SIDING W-8, INSTALL FLASHING AT VERTICAL BUTT JOINTS.

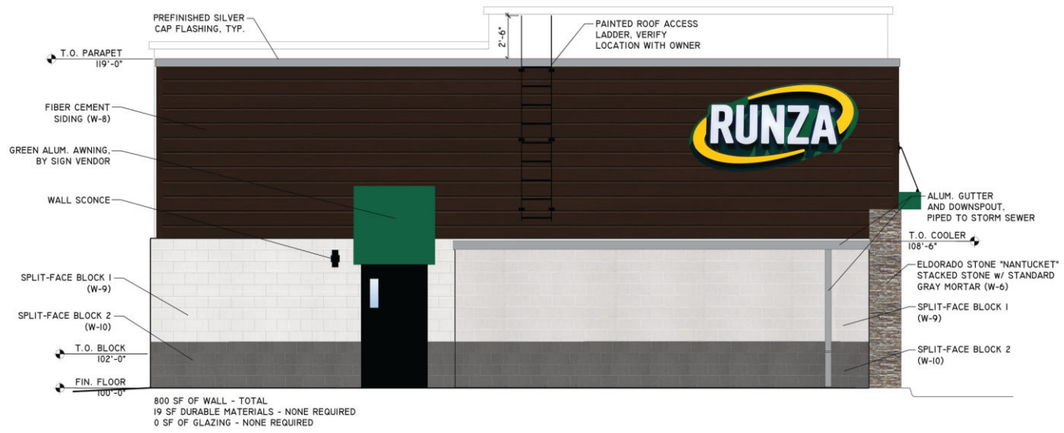

800 SF OF WALL - TOTAL
19 SF DURABLE MATERIALS - NONE REQUIRED
0 SF OF GLAZING - NONE REQUIRED

K 8	NORTH ELEVATION
1/4" = 1'-0"	

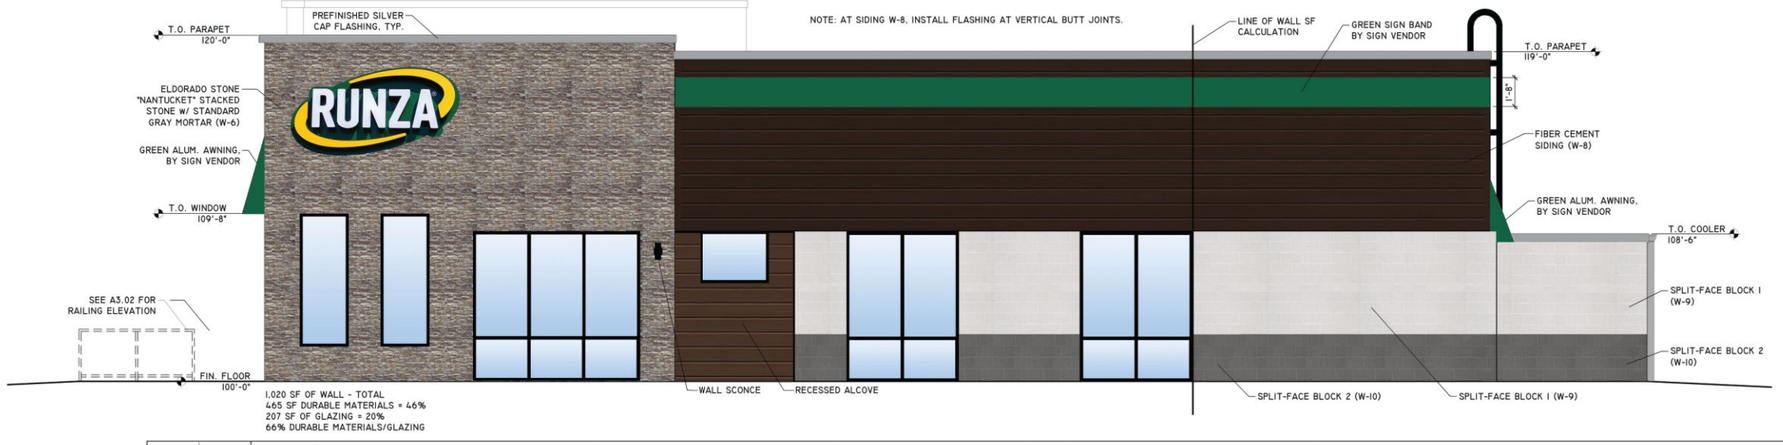

1,020 SF OF WALL - TOTAL
465 SF DURABLE MATERIALS = 46%
207 SF OF GLAZING = 20%
66% DURABLE MATERIALS/GLAZING

S 1	EAST ELEVATION
1/4" = 1'-0"	

studio 951
SHIVE-HATTERY

©studio951 Ltd.
THIS DRAWING AND ASSOCIATED SPECIFICATIONS IS COPYRIGHT AS DATED AND SHALL REMAIN IN THE PROPERTY OF THE ARCHITECT. NO PART OF THESE DOCUMENTS SHALL BE REPRODUCED IN ANY FORM OR BY ANY MEANS WITHOUT WRITTEN PERMISSION FROM THE ARCHITECT.

Preliminary not for construction

The conceptual design, store layout, fixture components and presentation techniques shown in this drawing are proprietary trade dress and confidential trade secret of Runza National Inc. This includes all prototypical and Runza specific elements contained herein. Any use, reuse or modification of these documents is permitted without prior written consent of Runza National Inc.

RUNZA

RUNZA - COUNCIL BLUFFS
NEW RESTAURANT BUILDING
NORTH 22ND AND WEST BROADWAY STREETS
COUNCIL BLUFFS, IOWA
EXTERIOR ELEVATIONS

NO.>	ISSUED FOR>	DATE>
	PRELIMINARY SITE PLAN	2022.12.14
	SITE PLAN - OPTION 2	2022.12.19
	REVISED SITE OPTIONS	2022.12.28
	NEW SITE OPTIONS	2023.6.6
	REVISED SITE PLAN	2023.6.7
	PRELIM. PLAN & ELEVS.	2023.6.9
	REVISED PLAN & ELEVS.	2023.6.13
	REVISED PLAN & ELEVS.	2023.6.23
	EAST/WEST SITE OPTION	2023.8.9
	REVISED ELEVATIONS	2023.11.7

Job No.> 2152202860

A3.02