
ATTACHMENT E

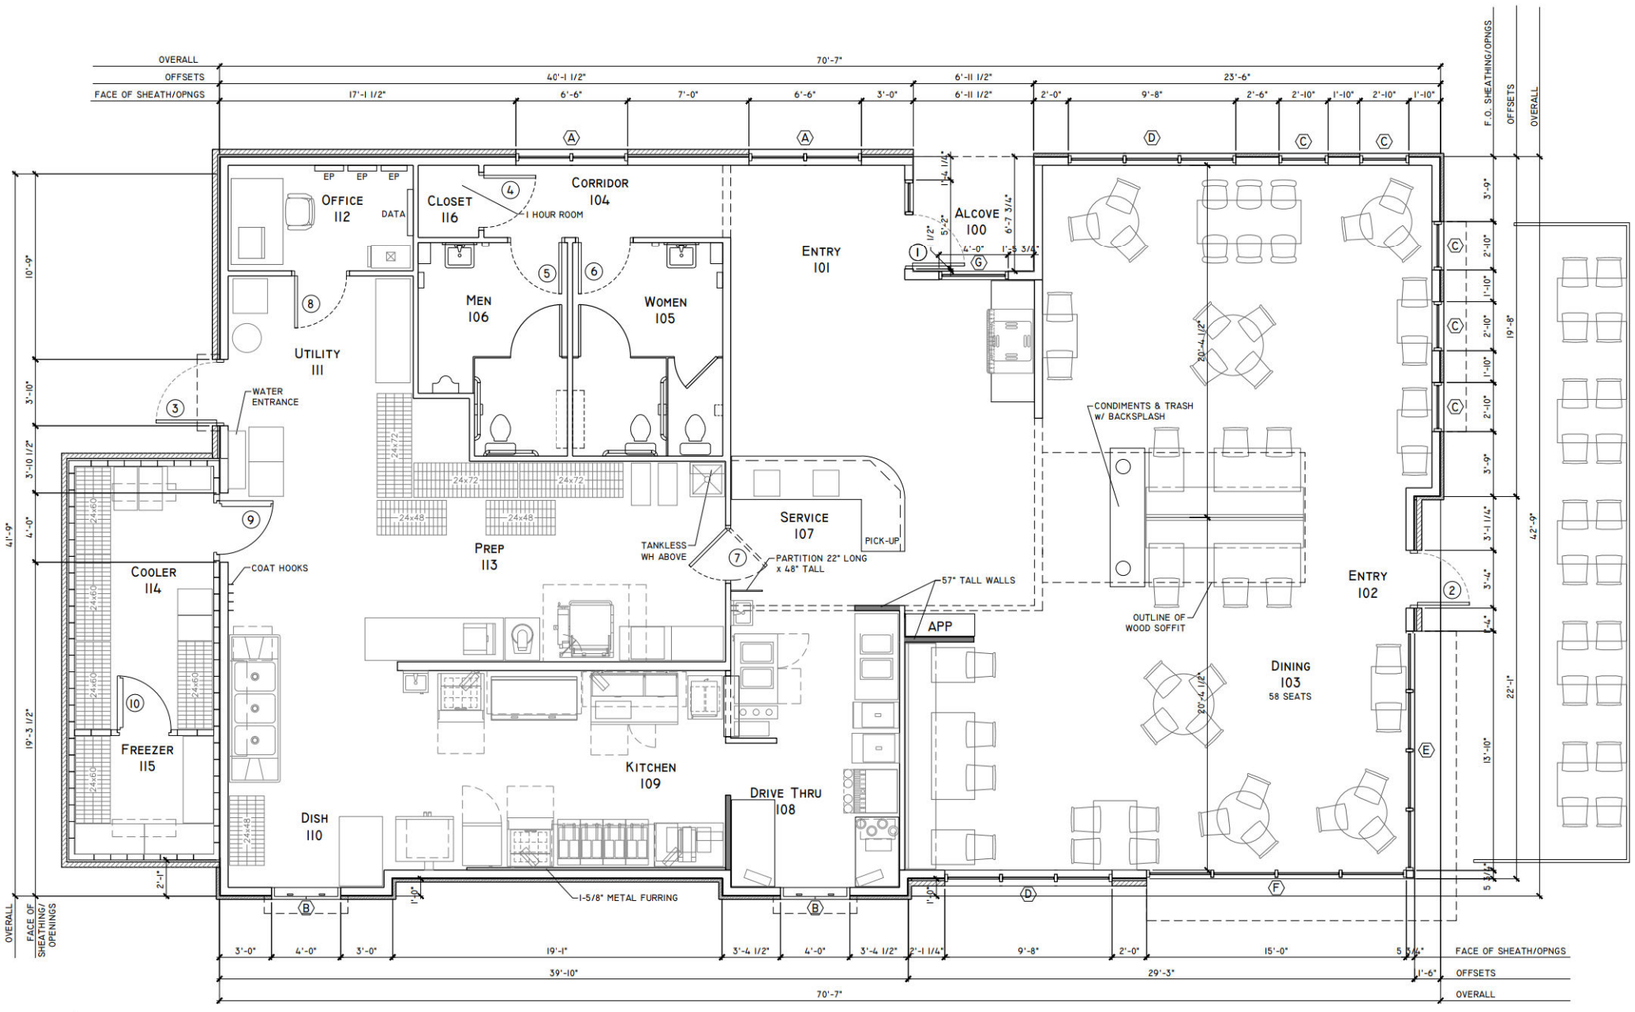

N

R 1	FLOOR PLAN
1/4" = 1'-0"	2,888 SF

studio 951
SHIVE-HATTERY

©studio951 Ltd.
THIS DRAWING AND ASSOCIATED SPECIFICATIONS IS COPYRIGHT AS DATED AND SHALL REMAIN IN THE PROPERTY OF THE ARCHITECT. NO PART OF THESE DOCUMENTS SHALL BE REPRODUCED IN ANY FORM OR BY ANY MEANS WITHOUT WRITTEN PERMISSION FROM THE ARCHITECT.

Preliminary not for construction

The conceptual design, store layout, fixture components and interior/exterior finishes of Runza® Restaurant is a proprietary design that is copyrighted and the property of Runza National Inc. This includes all photographic and site specific drawings and specifications. No reproduction, duplication, or transmission may be made of these documents without prior written consent of Runza® National Inc.

RUNZA

RUNZA - COUNCIL BLUFFS
NEW RESTAURANT BUILDING
NORTH 22ND AND WEST BROADWAY STREETS
COUNCIL BLUFFS, IOWA
FLOOR PLAN

NO.	ISSUED FOR>	DATE>
	PRELIMINARY SITE PLAN	2022.12.14
	SITE PLAN - OPTION 2	2022.12.19
	REVISED SITE OPTIONS	2022.12.28
	NEW SITE OPTIONS	2023.6.6
	REVISED SITE PLAN	2023.6.7
	PRELIM. PLAN & ELEVS.	2023.6.9
	REVISED PLAN & ELEVS.	2023.6.13
	REVISED PLAN & ELEVS.	2023.6.23
	EAST/WEST SITE OPTION	2023.8.9
	REVISED ELEVATIONS	2023.11.7

Job No.> 2152202860

A2.01