

Attachment 'D'

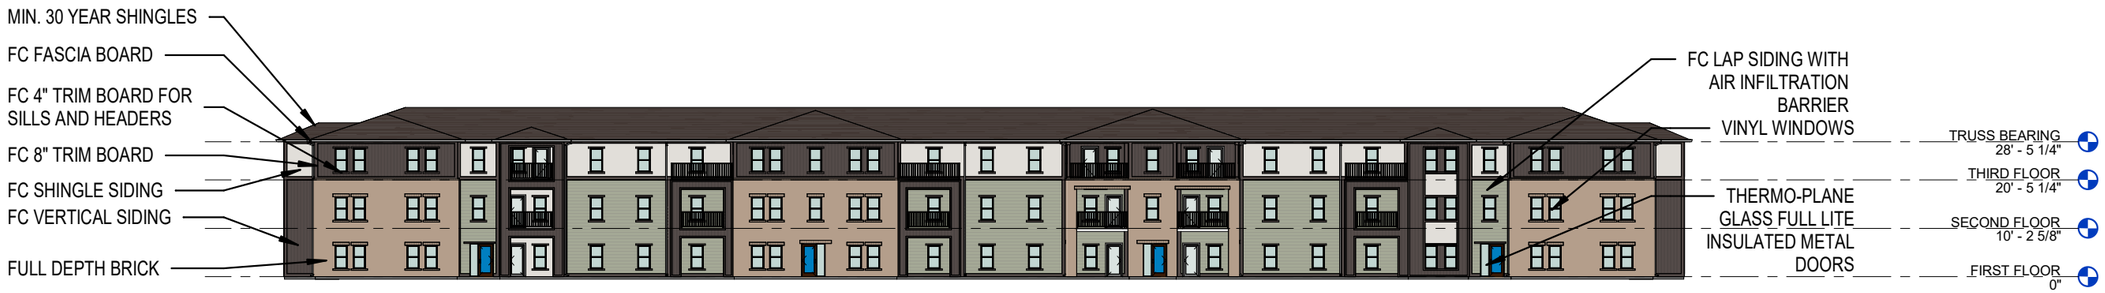


1 FRONT ELEVATION

1/32" = 1'-0"

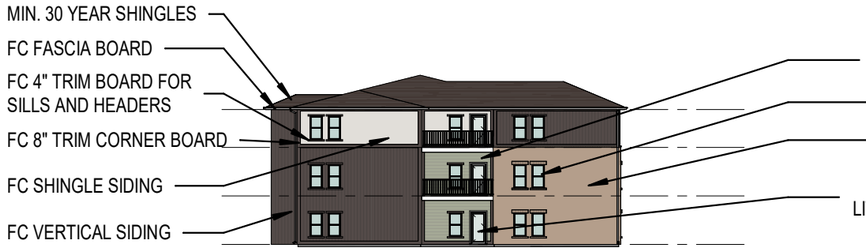


2 SIDE ELEVATION 2

1/32" = 1'-0"

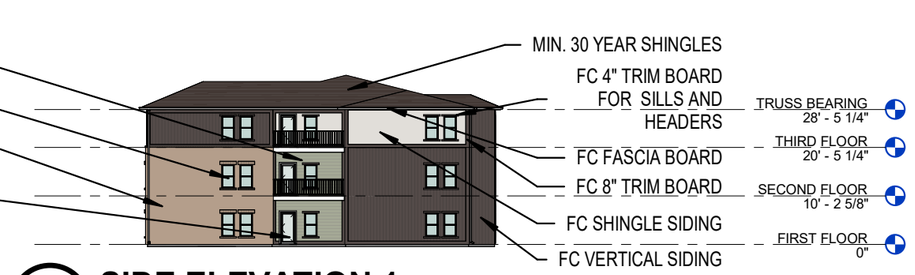

4 SIDE ELEVATION 1

1/32" = 1'-0"

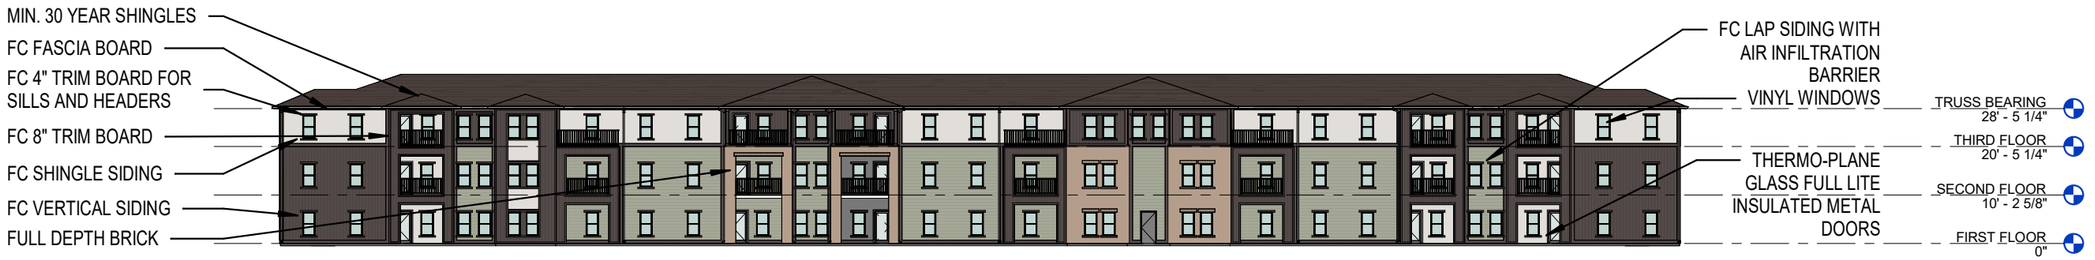

3 REAR ELEVATION

1/32" = 1'-0"

UNION AT BLUFFS RUN

IFA-13 RESIDENTIAL BUILDING ELEVATIONS


IFA APPLICATION SUBMITTAL

RQAW | DCCM




4 CLUBHOUSE REAR ELEVATION

1/16" = 1'-0"

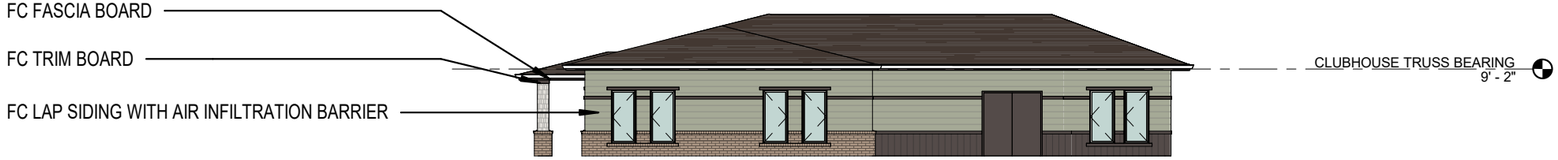


3 CLUHOUSE SIDE ELEVATION

1/16" = 1'-0"

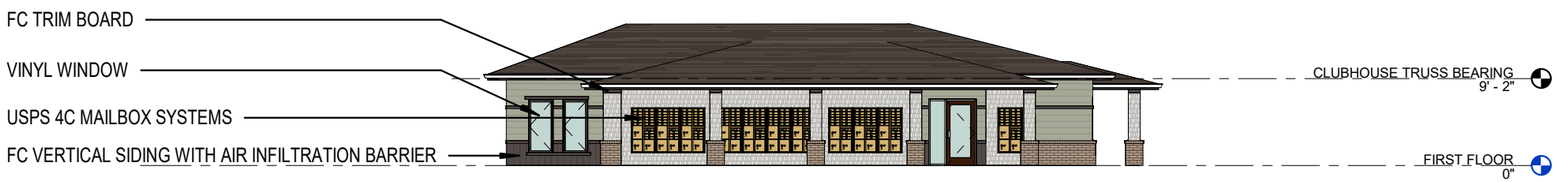

2 CLUBHOUSE SIDE ELEVATION

1/16" = 1'-0"

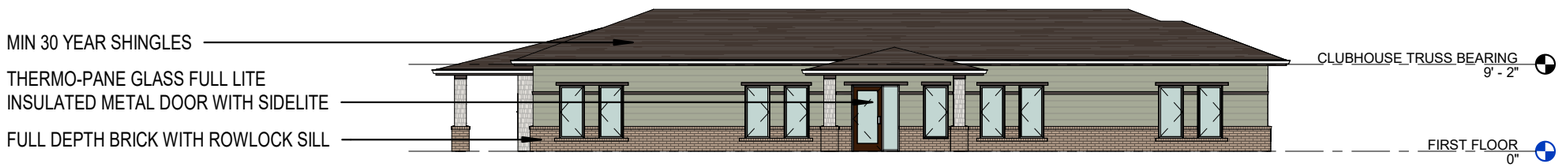

1 CLUBHOUSE FRONT ELEVATION

1/16" = 1'-0"