# Signage

MISSION

To create a positive impact with the people who live, work and are involved in our communities

INDIANAPOLIS:

409 Massachusetts Ave.  Suite 300
Indianapolis, IN 46204
317-584-8442

CHICAGO:


19350 Harlem Ave, Suite 201
Frankfort, IL 60423
708-960-0356

DENVER :

3000 Lawrence St.
Denver, CO 80205

# Union Monument Sign - Non illuminated

Qty. 1ea
DOUBLE FACE
NON-ILLUMINATED
GROUND IDENTIFICATION
01

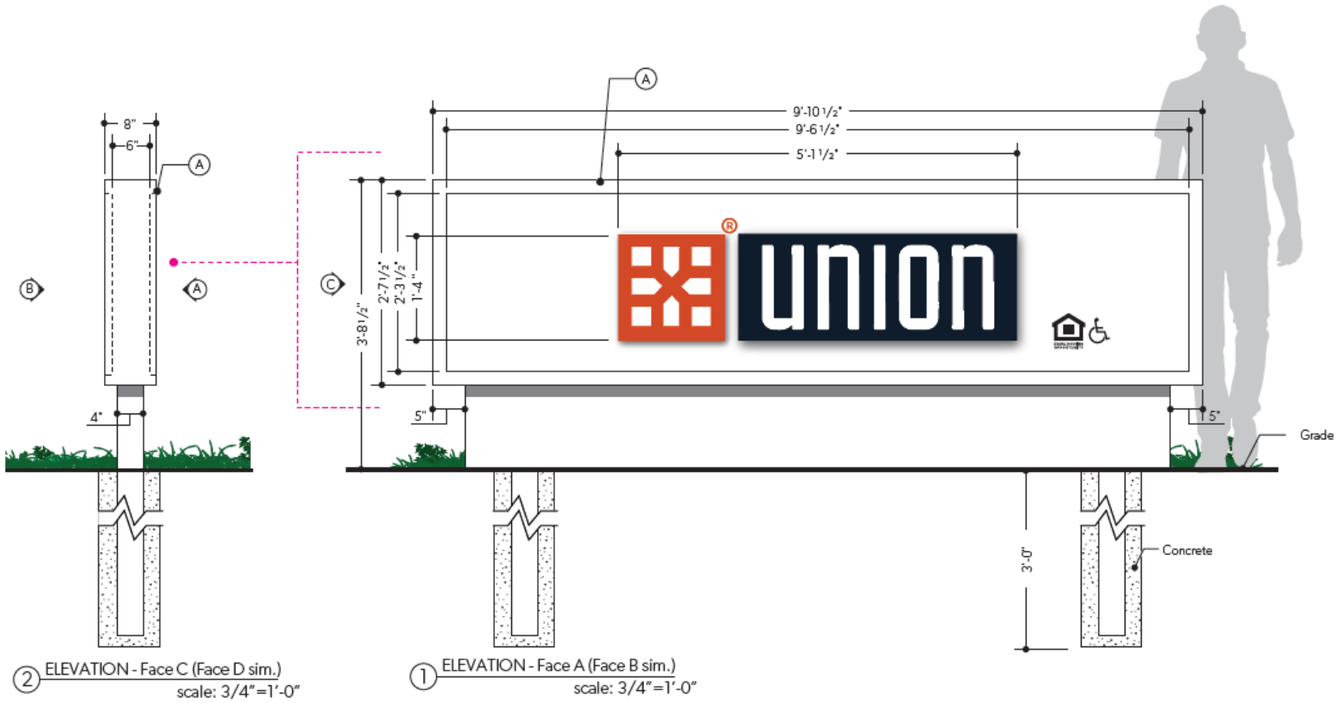



2 ELEVATION - Face C (Face D sim.)
scale: 3/4"=1'-0"

1 ELEVATION - Face A (Face B sim.)
scale: 3/4"=1'-0"

SPECIFICATIONS:

444 1/2"H x 118 1/2"W x 8"D double-faced non-illuminated ground sign consisting of a 32 1/2"H x 118 1/2"W x 8"D custom cabinet with 1" recessed faces (A/B) Facest to have flush mounted 16"H x 1/2"TH aluminum FCO logo (ANNEX/UNION); painted and surface applied RTA vinyl graphics (R-ball / Equal Housing / Accessible) to faces (A/B).

# Union Monument Sign with Masonry Wall

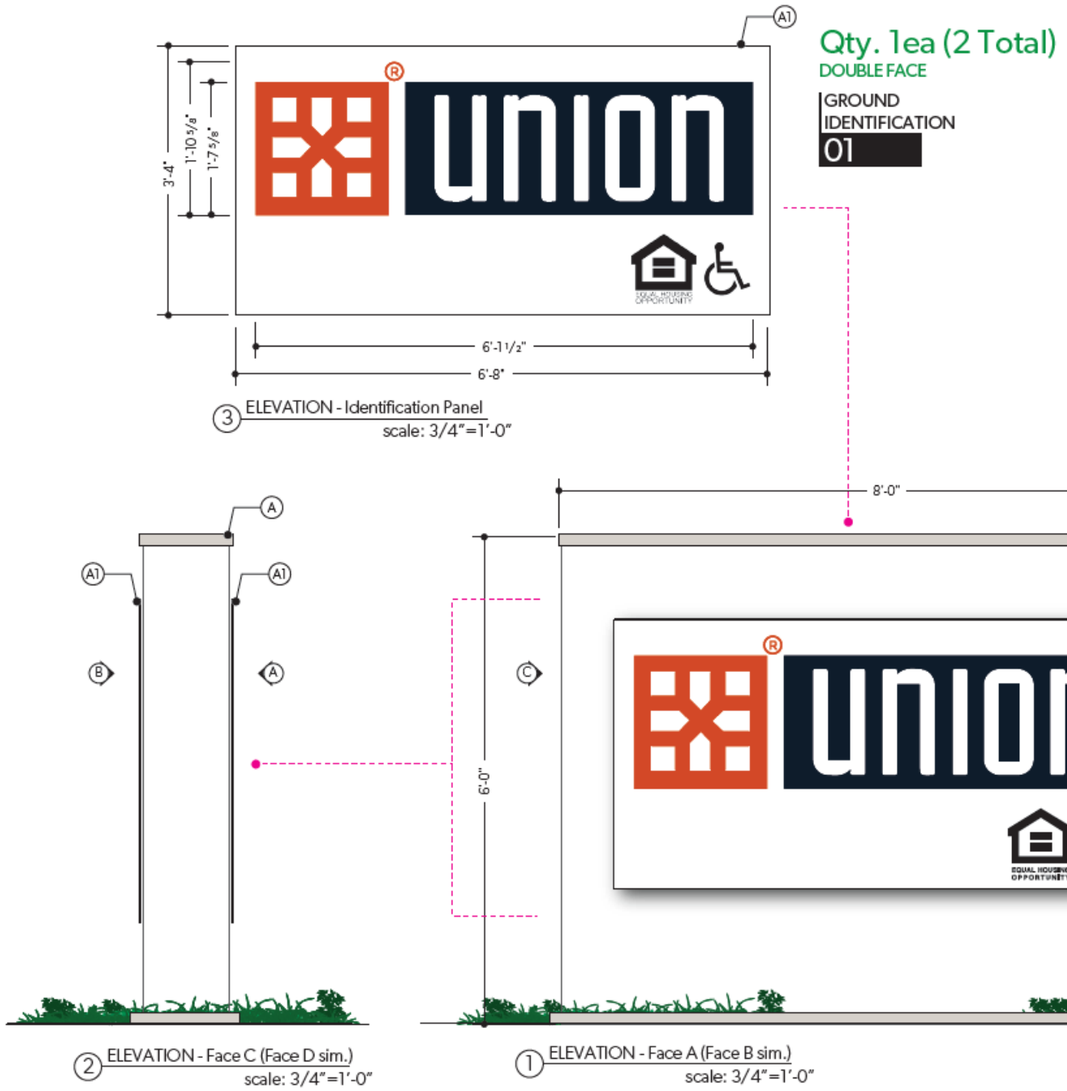


SPECIFICATIONS:


6'H x 8'W double-faced ground sign consisting of (1ea) masonry wall with identification panels mechanically mounted to faces (A & B) of masonry wall. Wall to be provided by other.

(1ea) = (2 total) 3'-4"'H x 6' -8"W x 6mm TH ACM panel (color TBD). Identification panel to recieve vinyl graphics, surface applied panel face. Identification panels to be mechanically fastened to face (A & B) of masonry wall.

# Community Center/Leasing Office Signage


Qty. 2ea
SINGLE FACE

LEASING OFFICE
IDENTIFICATION
04

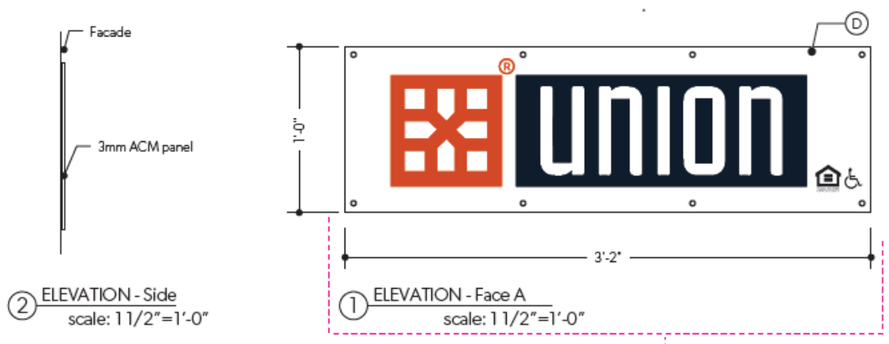


② ELEVATION - Side
scale: 11/2"=1'-0"

① ELEVATION - Face A
scale: 11/2"=1'-0"

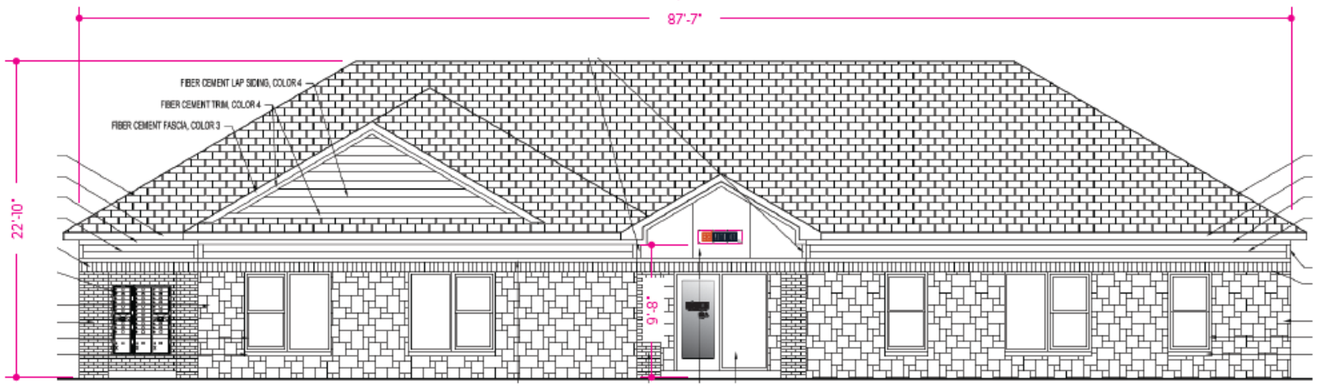


③ ELEVATION - North
scale: 1/8"=1'-0"

SPECIFICATIONS:


12"H x 38"W sign consisting of 3mm ACM panel with direct printed graphics and lamination.

Sign to mount directly above each leasing office entires through the use of mechanical fastenersand snap caps. Sign design to consist of "UNION" logo in accordance with approved designs.


# The Annex® Window or Door Vinyl

Qty. 2ea
SINGLE FACE

LEASING OFFICE
DOORS (Front / Rear)
05

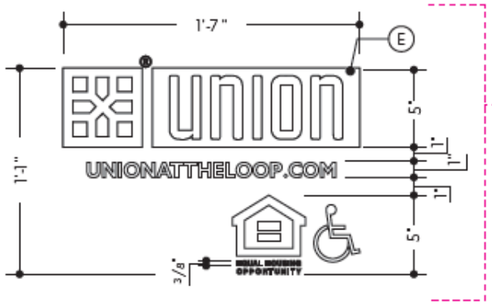


① ELEVATION - Face A
scale: 1 1/2"=1'-0"

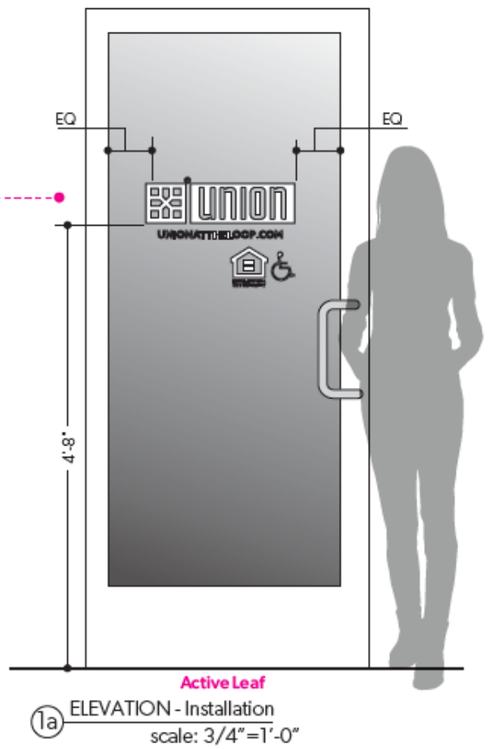


1a ELEVATION - Installation
scale: 3/4"=1'-0"

SPECIFICATIONS:

13"H x 19"W RTA (WHITE) vinyl graphics to be applied to leasing office doors (Front / Rear).

Sign design to consist of "UNION" logo, UNION website, Icons in accordance with approved designs..

# Union Building Identification

BUILDING 4 - IDENTIFICATION
07.07 Qty. 1ea.




BUILDING 4 - IDENTIFICATION
07.08 Qty. 1ea.




BUILDING 5 - IDENTIFICATION
07.09 Qty. 1ea.




SPECIFICATIONS:

10”H x 30”W signs consisting of 3mm ACM panel with direct printed graphics and lamination. Signs to mount to 1”x12”trim board directly above building entry through the use of mechanical fasteners and snap caps.

BUILDING 5 - IDENTIFICATION
07.10 Qty. 1ea.




BUILDING 6 - IDENTIFICATION
07.11 Qty. 1ea.




BUILDING 6 - IDENTIFICATION
07.12 Qty. 1ea.




BUILDING 7- IDENTIFICATION
07.13 Qty. 1ea.




BUILDING 8 - IDENTIFICATION
07.14 Qty. 1ea.




BUILDING 8 - IDENTIFICATION
07.15 Qty. 1ea.






BUILDING Clubhouse - IDENTIFICATION
07.16 Qty. 1ea.



# Union Garage Signs

GARAGE SIGNS
06.01 Qty. 1ea. (26 Total)

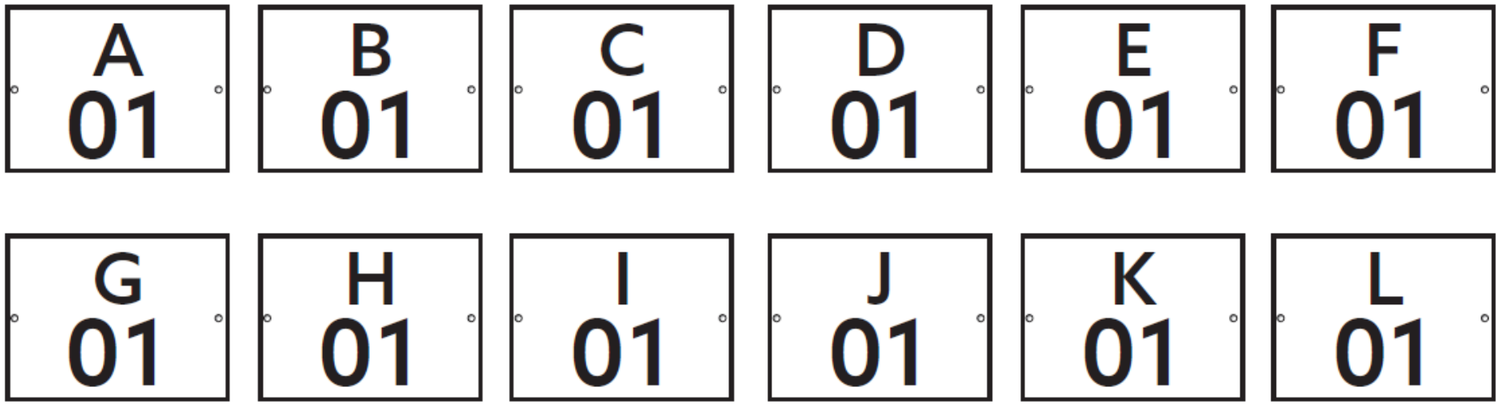


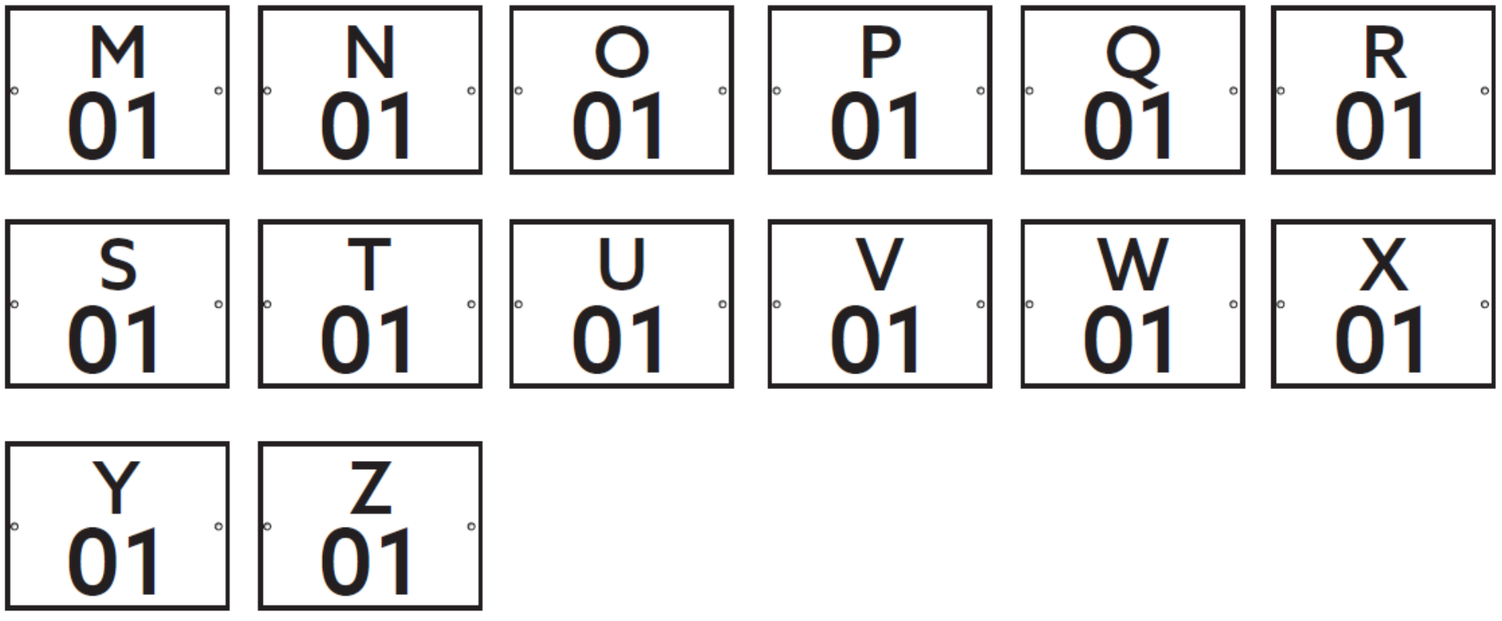
signs consisting of 3mm ACM panel with direct printed graphics and lamination. Signs to mount to 1”x12”trim board directly above building entry through the use of mechanical fasteners and snap caps.


# Union Unit Signs - ADA - Interior







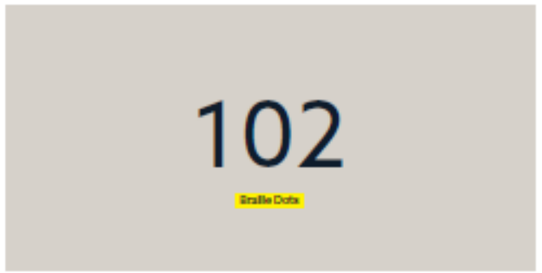

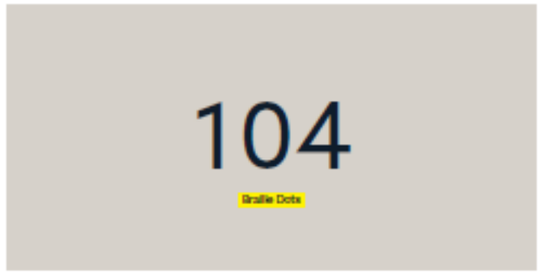


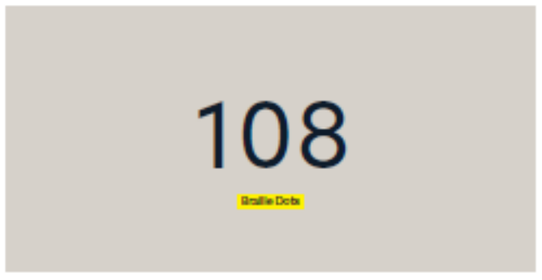


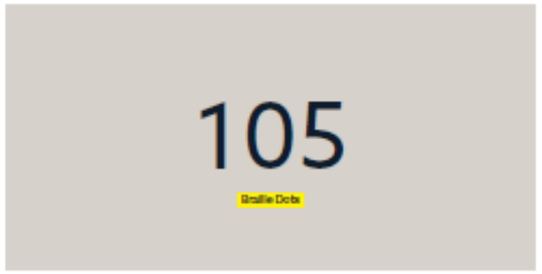


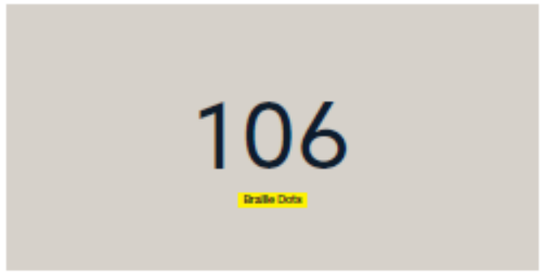





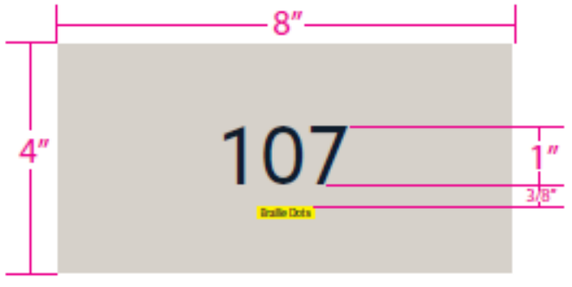

signs consisting of 8" W x 4" T, ADA Spec.



# Unit Signage - ADA - Interior




2 Count




1 Count





2 Count





1 Count





3 Count

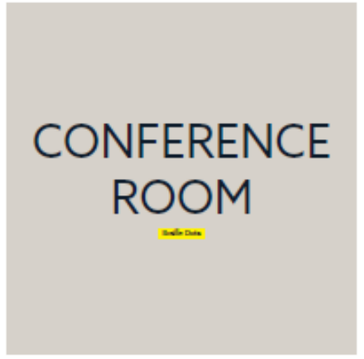




1 Count

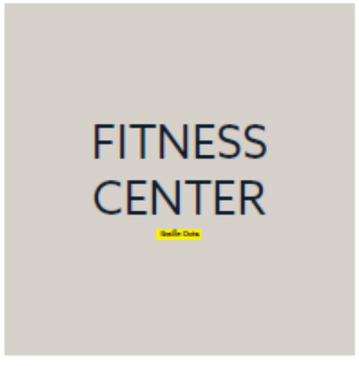


1 Count

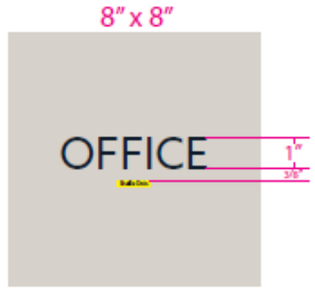

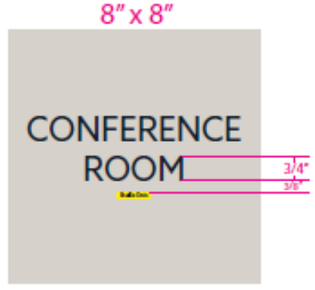
DK Blue: C 91/ M 75/ Y 55/ K 68
PMS Warm Gray 1C

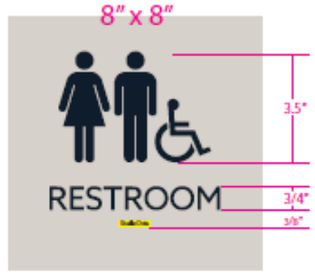10"H x 30"W signs consisting of 3mm ACM panel with direct printed graphics and lamination. Signs to mount to 1"x12"trim board directly above building entry through the use of mechanical fasteners and snap caps.







# Unit Signage - ADA - Interior





36’H x 28’W sign consisting of 3mm ACM panel with direct print graphics and lamination in accordance with customer approved art. Signs to be mechanically fastened directly to fence.

# Unit Signage - ADA - Interior

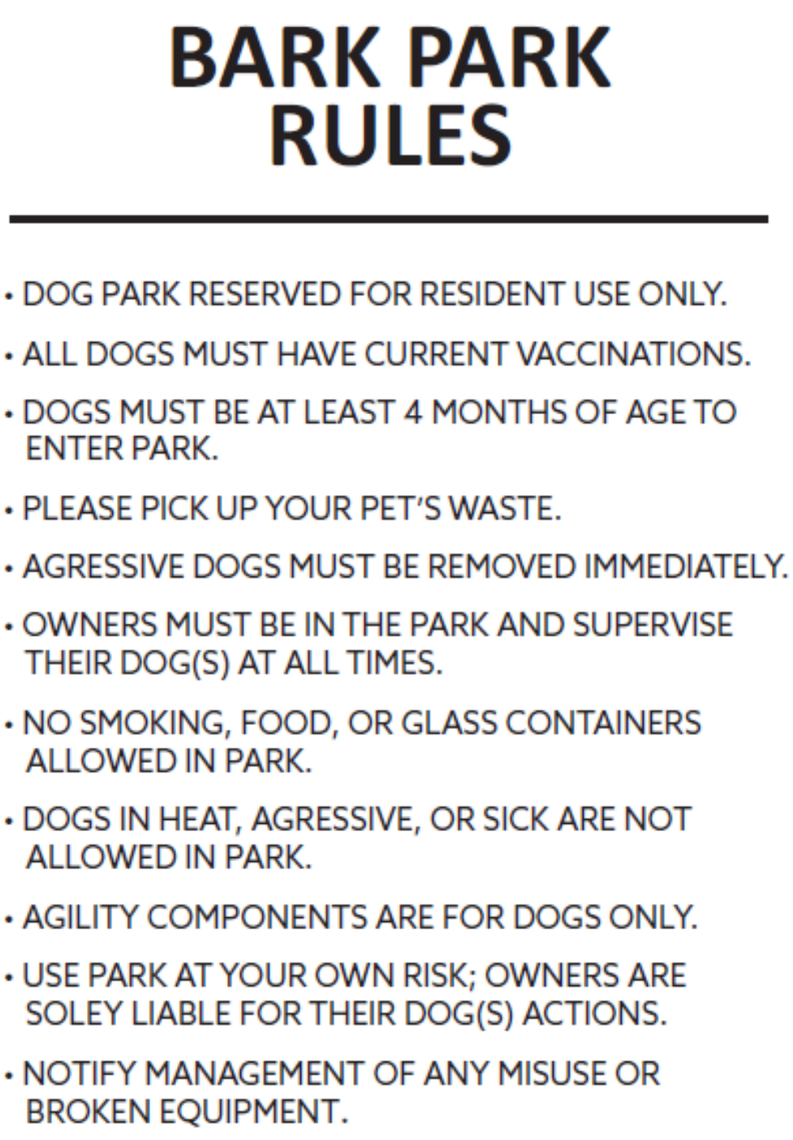


36'H x 28'W sign consisting of 3mm ACM panel with direct print graphics and lamination in accordance with customer approved art. Signs to be mechanically fastened directly to fence.


# Unit Signage - ADA - Interior

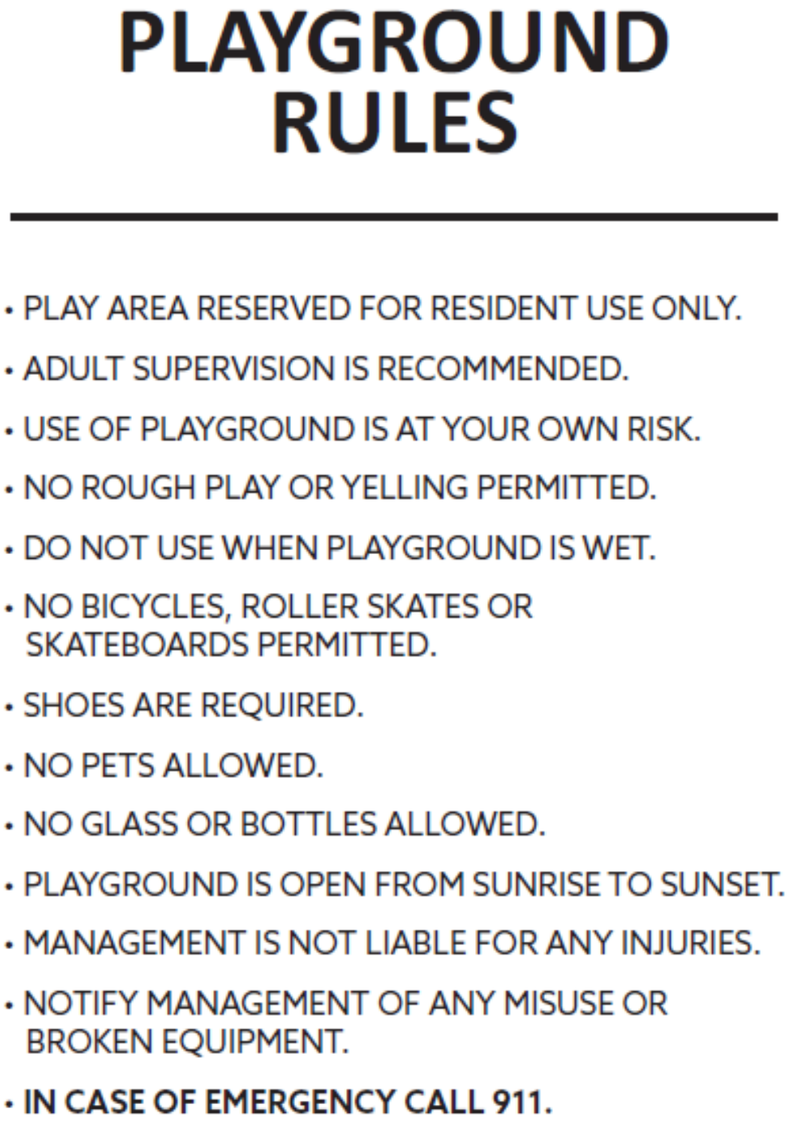


36’H x 28’W sign consisting of 3mm ACM panel with direct print graphics and lamination in accordance with customer approved art. Signs to be mechanically fastened directly to fence.

# Unit Signage - ADA - Interior


Unit Signage - ADA - Interior

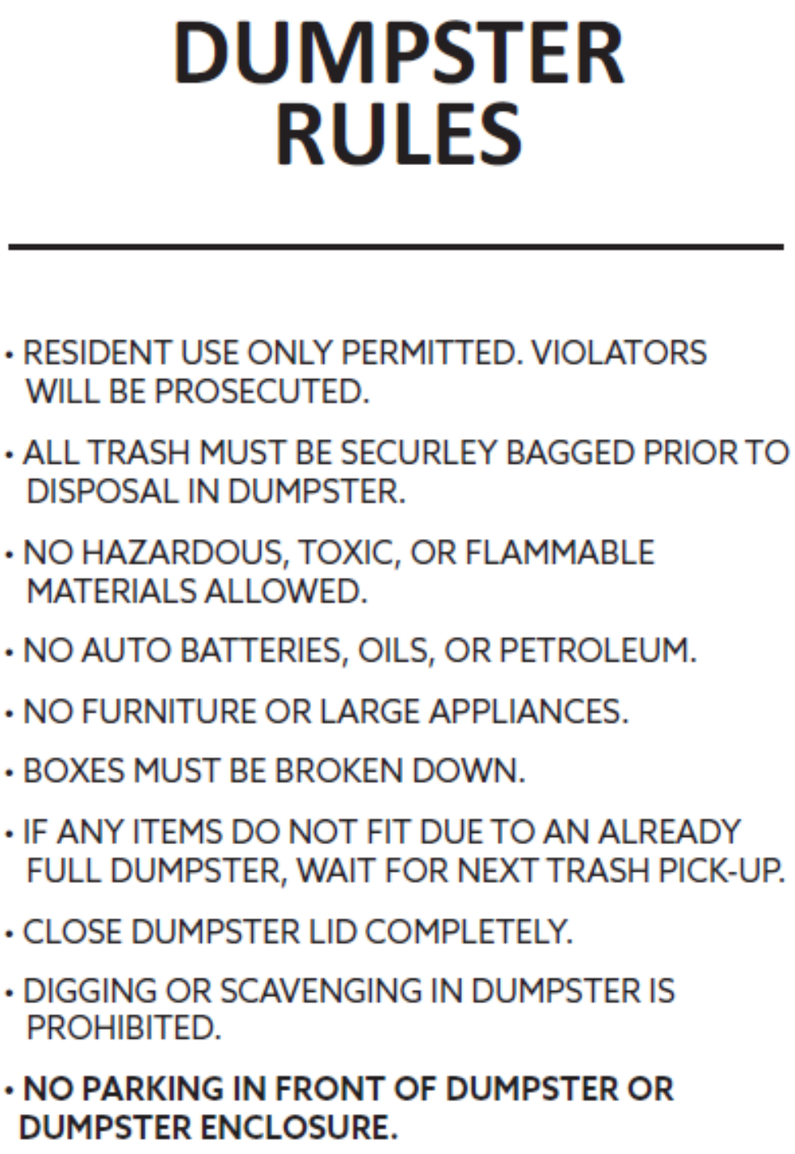



36’H x 28’W sign consisting of 3mm ACM panel with direct print graphics and lamination in accordance with customer approved art. Signs to be mechanically fastened directly to fence.

Qty. 16 Total
SINGLE FACE

TRAFFIC SIGNS
03

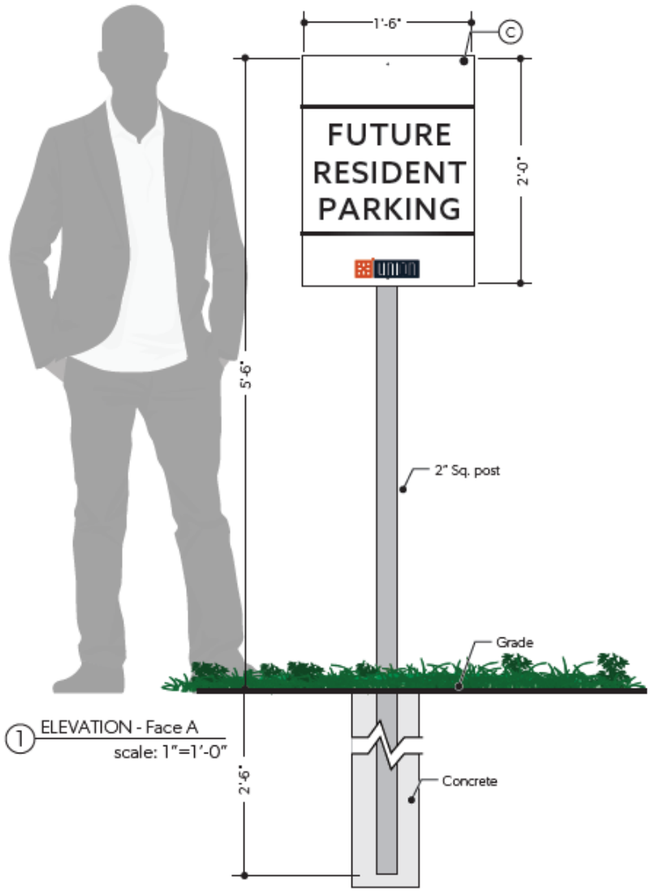



1 ELEVATION - Face A
scale: 1"=1'-0"

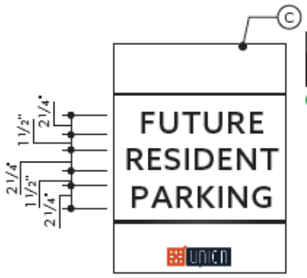



TRAFFIC SIGN
03a
Qty. 2ea

24"H x 18"W sign consisting of (1) .080 aluminum panel with custom print graphics and lamination. with direct print graphics and lamination. Signs to be mechanically fastened directly to (1) 2"SQ galvanized post that is direct bury and set in concrete.

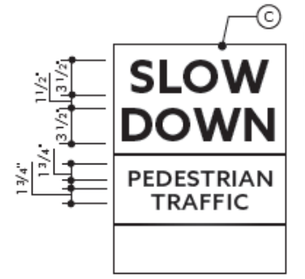


TRAFFIC SIGN
03b
Qty. 6ea

24"H x 18"W sign consisting of (1) .080 engineering grade reflective aluminum panel mechanically fastened directly to (1) 2"SQ galvanized post that is direct bury and set in concrete.

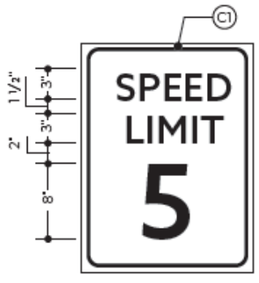


TRAFFIC SIGN
03c
Qty. 8ea