Attachment B


PLANT SCHEDULE


KEY	QTY	BOTANICAL NAME	COMMON NAME	PLANTED SIZE	COMMENTS	MATURE HEIGHT X SPREAD
GT	4	GLEDITSIA TRIACANTHOS	HONEY LOCUST	MIN. 2" @6" ABOVE GROUND	THORNLESS	60' X 30'
CA	26	CALAMAGROSTIS ACUTIFLORA	KARL FOERSTER FEATHER REED GRASS	MIN. 2 GAL		4' X 3'
SB	18	SPIREA X BILLIARDII	BILLIARD SPIREA	MIN. 2 GAL	6 SETS OF 3	5' X 3'
TO	24	THUJA OCCIDENTALIS 'DEGROOT'S SPIRE'	DEGROOT'S SPIRE ARBORVITAE	6' TALL MIN.		20' X 4'
AH	13	PENNISETUM ALOPECUROIDES HAMELN	DWARF FOUNTAIN GRASS	MIN. 2 GAL		3' X 2'
MS	7	MAGNOLIA STELLATA	STAR MAGNOLIA	MIN. 2" @6" ABOVE GROUND	UNDER POWER LINES OR NEAR TANKS	15' X 15'

PLANTING PLAN NOTES


1. ALL PLANT MATERIALS SHALL MEET MINIMUM REQUIREMENTS SHOWN IN THE AMERICAN STANDARDS FOR NURSERY STOCK (ANSI Z60.1-LATEST EDITION).
2. CONTRACTOR SHALL GUARANTEE ALL PLANT MATERAL FOR A PERIOD OF 1 YEAR FROM DATE OF INSTALLATION.
3. PROVIDE 3-INCH DEPTH SHREDDED HARDWOOD MULCH AS INDICATED IN THE PLAN AND AROUND ALL PLANTINGS TO A MINIMUM 3-FOOT PERIMETER.
4. CONTRACTOR TO SOD ALL PUBLIC RIGHT-OF-WAY AREAS DISTURBED BY CONSTRUCTION AS PER CITY OF COUNCIL BLUFFS ORDINANCE.
5. CONTRACTOR TO INSTALL AUTOMATICALLY CONTROLLED UNDERGROUND IRRIGATION SYSTEM IN ALL LAWN AREAS AND PLANT BEDS AS PER CITY OF COUNCIL BLUFFS CORRIDOR ORDINANCE.

- SOD

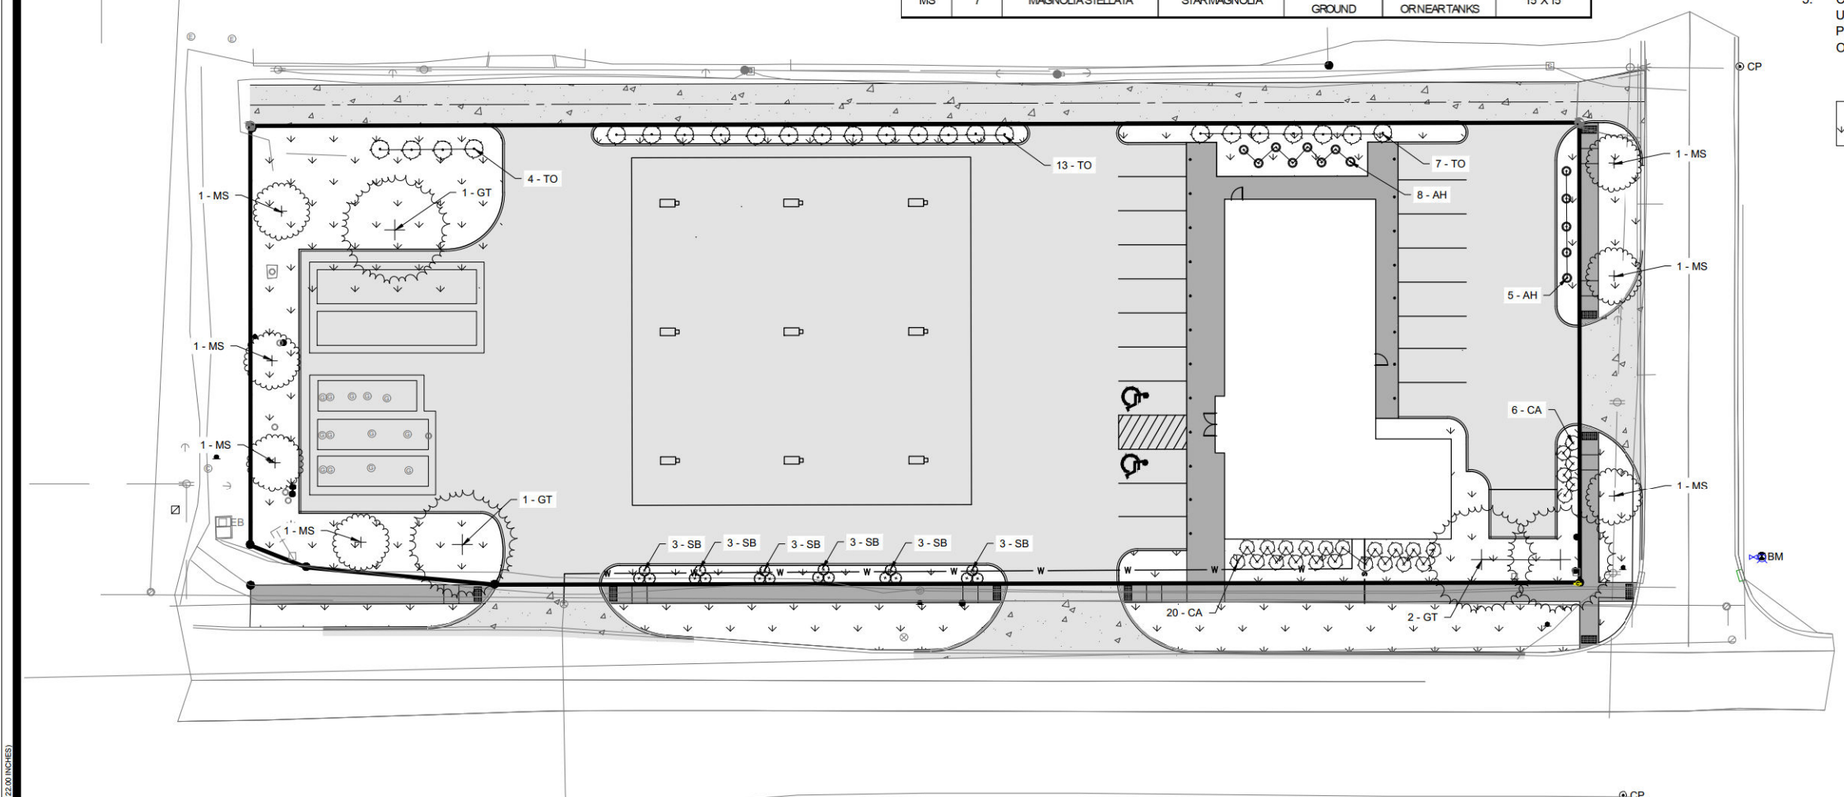

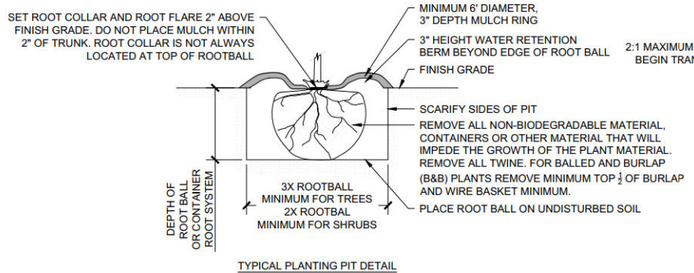


TYPICAL PLANTING PIT DETAIL

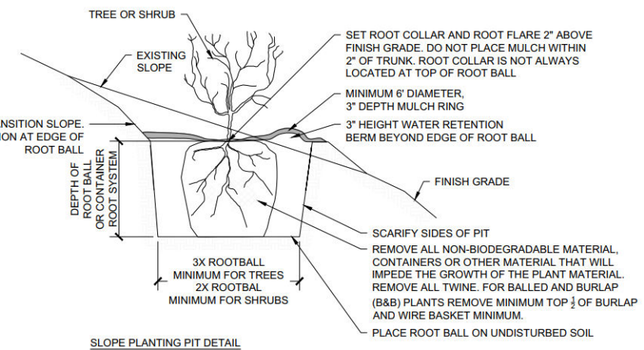

SLOPE PLANTING PIT DETAIL

1/9 PLANTING PIT DETAILS

NO SCALE

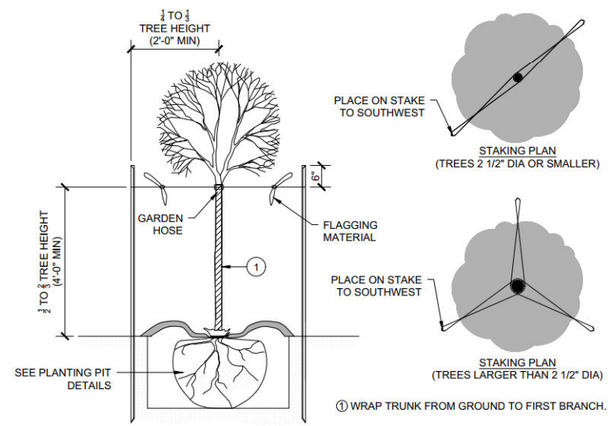

① WRAP TRUNK FROM GROUND TO FIRST BRANCH.

2/9 TREES STAKING DETAIL

NO SCALE

0 20 FEET

MARK	REVISION	DATE	BY
Engineer: KSS	Checked By: EAH	Scale: 1" = 20'	
Technician: KSS	Date: 03/19/2024	T-R-S: TTN-RRW-SS	

Project No: 122.0093

Sheet 9

COUNCIL BLUFFS, IA

SPEEDEE MART

PLANTING PLAN

SNYDER & ASSOCIATES, INC.
2727 S.W. SNYDER BLVD
ANKENY, IOWA 50023
515-964-2020 | www.snyder-associates.com

SNYDER & ASSOCIATES

Project No: 122.0093

Sheet 9

V:\Projects\2022\122.0093.19\CAD\SB07_122009_LNDSCP.dwg SKYLE SCHULSKI, PLANTING PLAN, 2/23/2024 12:51 PM, ANSI FULL BLEED D (34.00 X 22.00 INCHES)