
Attachment 'D'

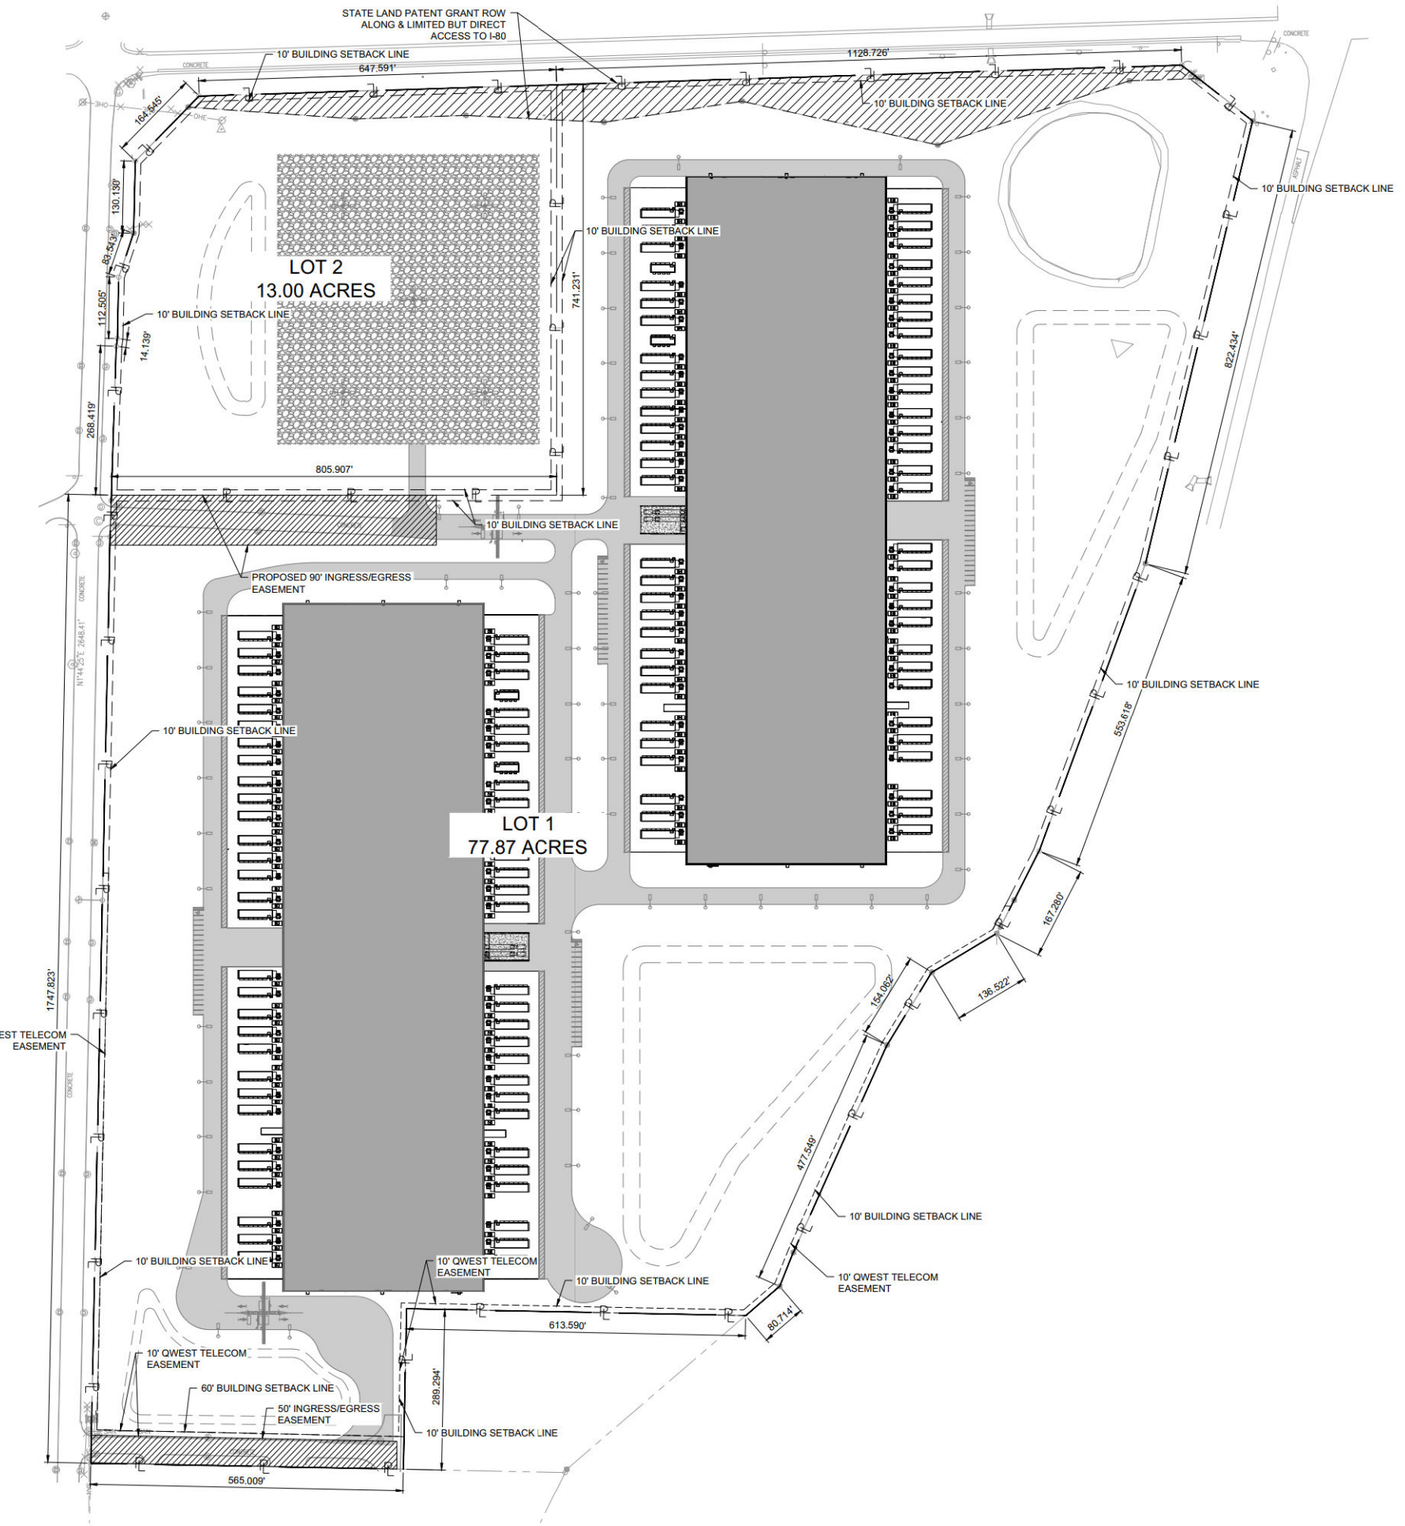

NORTH

PROPOSED SUBDIVISION PLAN

0 100' 200'
SCALE IN FEET

no.	date	by	ckd	description
A	04/16/2024	EWV	CAK	PLANNING SUBMITTAL

BURNS McDONNELL

9400 WARD PARKWAY
KANSAS CITY, MO 64114

date	detailed
04.16.2024	AER
designed	**checked**
EWV	CAK

EDC Omaha Landco LLC

COUNCIL BLUFFS, IA

project
169987 - PROJECT LOLA

PROPOSED SUBDIVISION PLAN

drawing	rev.
CS200	A

sheet 4 of 7 sheets
file

Scale For Modelling: Millimeters / Inches

10/2/2023 10:13 AM
COPYRIGHT © YEAR COMPANY CONTRACTING ENTITY