
Attachment 'G'

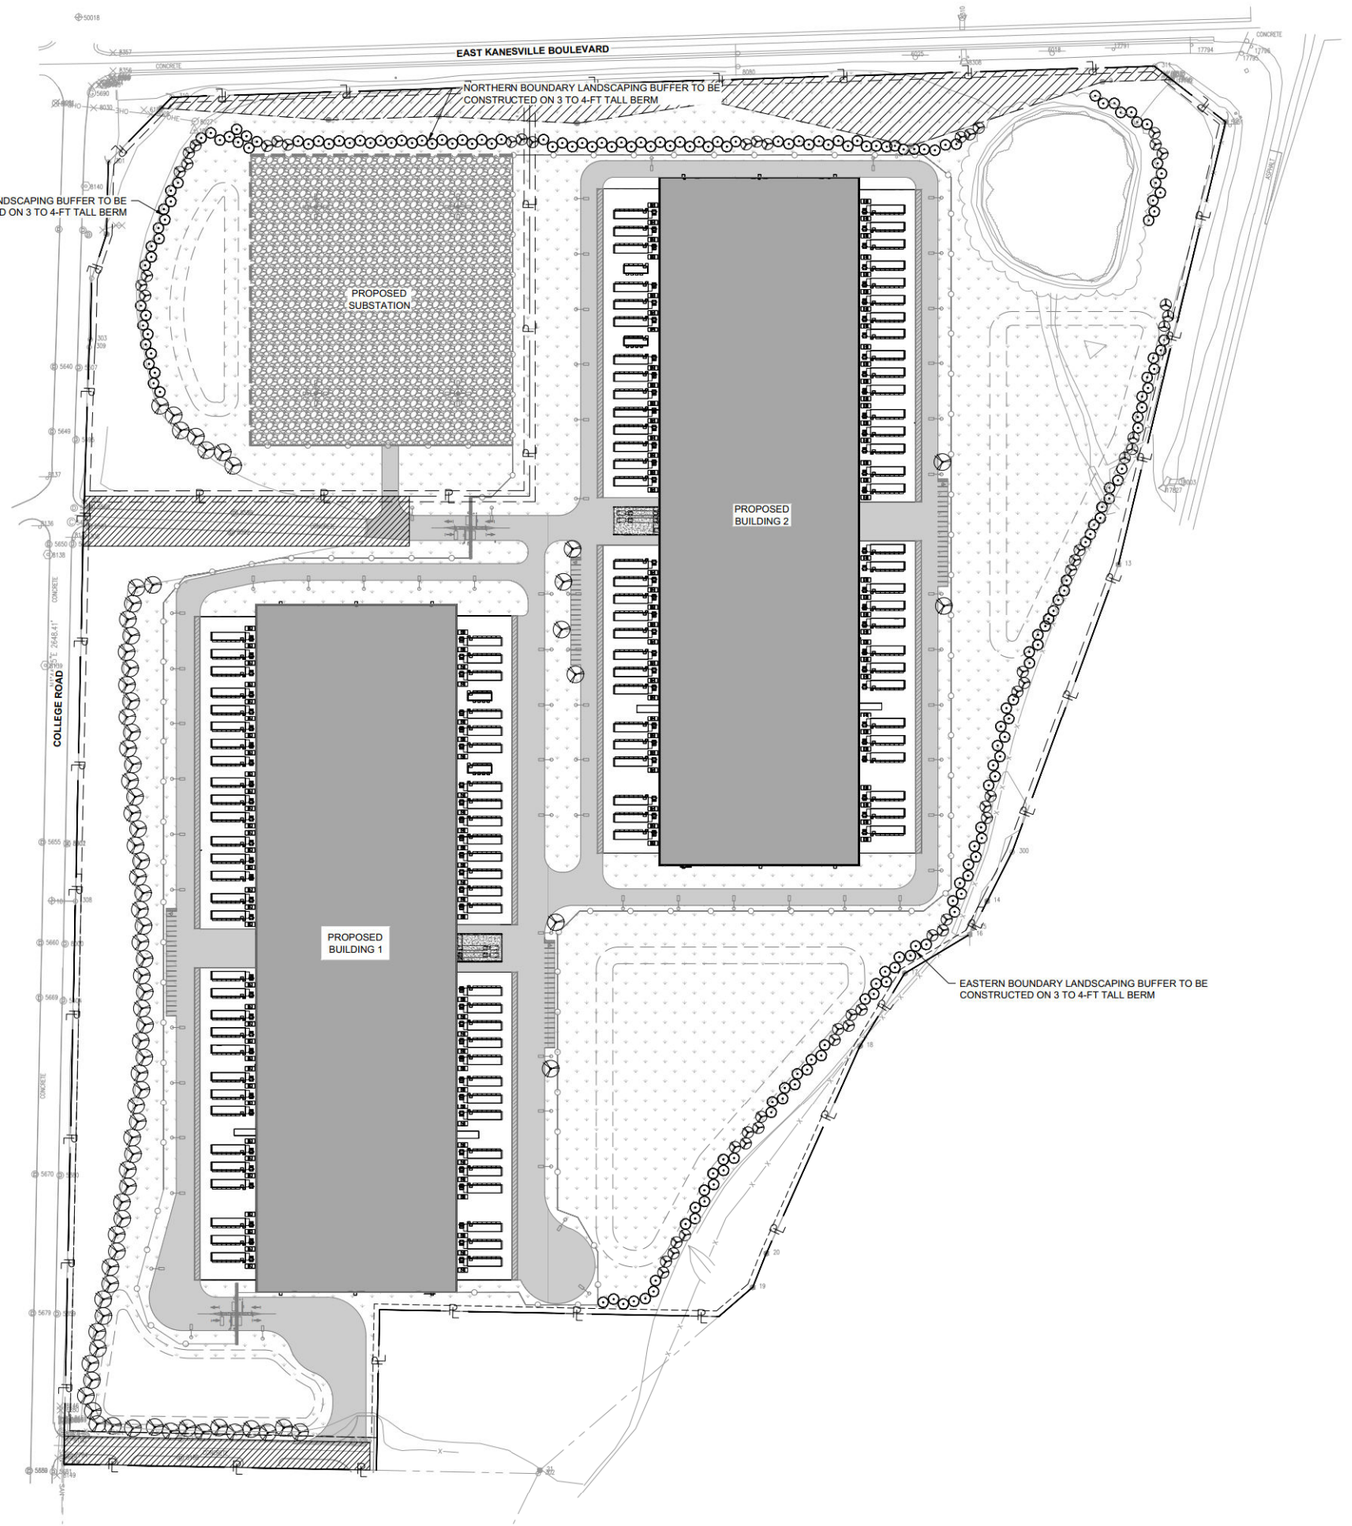

LEGEND:

- DECIDUOUS TREE; SIZE: 2-INCH CAL.
- EVERGREEN TREE; SIZE: 6-7 FT HT.
- GRASS

OVERALL LANDSCAPING PLAN

NORTH

0 100' 200'
SCALE IN FEET

no.	date	by	ckd	description
A	04/16/2024	EWV	CAK	PLANNING SUBMITTAL

BURNS McDONNELL

9400 WARD PARKWAY
KANSAS CITY, MO 64114

date	detailed
04.16.2024	AER
designed	**checked**
EWV	CAK

EDC Omaha
Landco LLC

COUNCIL BLUFFS, IA

project
169987 - PROJECT LOLA

OVERALL LANDSCAPING PLAN

drawing	rev.
CS100	A

sheet 7 of 7 sheets

file

Scale For Microstation — Millimeters / Inches

10/2/2023 10:13 AM COMPANY CONTRACTING ENTITY

COPYRIGHT © YEAR