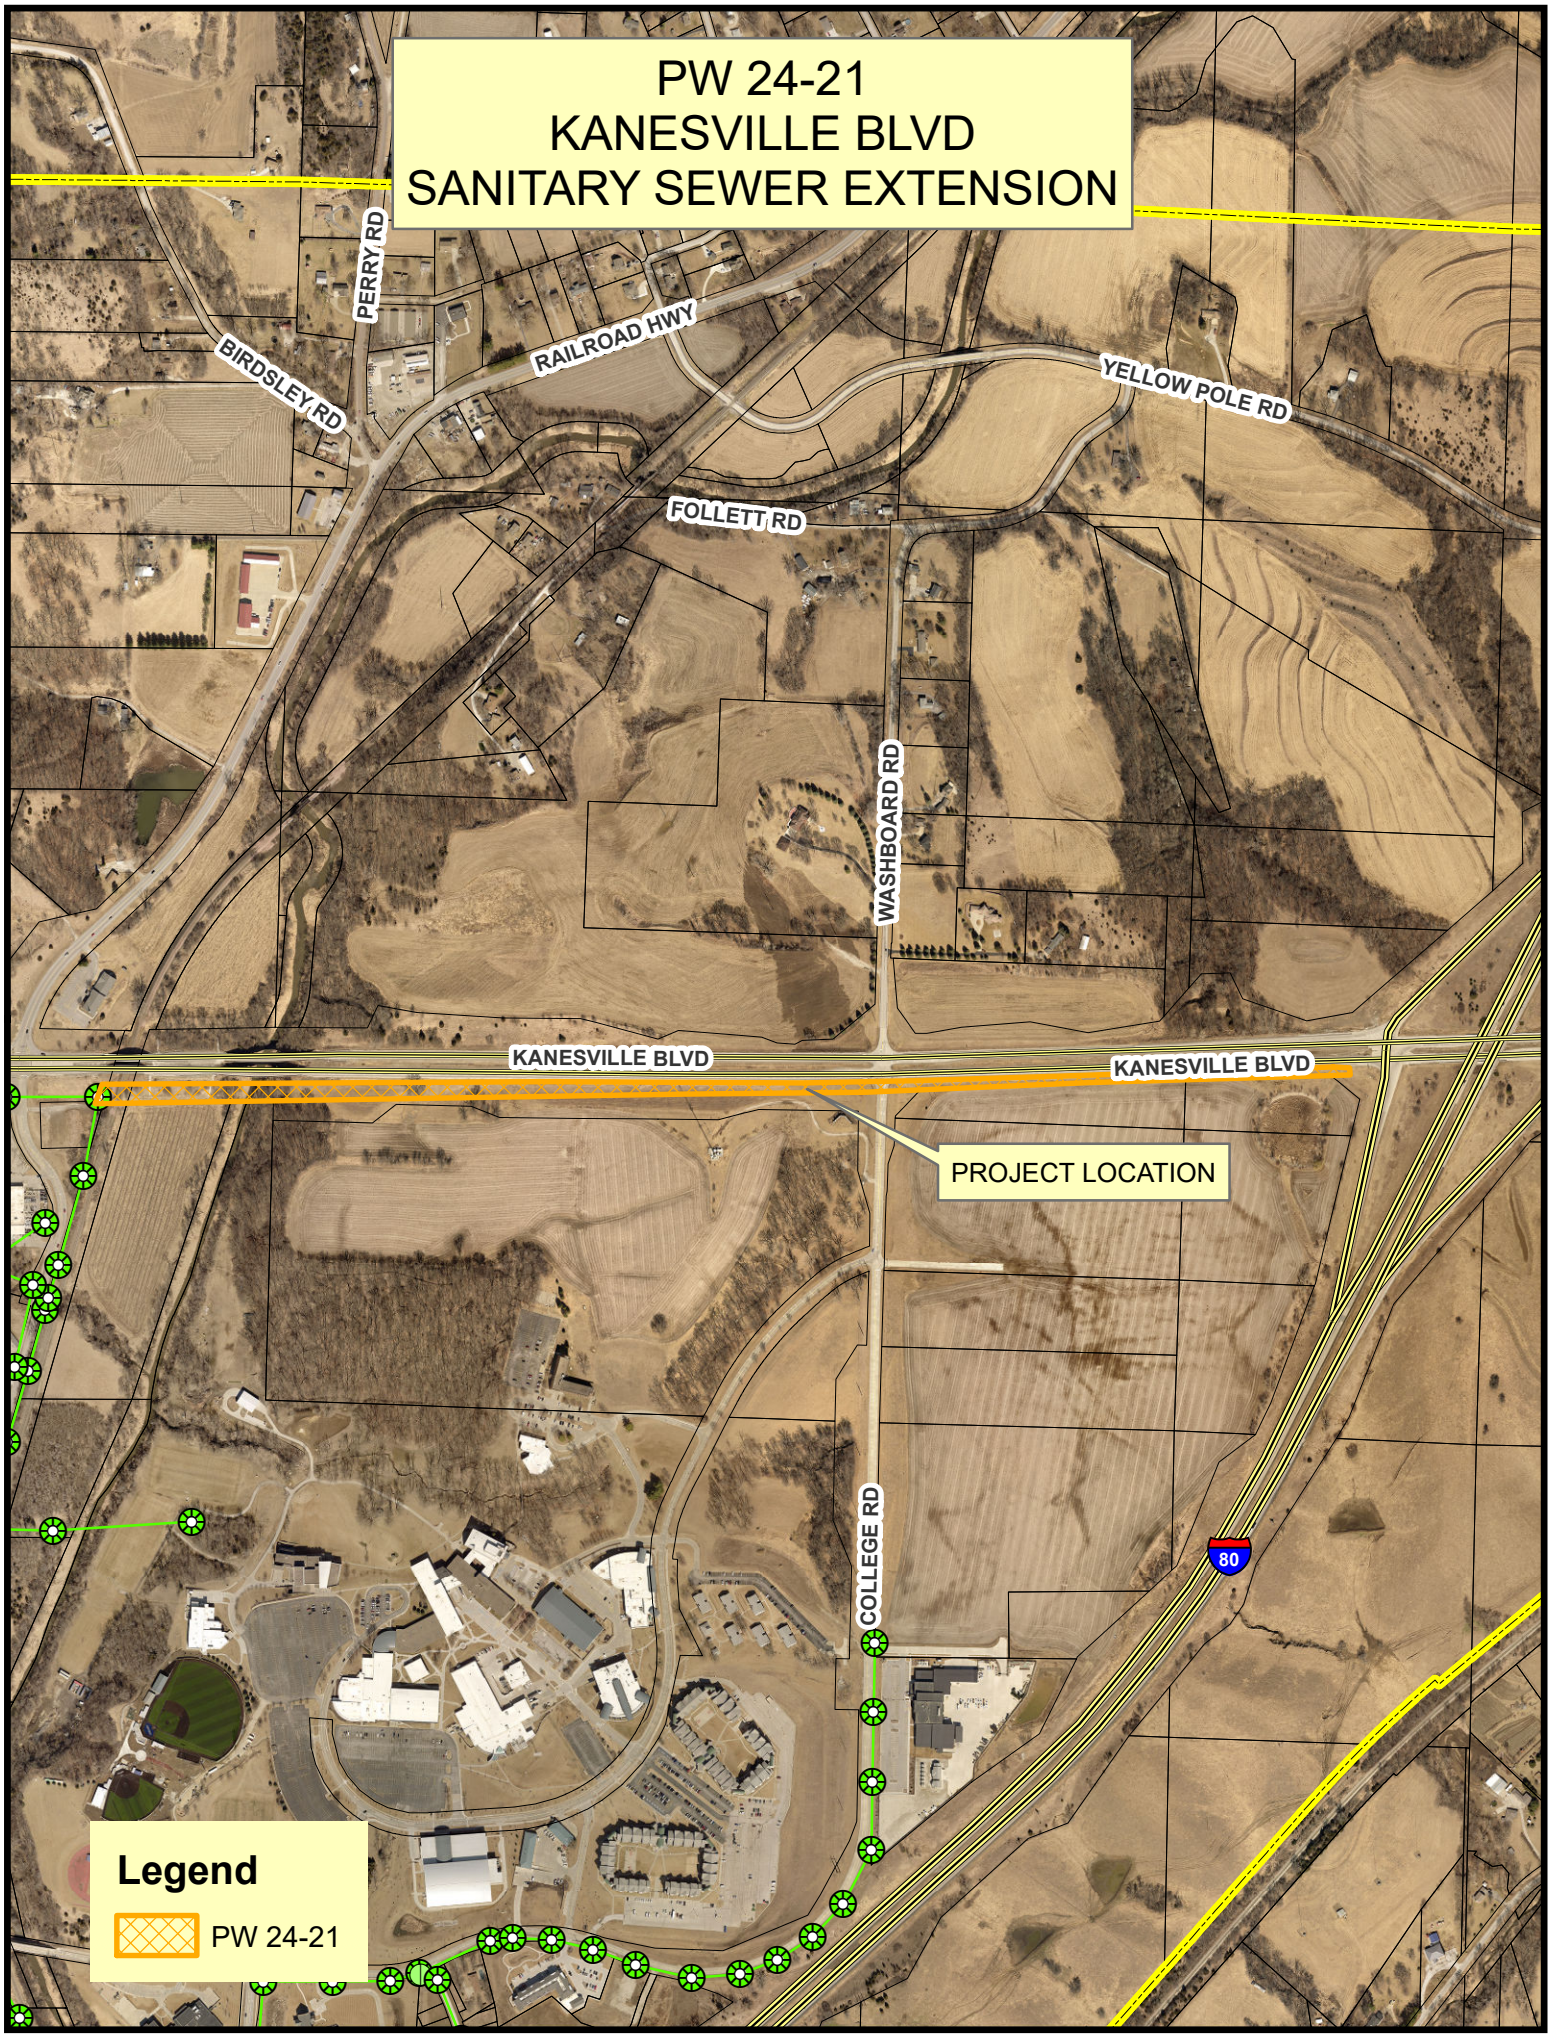

PW 24-21
KANESVILLE BLVD
SANITARY SEWER EXTENSION
PERRY RD
BIRDSLEY RD
RAILROAD HWY
YELLOW POLE RD
FOLLETT RD
WASHBOARD RD
KANESVILLE BLVD
KANESVILLE BLVD
PROJECT LOCATION
COLLEGE RD
80
Legend
PW 24-21