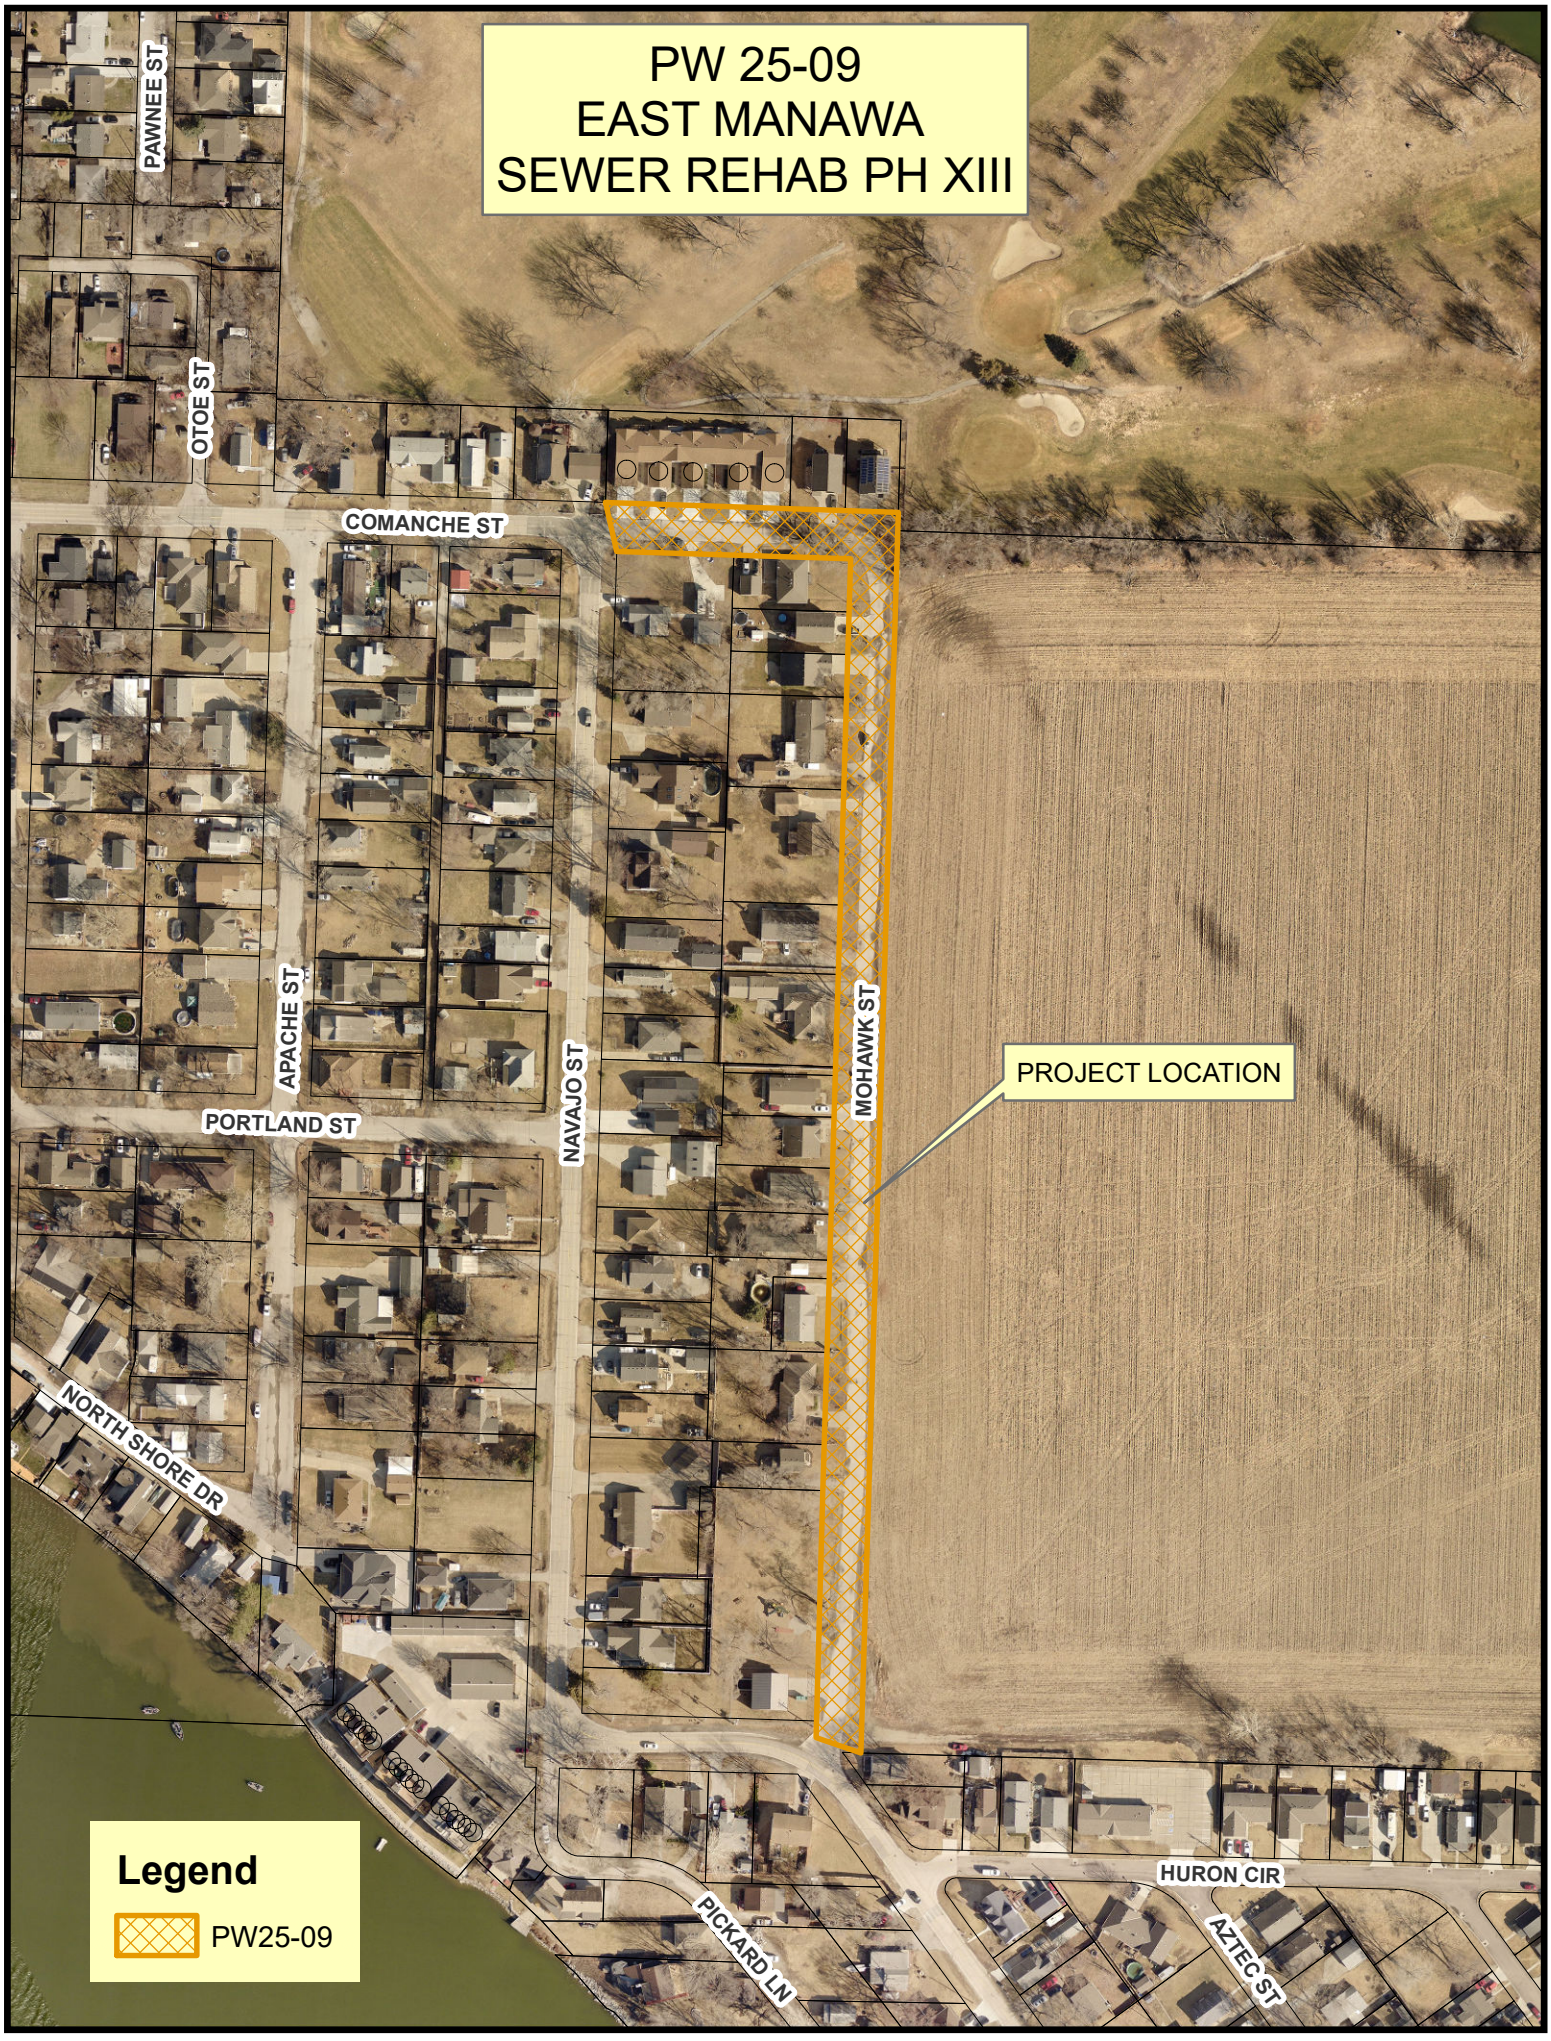

PW 25-09
EAST MANAWA
SEWER REHAB PH XIII
PAWNEE ST
OTOE ST
COMANCHE ST
APACHE ST
NAVAJO ST
MOHAWK ST
PORTLAND ST
PROJECT LOCATION
NORTH SHORE DR
HURON CIR
PICKARD LN
AZTEC ST
Legend
PW25-09