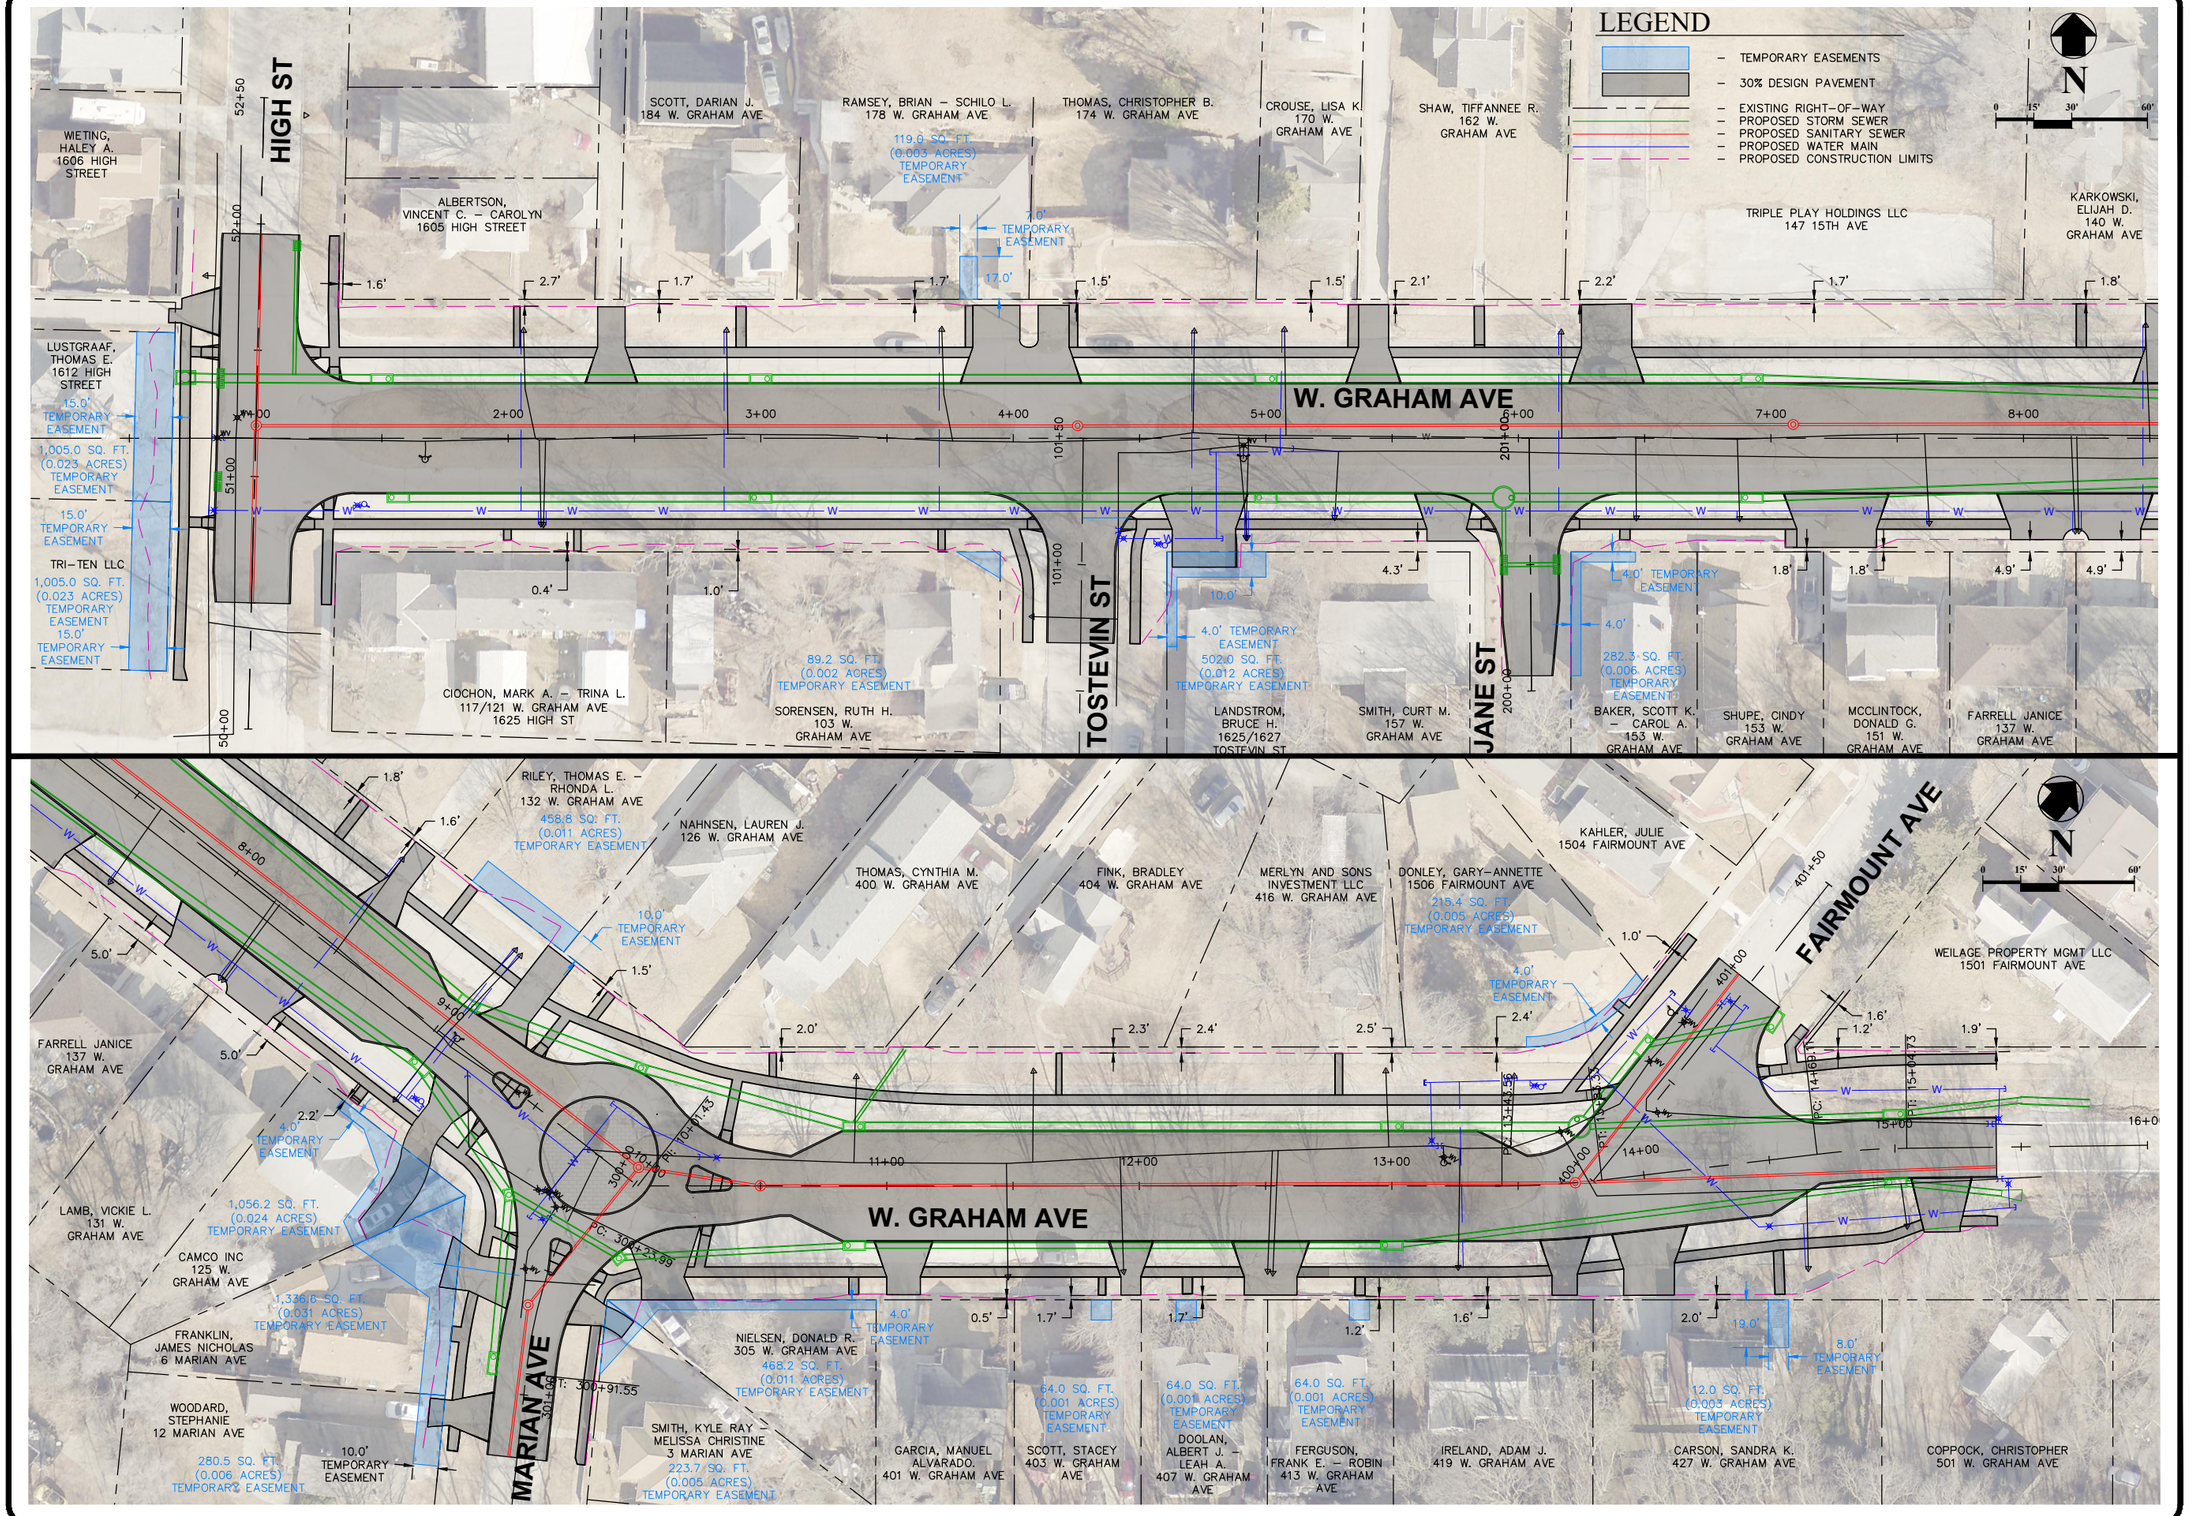


PROGRESS SET
Jul 30, 2024
NOT FOR CONSTRUCTION

hgm ASSOCIATES INC.
ENGINEERING ARCHITECTURE SURVEYING
council bluffs omaha

this drawing is being made available by hgm associates inc. for use on this project in accordance with the hgm associates inc. agreement for professional services. hgm associates inc. assumes no liability for any use of this drawing or any part thereof except in accordance with the terms of the above agreement.

JNS	drawn		
BJR	designed		
ZMW	approved		
JULY 2024	date		
date	revision		

project: W. GRAHAM AVE RECONSTRUCTION
COUNCIL BLUFFS, IOWA
client: CITY OF COUNCIL BLUFFS
sheet: TEMPORARY EASEMENT EXHIBITS

project no.
150324
sheet
1 of 1

FILENAME: S:\Blue_Team\Projects\150324 West Graham\Engineering\Dwgs\Design\150324 DESIGN.dwg
DRAWN BY: JNS, SAVE DATE: Jul 30, 2024 3:24 PM DATE PLOTTED: 7/30/2024 3:59 PM, PLOT SCALE: 1:2