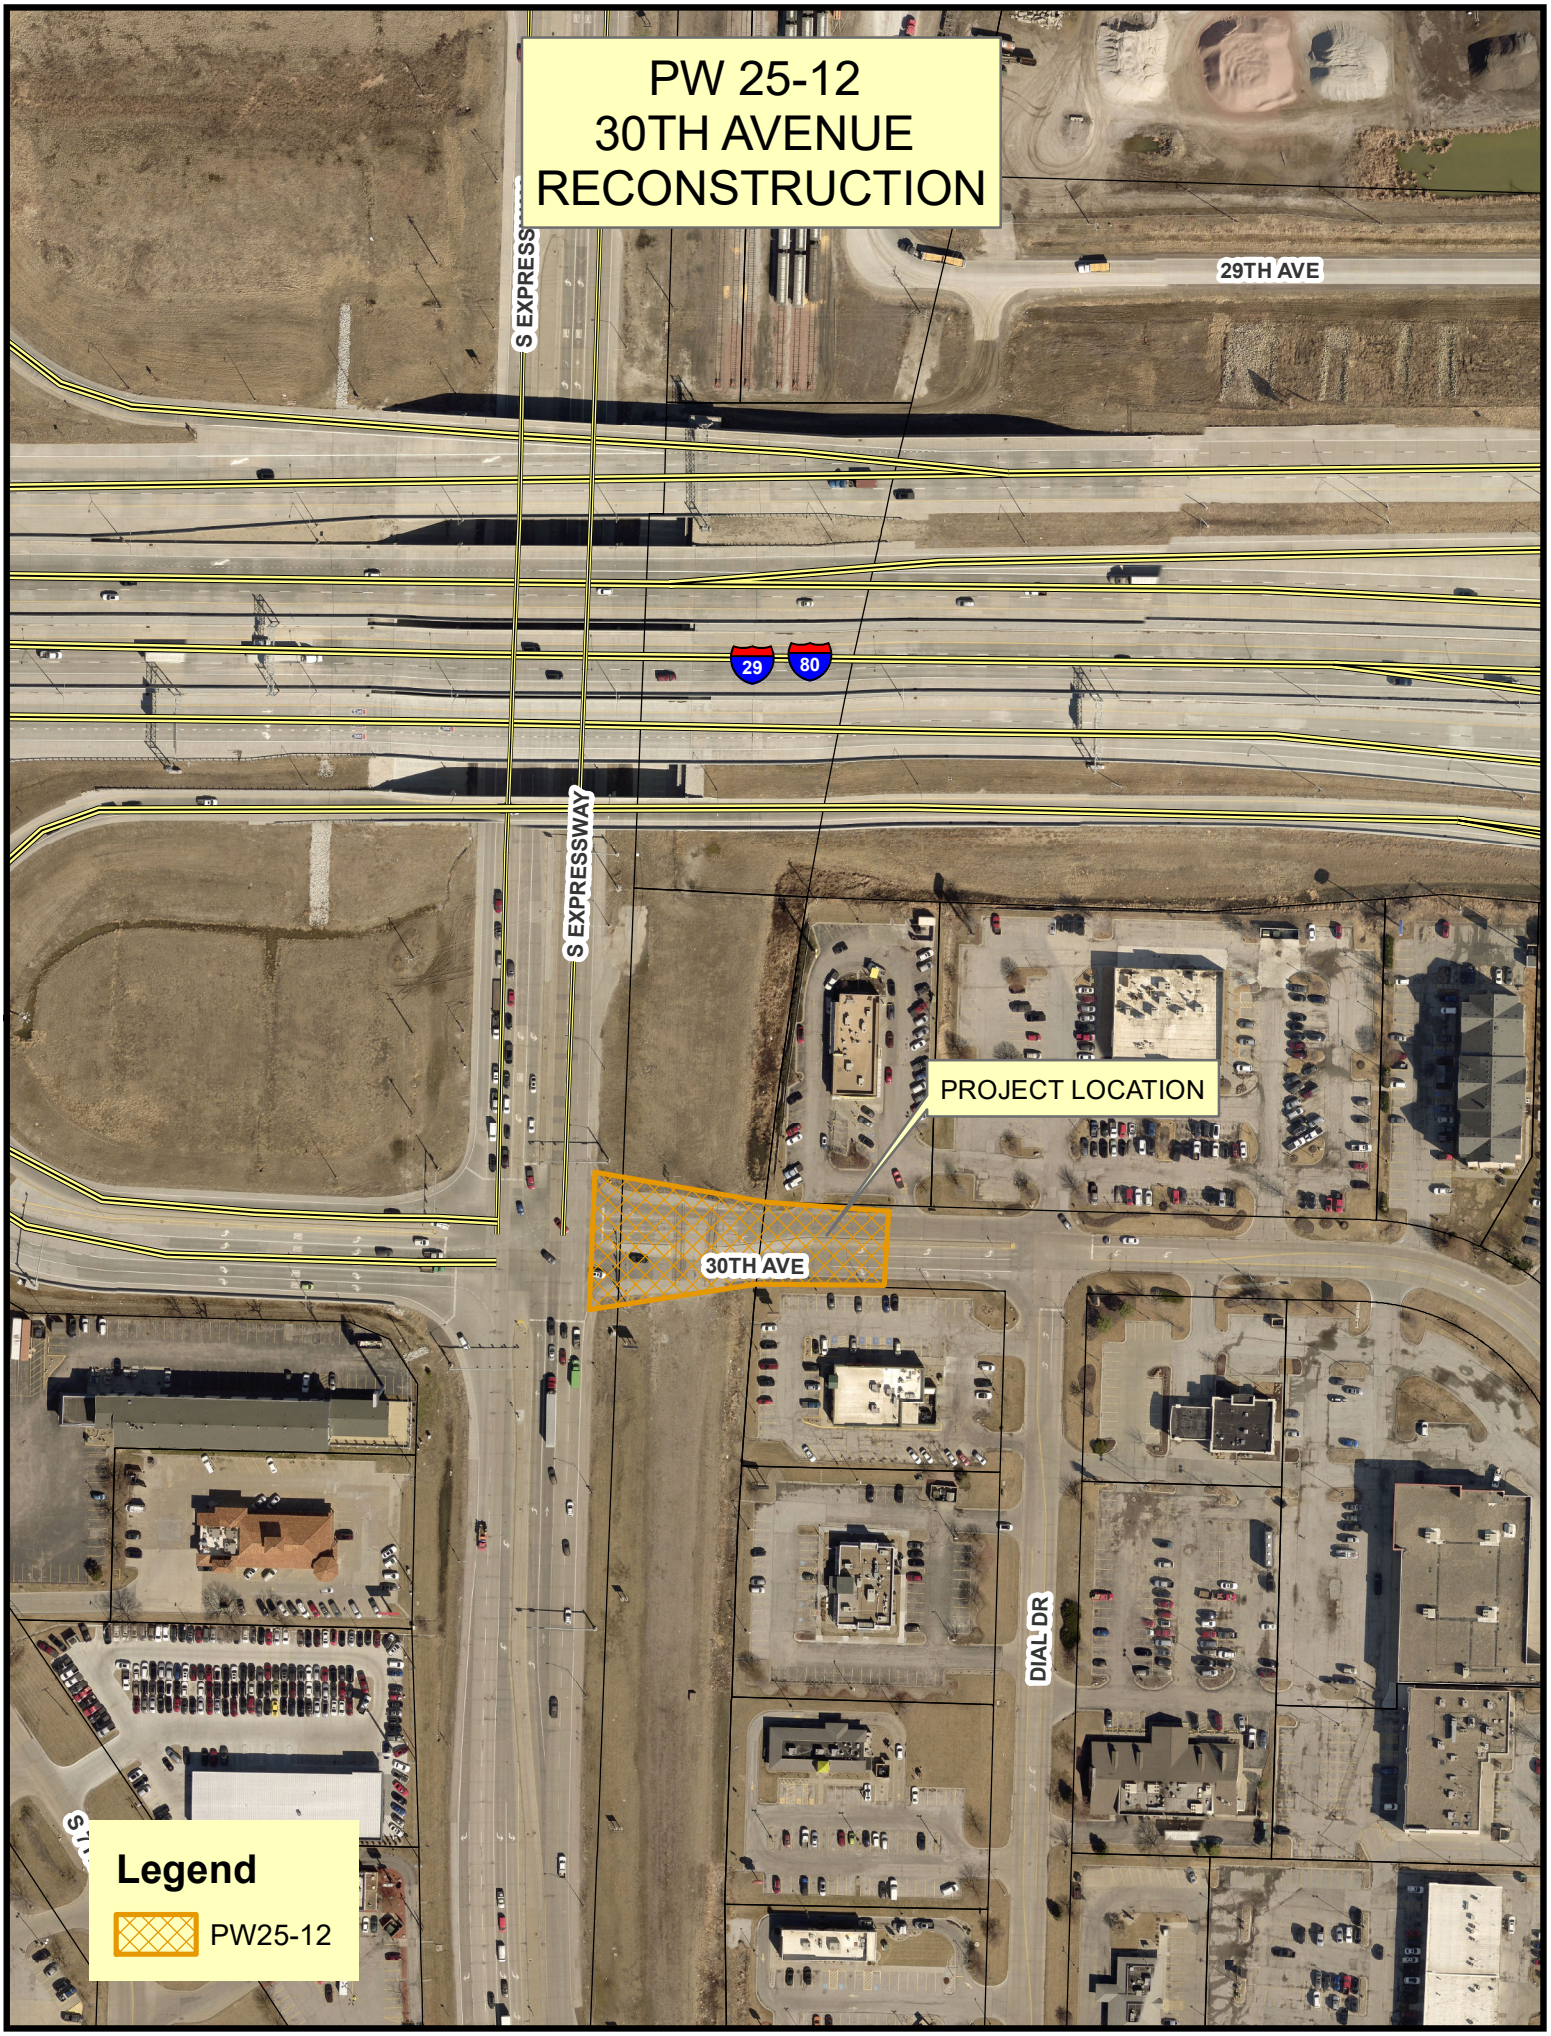

PW 25-12
30TH AVENUE
RECONSTRUCTION
29TH AVE
S EXPRESSWAY
29
80
S EXPRESSWAY
PROJECT LOCATION
30TH AVE
DIAL DR
Legend
PW25-12